




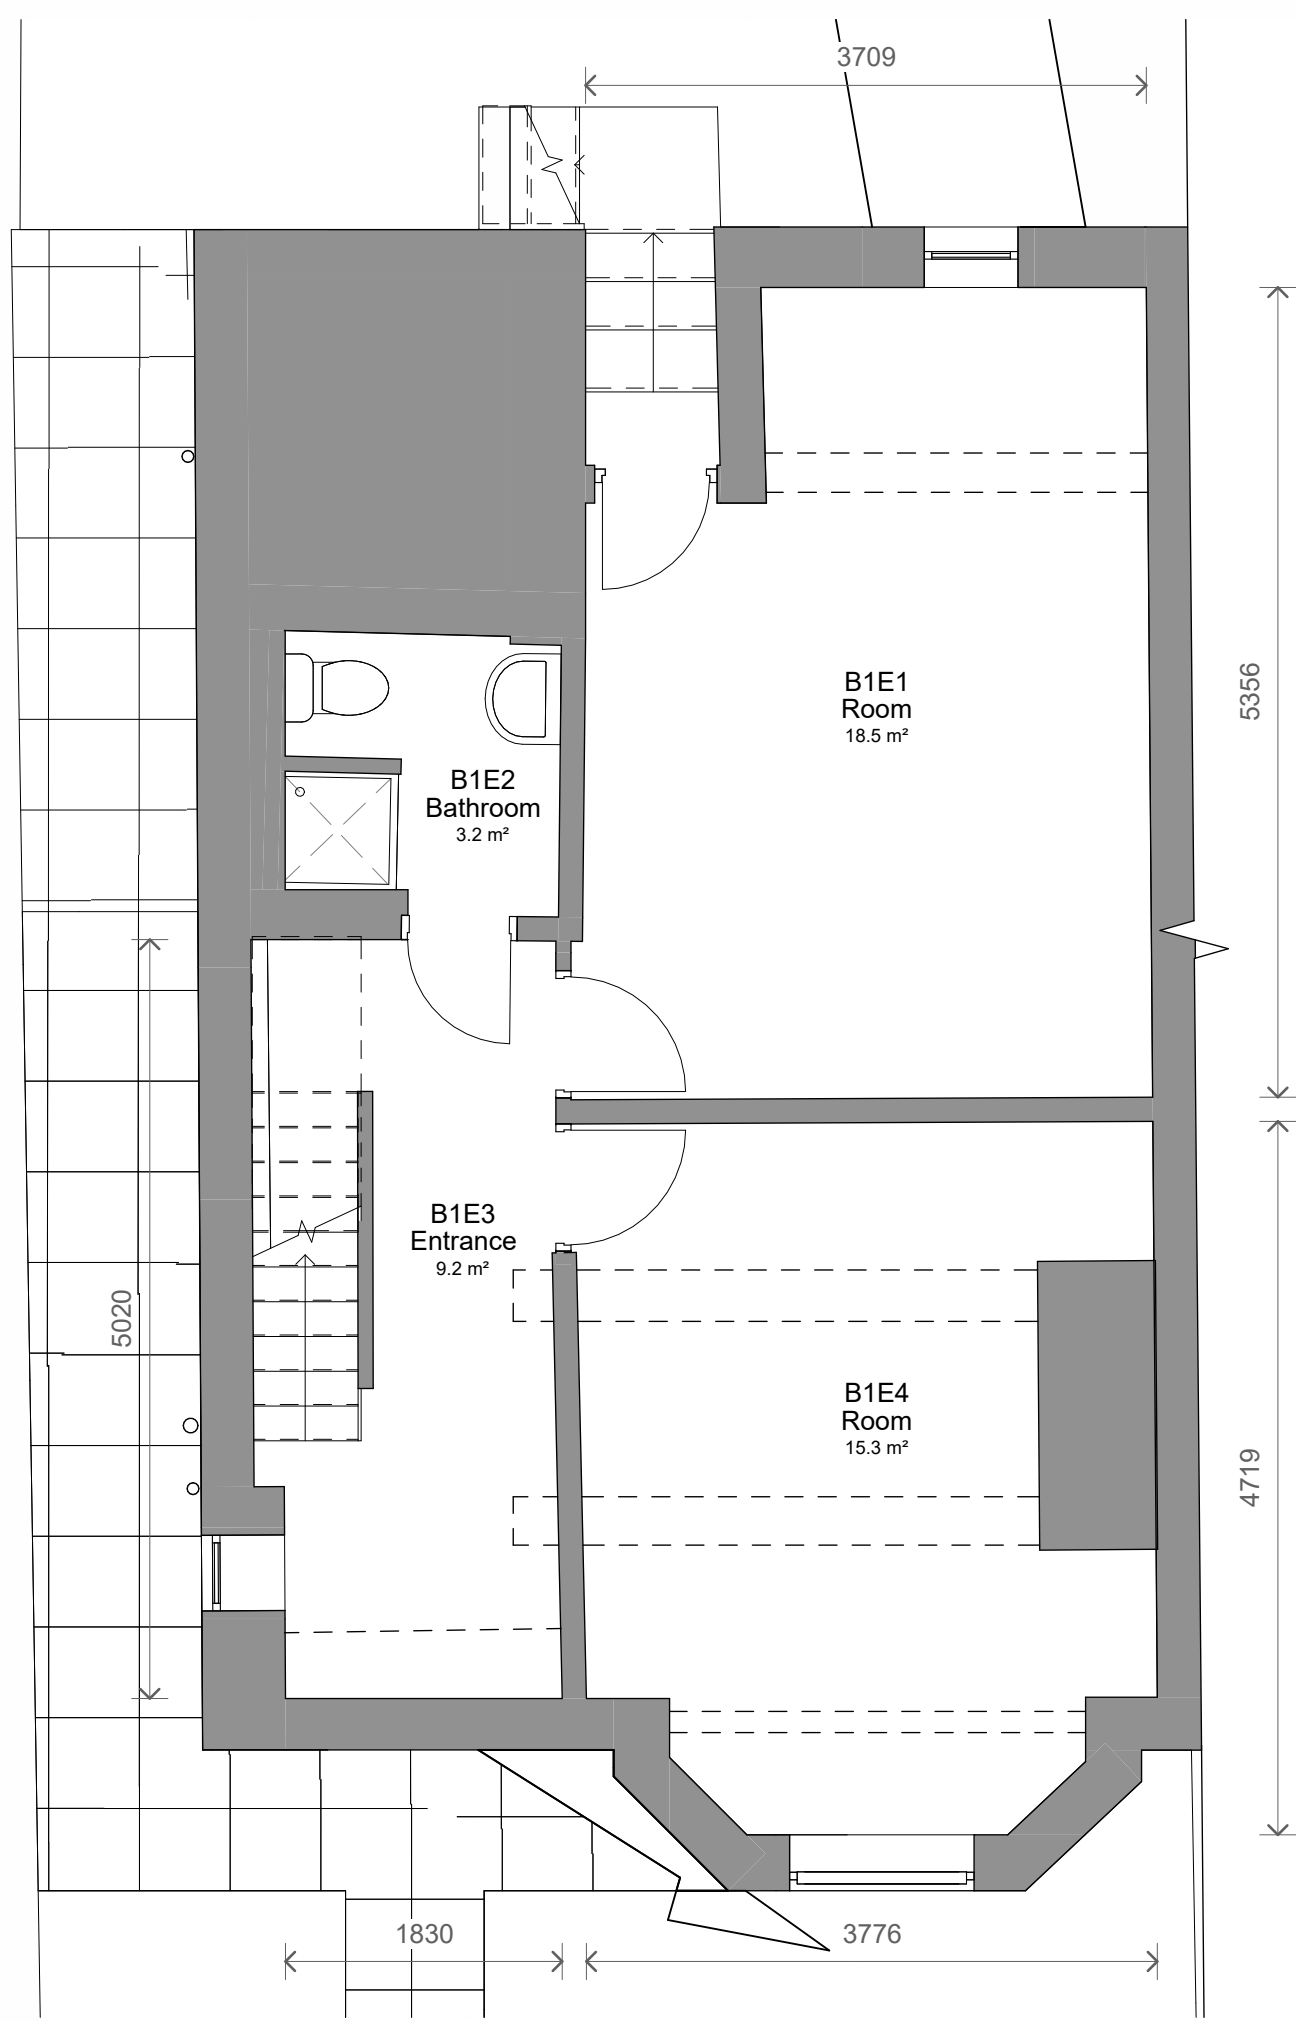


1 Level B1 - Existing
1 : 50

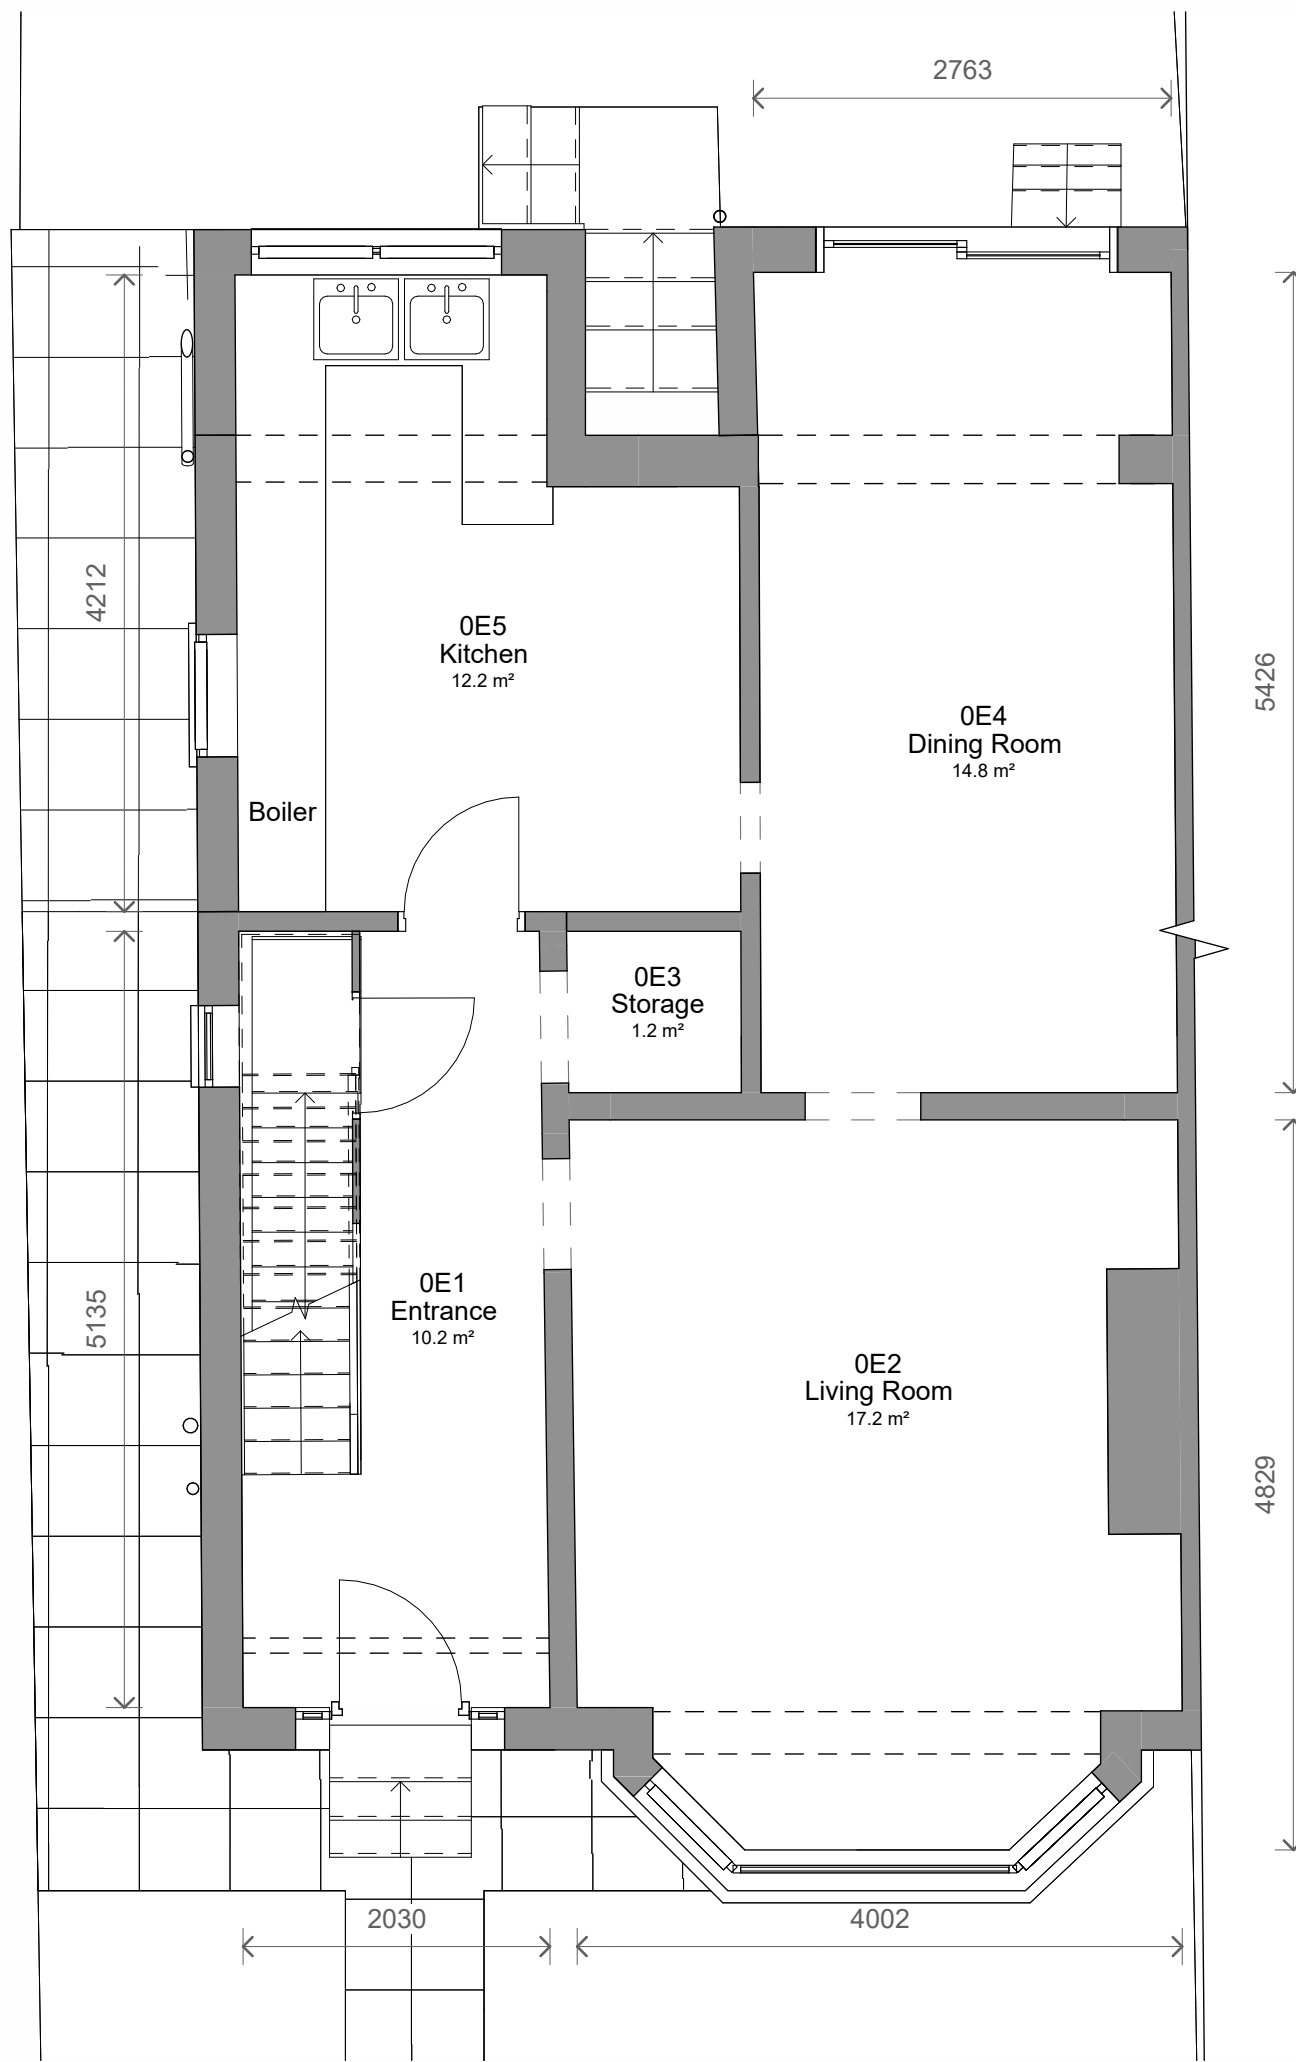


2 Level 0 - Existing
1 : 50

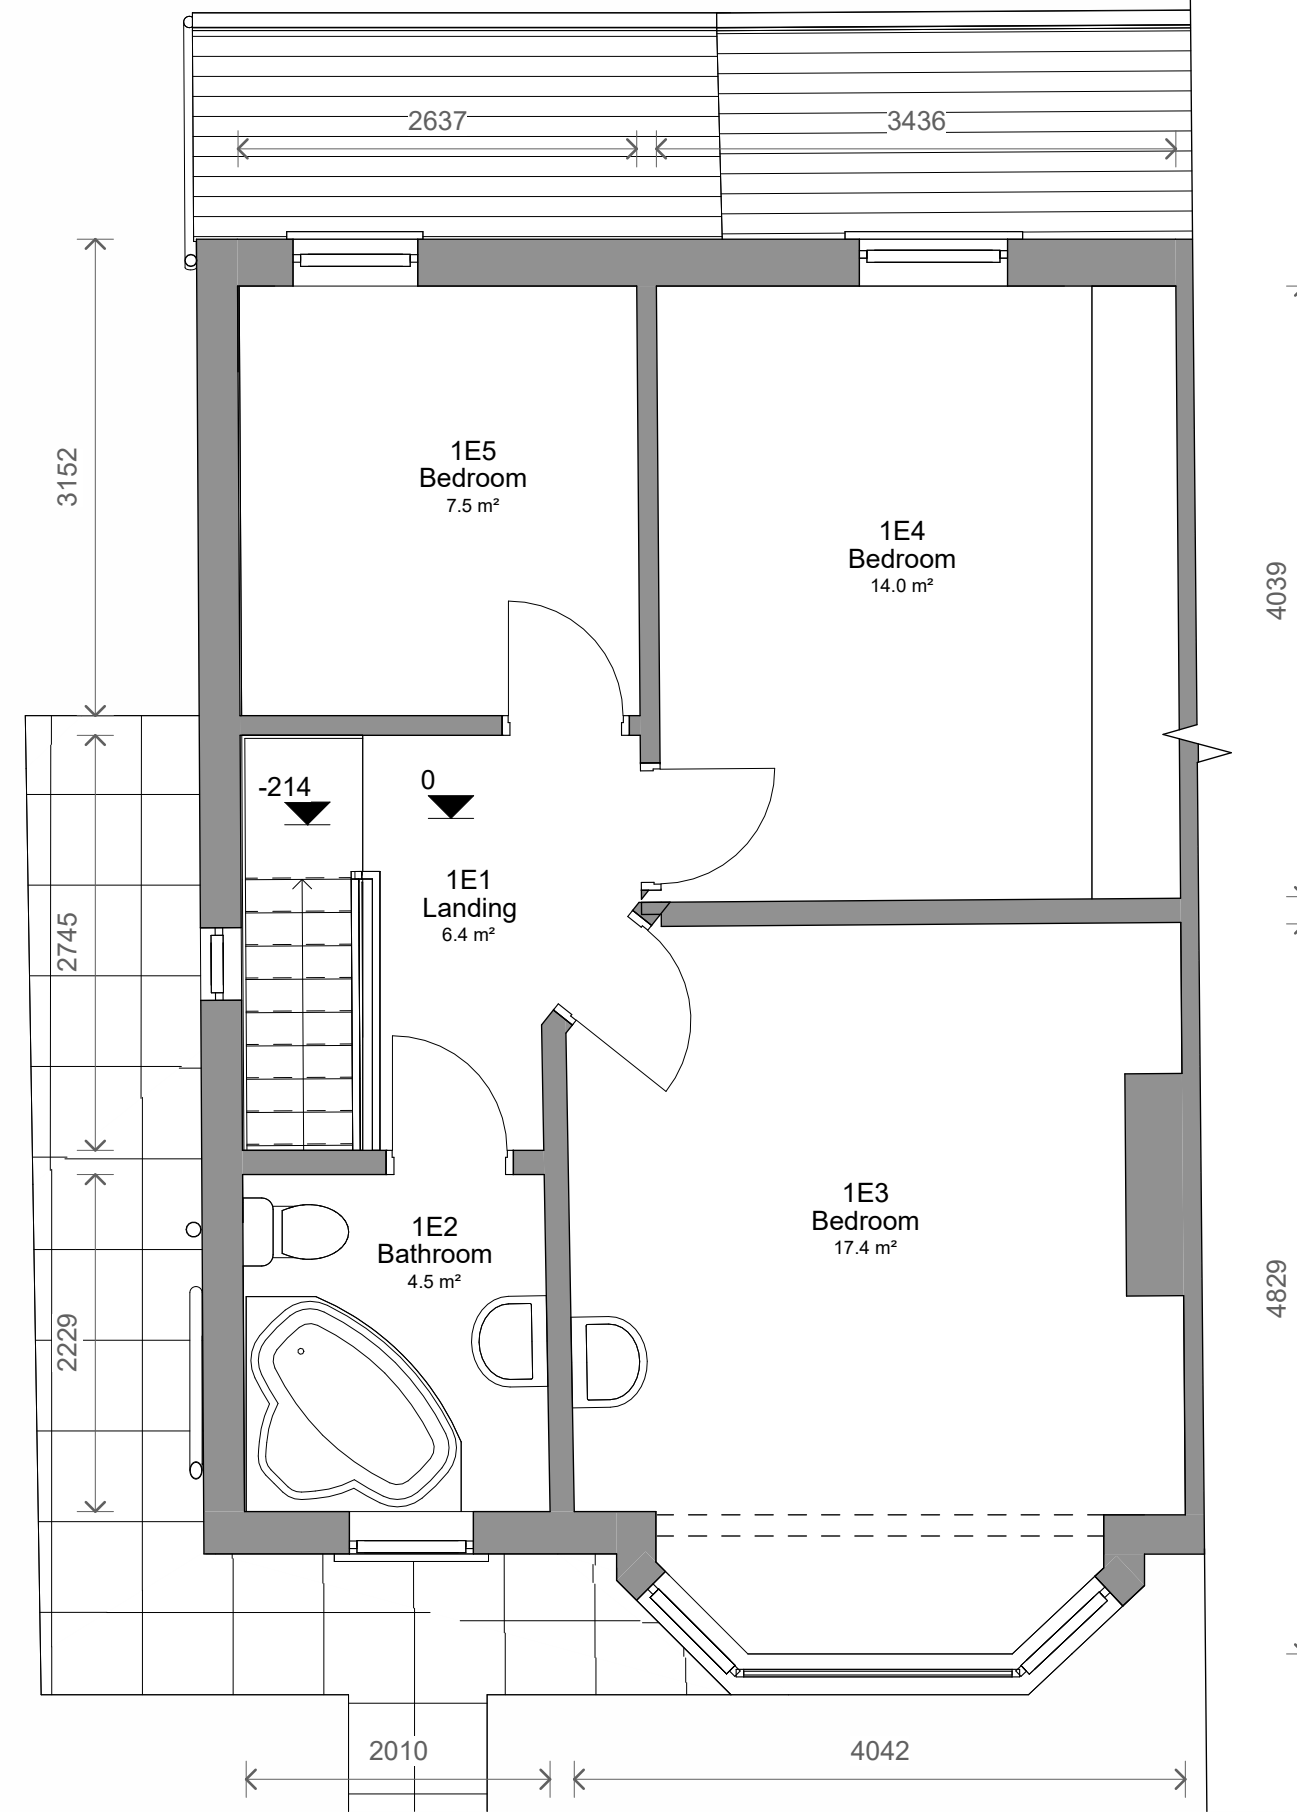


3 Level 1 - Existing
1 : 50

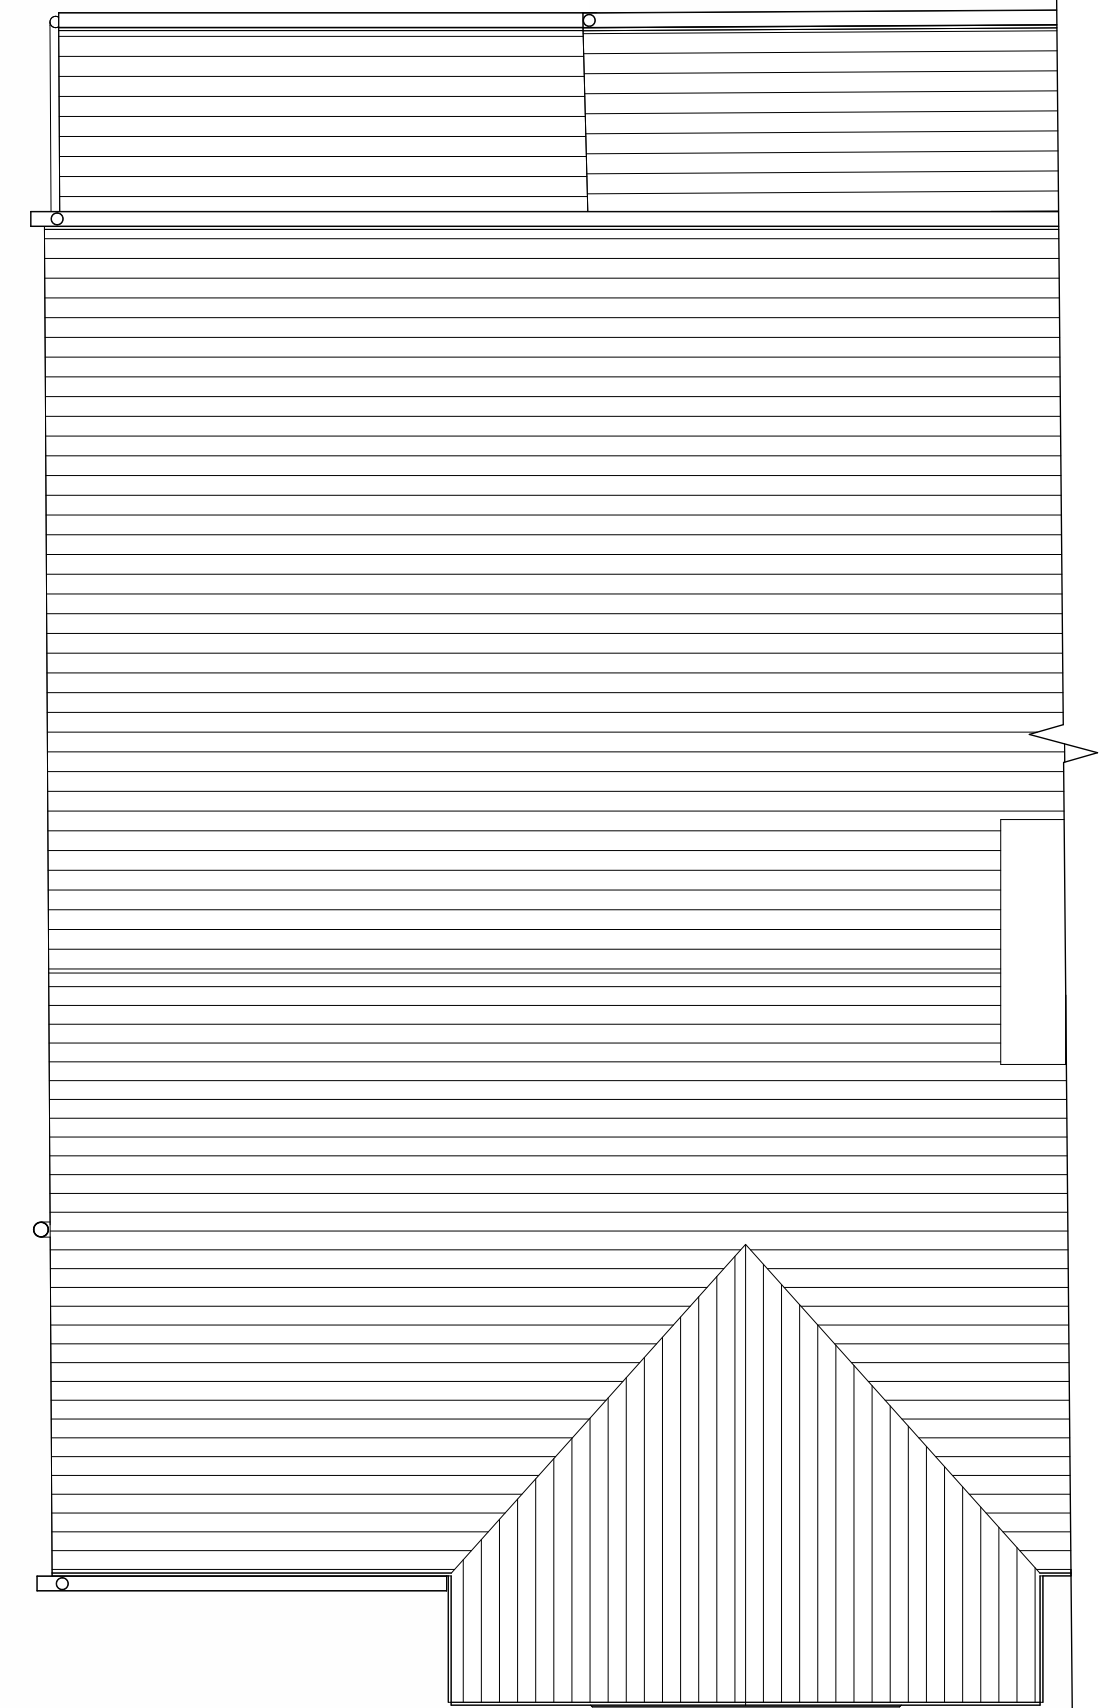

4 Level Roof - Existing
1 : 50

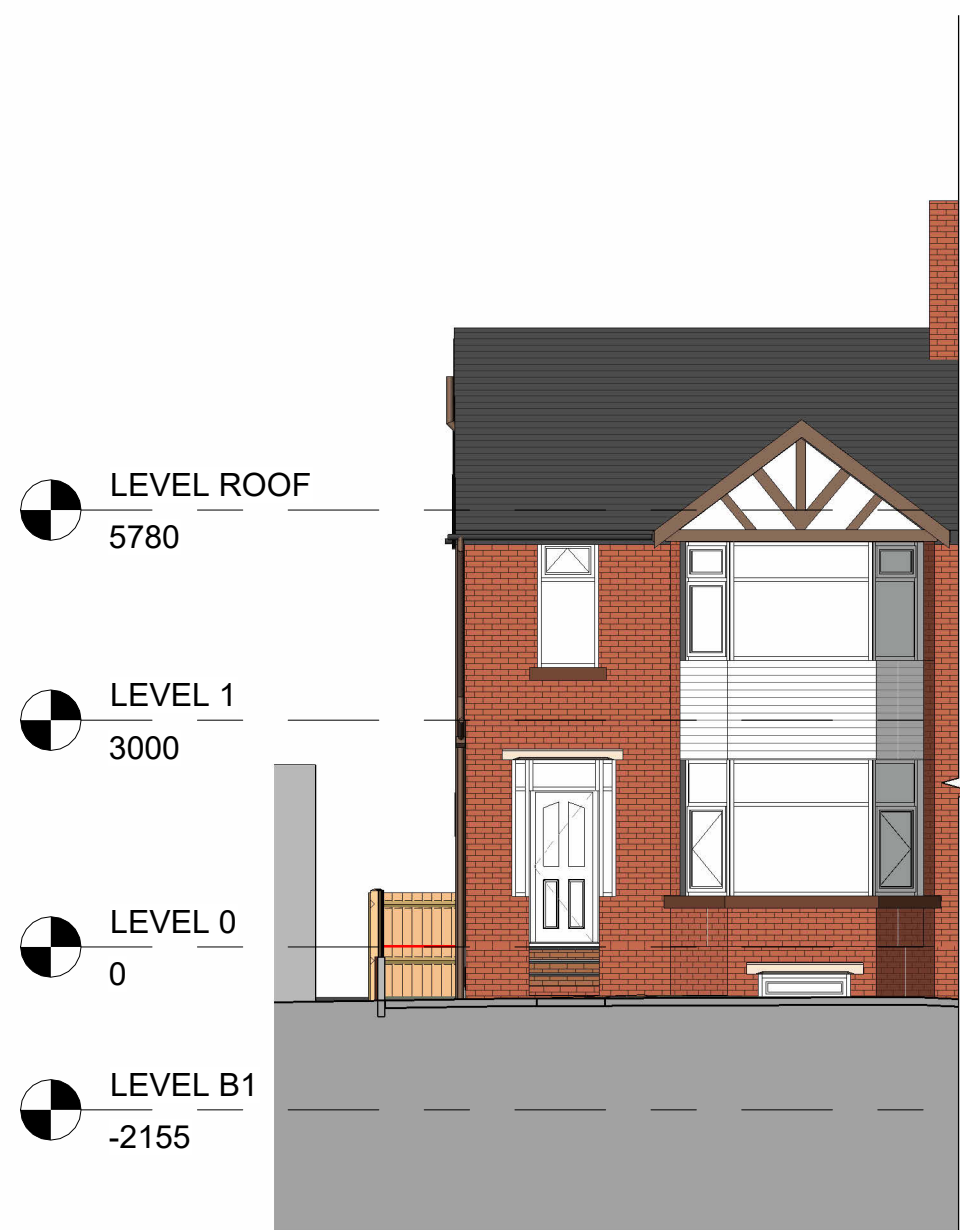


5 Front - Existing
1 : 100

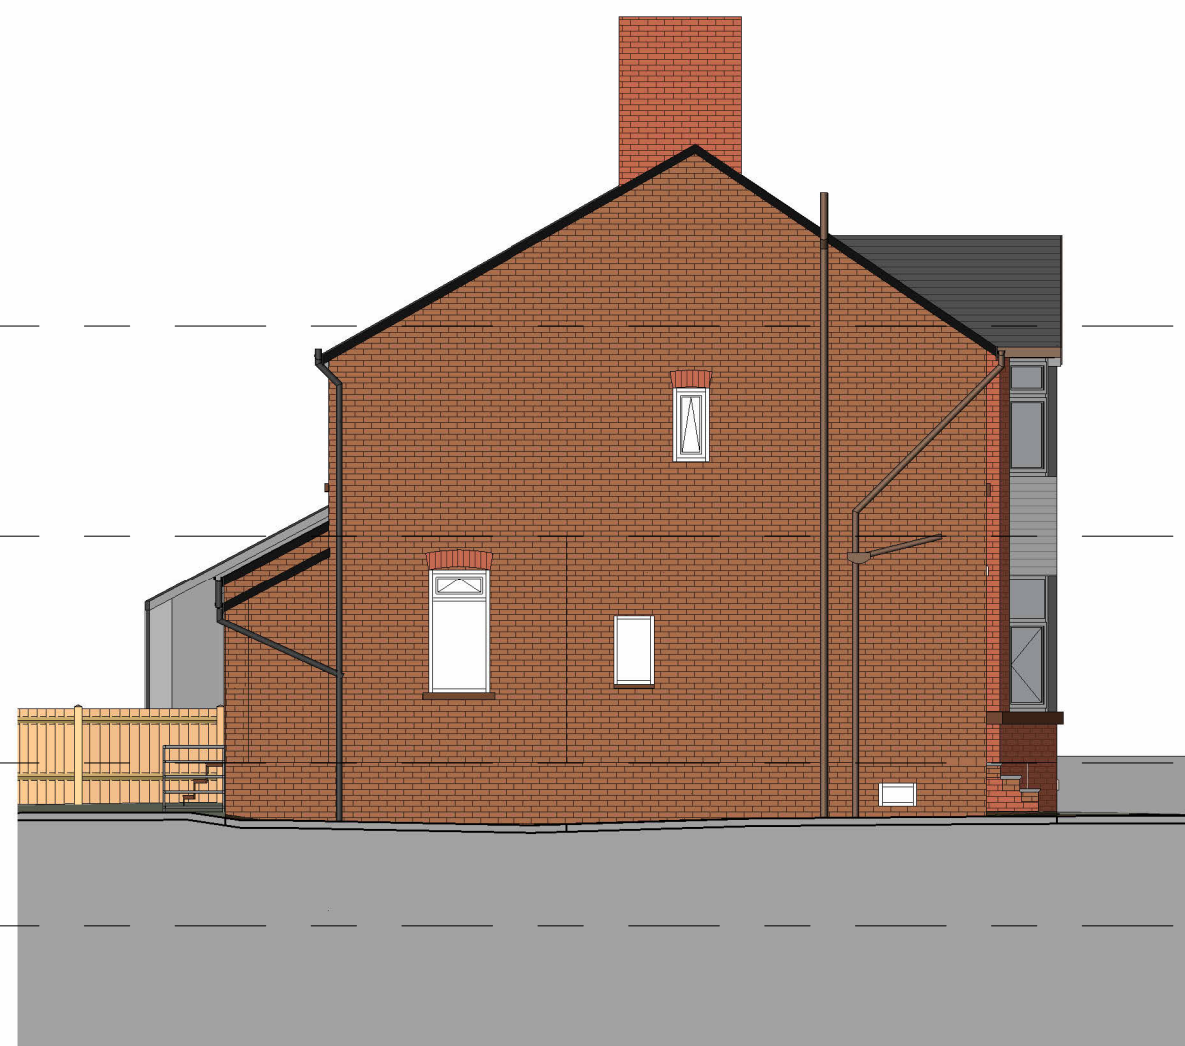


6 Left Side - Existing
1 : 100



7 Rear - Existing
1 : 100

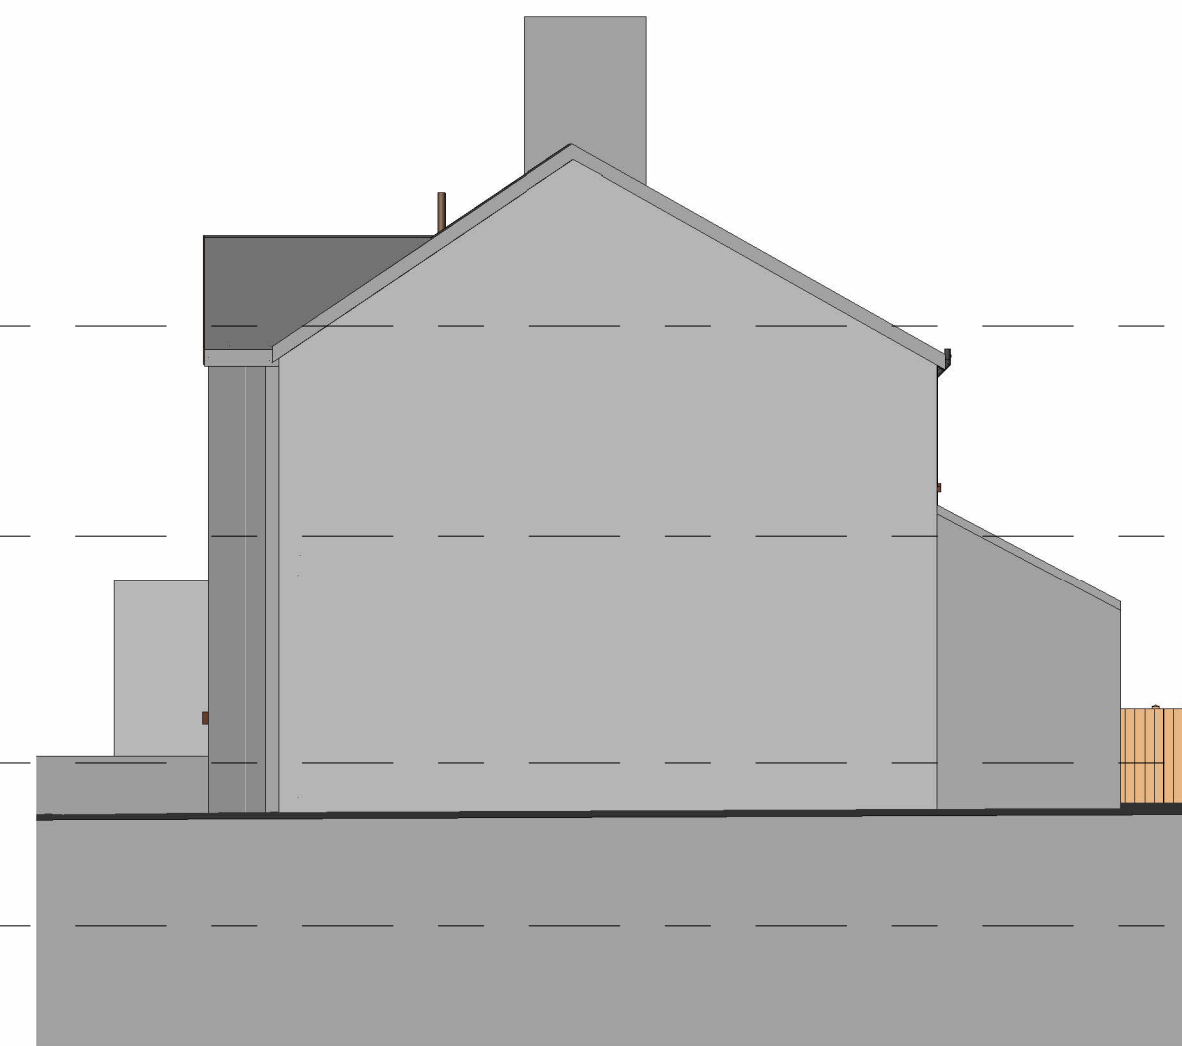

8 Right Side - Existing
1 : 100

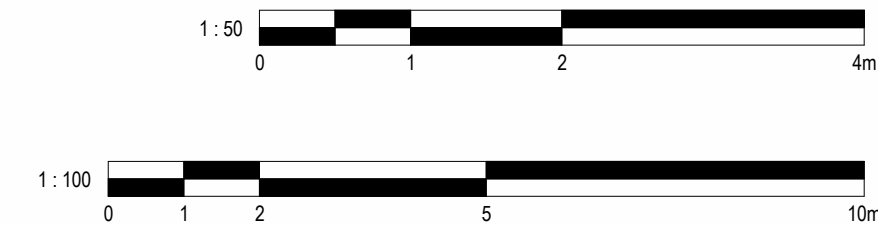

No. Description		Date	Initial
PROJECT			
20 Princess Avenue			
TITLE			
Existing Plans and Elevations			
STATUS			
DESIGN			
DRAWN BY	DATE	SCALE (@ A1)	
CHB	21/05/2026	As indicated	
PROJECT NUMBER		DRAWING NUMBER	REV
GSS26085		0E1	
GOLD SKETCH			
S T U D I O S			
www.goldsketch.co.uk		info@goldsketch.co.uk 0161 792 9595	
NOTES			
© COPYRIGHT - ALL RIGHTS RESERVED. THIS DRAWING MUST BE REPRODUCED WITHOUT PRIOR WRITTEN CONSENT. DRAWING TO BE USED FOR THE STATUS INDICATED ONLY. ALL DIMENSIONS AND SETTING OUT SHALL BE CHECKED AND CONFIRMED ON SITE. ANY DISCREPANCIES TO BE REPORTED TO THE DRAWING PRINTER TO THE COMMANDER OF THE PROJECT. ALL WORKS AND UNDERTAKING TO BE IN ACCORDANCE WITH CURRENT BUILDING REGULATION, RELEVANT CODES OF PRACTICE AND BRITISH STANDARDS. ALL DIMENSIONS ON THIS DRAWING ARE IN MILLIMETRES UNLESS OTHERWISE STATED.			