



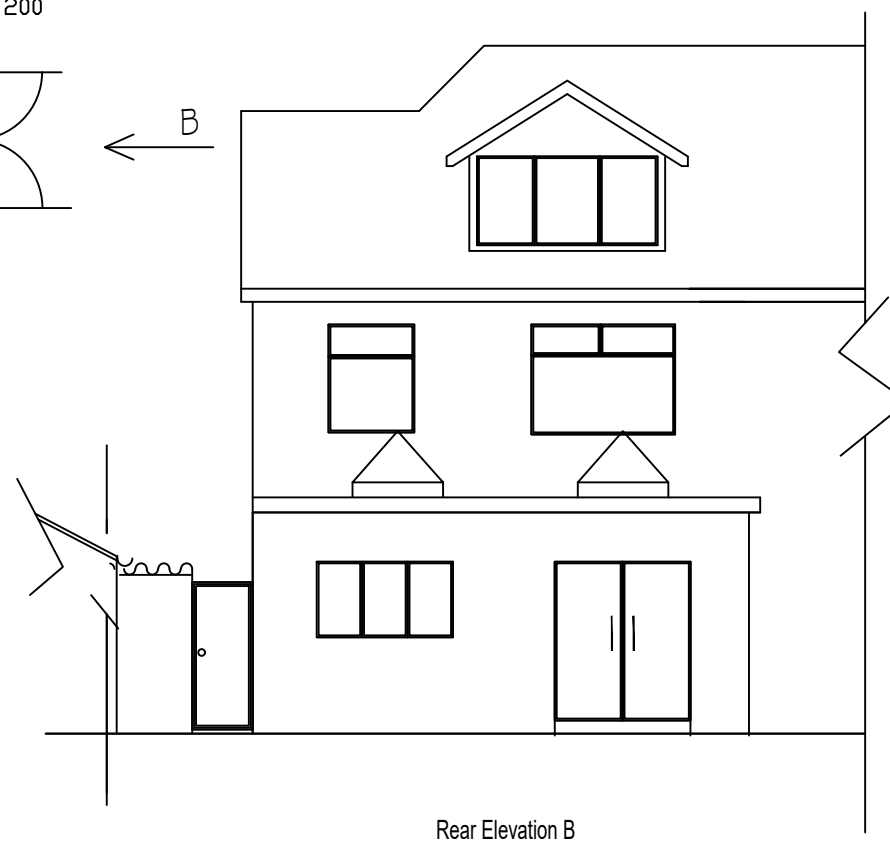

The builder must check the site and the approved drawings before commencing the works and must take any working measurements as necessary. Any discrepancy in the drawing must be reported to the client.

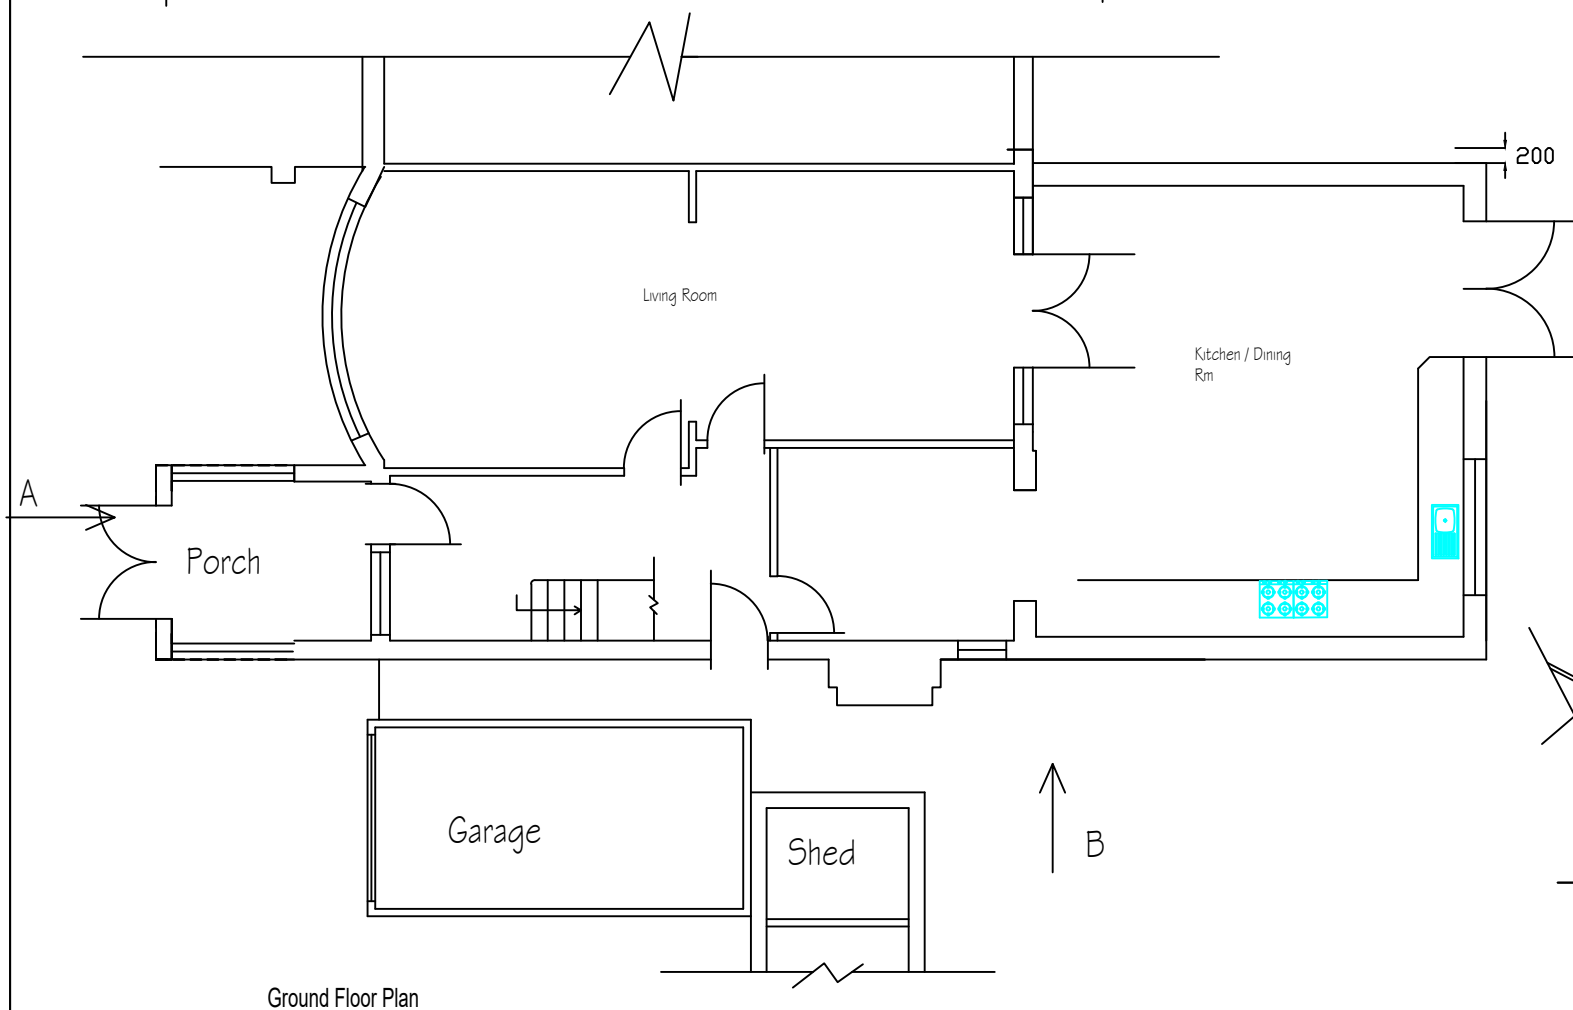

		REVISION	initial
no.	date	description	
A	21.06.23	Planning	

H S H



Engineering Design Services Ltd
 428 Cheetham Hill Road Cheetham Manchester
 M8 9LE. UK 01617956385, 0794019733

project title	Proposed ground floor & part double storey extension a dormers front / rear including an erection of a brick out building at the rear.		
client	Mr & Mrs Irfan Hanif		
dwg. title	Existng Elevations		
dwg.no.	sheet no.	scale.	job no.
03A		1:00 @ A3	
7 Sheepfoot Lane Prestwich Manchester M25 OBL			
drawn by.	checked by.	approved by.	date
TZ		-	June 2023