




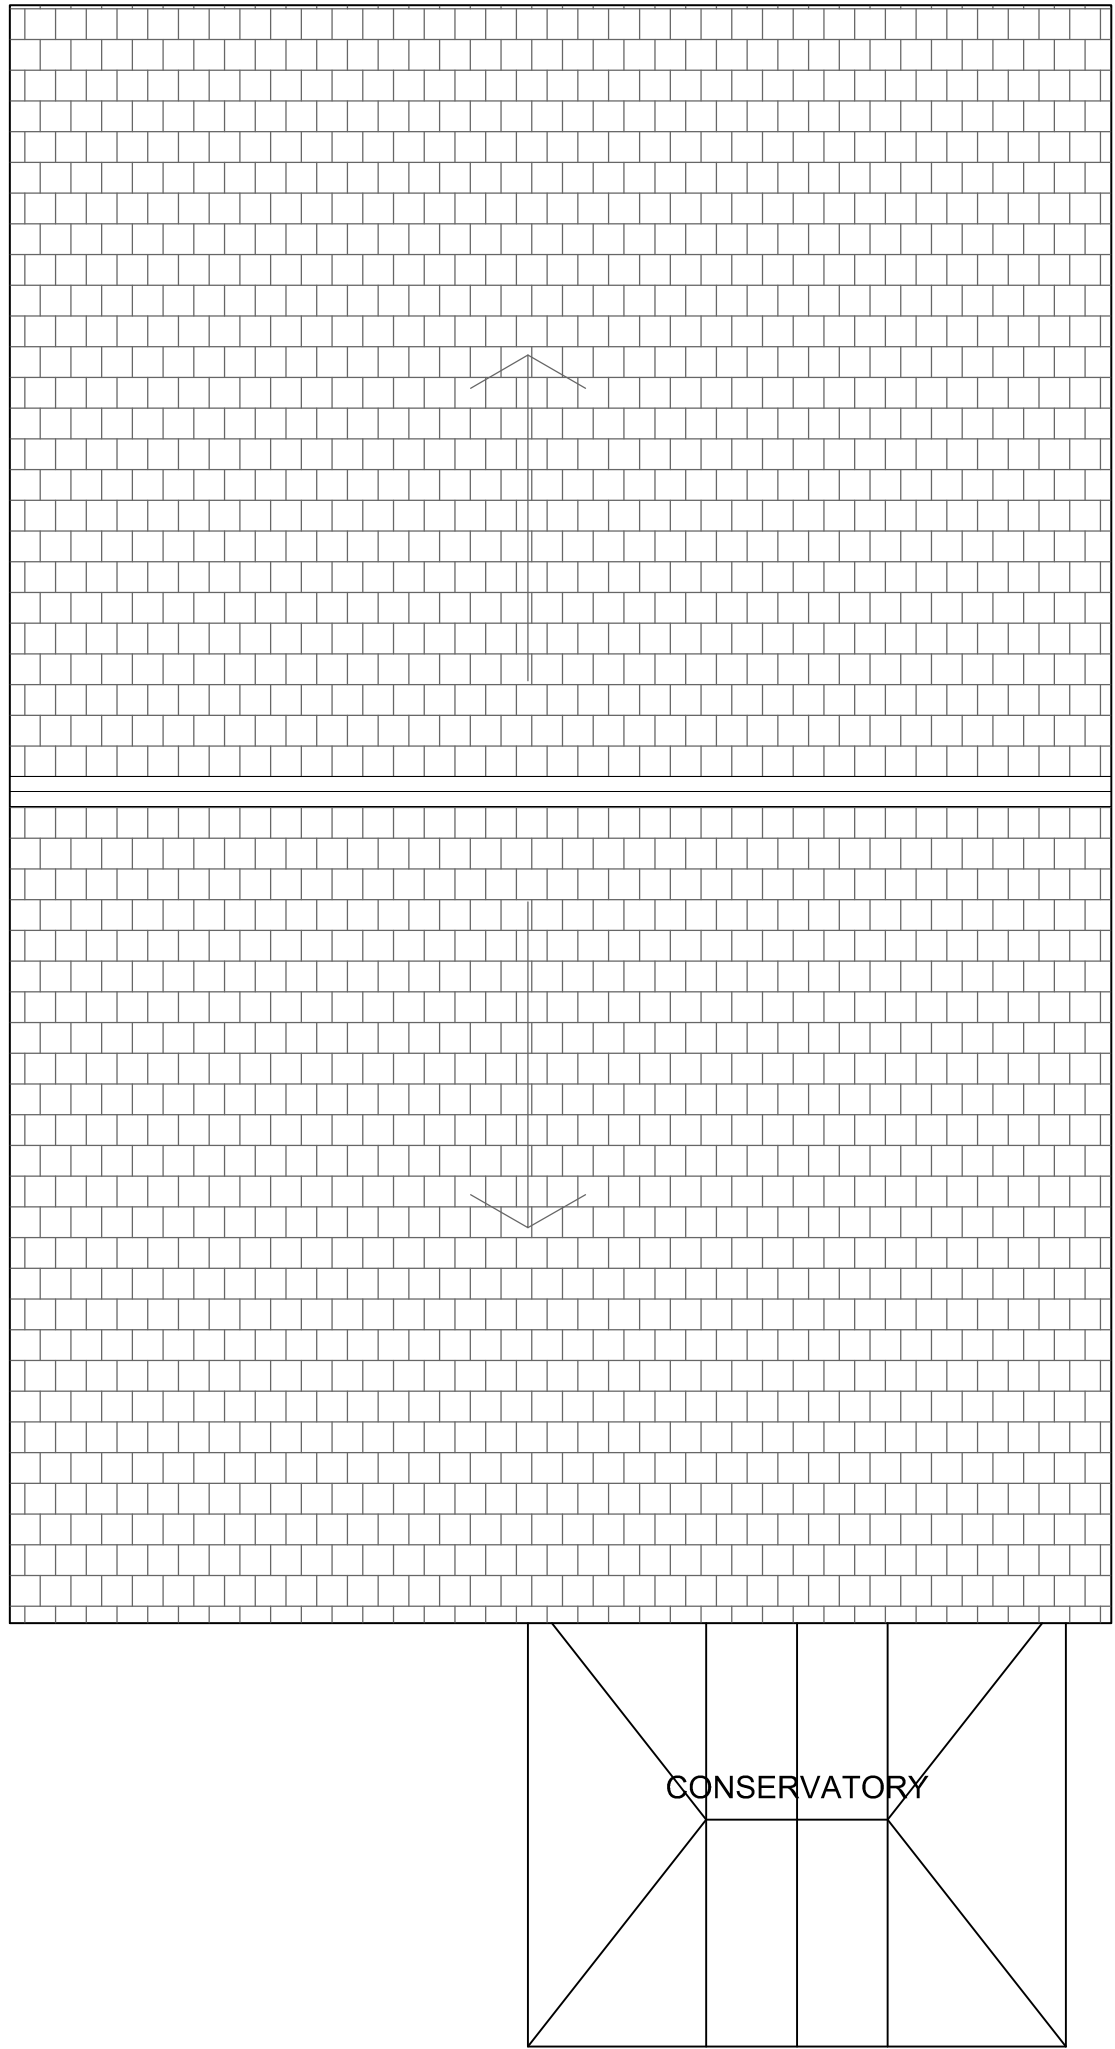

EXISTING ROOF PLAN

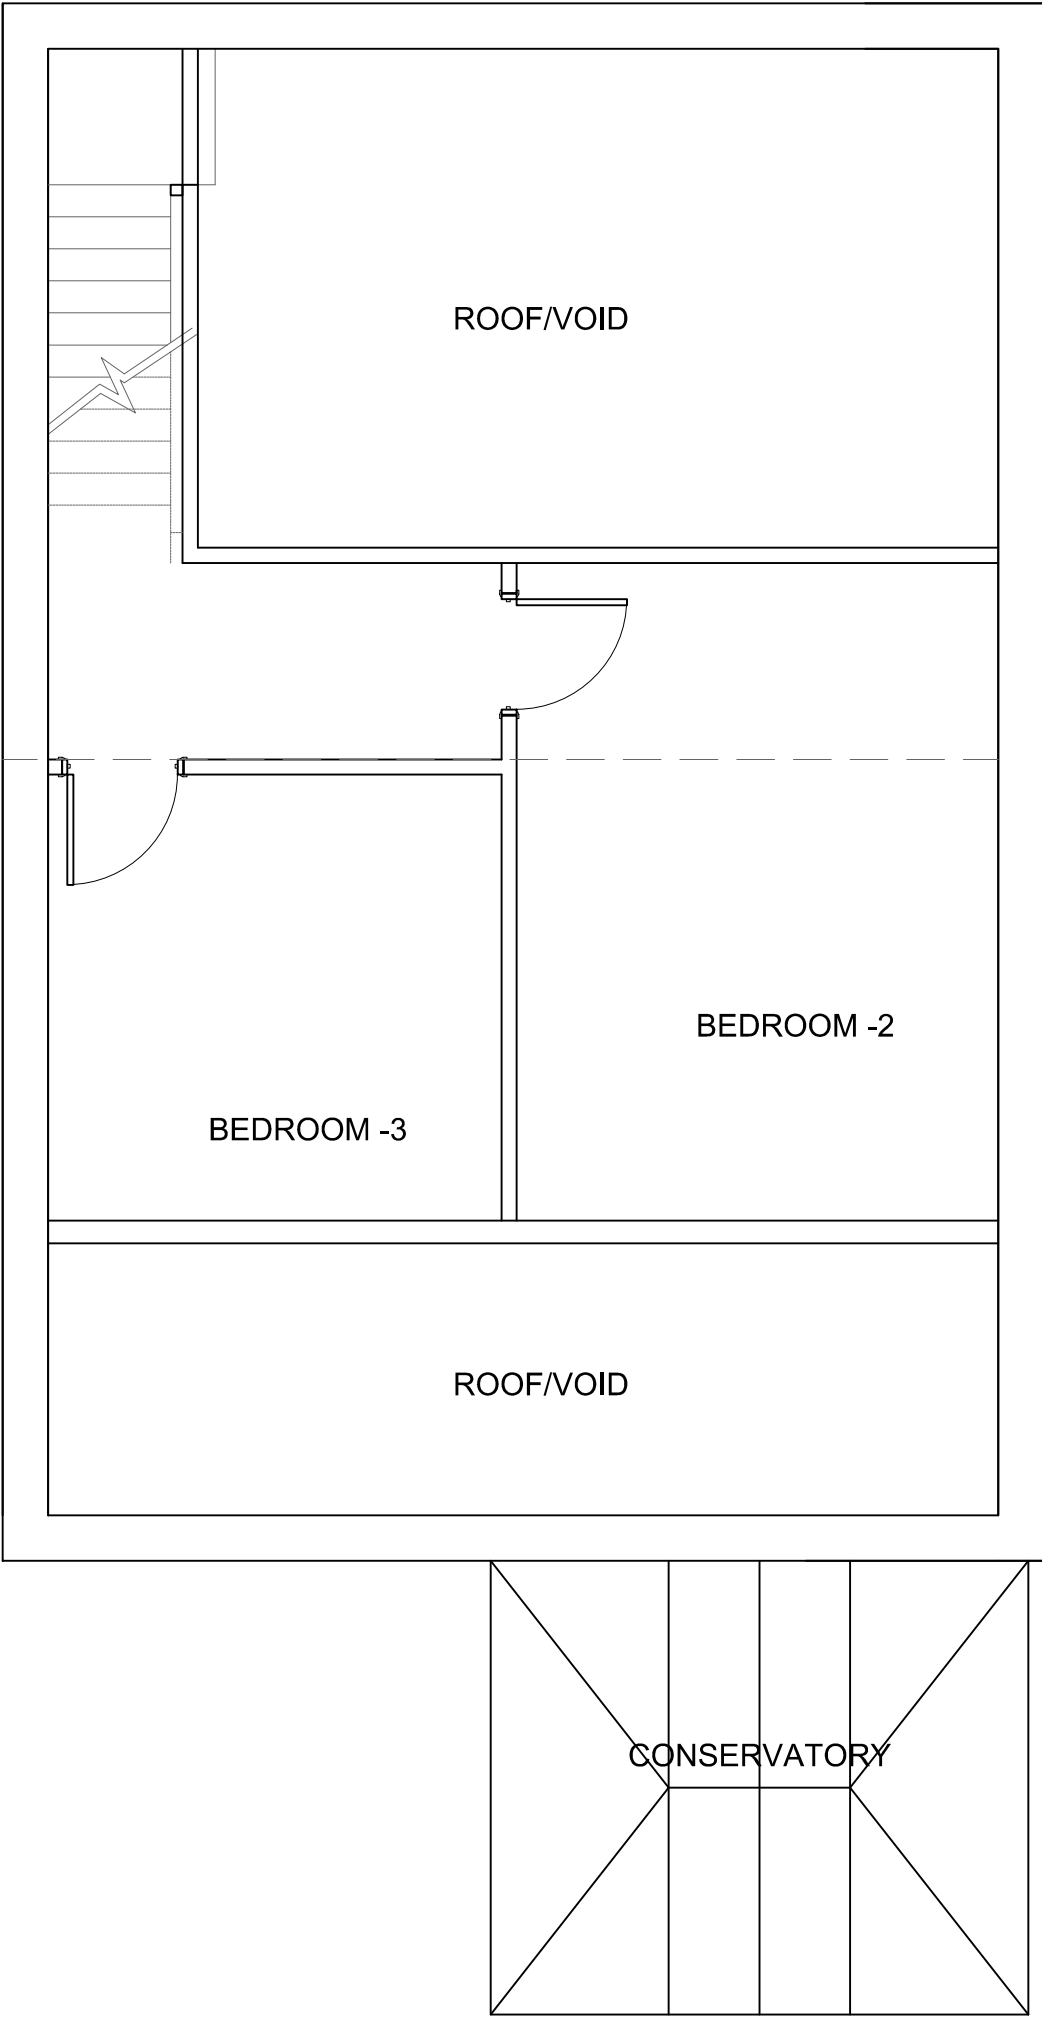

EXISTING LOFT FLOOR PLAN

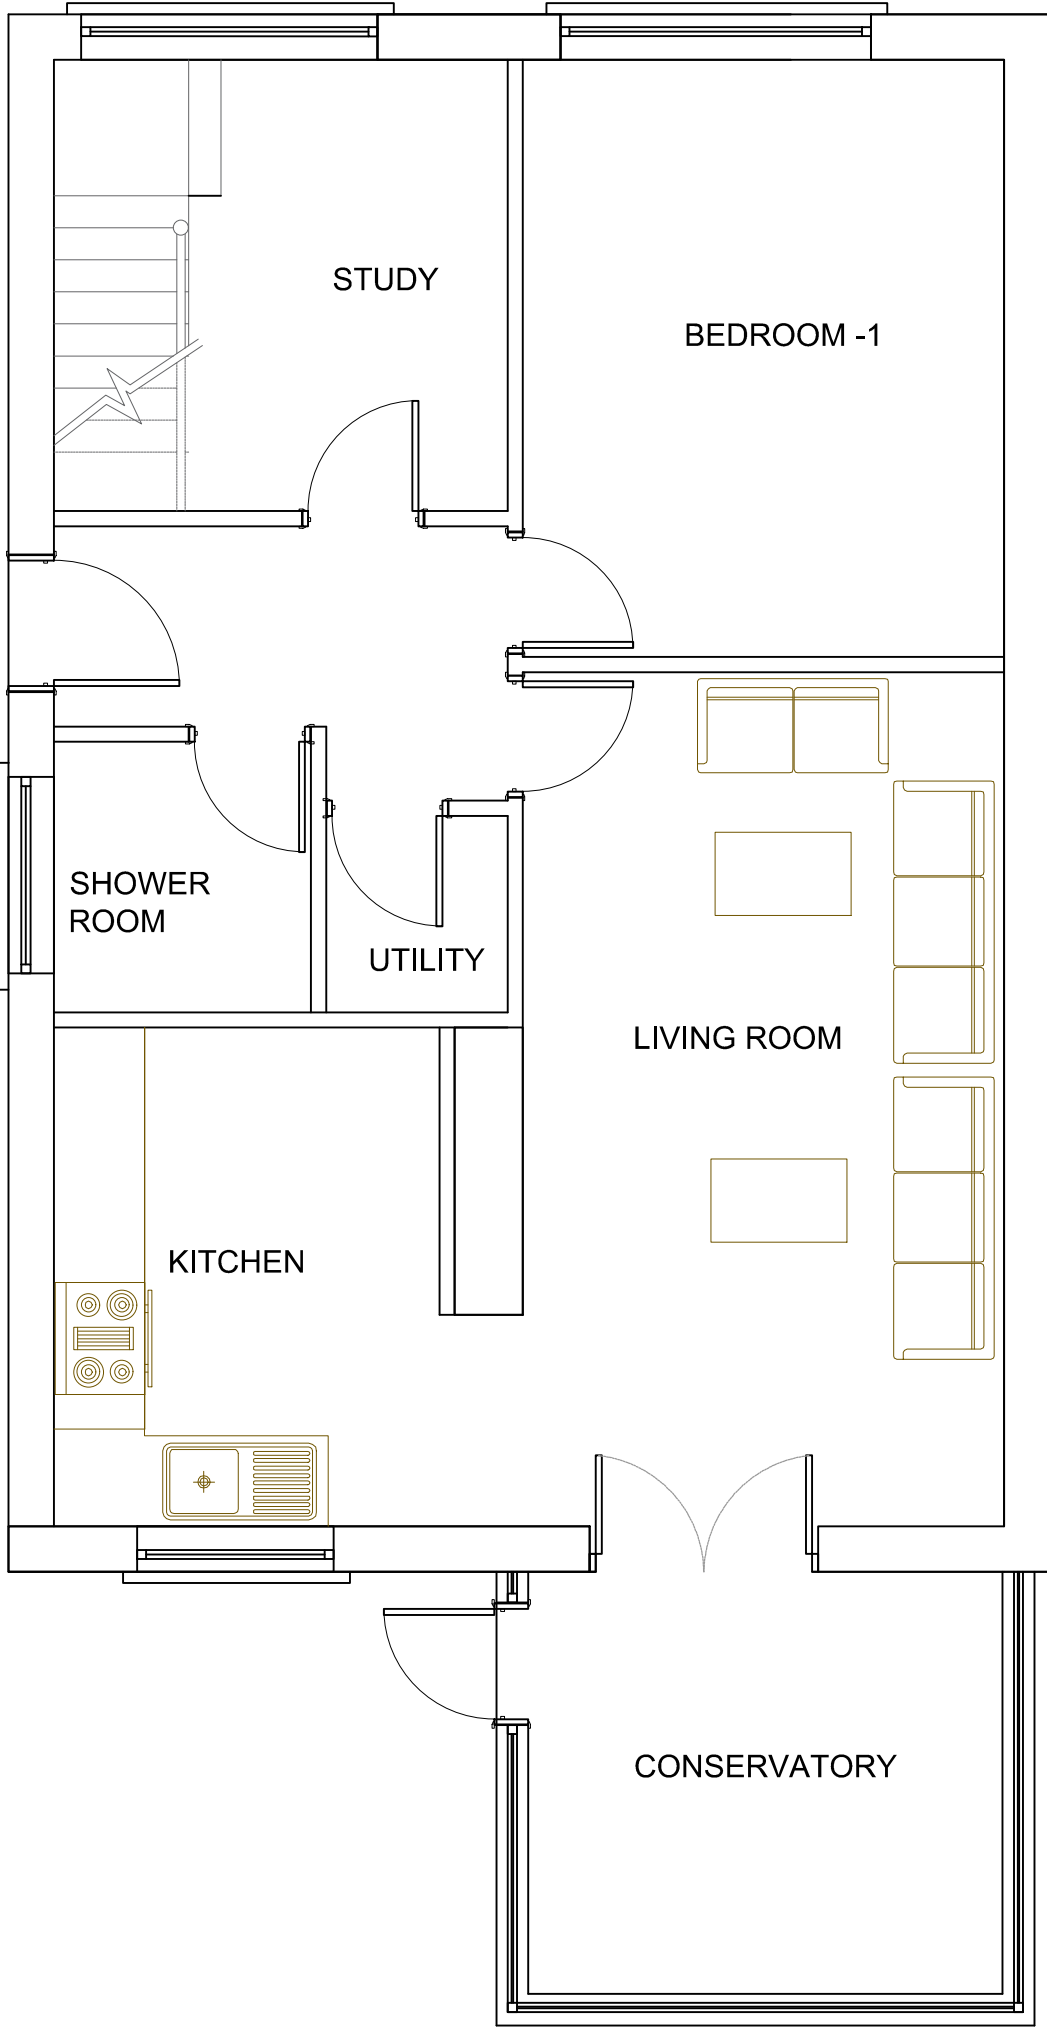

EXISTING GROUND FLOOR PLAN