



FACING MATERIALS NOTES:


1. NEW FACING BRICK TO MATCH EXISTING
2. BRICK-ON-END DETAIL TO NEW OPENING HEADS AND CILLS TO MATCH EXISTING
3. NEW SLIDING DOOR FITTINGS TO BE ALUMINIUM FRAMED IN ANTHRACITE GREY COLOUR
4. NEW ROOF TILES TO BE GREY CONCRETE INTERLOCKING TYPE TO MATCH EXISTING

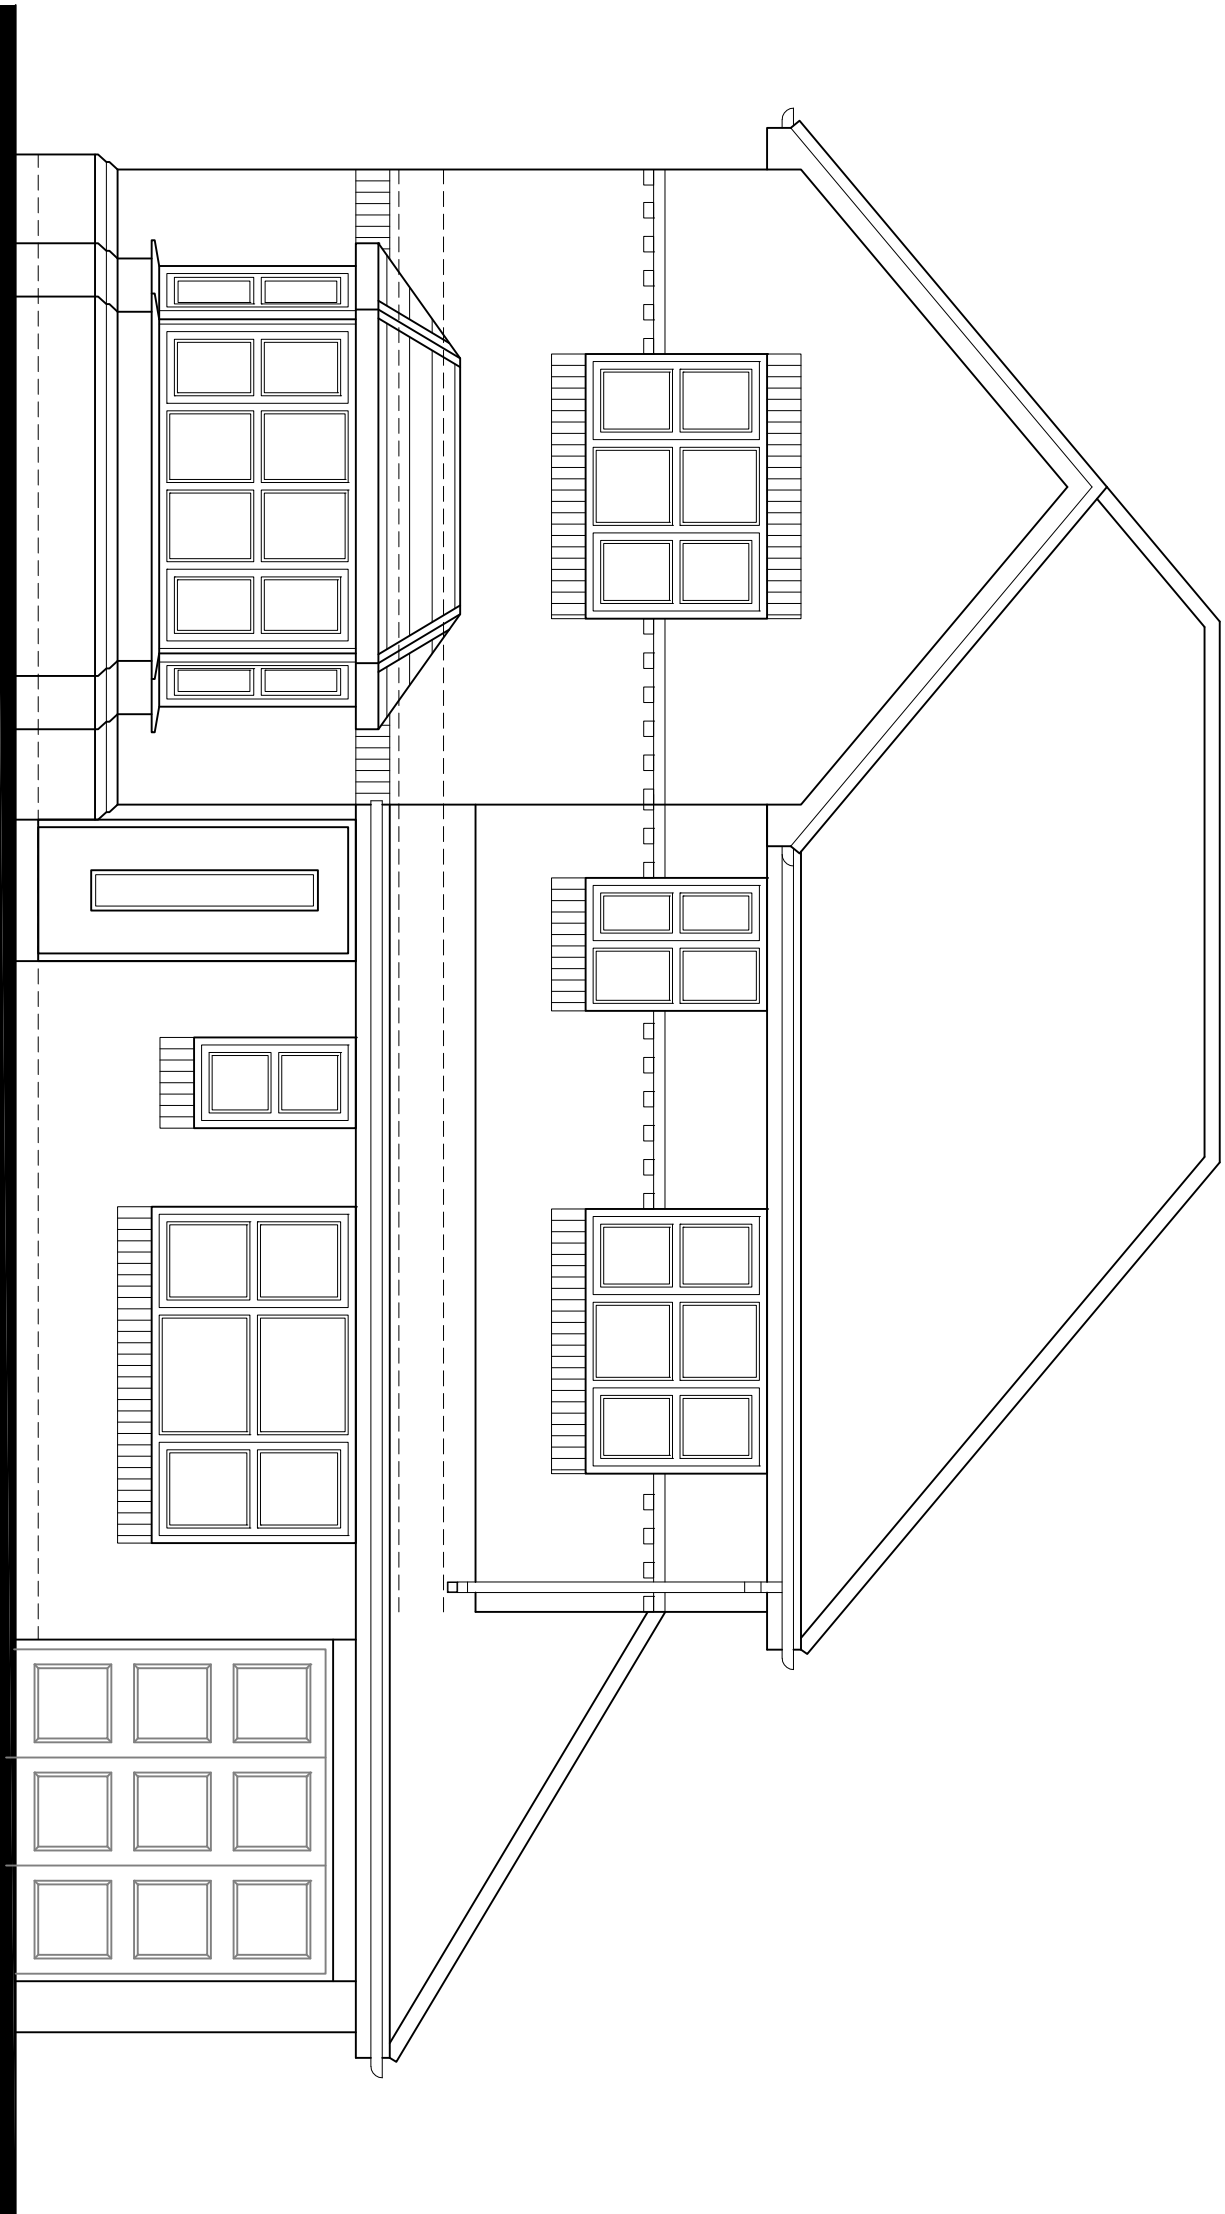


front elevation

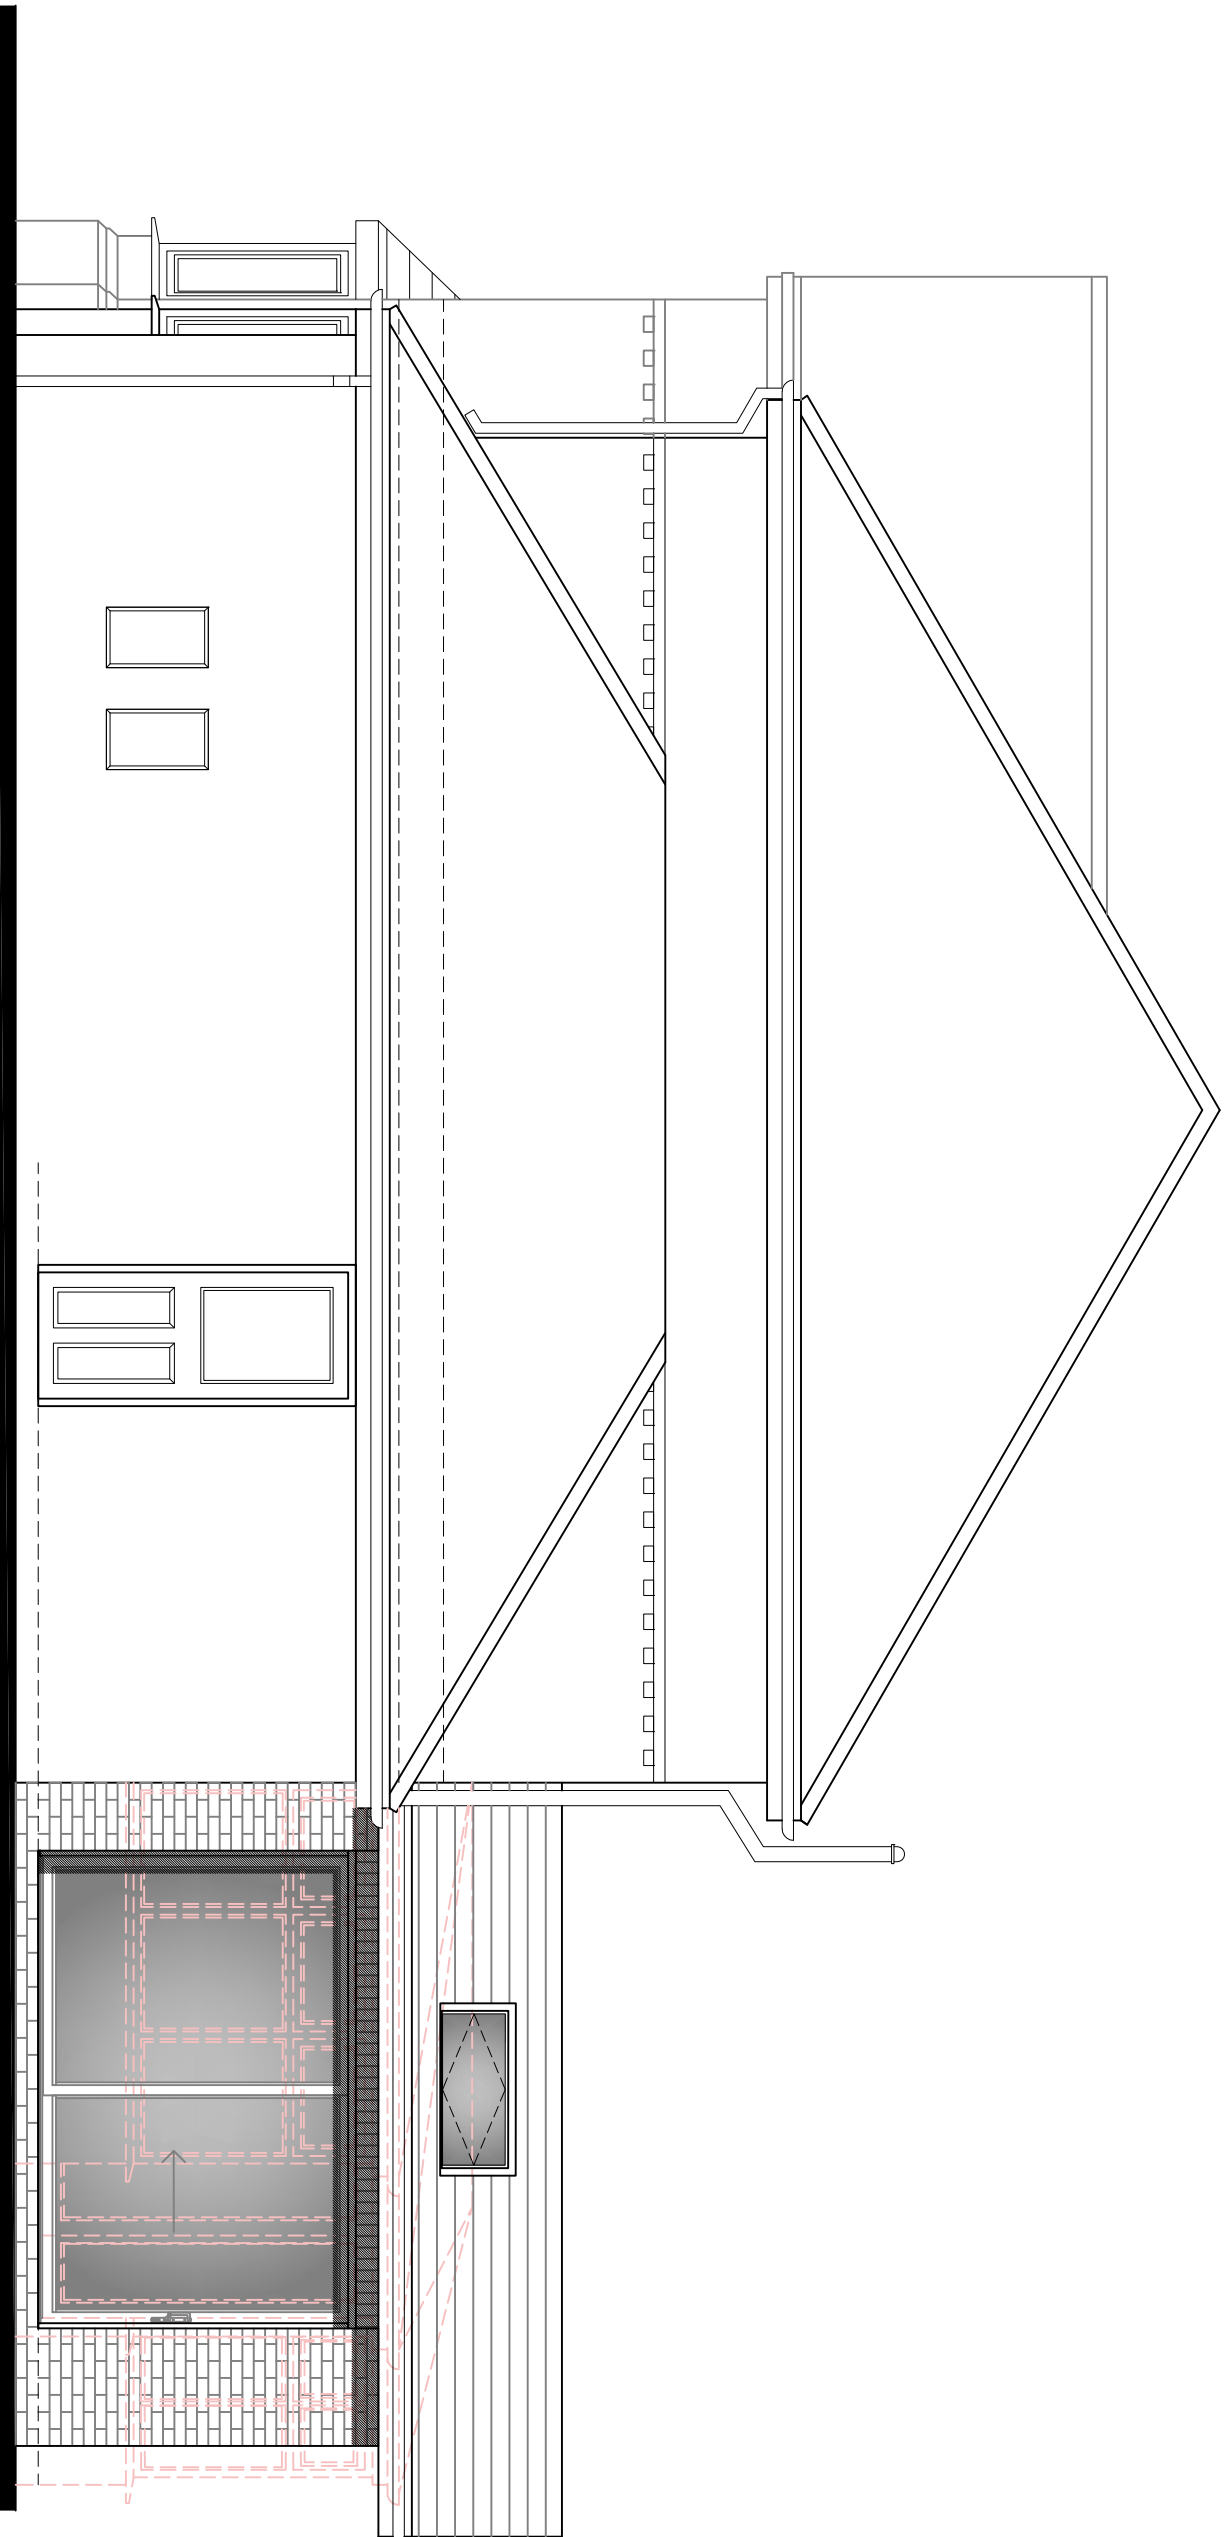

side elevation

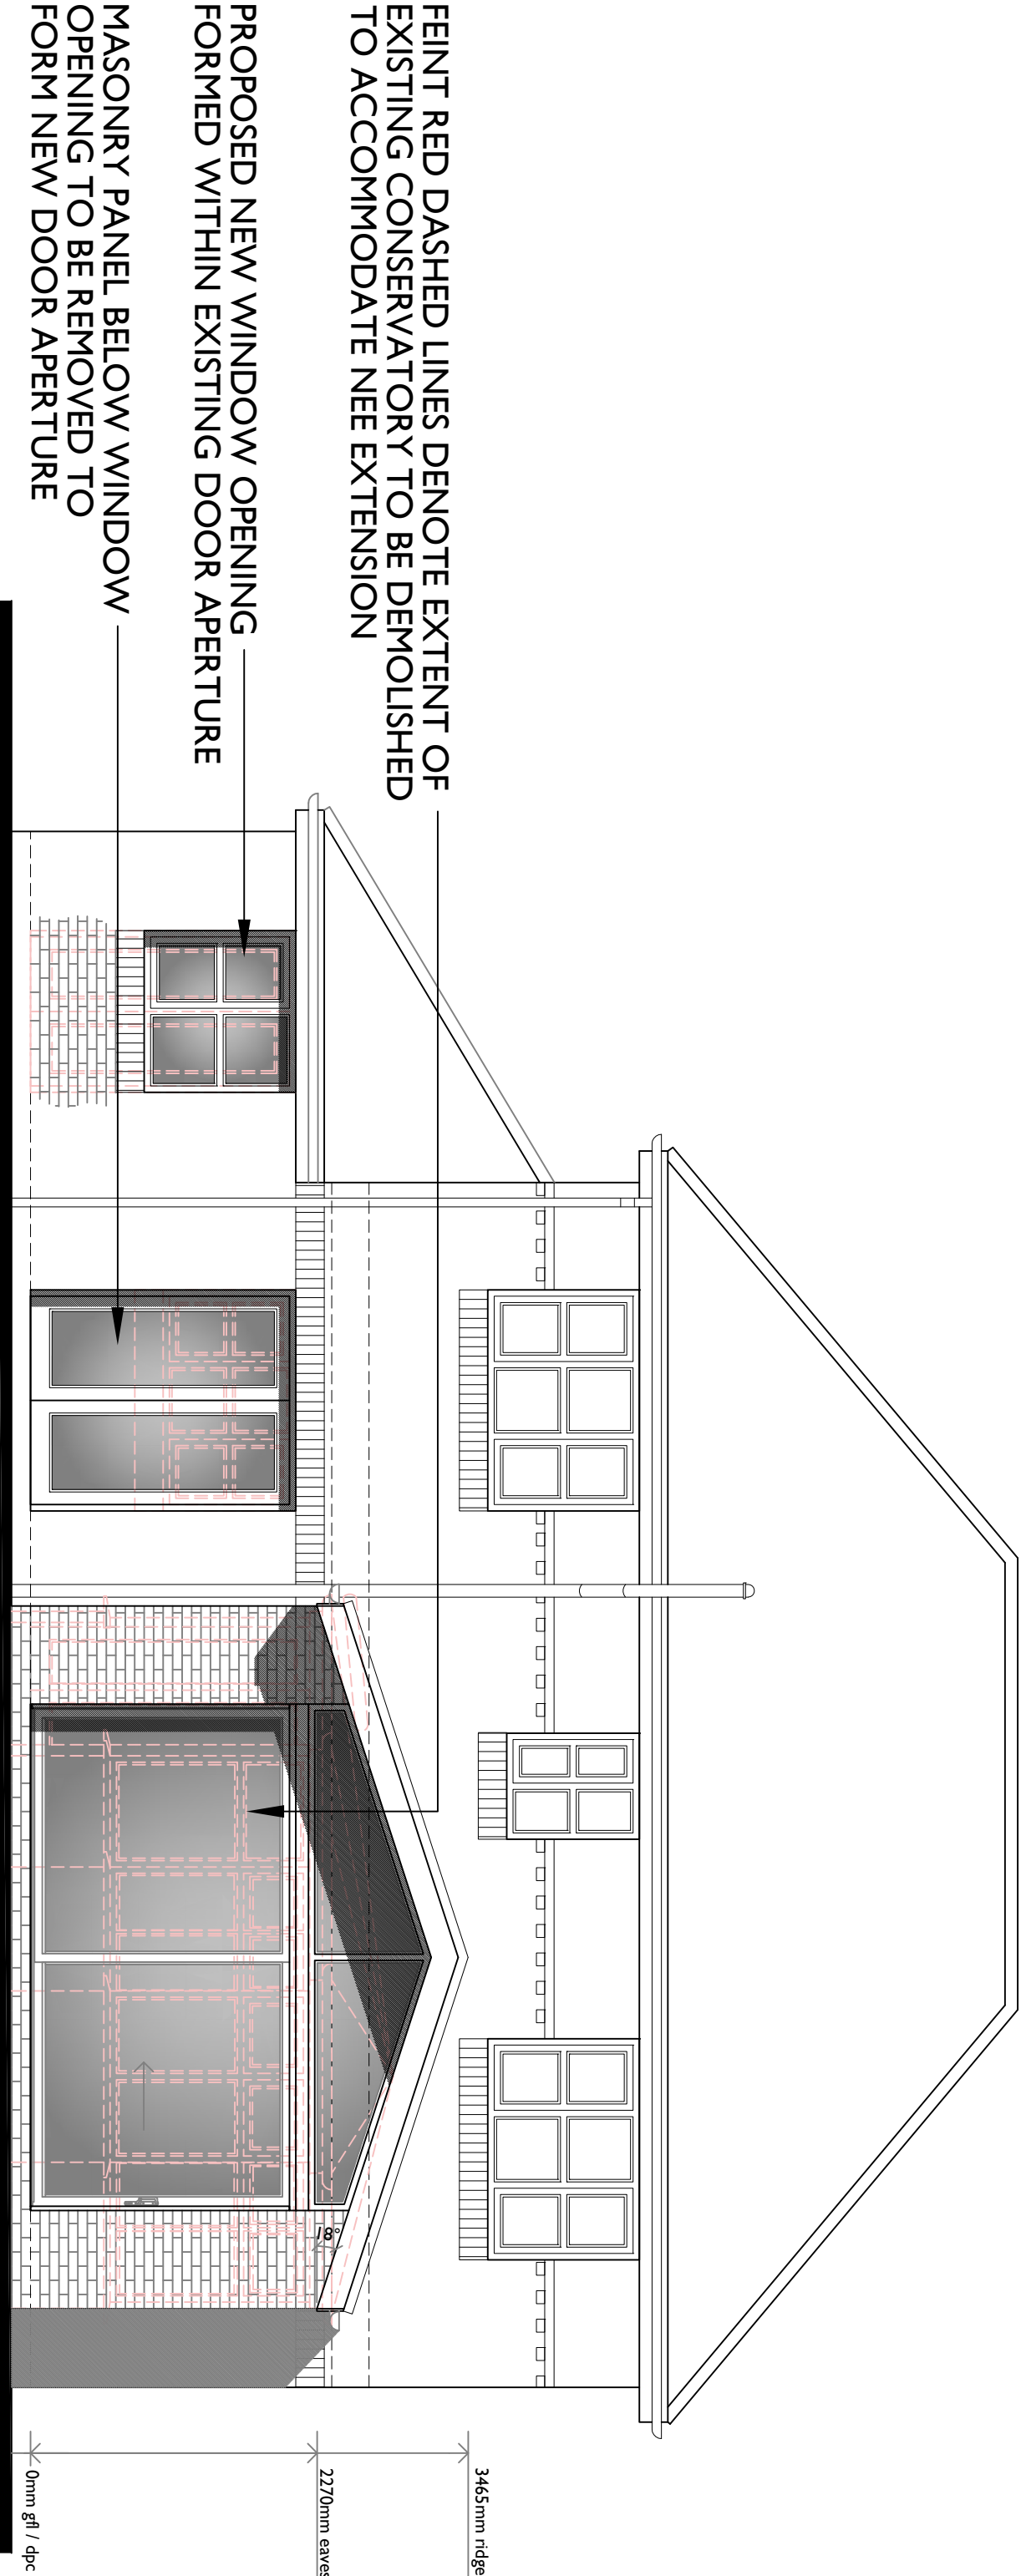

rear elevation

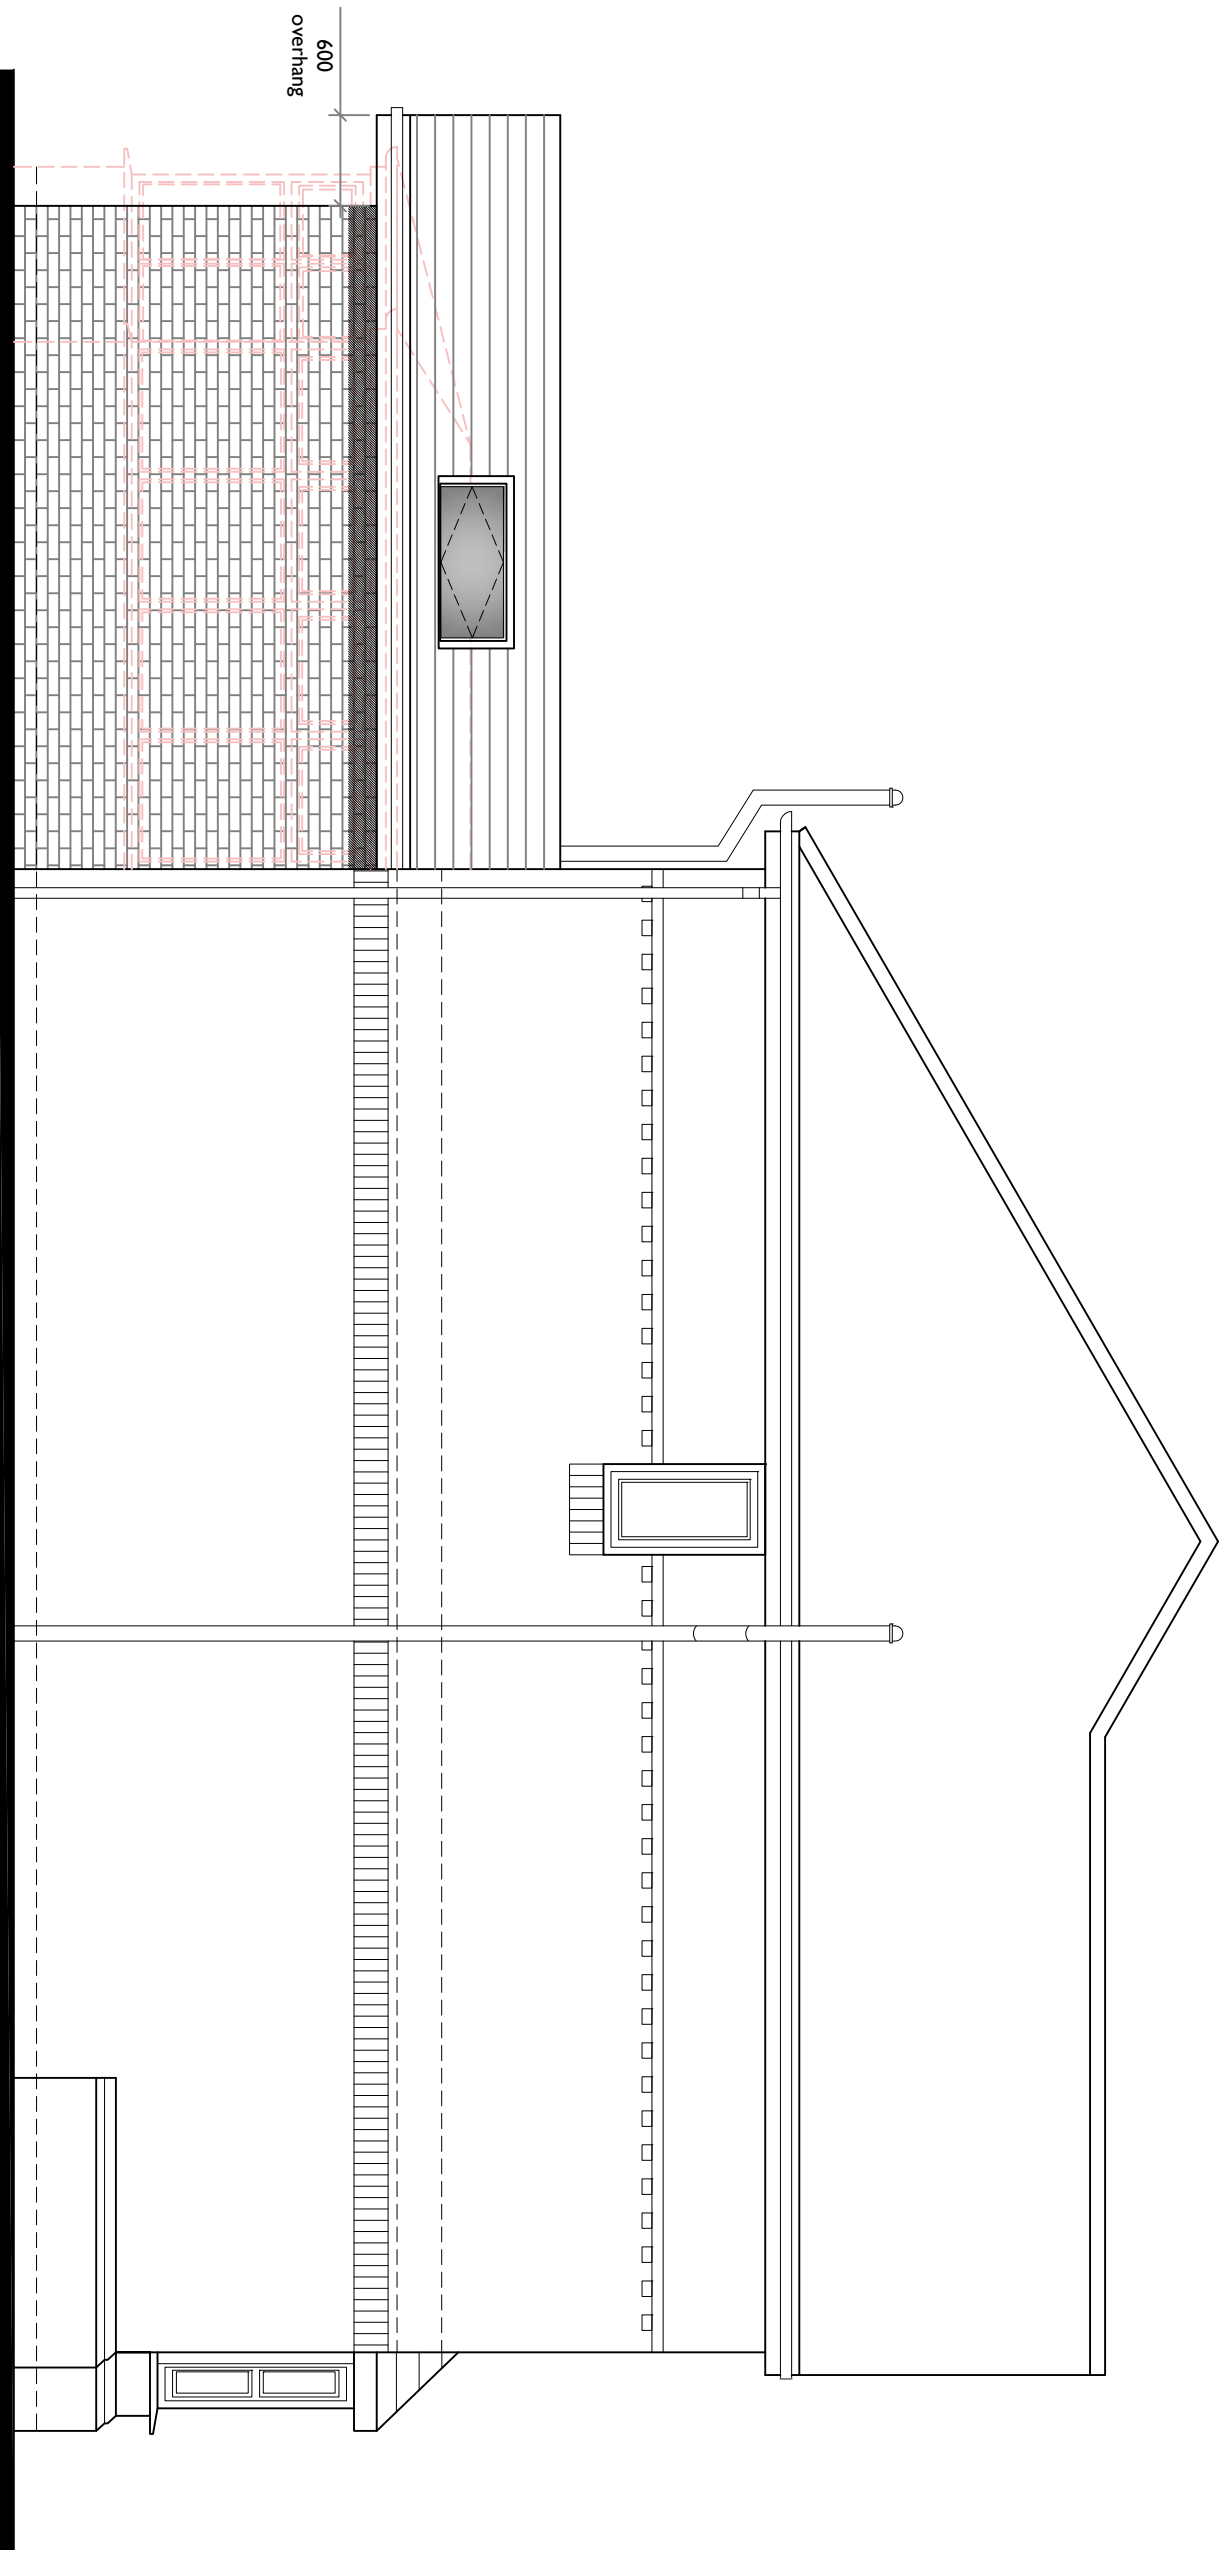

side elevation

notes:

- red dashed lines indicate extent of existing construction to be removed
- shaded areas indicate extent of existing construction to be retained