




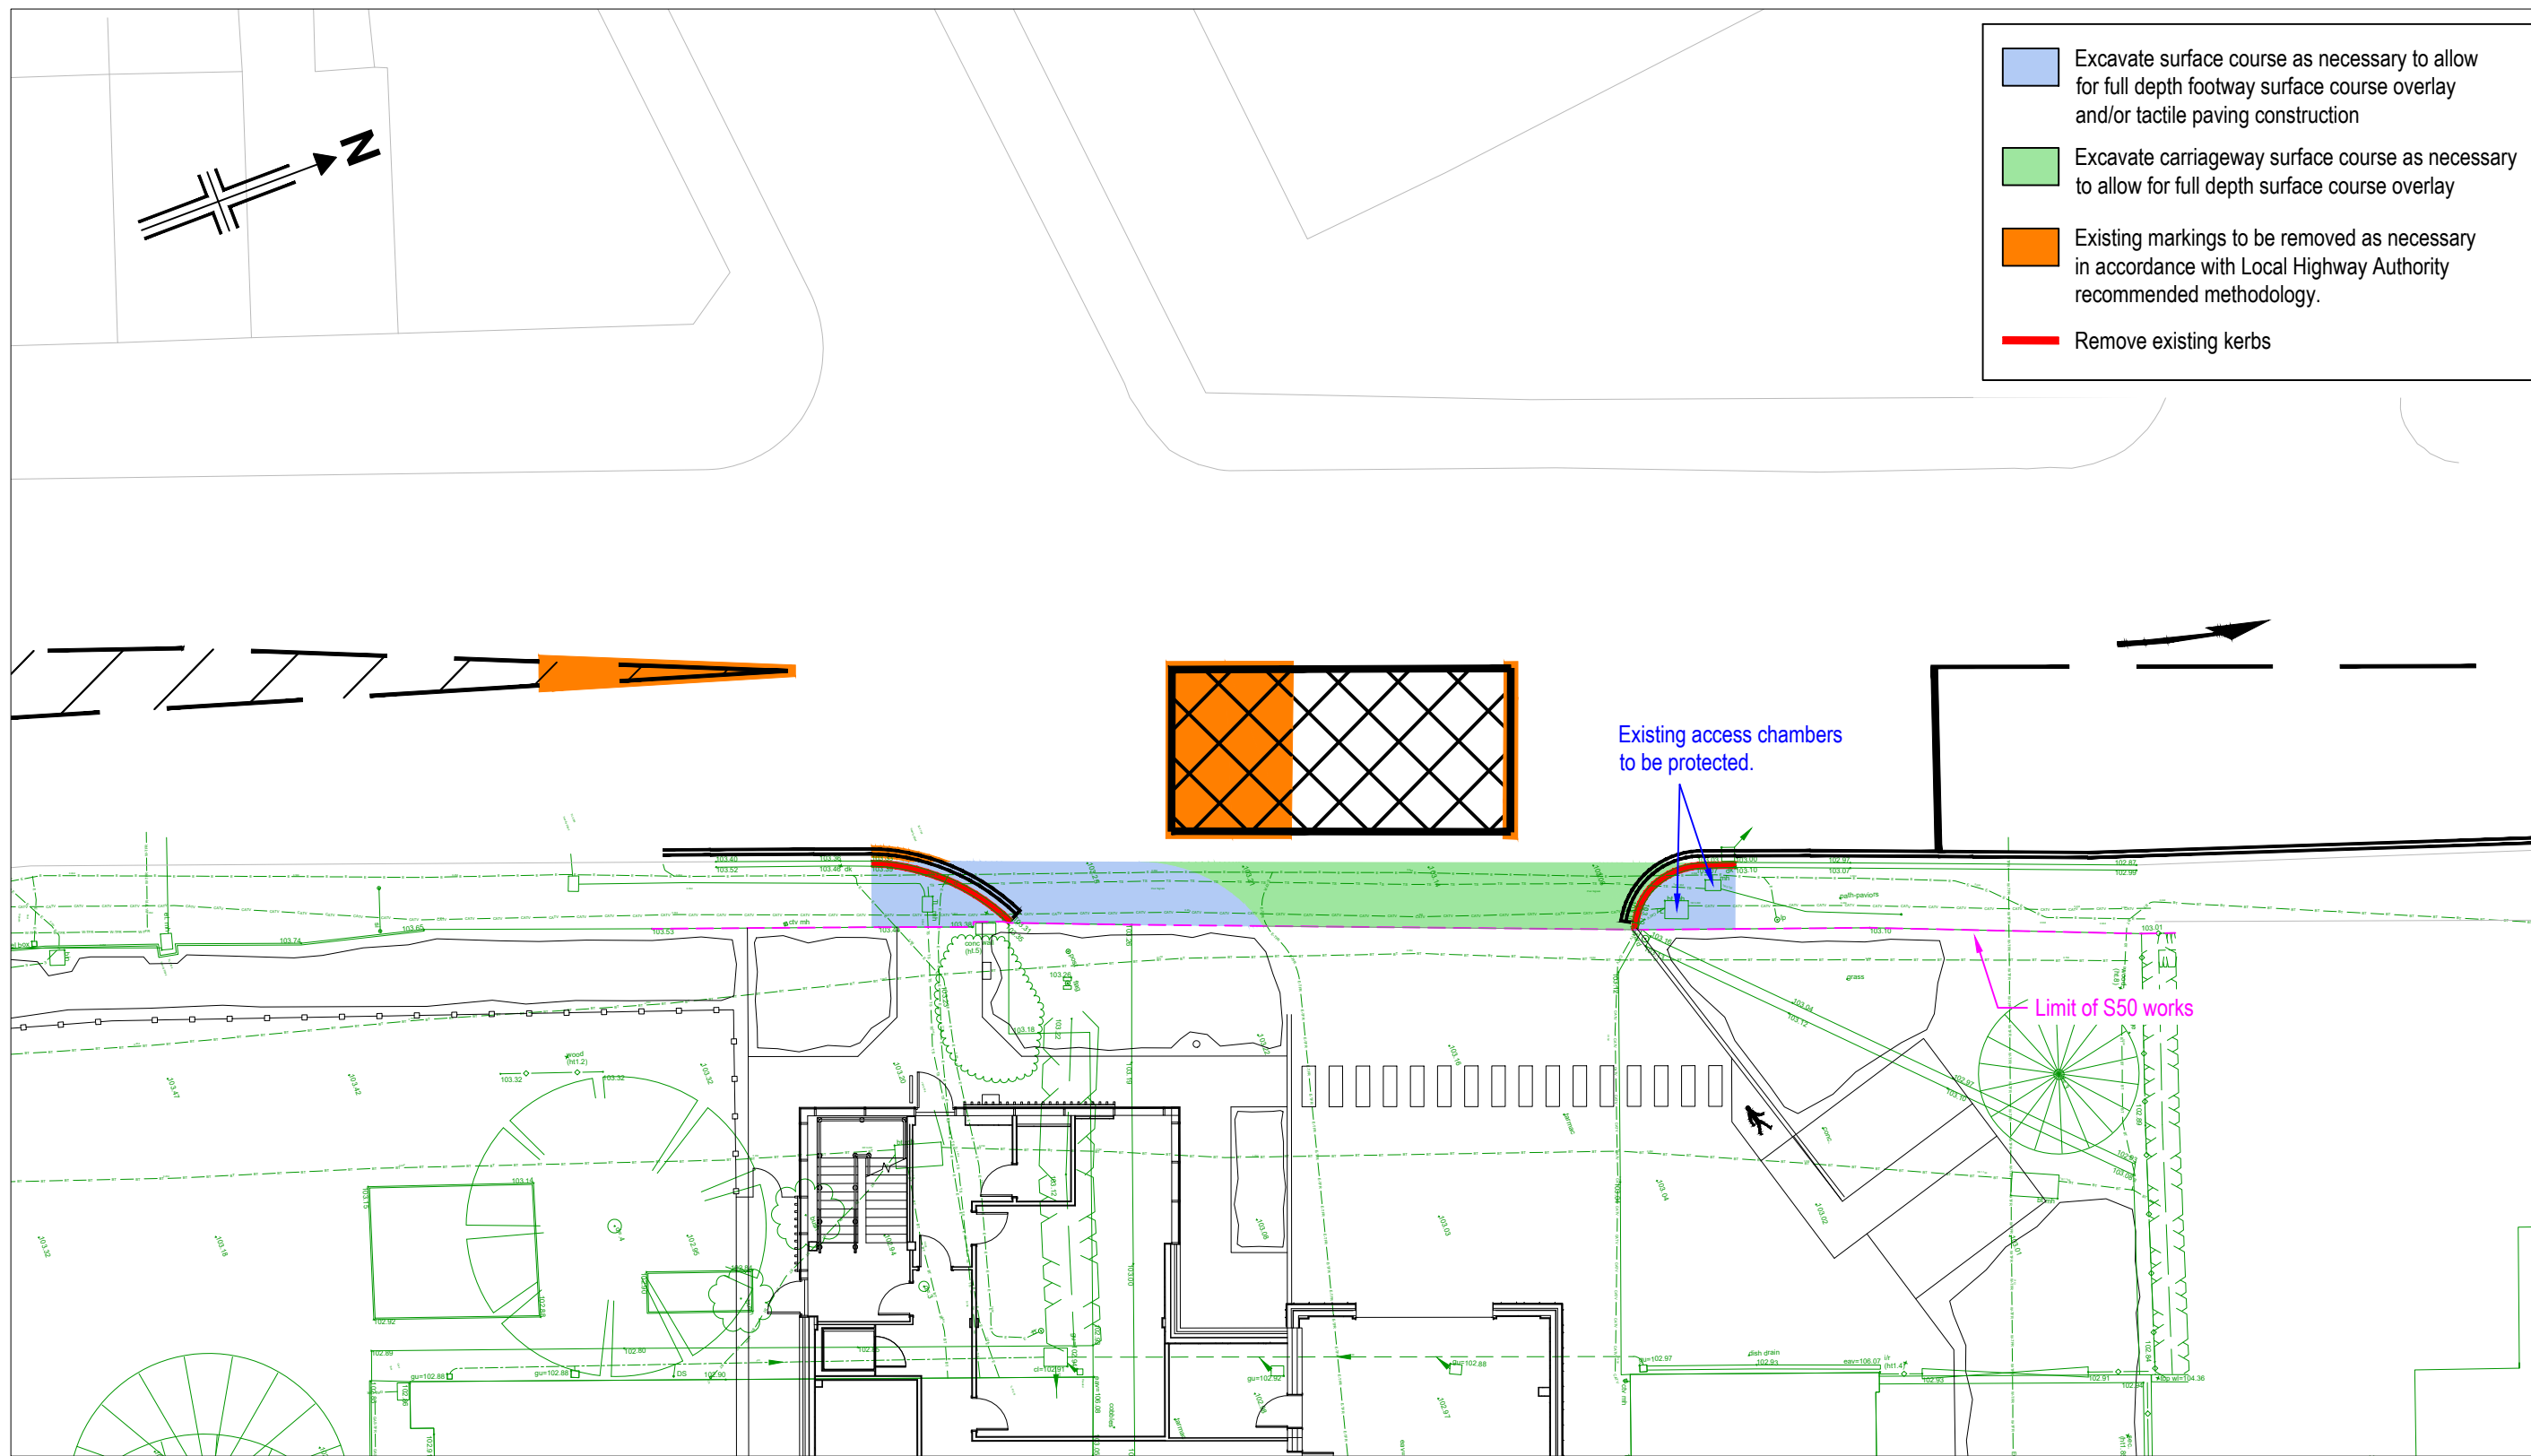


Site Clearance Drawing
(Scale 1:200)

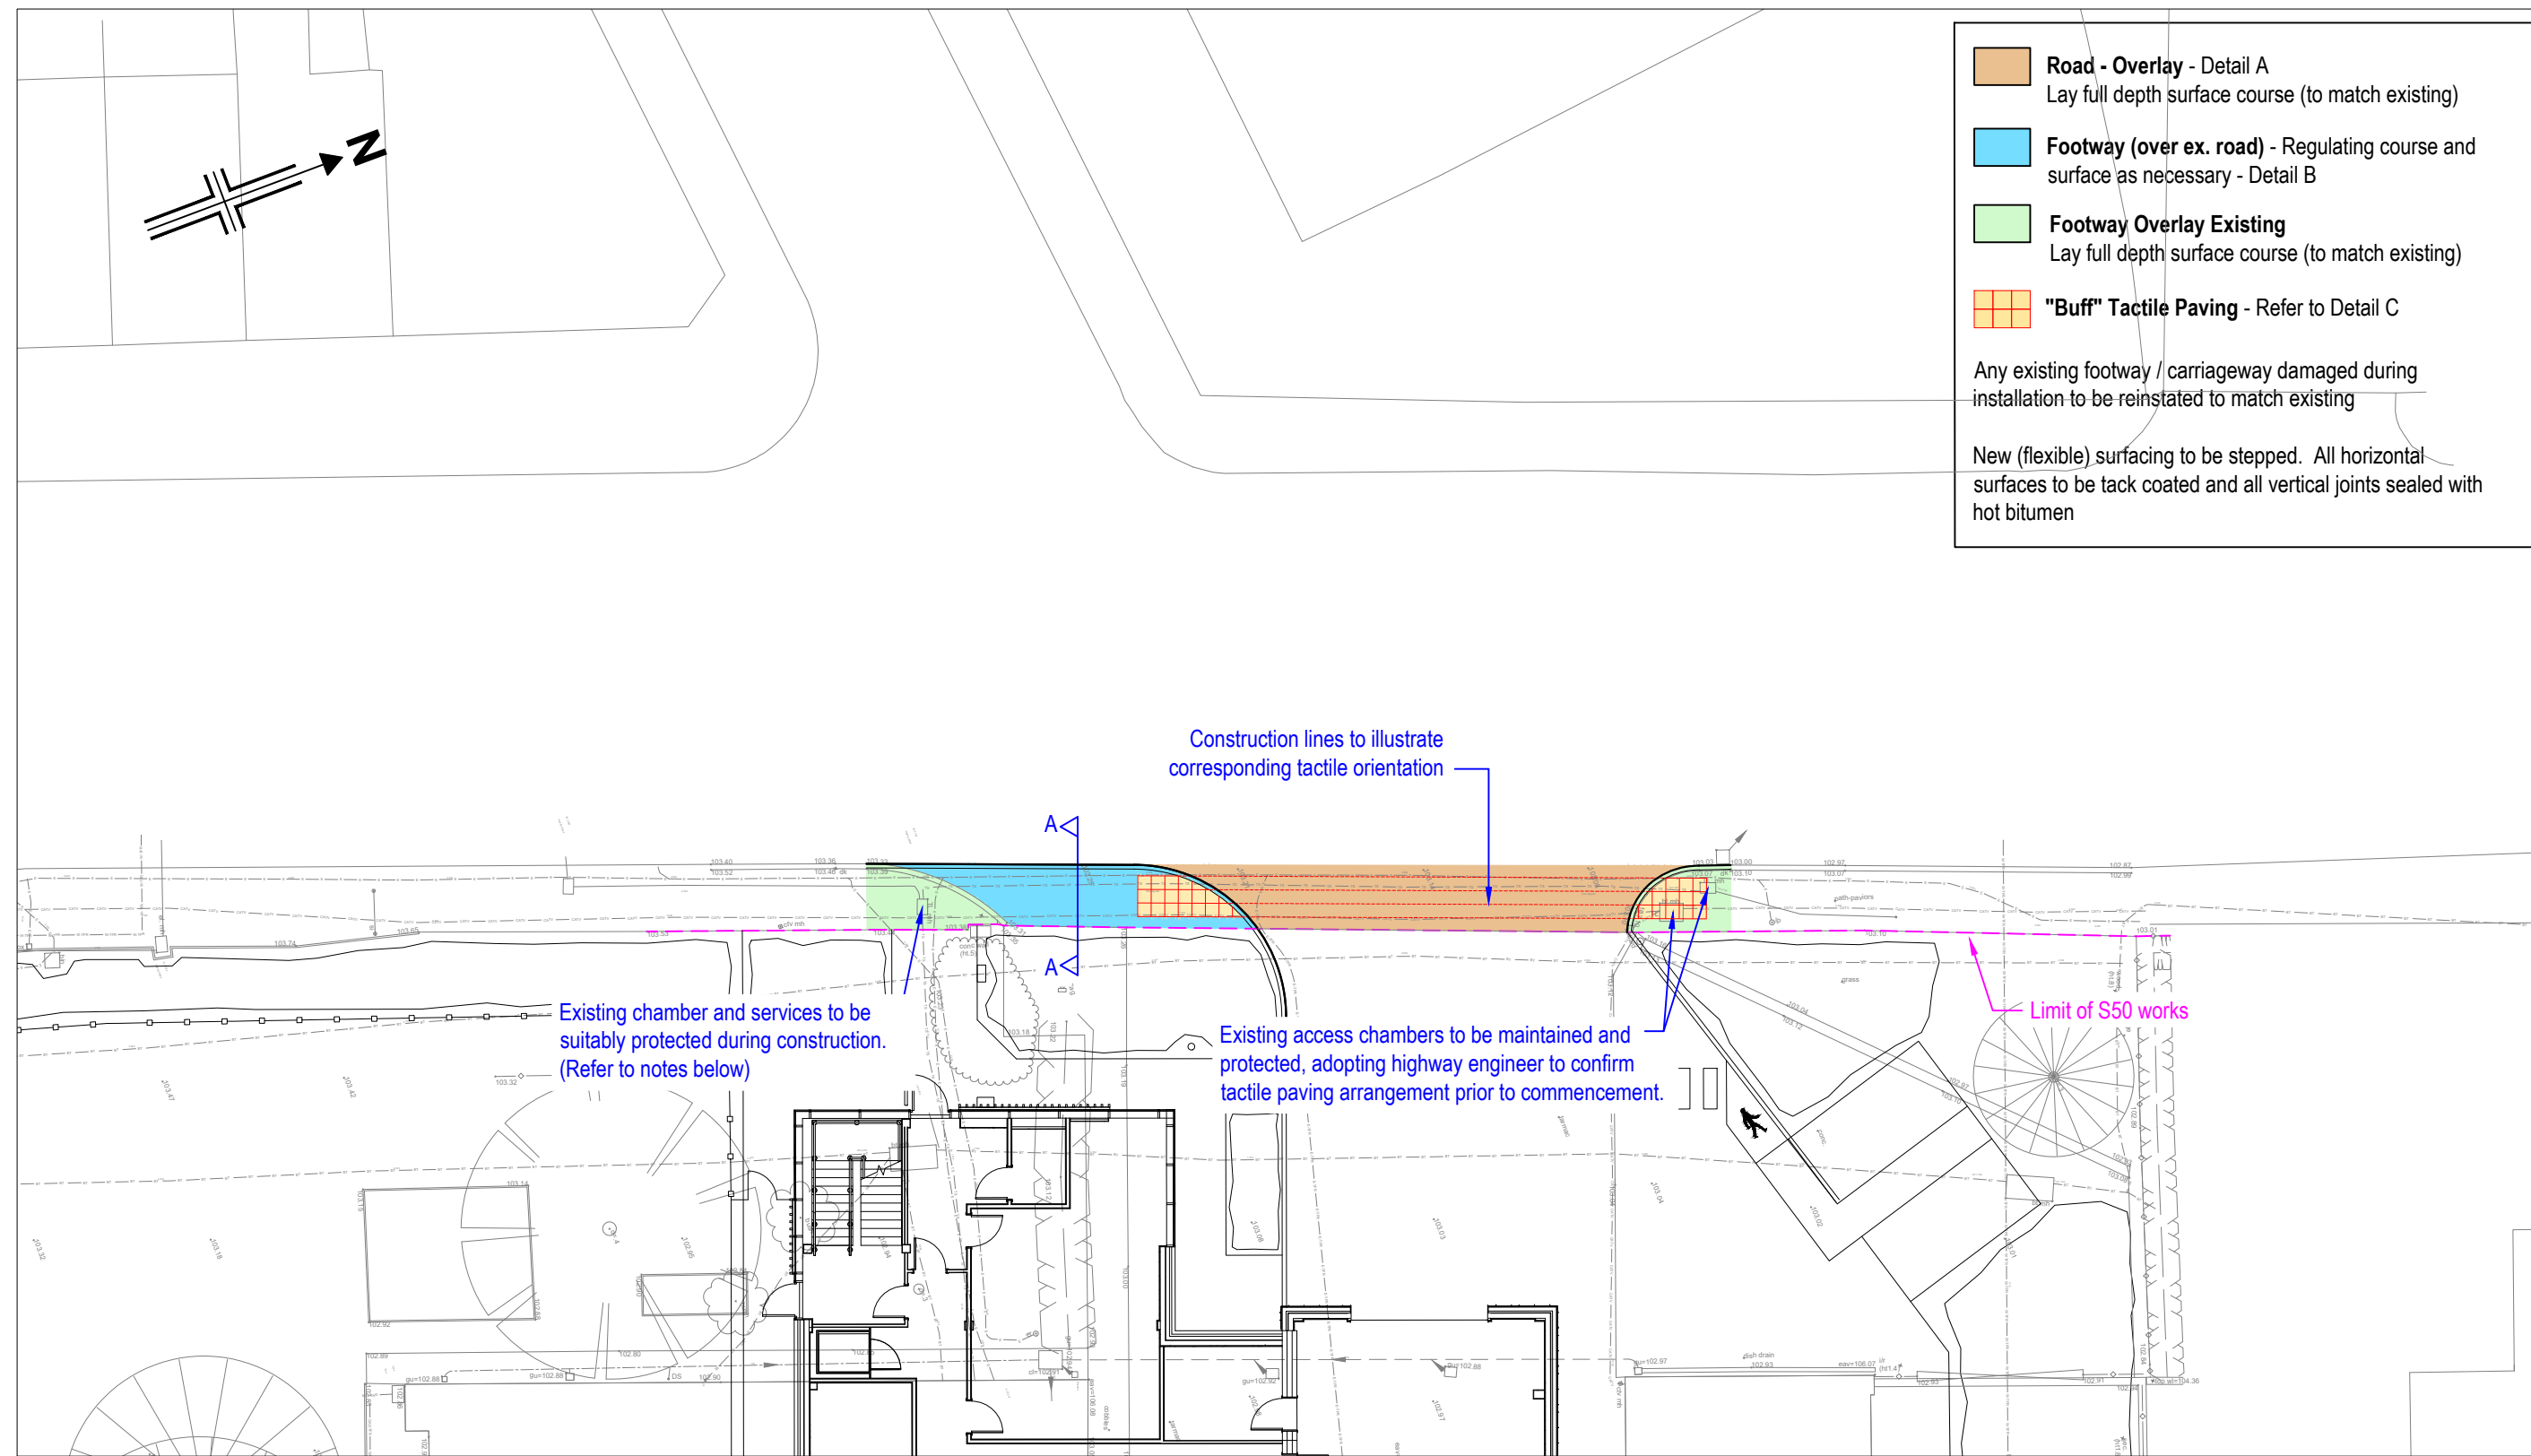


Roadworks Drawing
(Scale 1:200)

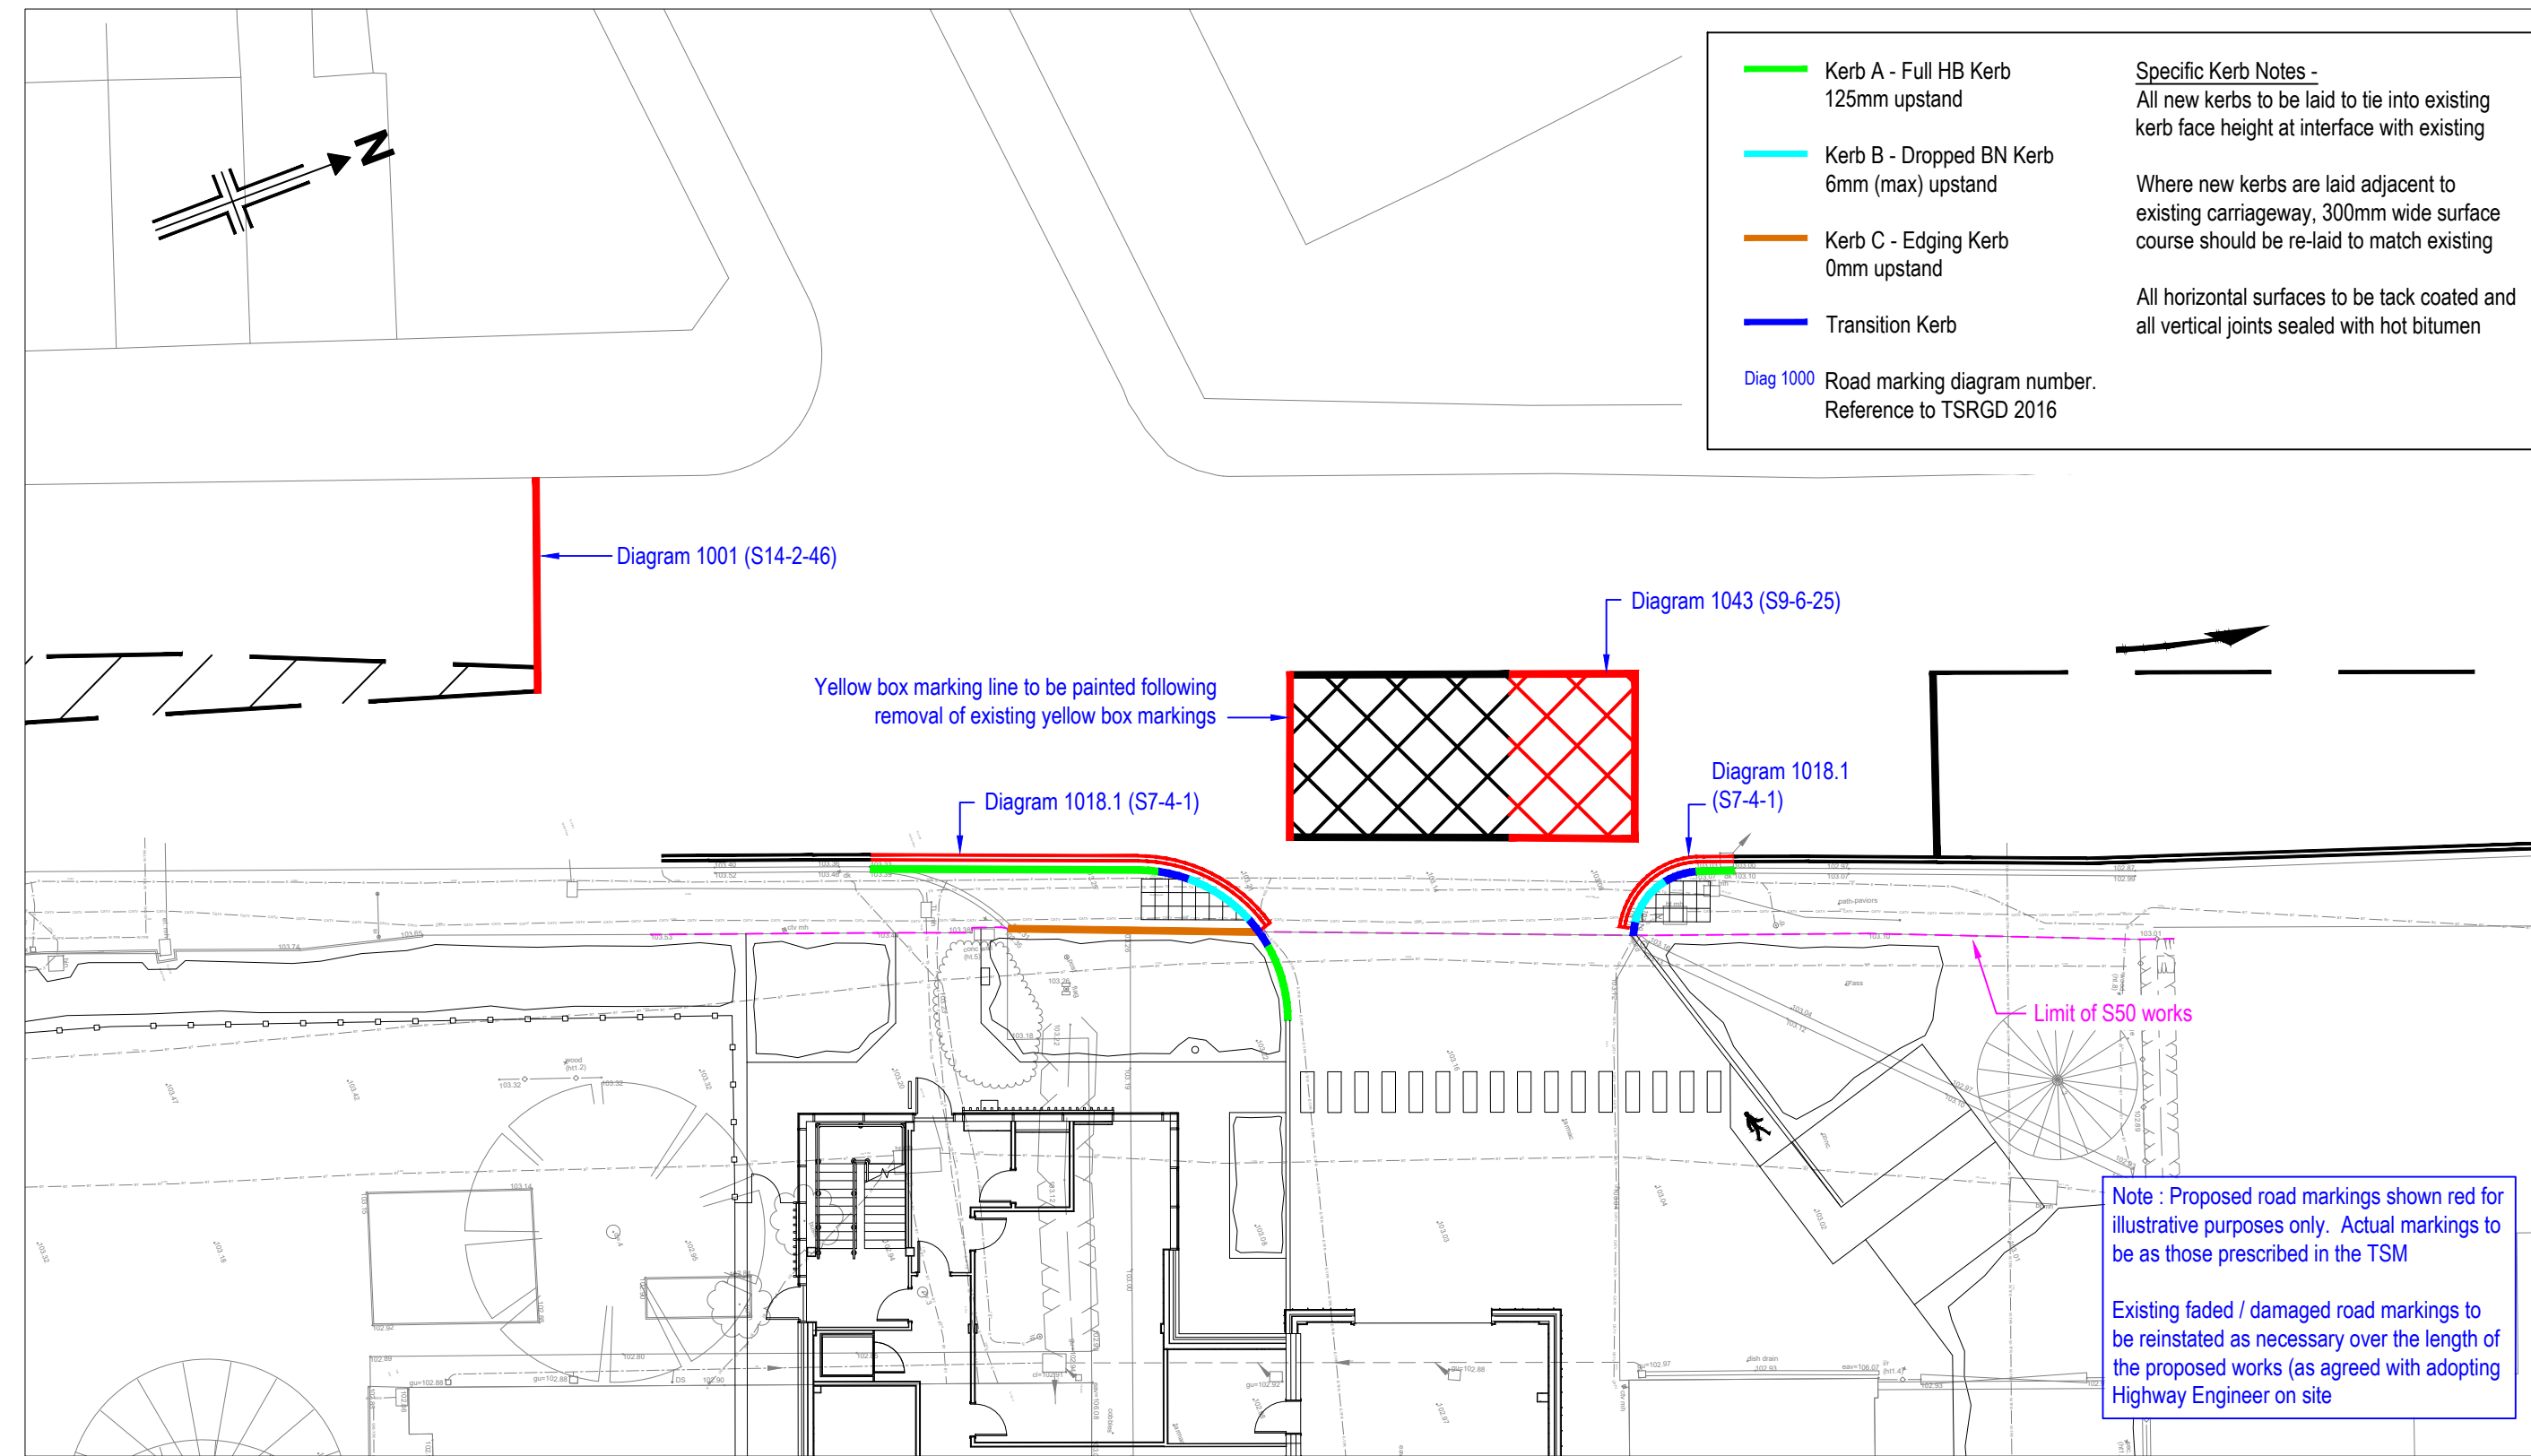


Kerb Arrangement and Road Markings Drawing
(Scale 1:200)

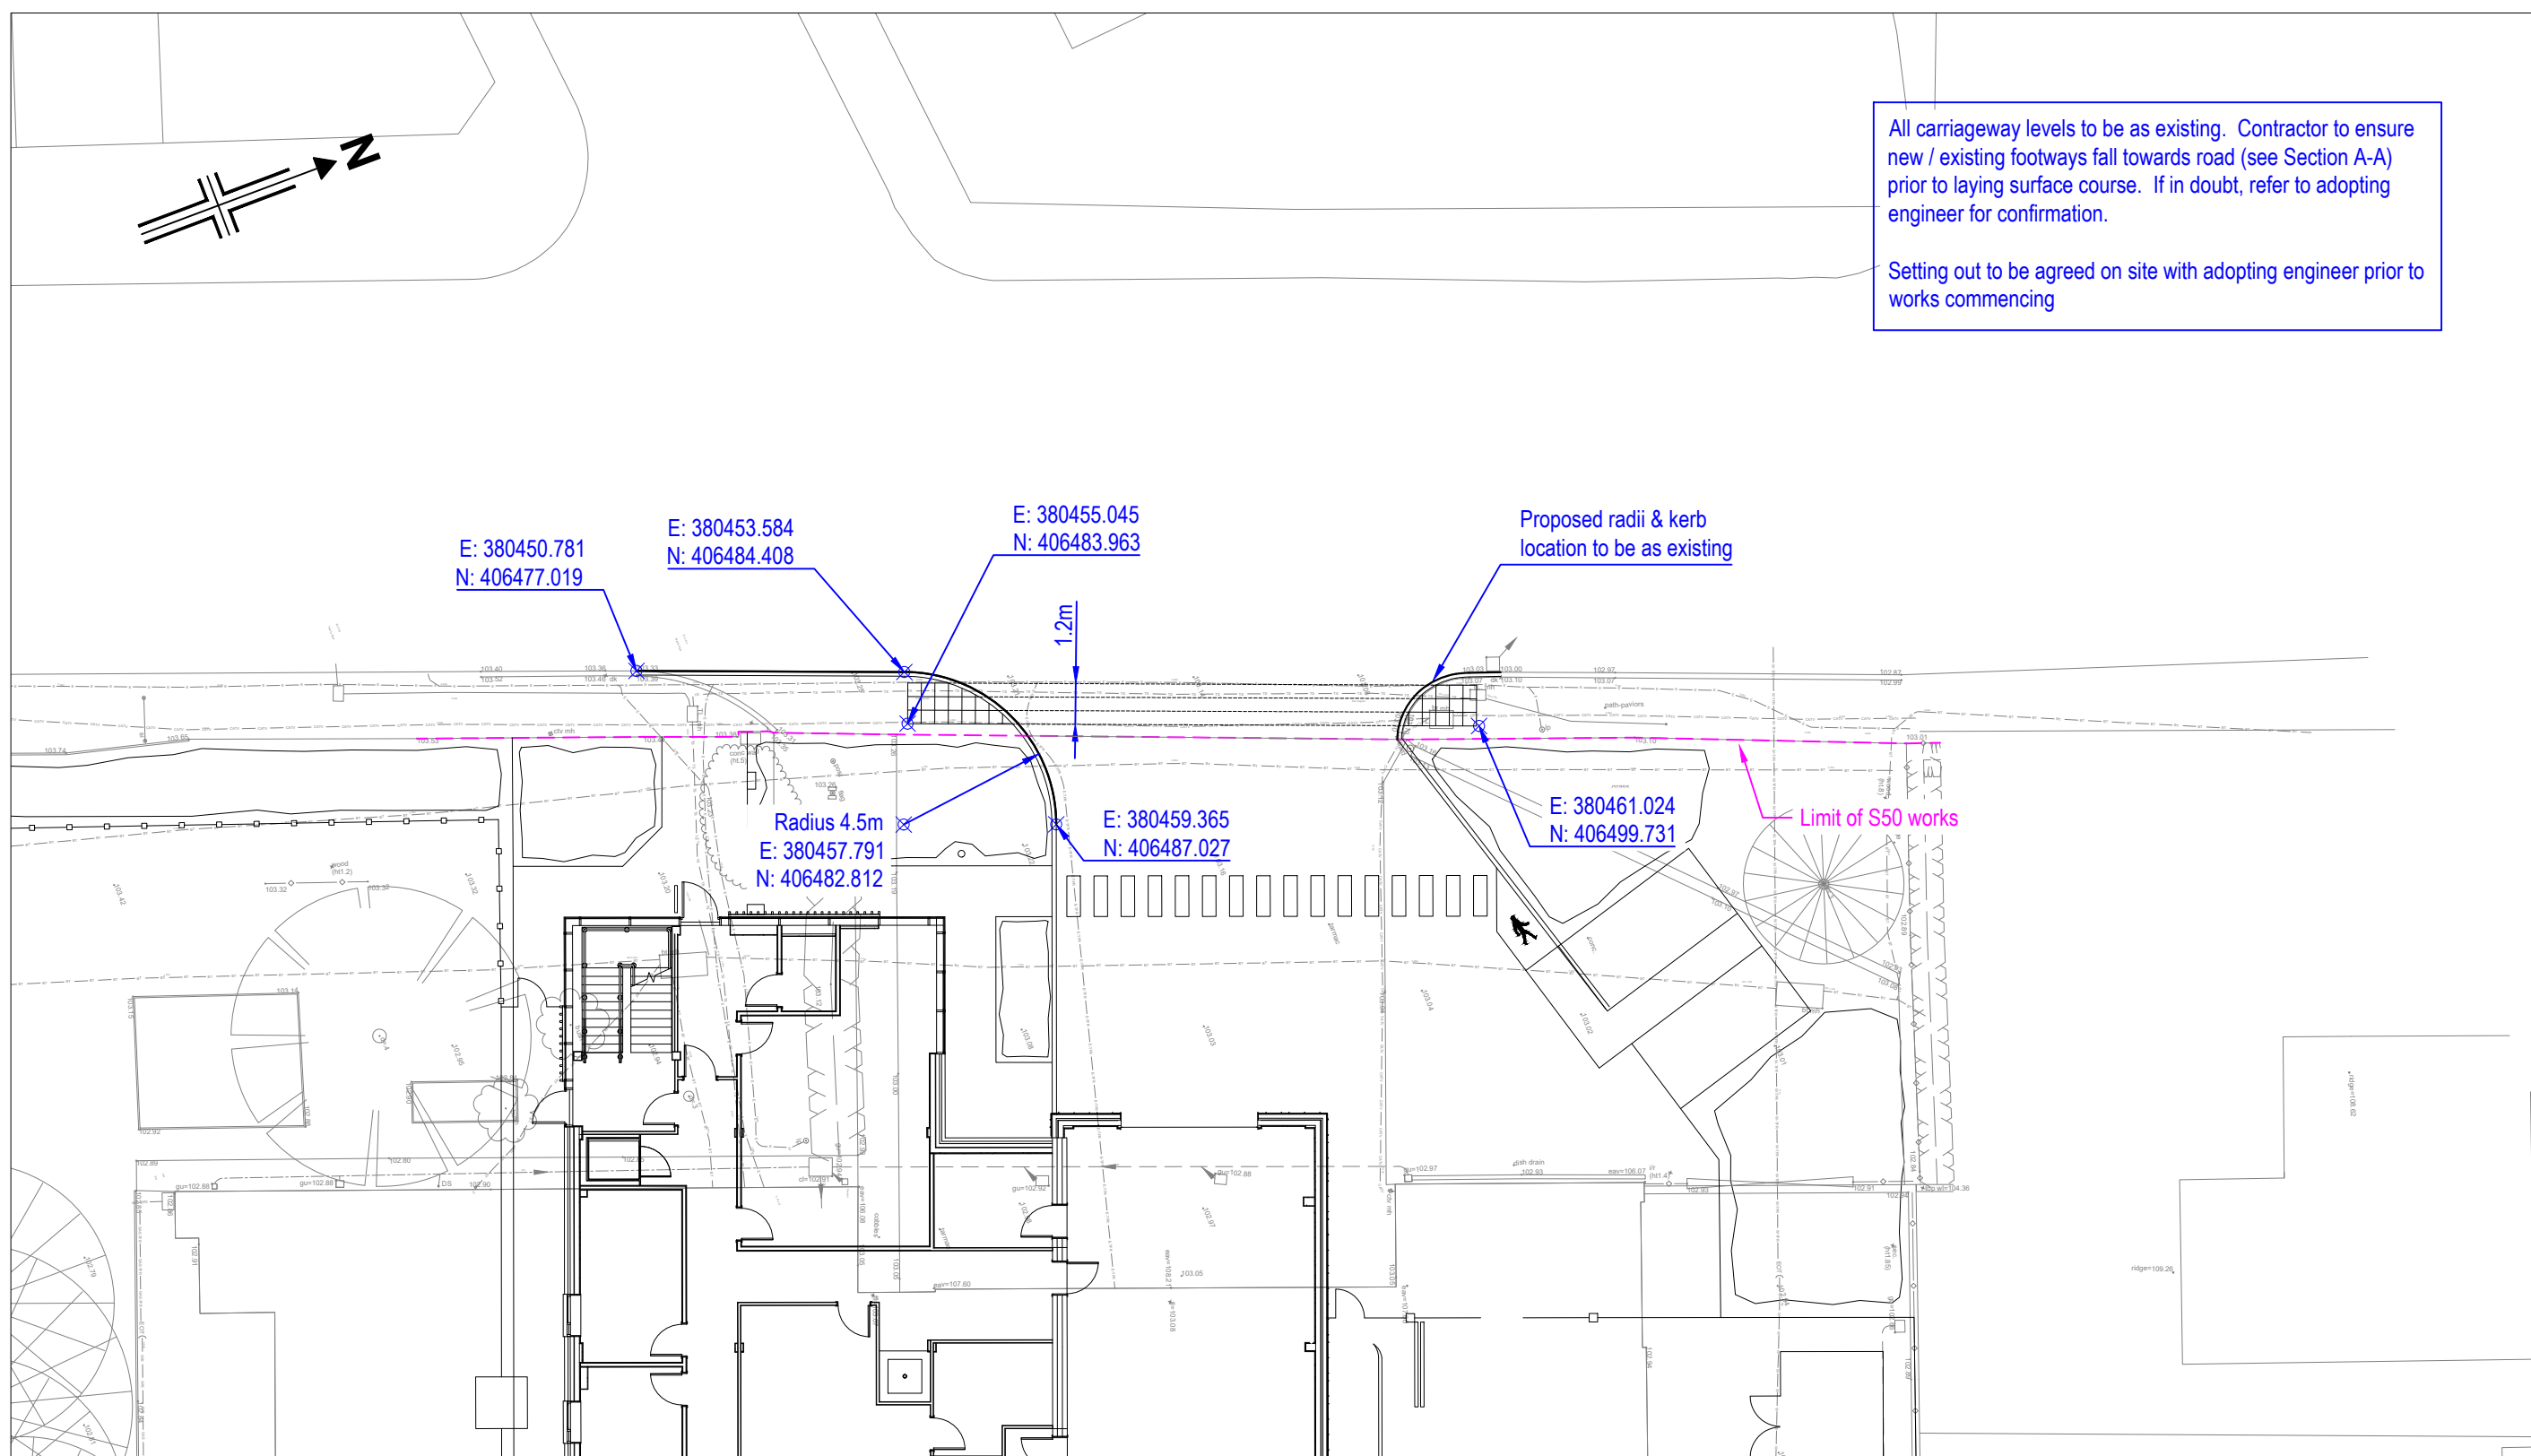


Setting Out Drawing
(Scale 1:200)

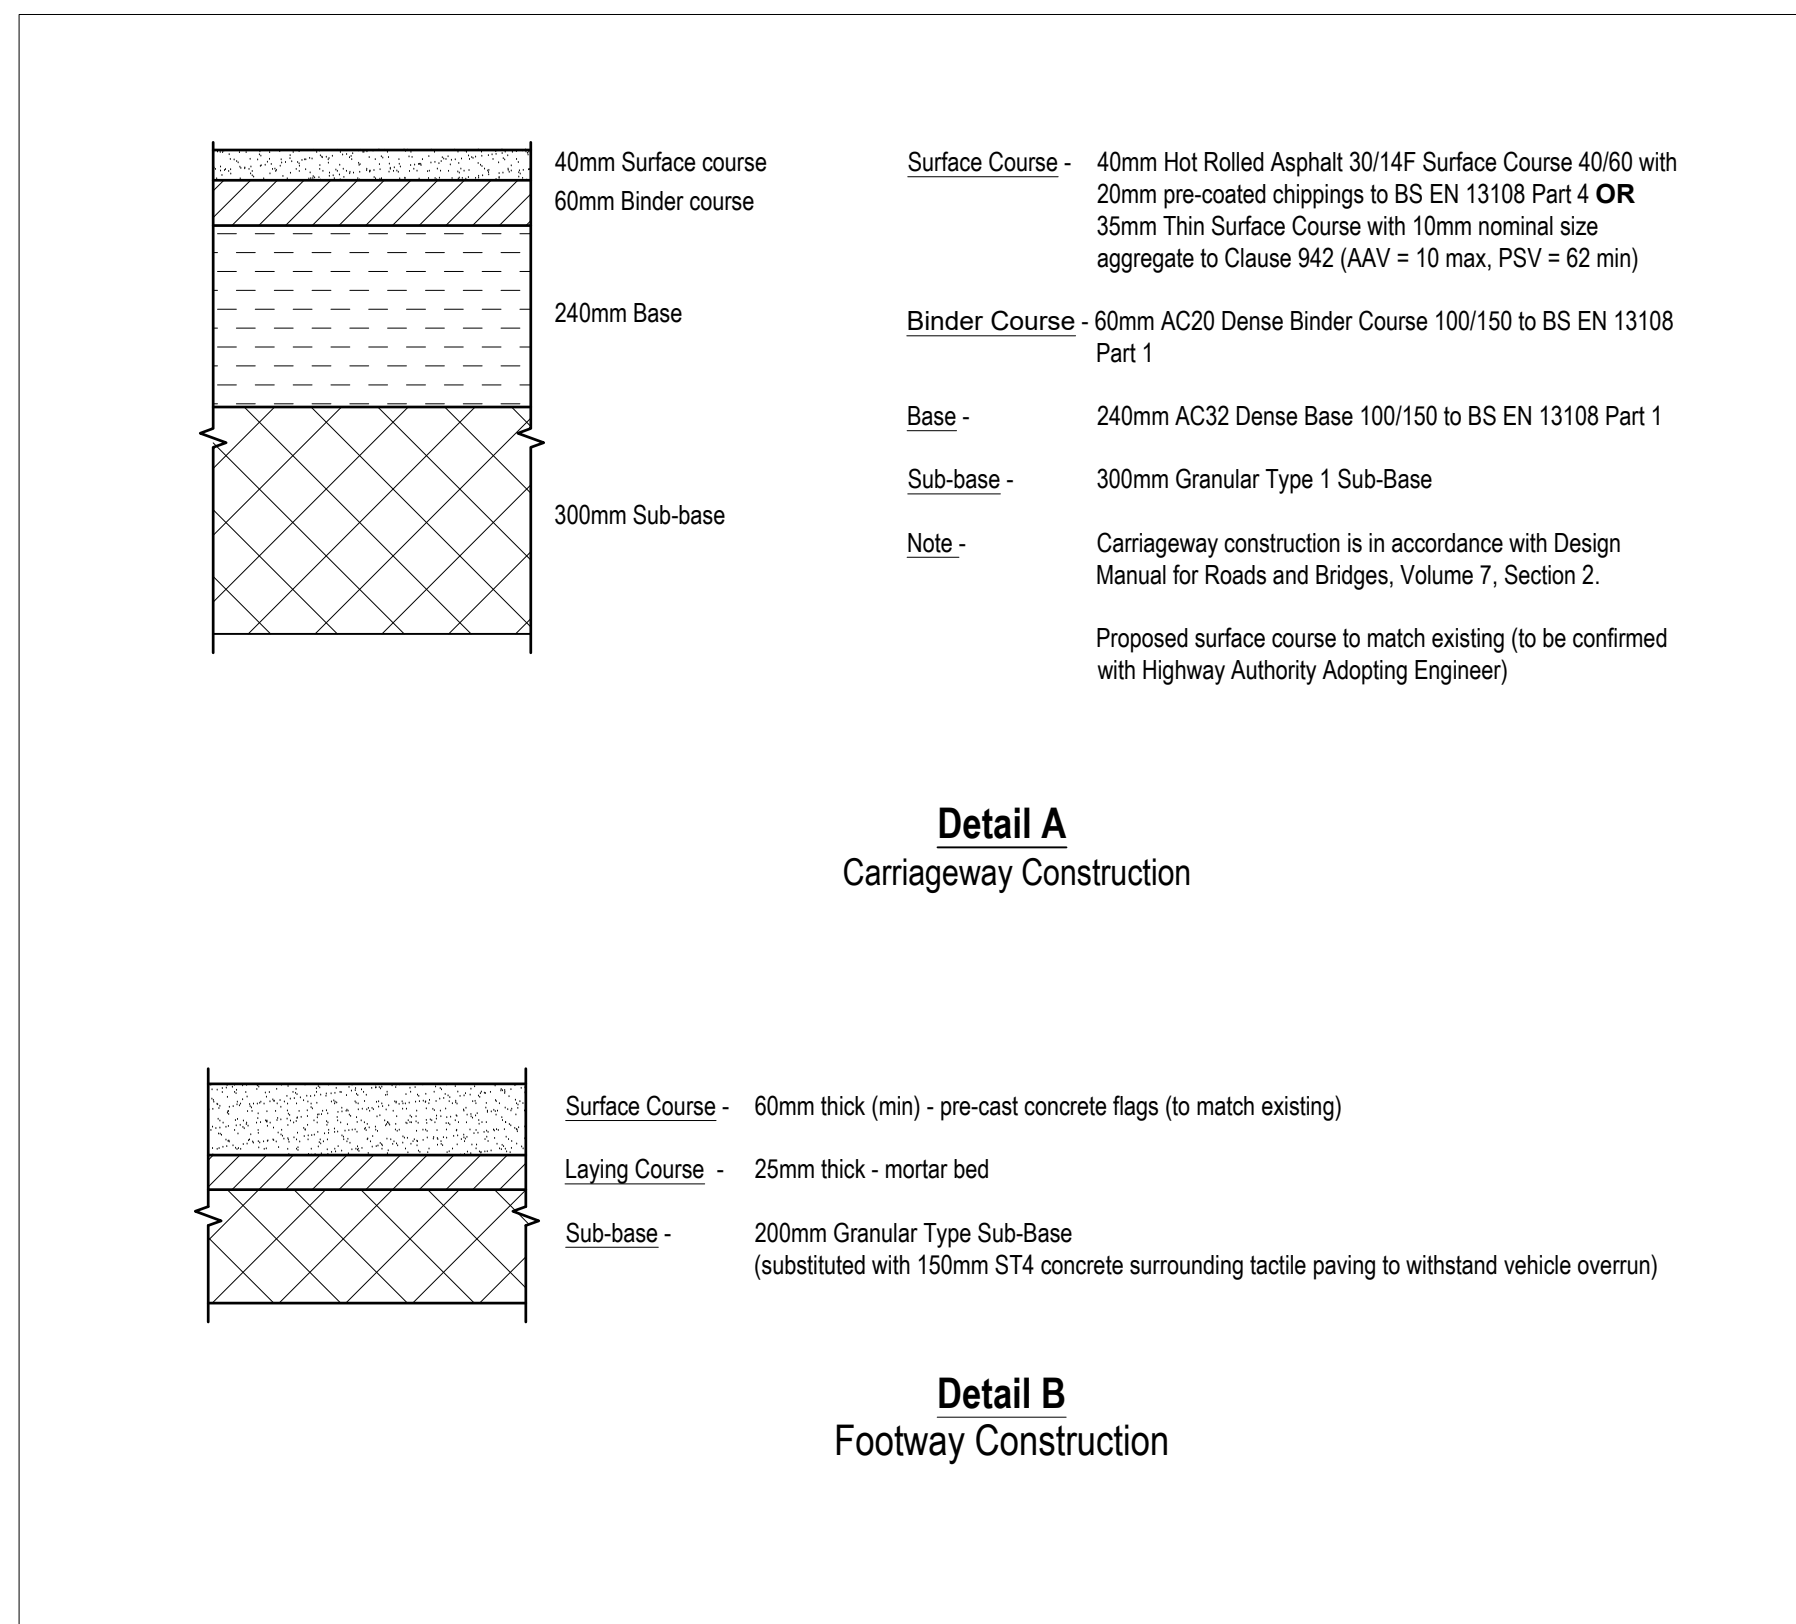


Detail A
Carriageway Construction

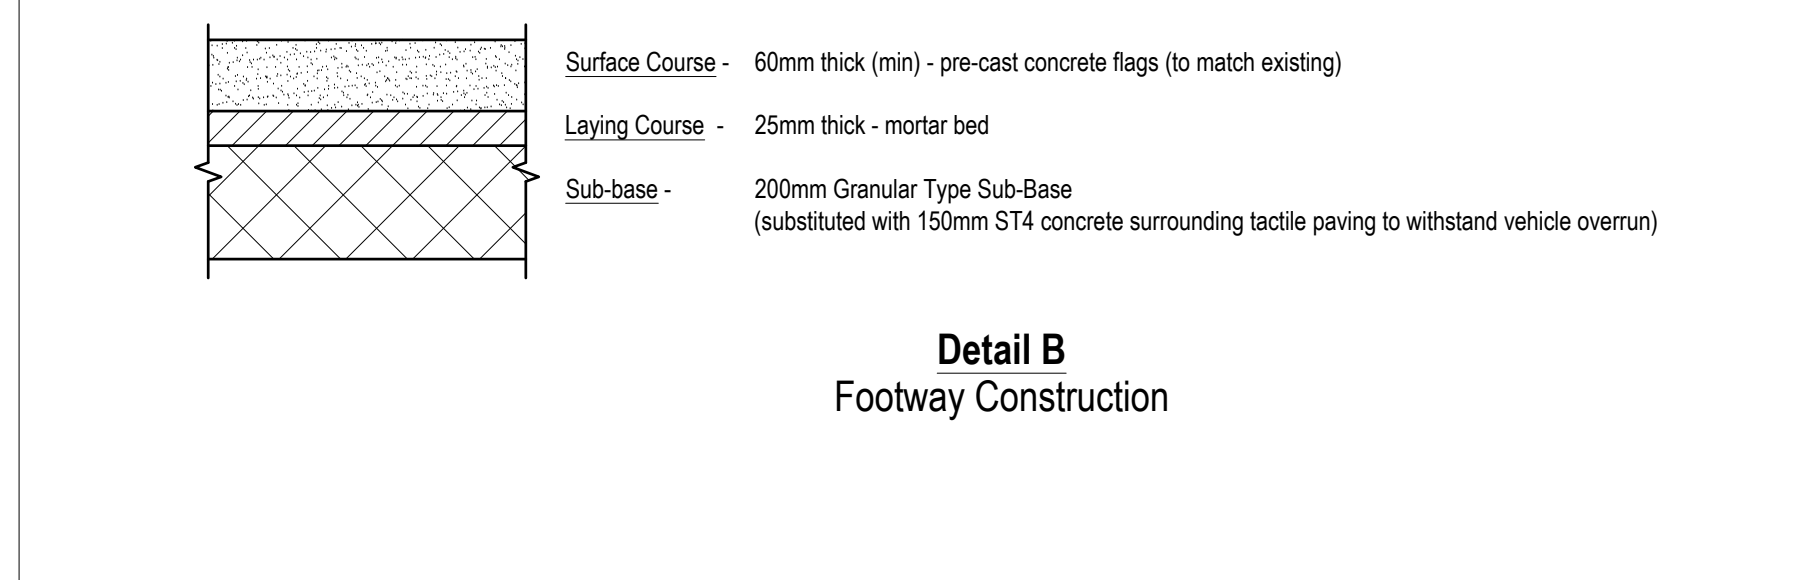


Detail B
Footway Construction

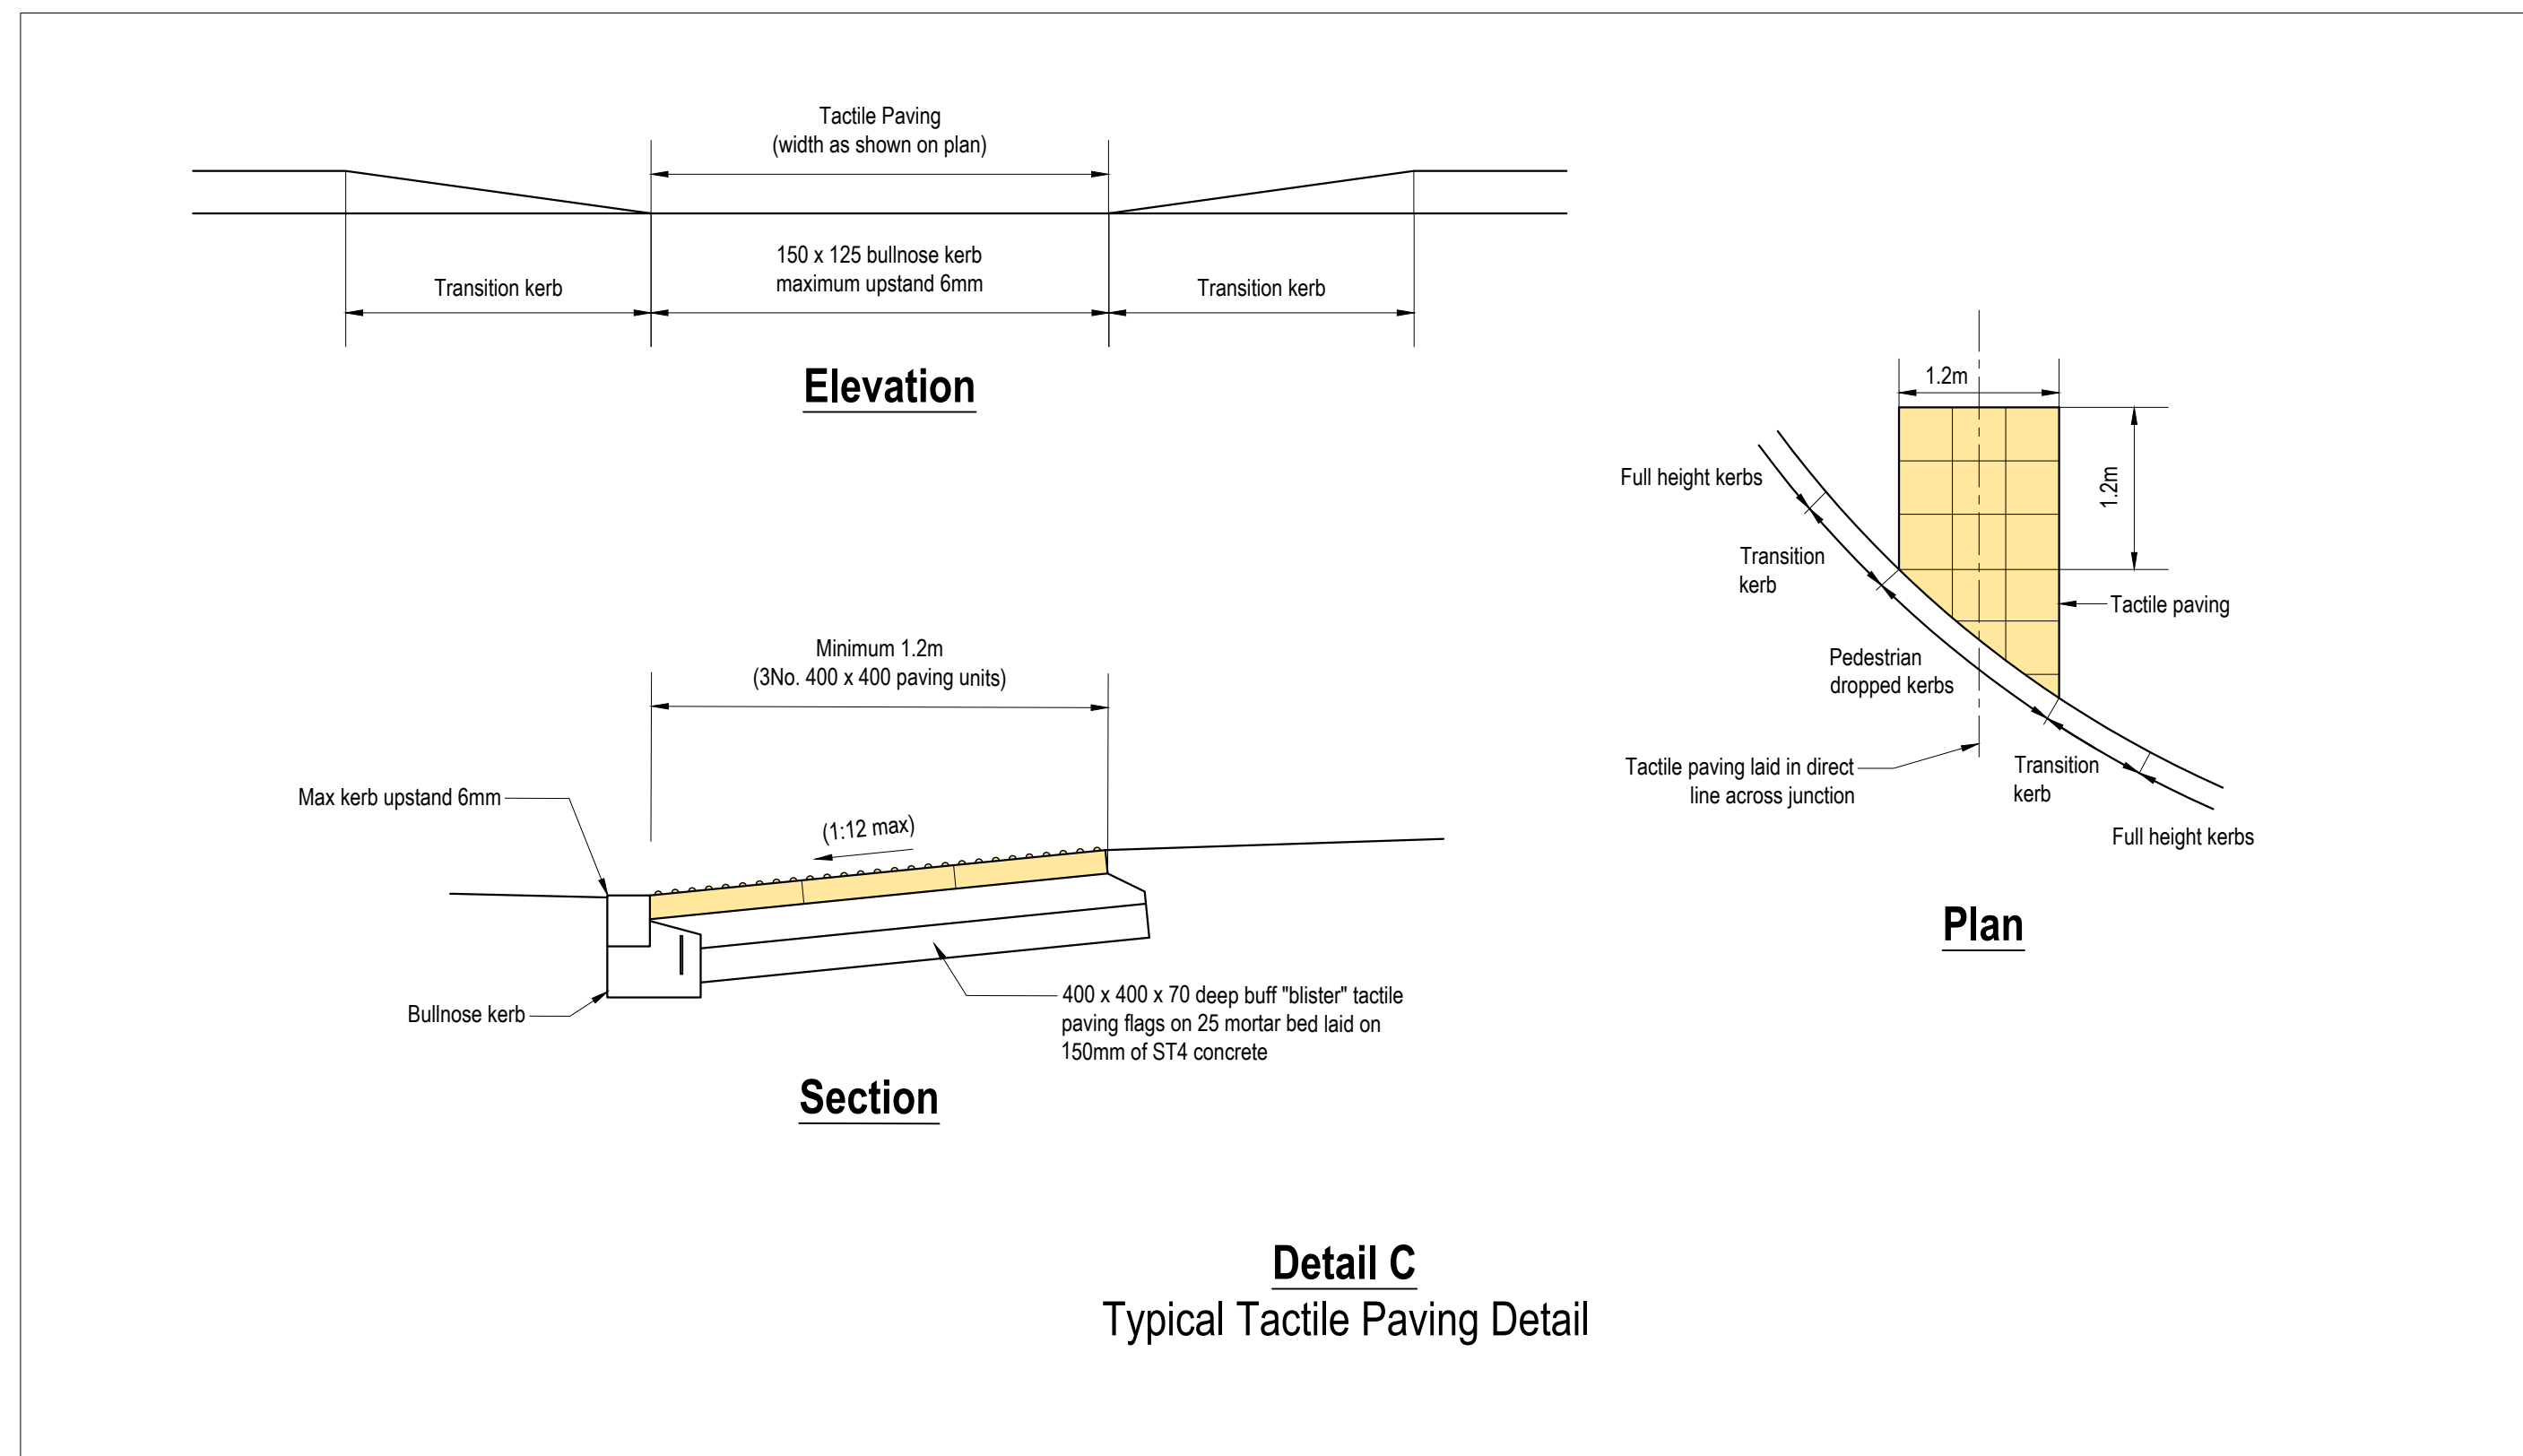


Detail C
Typical Tactile Paving Detail

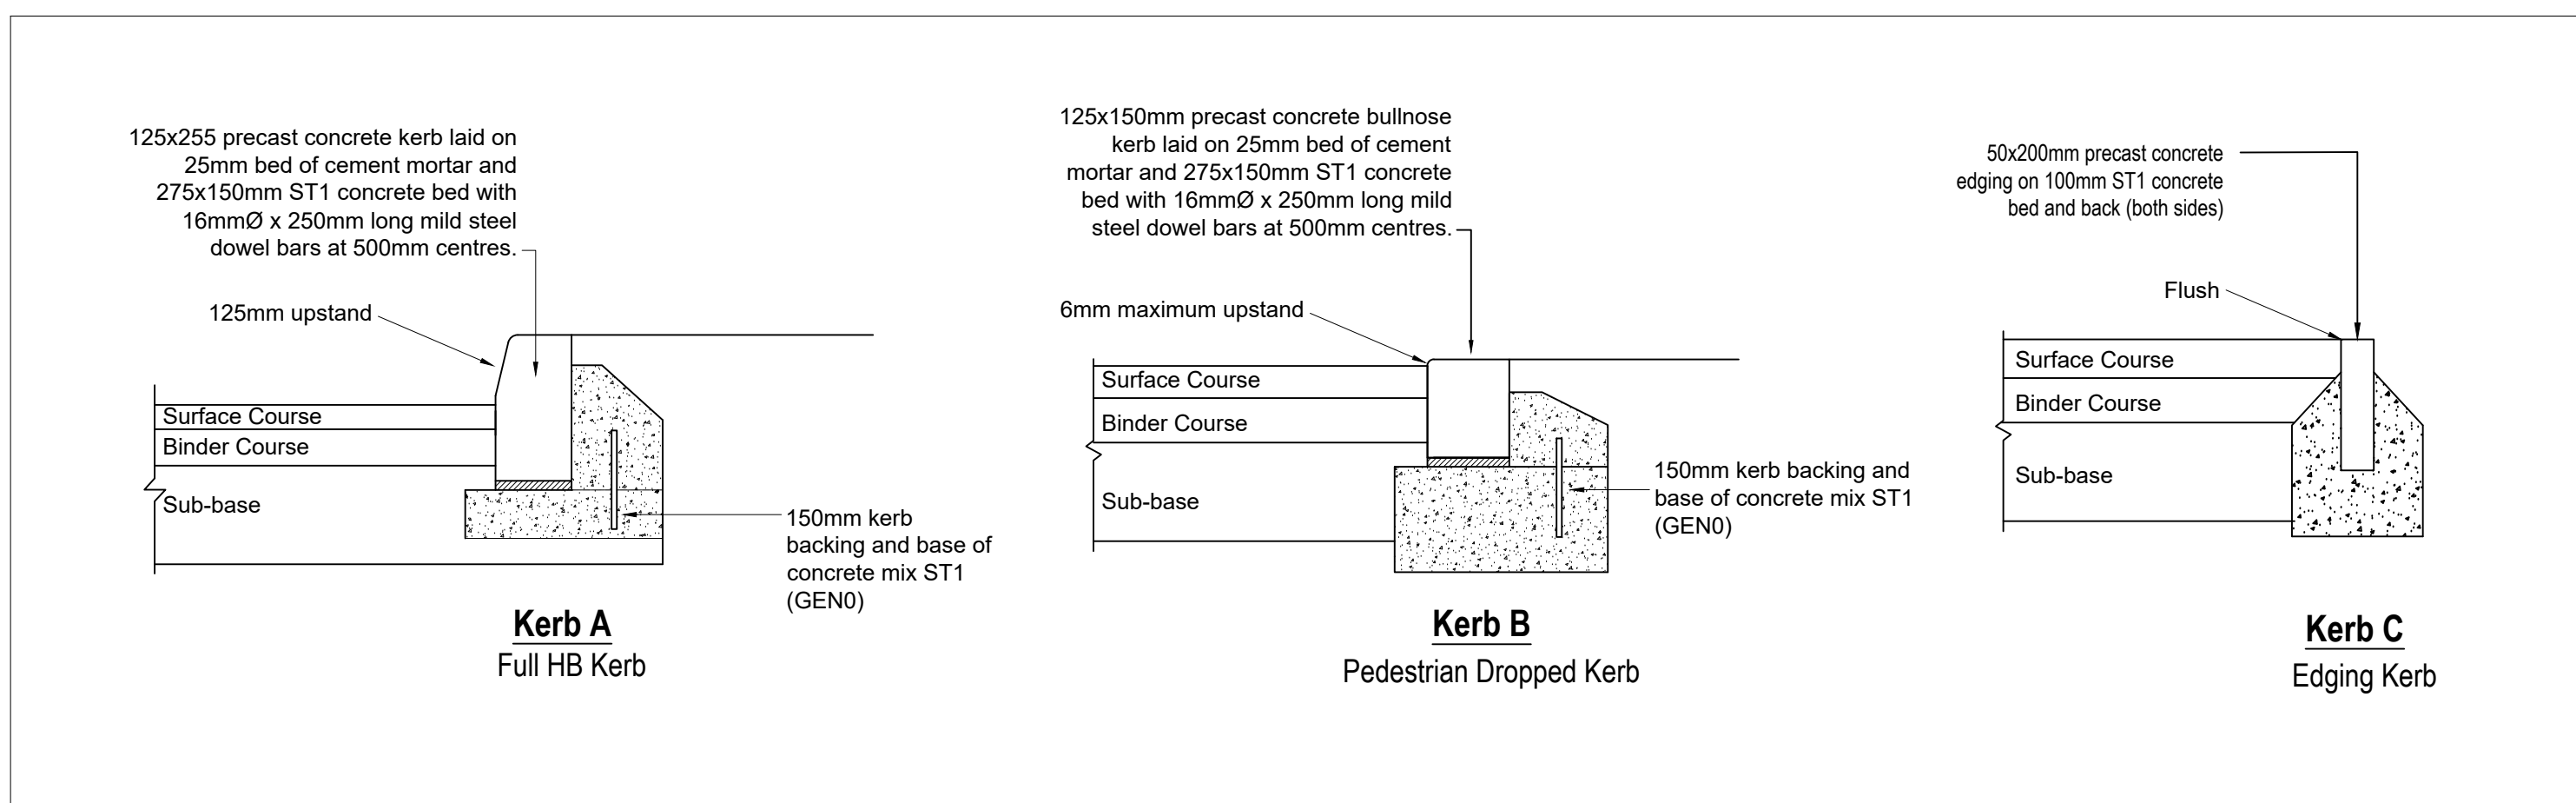


Kerb A
Full HB Kerb

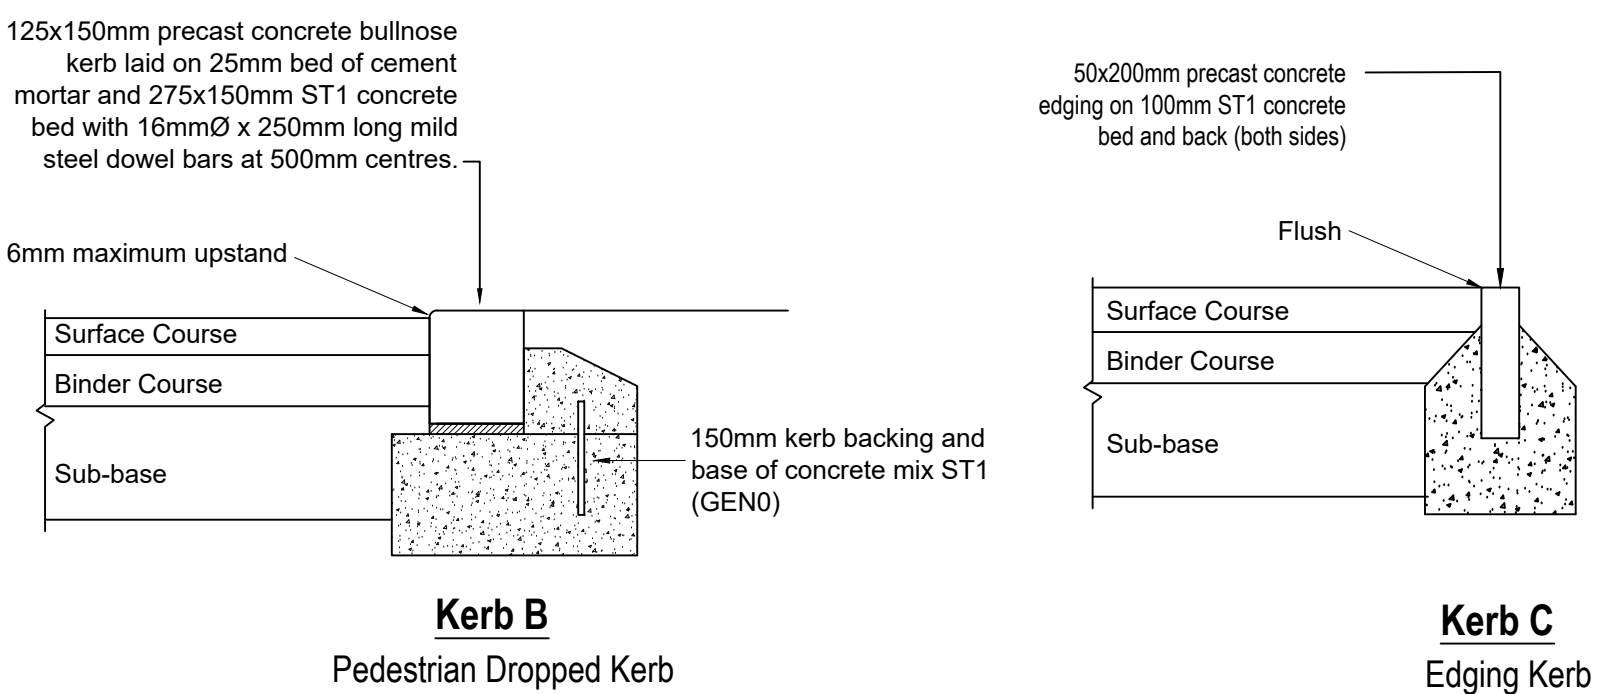


Kerb B
Pedestrian Dropped Kerb

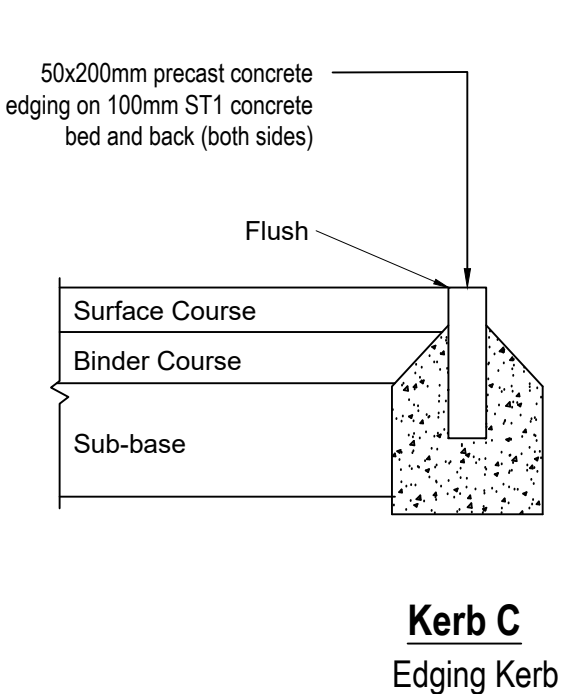

Kerb C
Edging Kerb

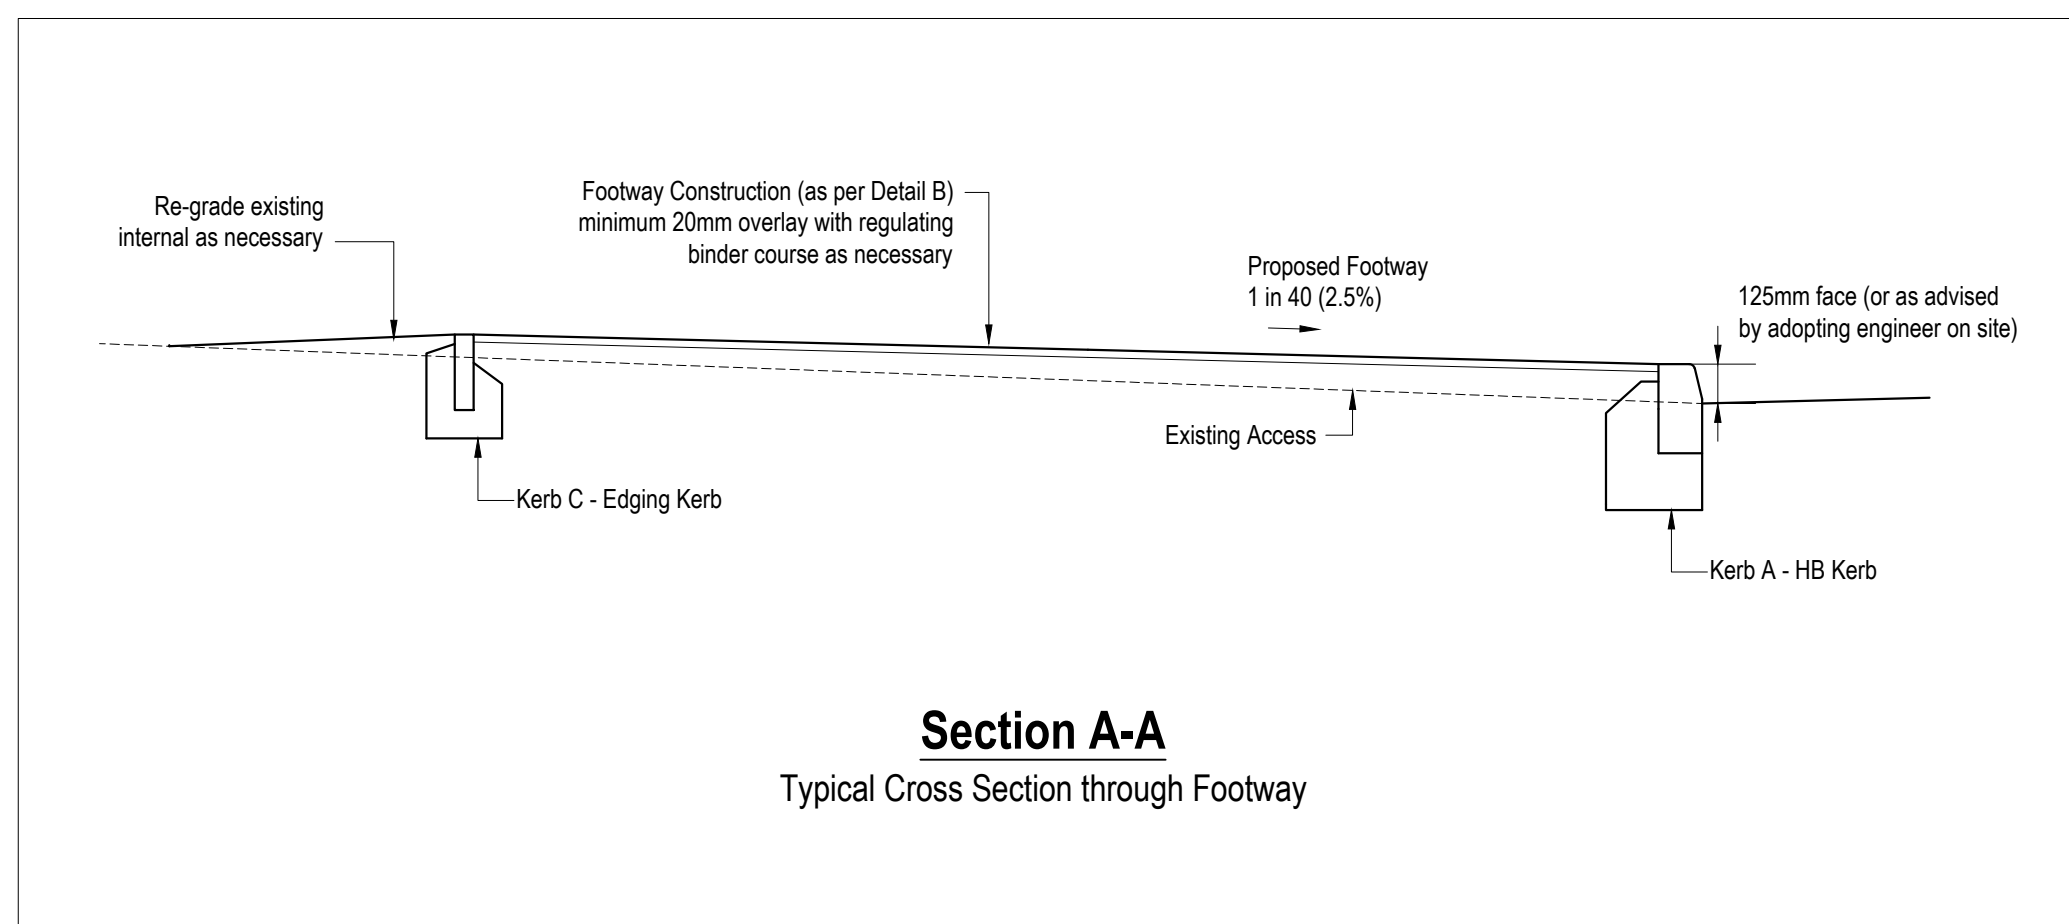

Section A-A
Typical Cross Section through Footway

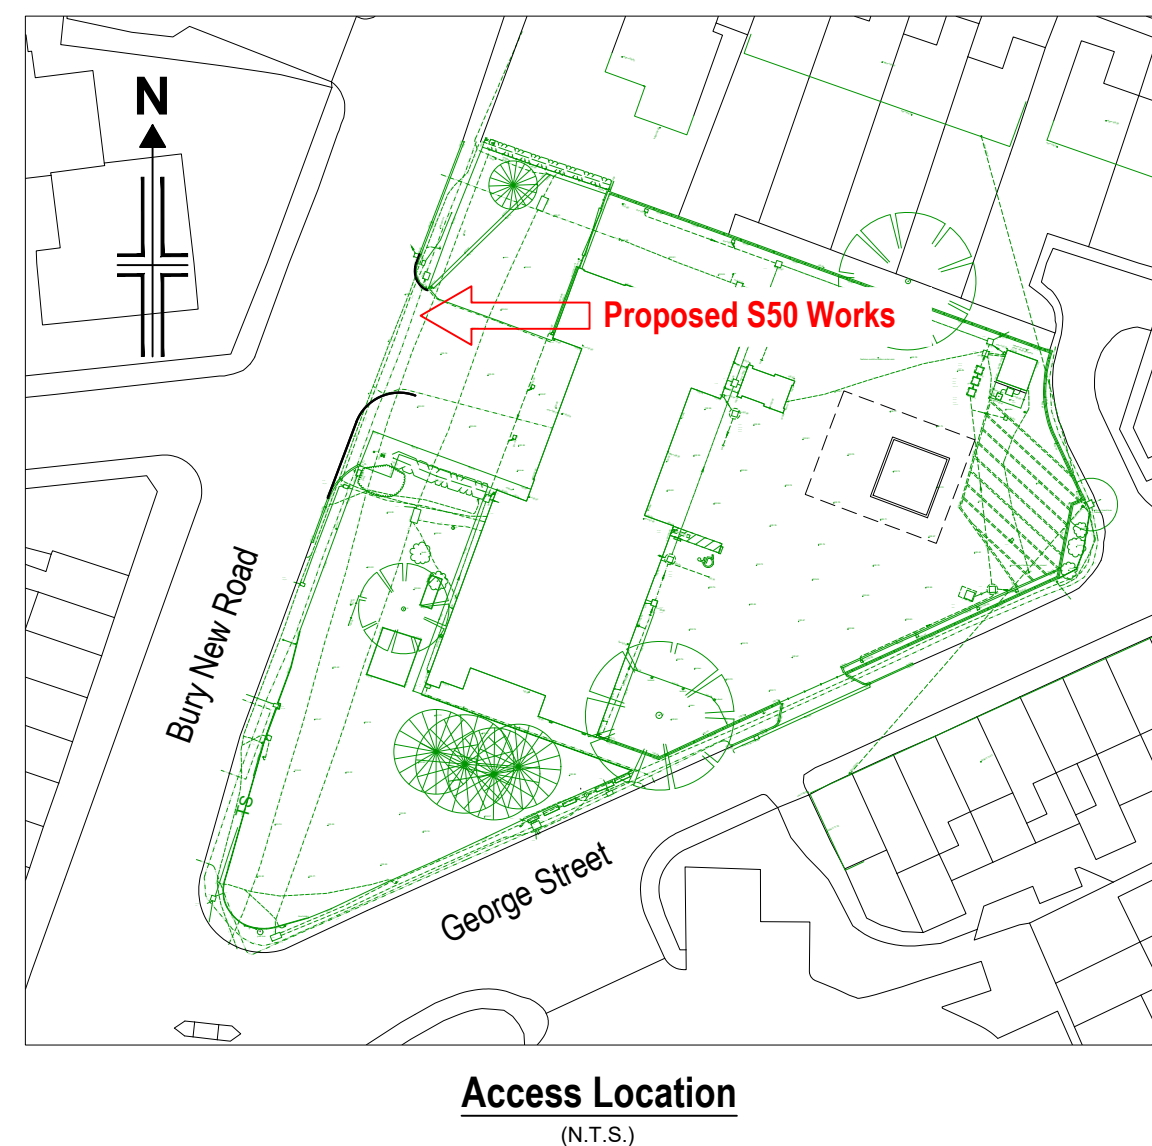

Access Location
(N.T.S.)

- Notes**
- All roadworks to be constructed in accordance with MCHW - Standards For Highways and Bury Council Standard Construction Details. Any discrepancies to be reported to the Engineer on site.
 - Any damage to existing surfacing/kerbs to be reinstated as per the Specification.
 - The Contractor is responsible for the protection of statutory undertakers equipment. If necessary the Contractor shall liaise with the appropriate authority to ascertain suitable protection/diversion requirements.
 - All road marking diagram references are as described in the Traffic Signs Regulations and General Directions 2016 & Chapter 5 of the Traffic Signs Manual. All road markings to be in accordance with these documents.
 - COR value to be ascertained following exposure of formation level. For COR <2% refer back to Engineer for advice immediately.
 - Details shown are based on, or duplicated from, Highway Authority standard details and are not to be considered exhaustive. Other standard details may also apply.
 - Do not scale from this drawing.

P2	11/03/24	References changed to "S50"	GS	DLW	DLW
P1	24/11/23	Preliminary for Comment	GS	DLW	DLW
REV	DATE	AMENDMENT DETAILS	DRAWN	CHECKED	APPROVED

Bradshaw Gass & Hope LLP			Drwg No. H4182-DD-01			Rev. P2		
Whitefield Fire Station, Bury New Rd, Unsworth, Manchester, M45 7SY			Scale As Shown			Sheet Size A0		
Proposed Access Drawing Bury New Road			Date 11 March 2024			Approved		
PSA DESIGN			Drawn GS			Checked DLW		
PSA Design Ltd The Old Bank House, 6 Berry Lane, Longridge, Preston, PR3 3JA Tel: 01772 780606 www.psa-design.co.uk mail@psadesign.co.uk			Date 11 March 2024			Approved		