


EXISTING MATERIALS

- SMOOTH CONCRETE INTERLACING ROOF TILES TO WITH HIP/POSS/DUO-PICTURED BURNABOARD SET BETWEEN 35°-40° PITCH
- TRAPEZOTA ANGLE SECTION HIP AND RICE TIE UNITS IN 1:3 C:SNATFOR NOTAR FETED FATTORER BEDROM EXTENSION TO REAR AND EXISTING FRONT/SIDE PORCH EXTENSIONS AND KITCHENBAT WITH POLYCARB/PASTIC ROOF SHEETS TO EXHIBITAN (CONSERVATORY ROOF TO BEAL EXTENSION)

- TRADITIONAL PLYWOOD CASOLAS/SOLAS AND WERE BRAPS PAINTED WITH BL COLOUR COATED THE BOXSECTIONAL BRUNWATER COODS.
- STOCKSMOOTH CLAY BED CUTTER WAF FACE BRIDS TO EXTERNAUNTY LOW CONSTRUCTION IN STAFFORER BOUND 1:3 C:SMOOTH
- UPVC PICTURED SECTIONAL DOOR AND WINDOW FRAMES, CASSETS BL-WHITE COLOUR COATED/ABROWN SLUS AND FITTED WITH CHAISED DOUBLE GLAZED UNITS
- PRESERVE OF SEVERAL 225X125 TRAPEZOTA-CLAY-412 BRICKS E LOWESTESTO CROSS SECTURITE ORIGINAL SUB-FLOOR WOOD BELOW SUSP-TIMBER GROUND FLOOR CONSTRUCTION AS BUILT/ORIGINAL BURNABOARD.
- PORCH ON SIDE, CONSERVATORY TO AGAIN UPVC WOOD GRAM BROWN FRAMES
- EXISTING BRICK-ALUMNEY STACK SEVES WAS FIRE IN USE AND
- STRADDLES 'BRICK E INTERSECTION' 3/4 INPS + ROOF OFF 1/2 327, (STACK ON OPP'SIDE FROM DINING - PREVIOUSLY REMOVED ABOVE LEVEL OF ROOF VINES AND ROOF MADE GOOD/PICTURED UP etc)

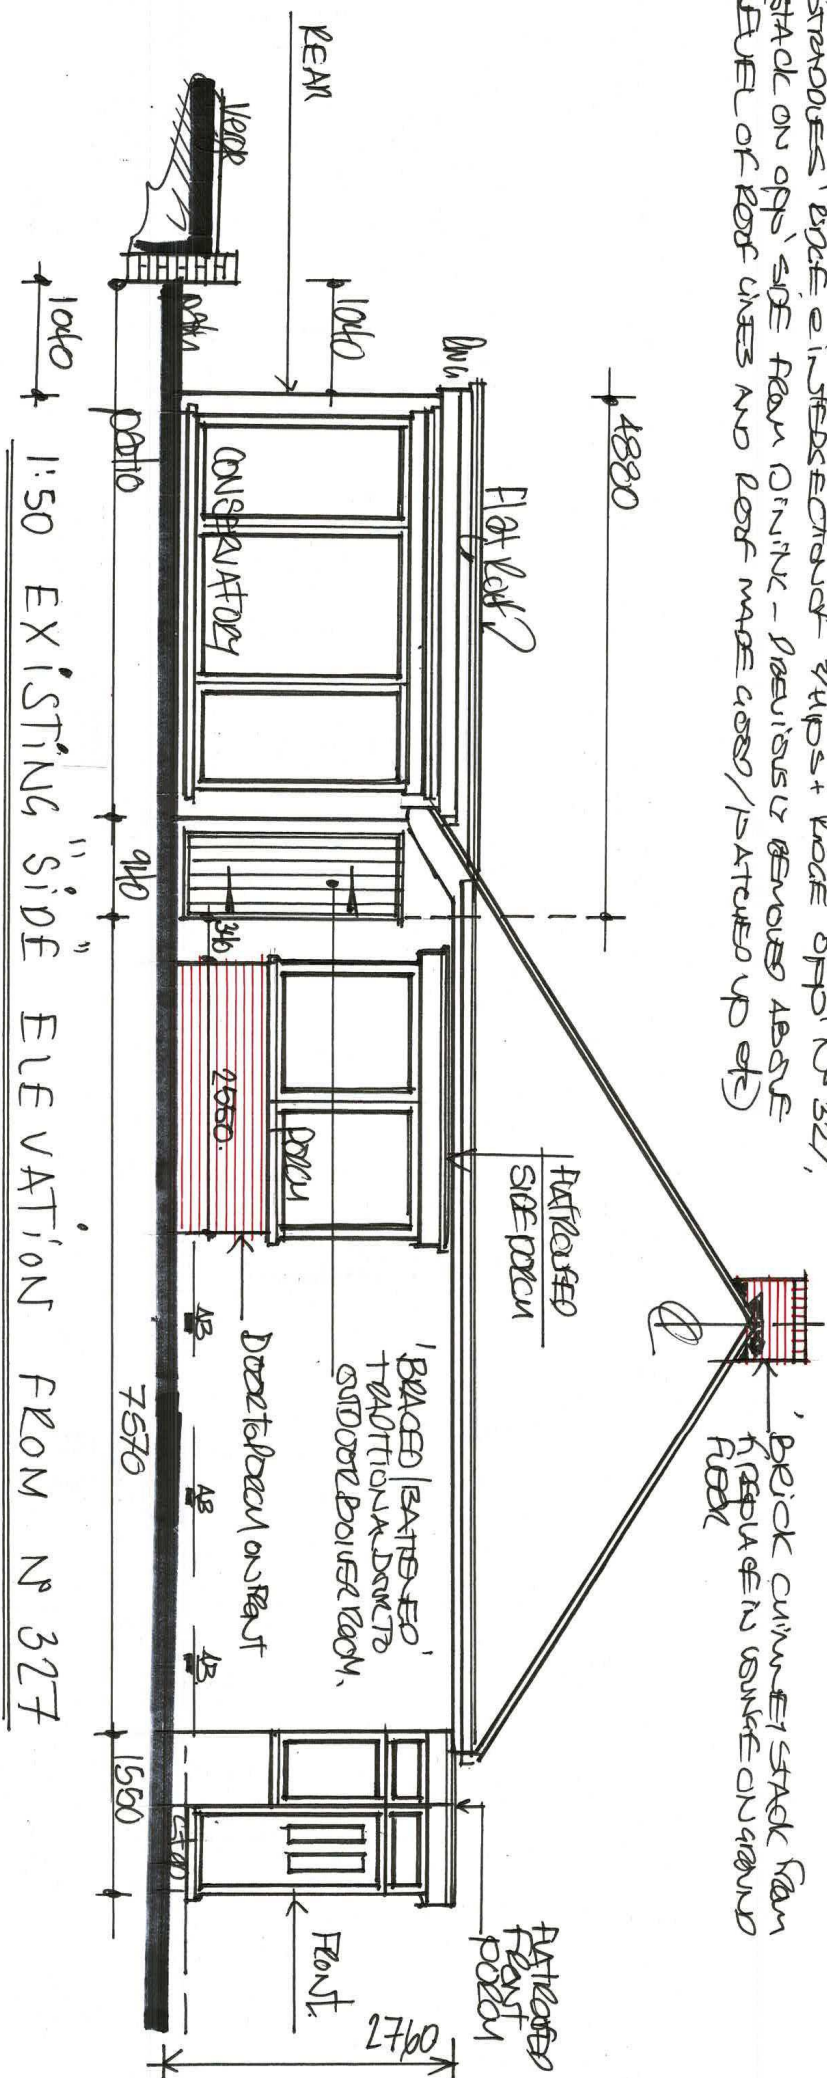

D R C N°