
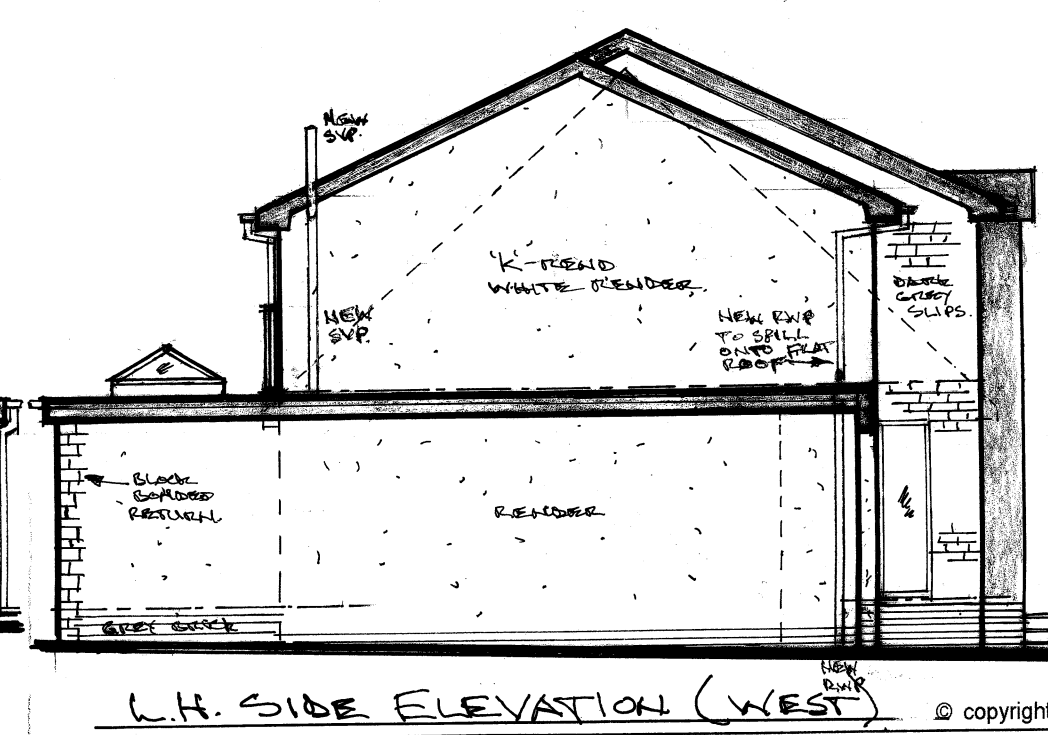
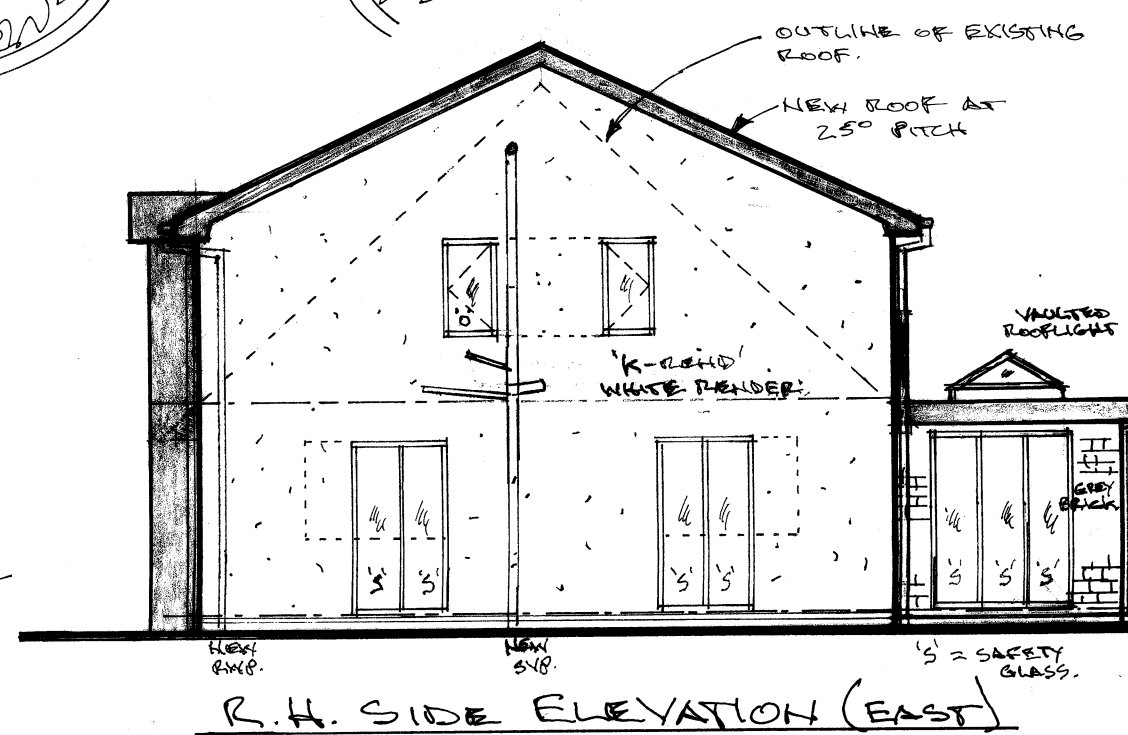
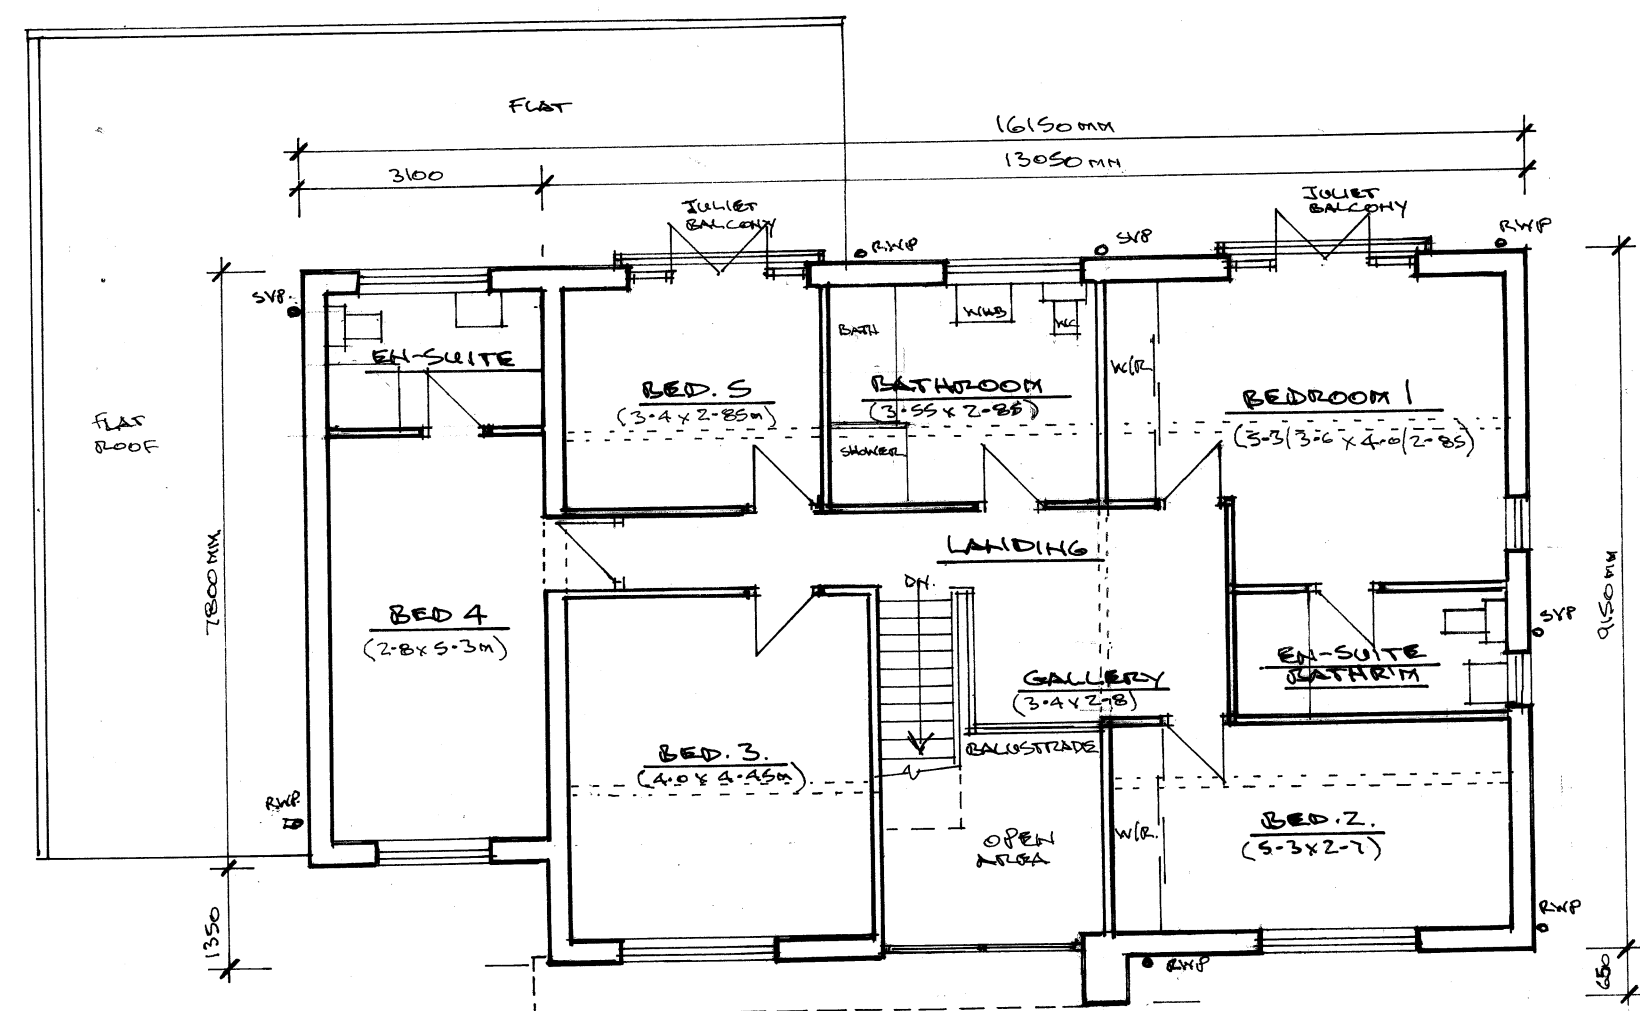
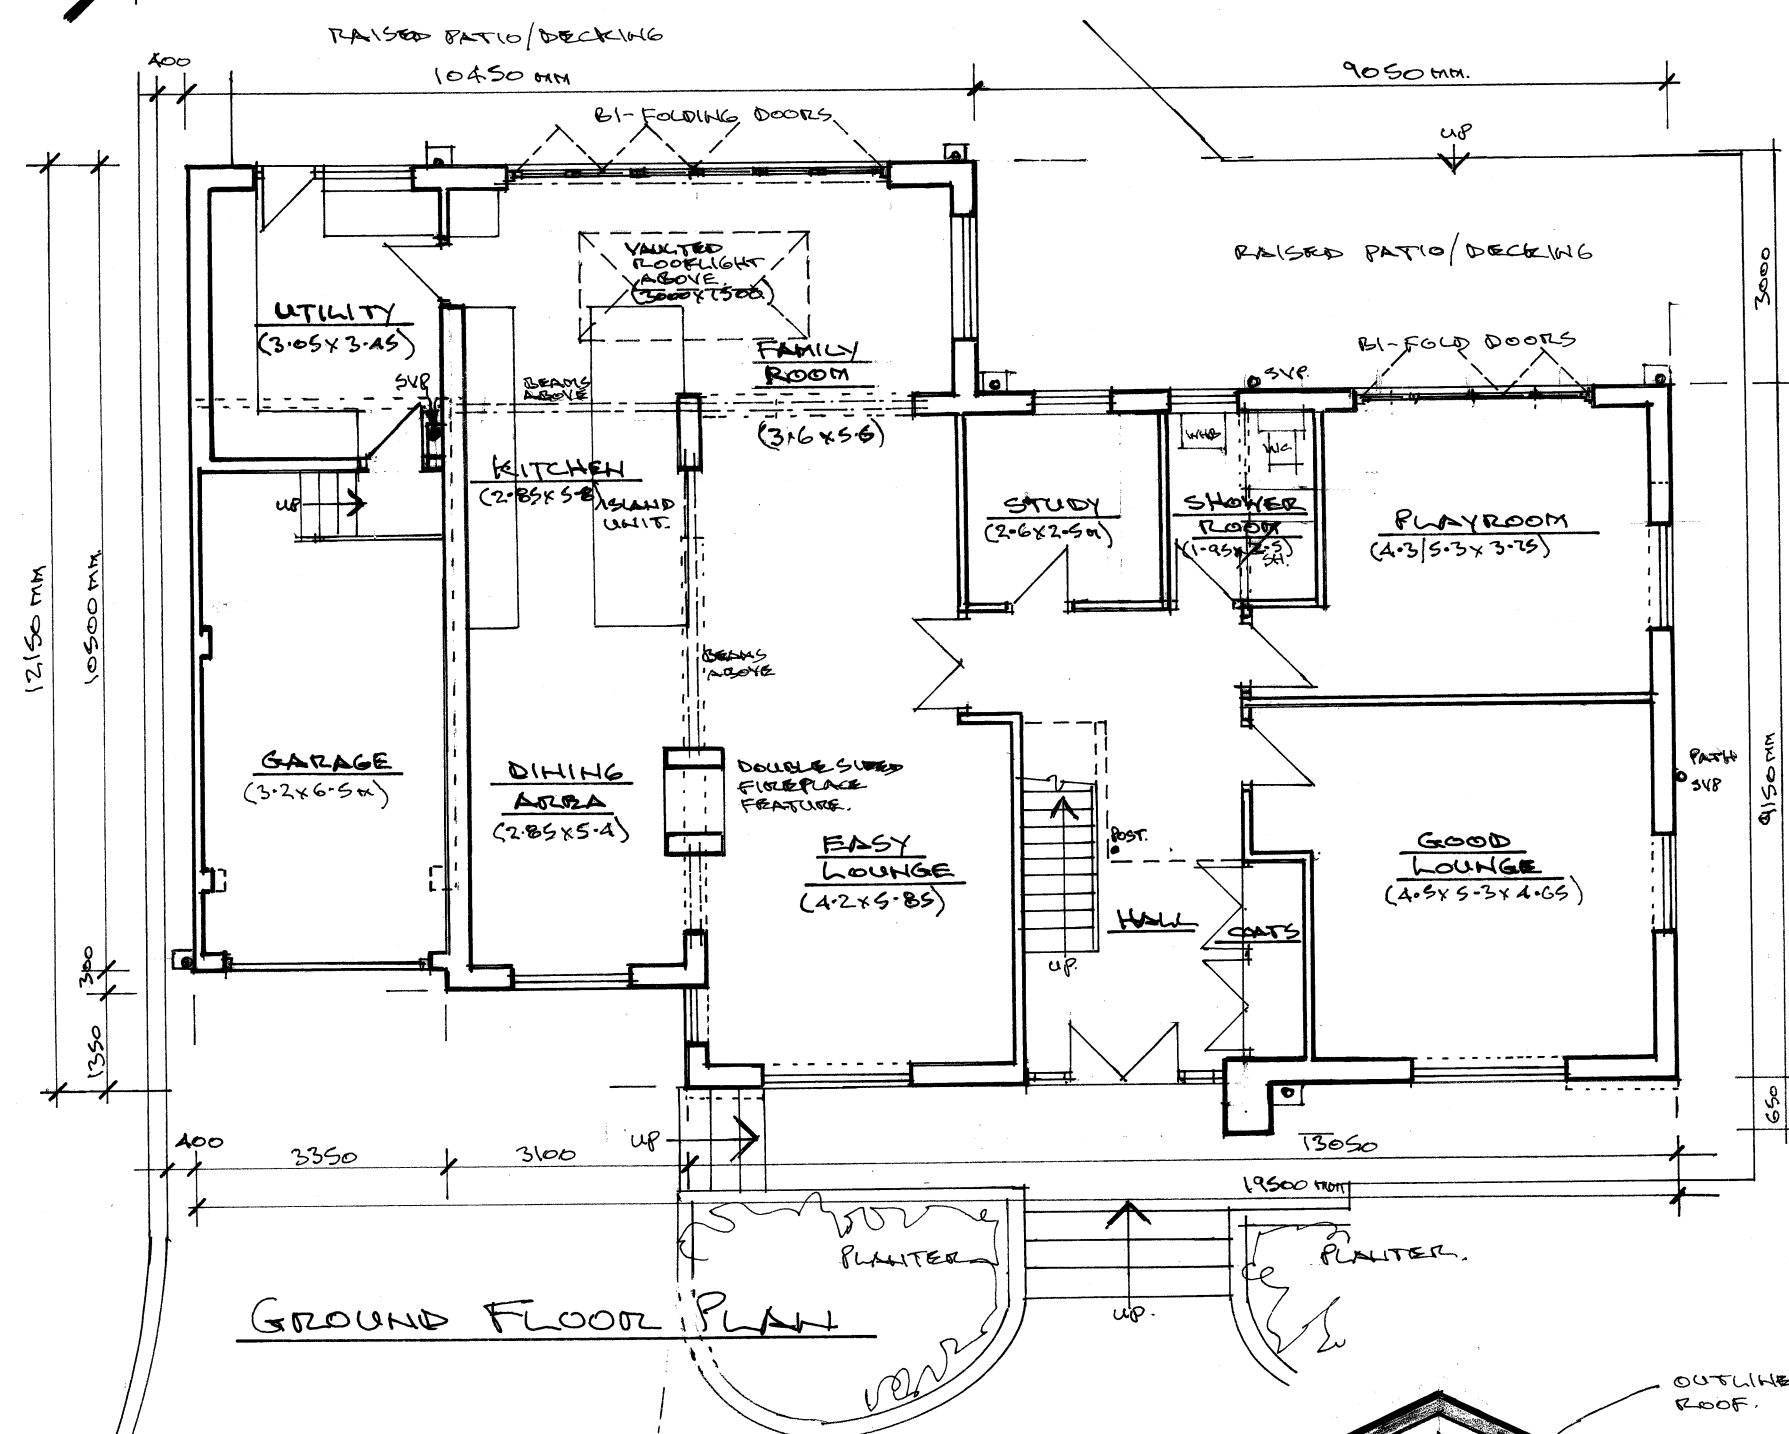
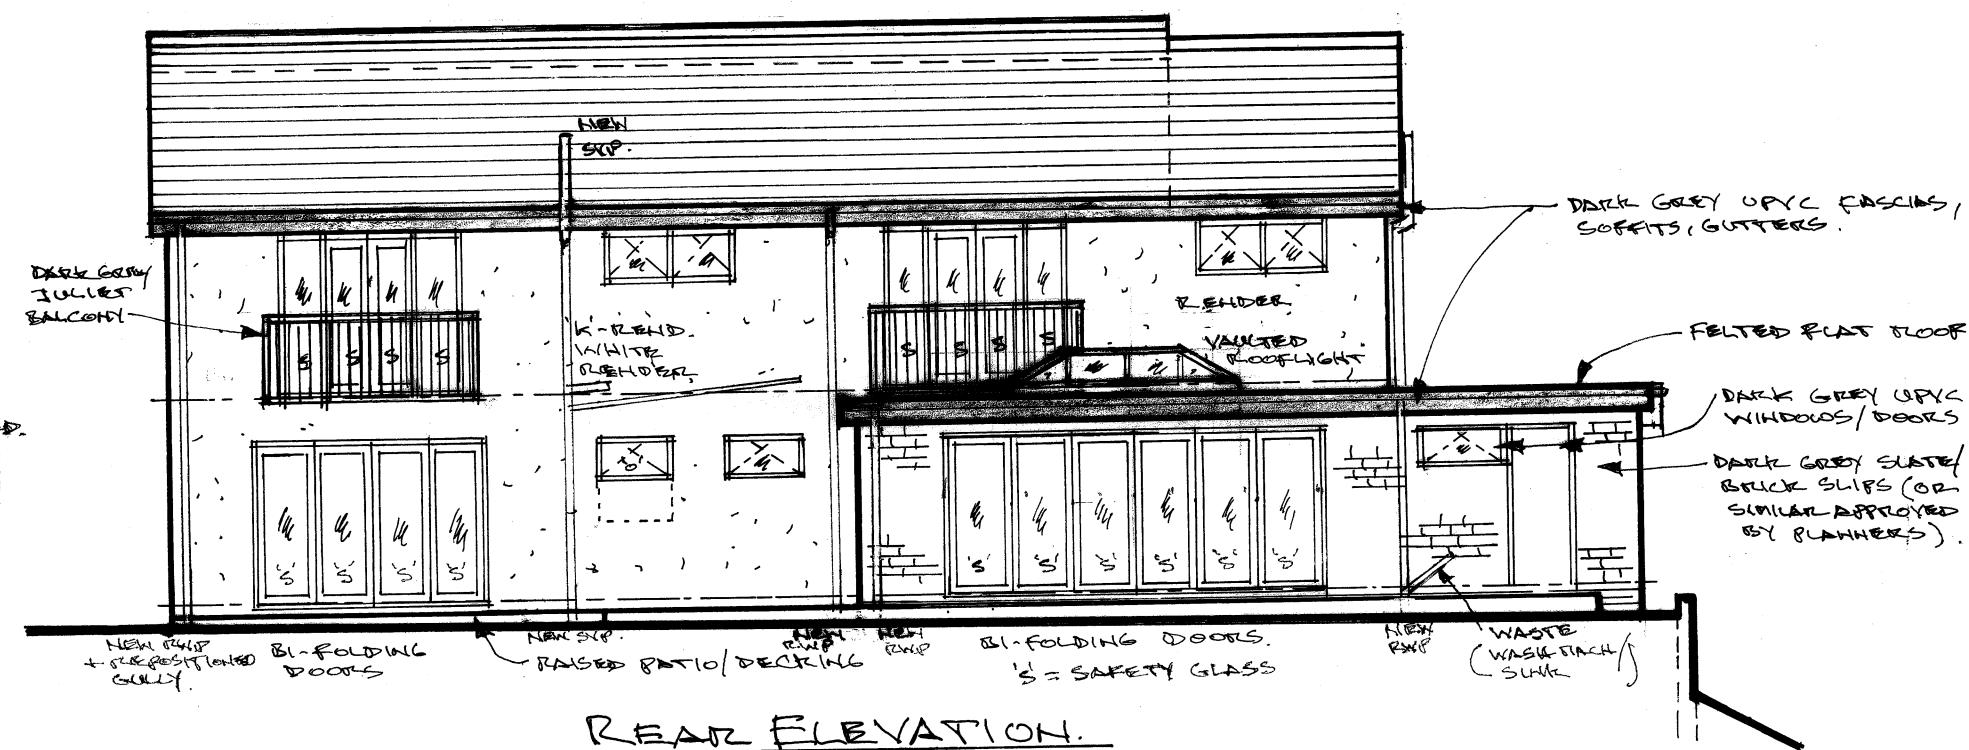


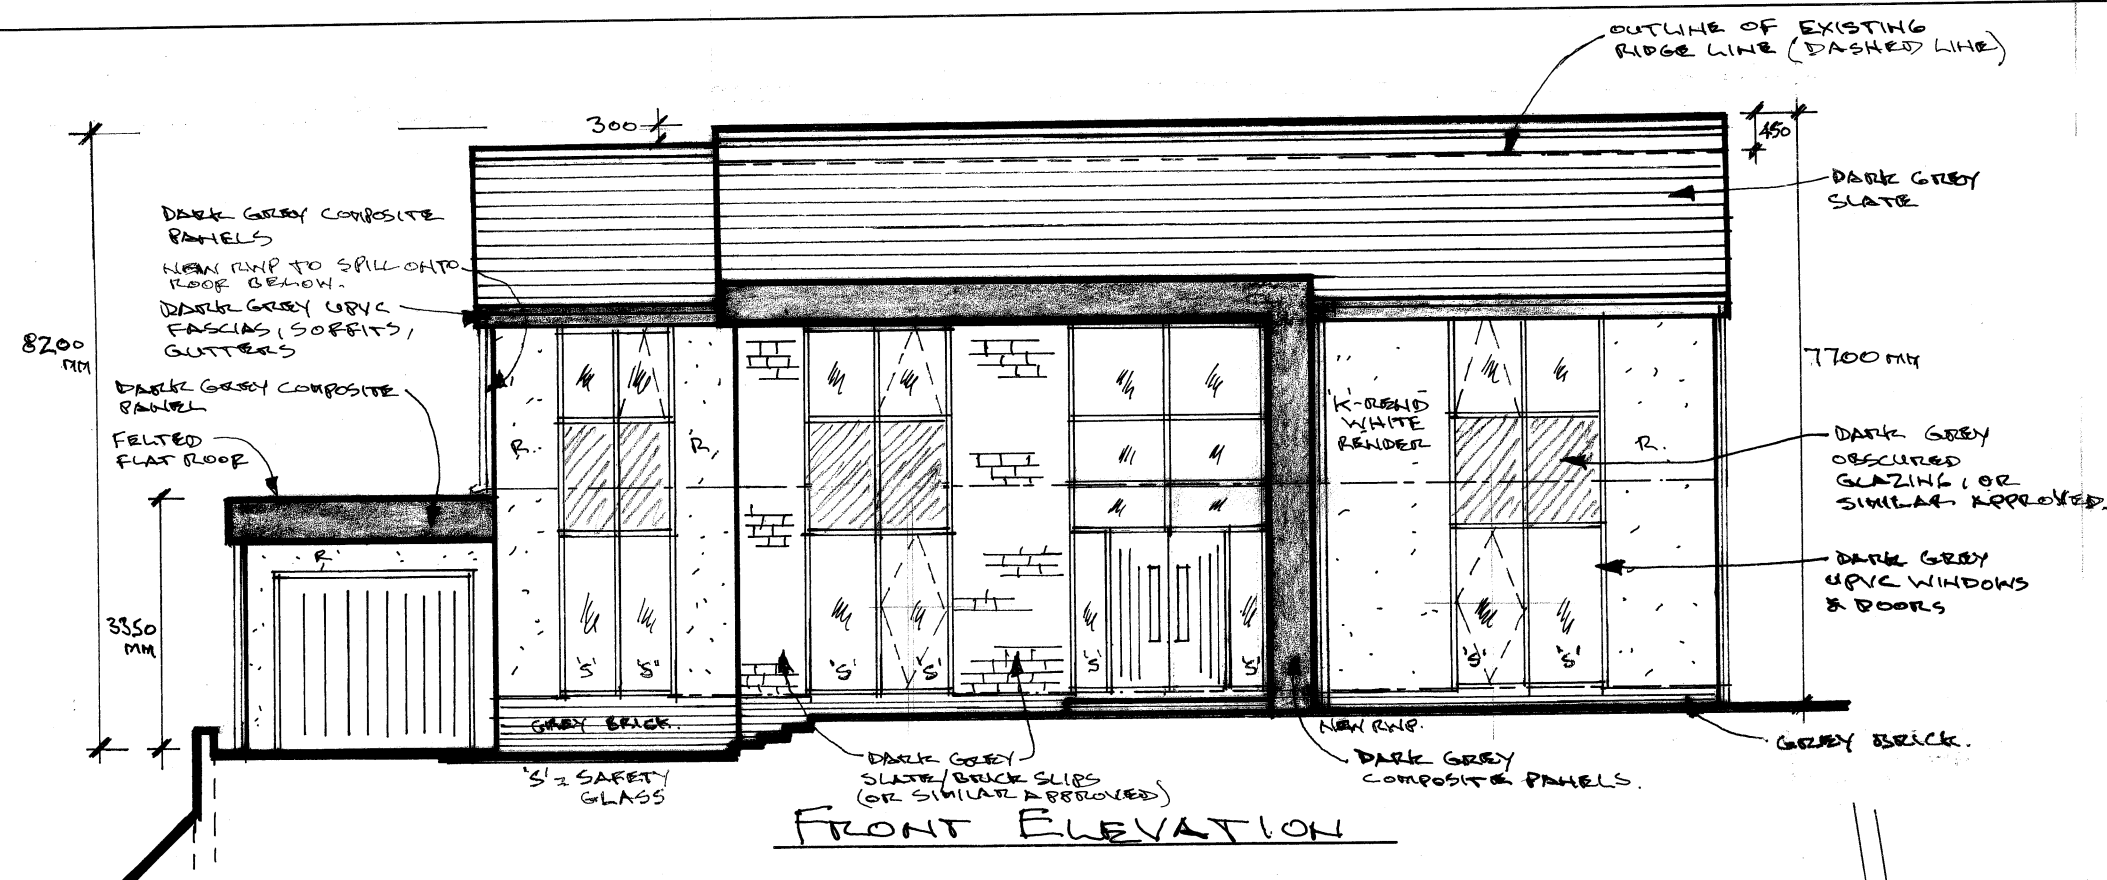

REV. A - NEW ROOF REDUCED TO 25° PITCH (FROM 30°) TO
REDUCE HEIGHT DIFFERENCE TO APPROX 450MM - 27.5.16.HB.

Architectural & Building Services

NEIL BUTTERWORTH

Tel:
Mobile: 07785 275483

89 Higher A insworth Road,
Radcliffe, Manchester M26 4JJ

PROPOSED TWO STOREY DETACHED ENTERTAINMENT
UNIT, TO SIDE OF EXISTING HOUSE, AT
HEATHERGLADE, GREENACRE CLOSE, RAINSBOTTOM.

PLANS & ELEVATIONS OF EXISTING HOUSE.

<u>SCALE</u> 1:100	<u>DATE</u> OCT. 22	<u>DESIGNED BY</u> N.B	<u>DWG NO.</u> 4.
-----------------------	------------------------	---------------------------	----------------------

© copyright