




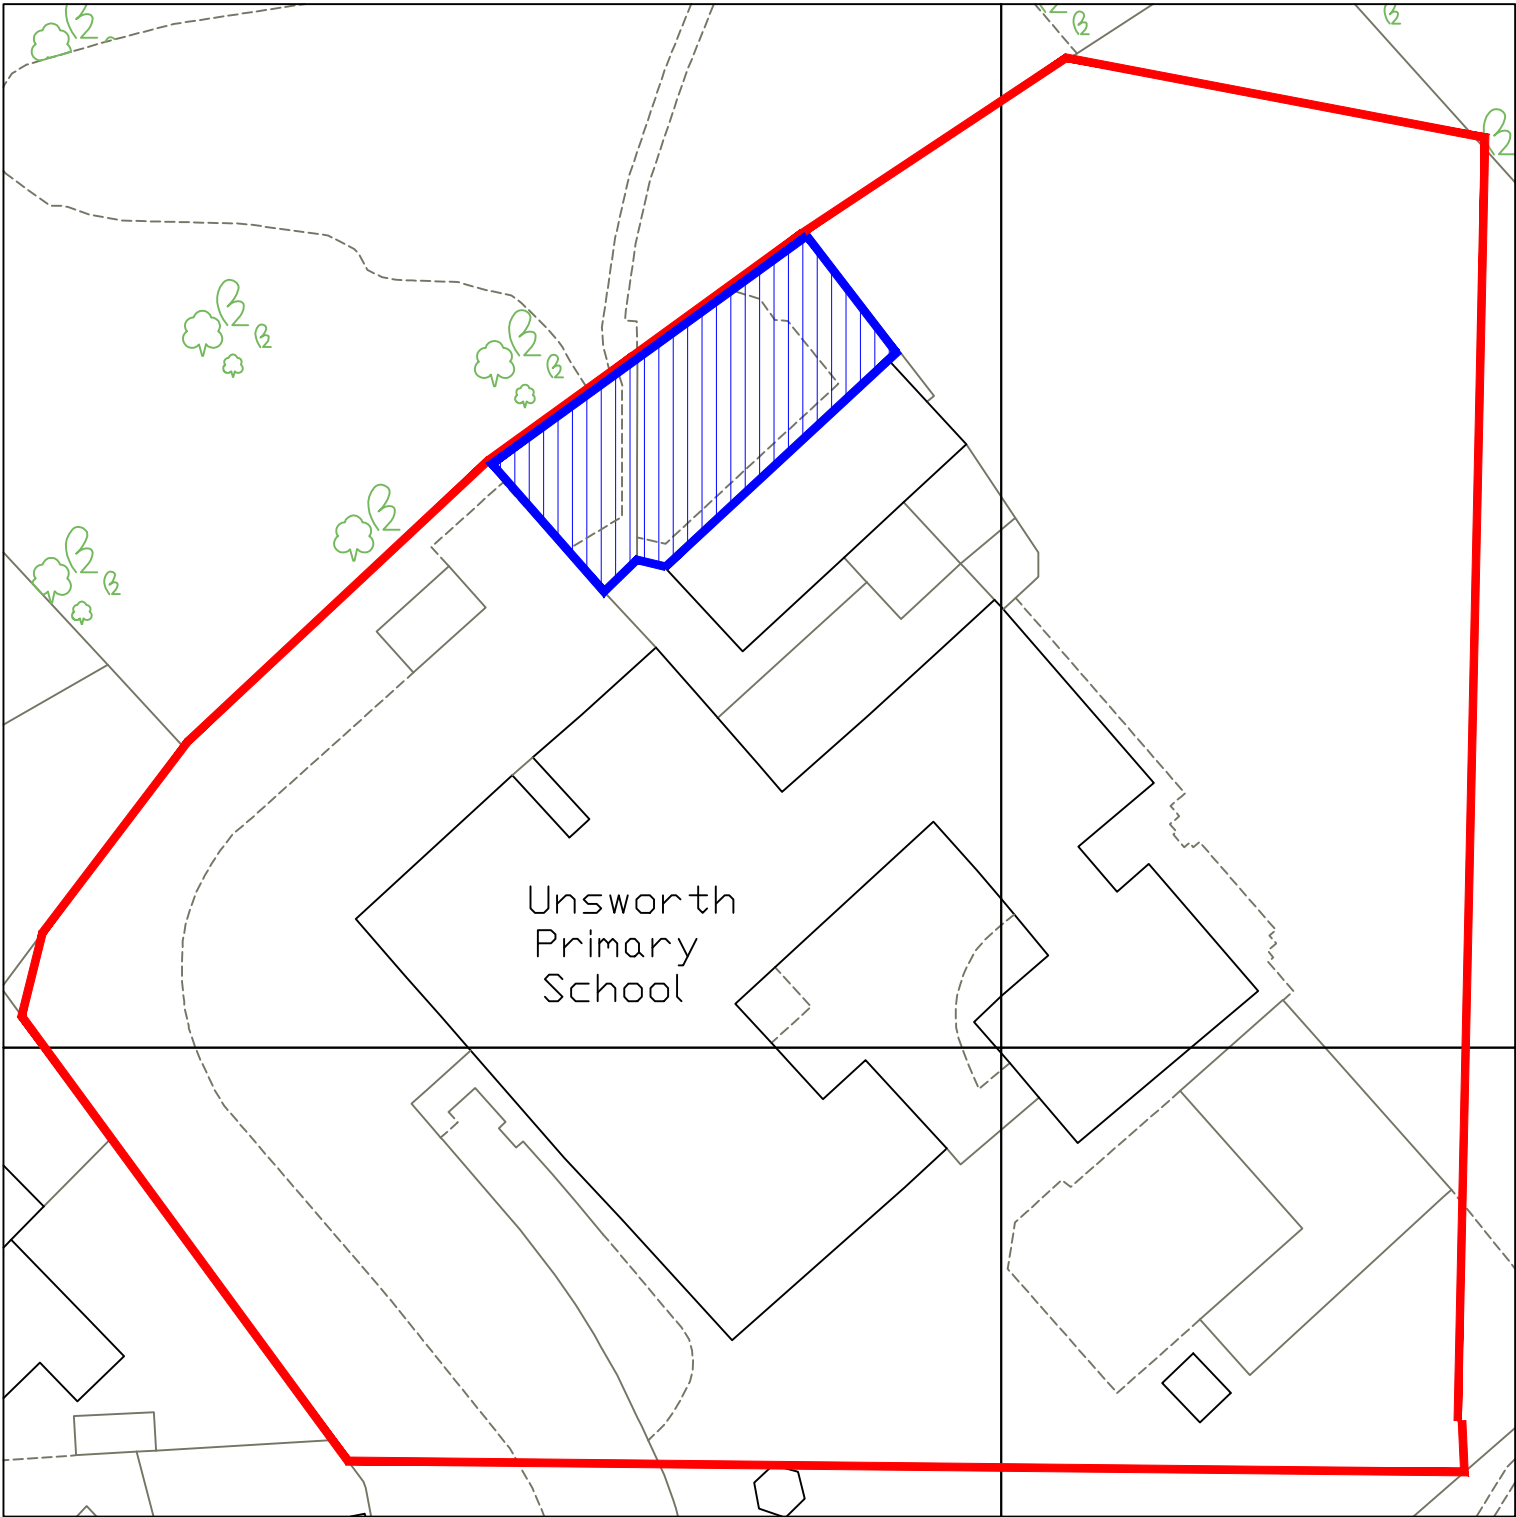

OS Map
Scale 1:500

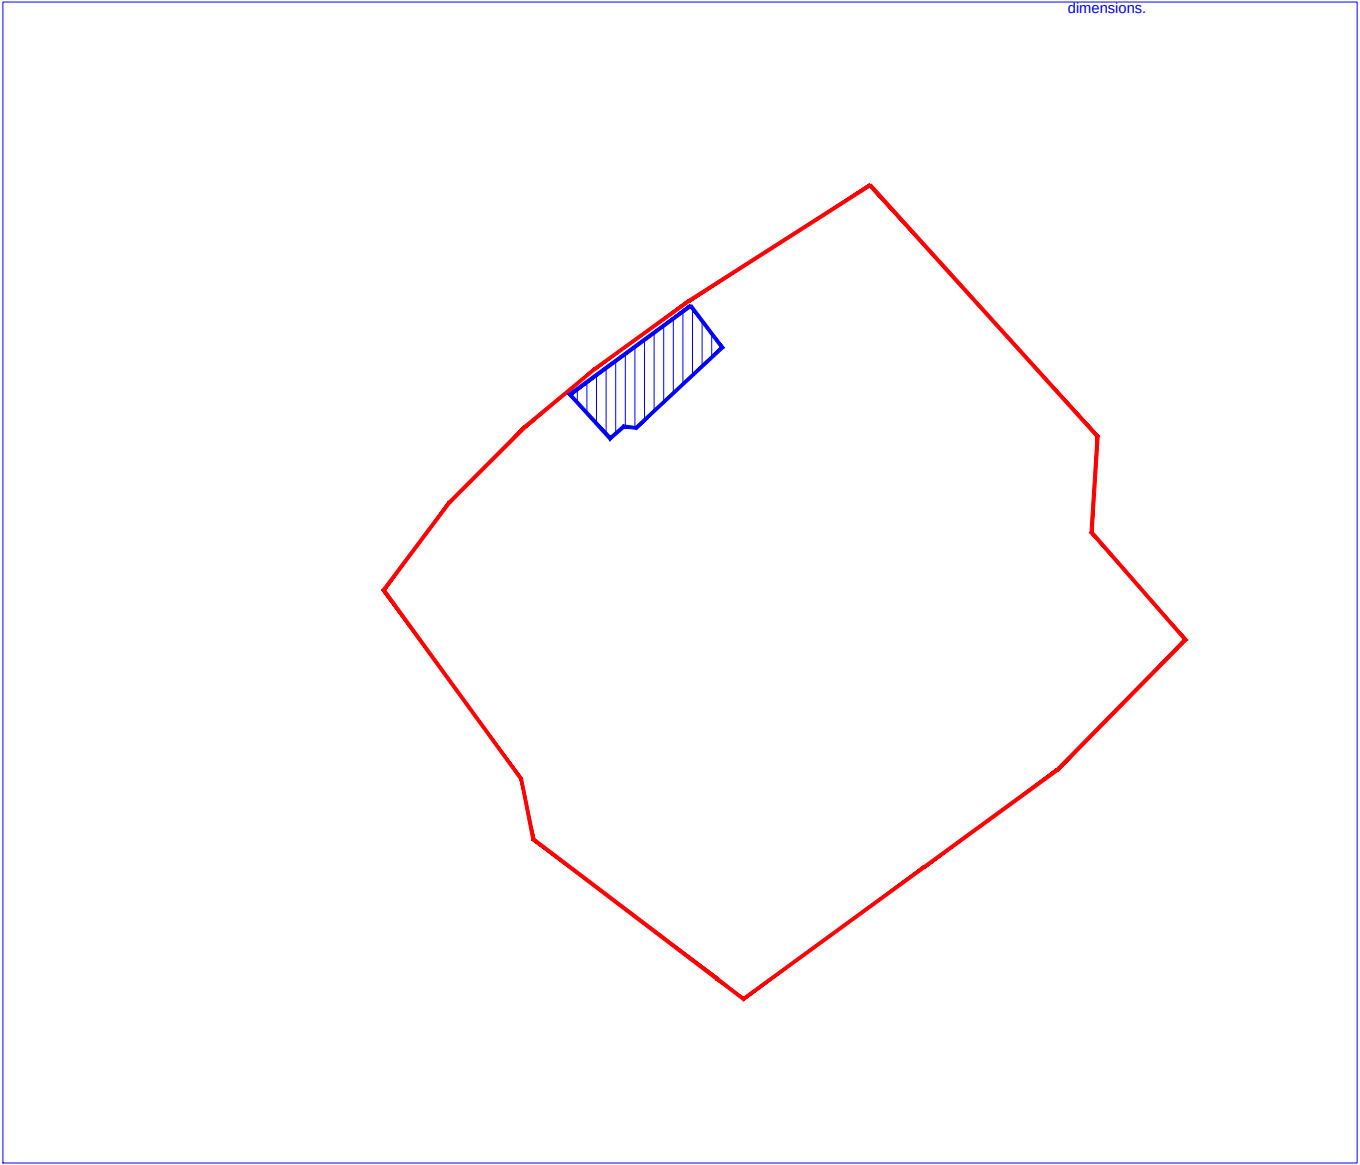

OS Map
Scale 1:1250

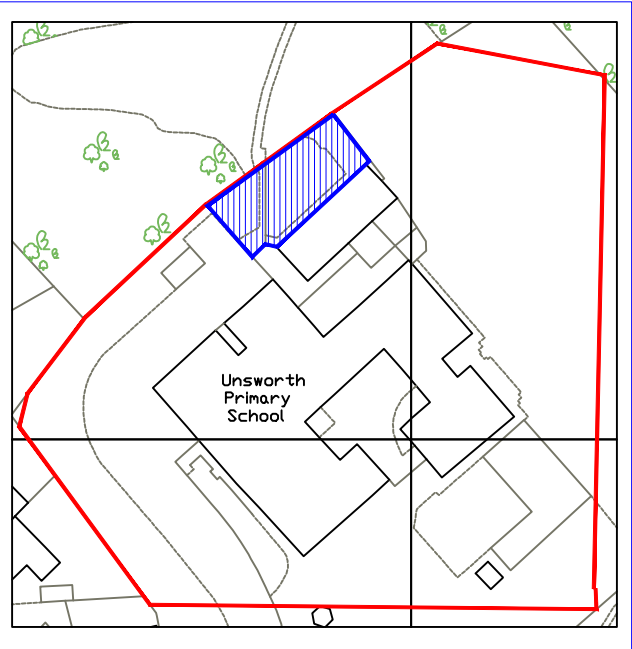

OS Map
Scale 1:1250

All dimensions are to be checked on site. This drawing shall not be scaled to ascertain dimensions.

Rev	Date	Description
Issued For : INFORMATION PURPOSES ONLY		
Client		
Mr. Phil Mclean		
Project		
Unsworth Primary School, Blackley Cl, Unsworth, Bury BL9 8LY. Proposed additional Staff Car -Parking		
Scheme - Drawing Title		
OS Map		
05	Date	27.10.21
Drawing No.	Revision	Scale Various @A3



JK Technical Services (NW) Ltd
Tel: 0161 728 5730
Mob: 07741175755
www.jktechservs.co.uk