



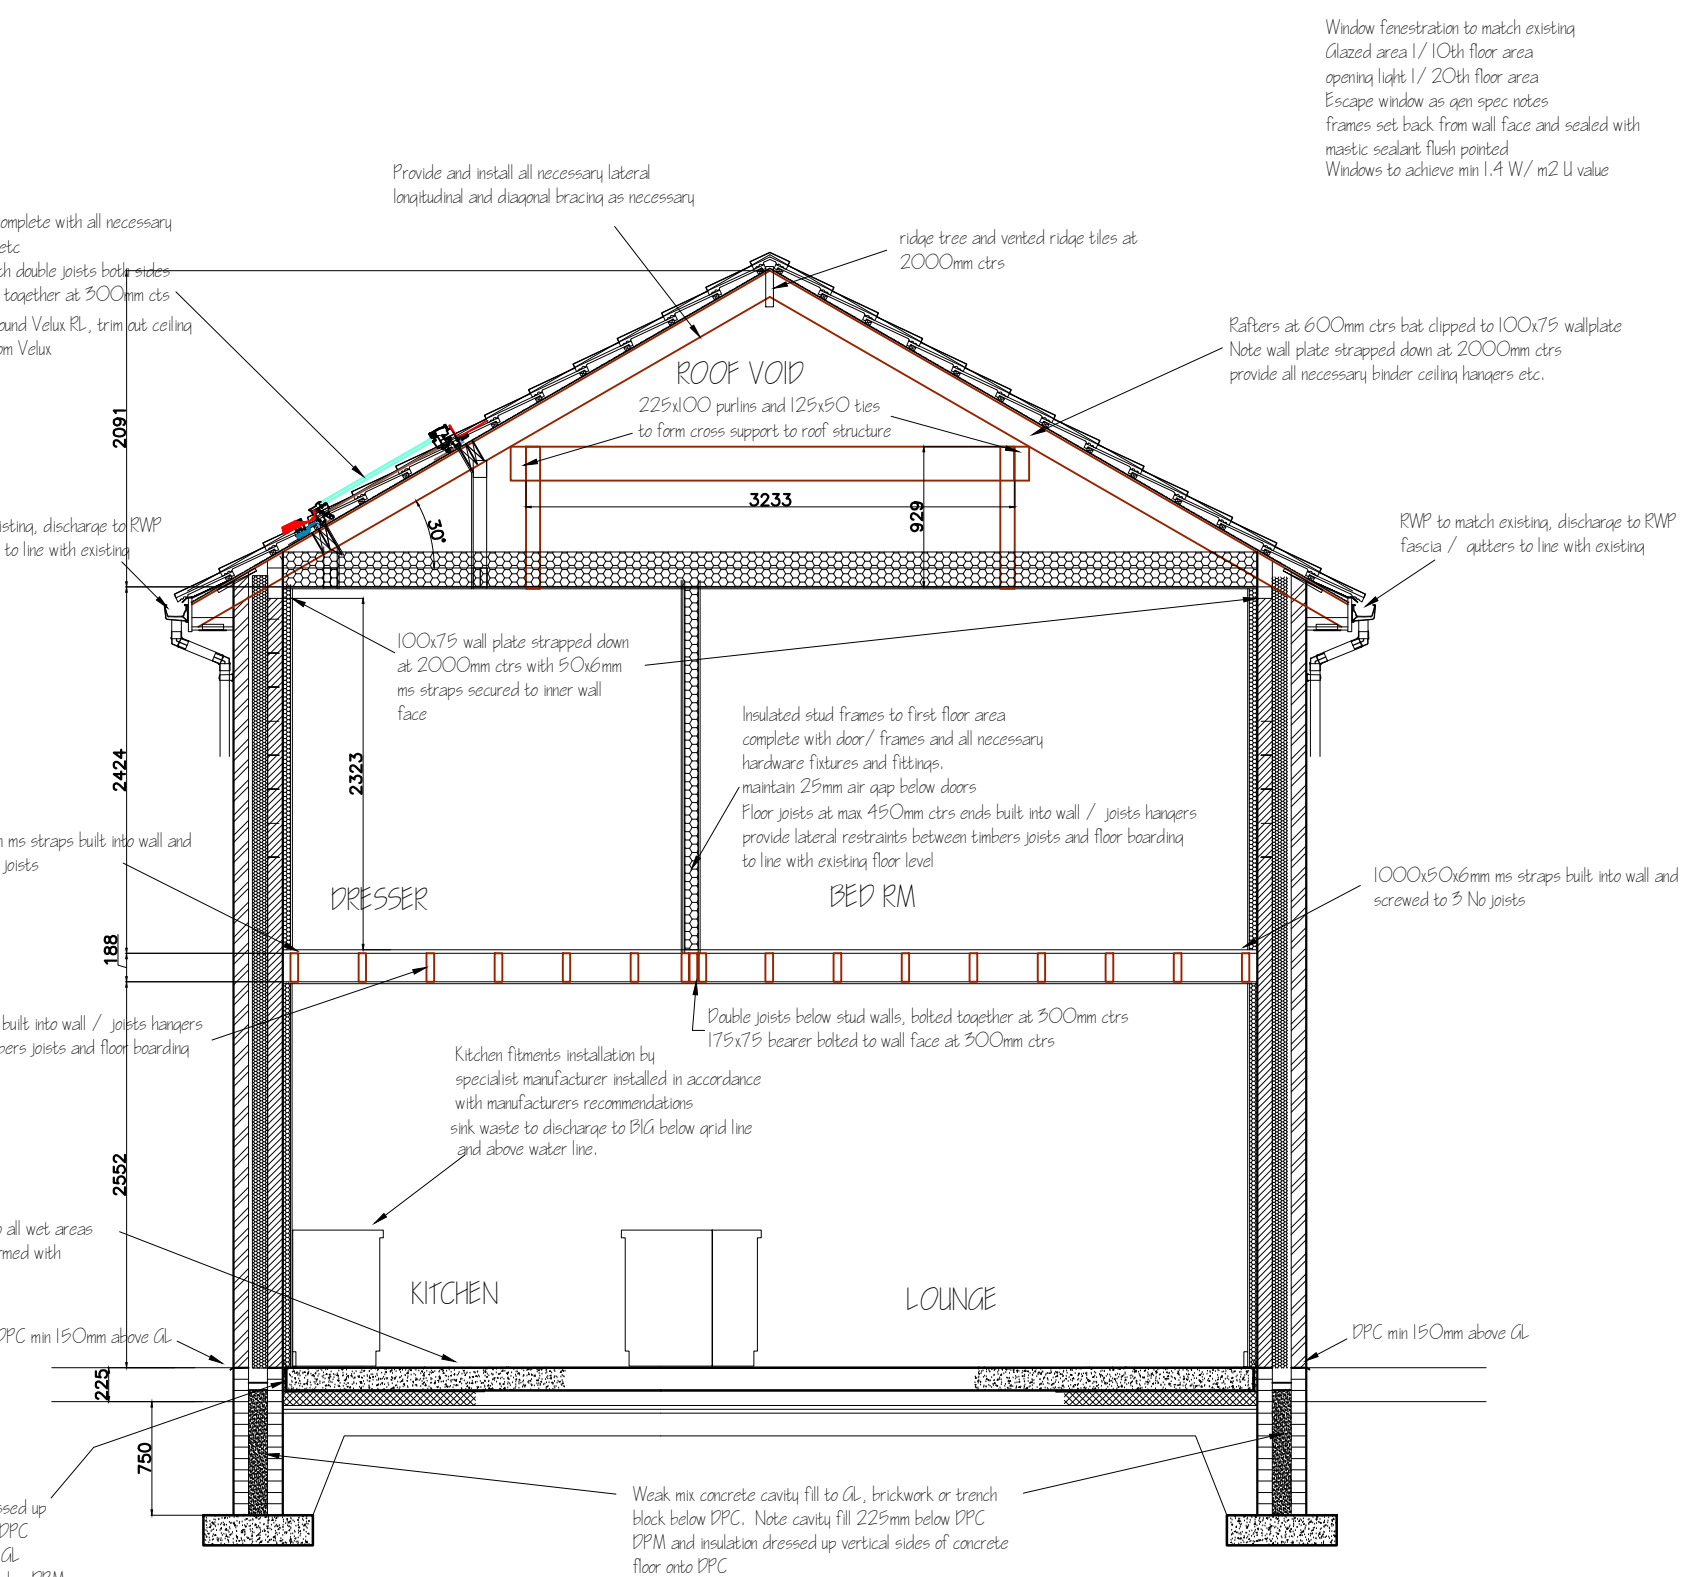


SECTION C C C

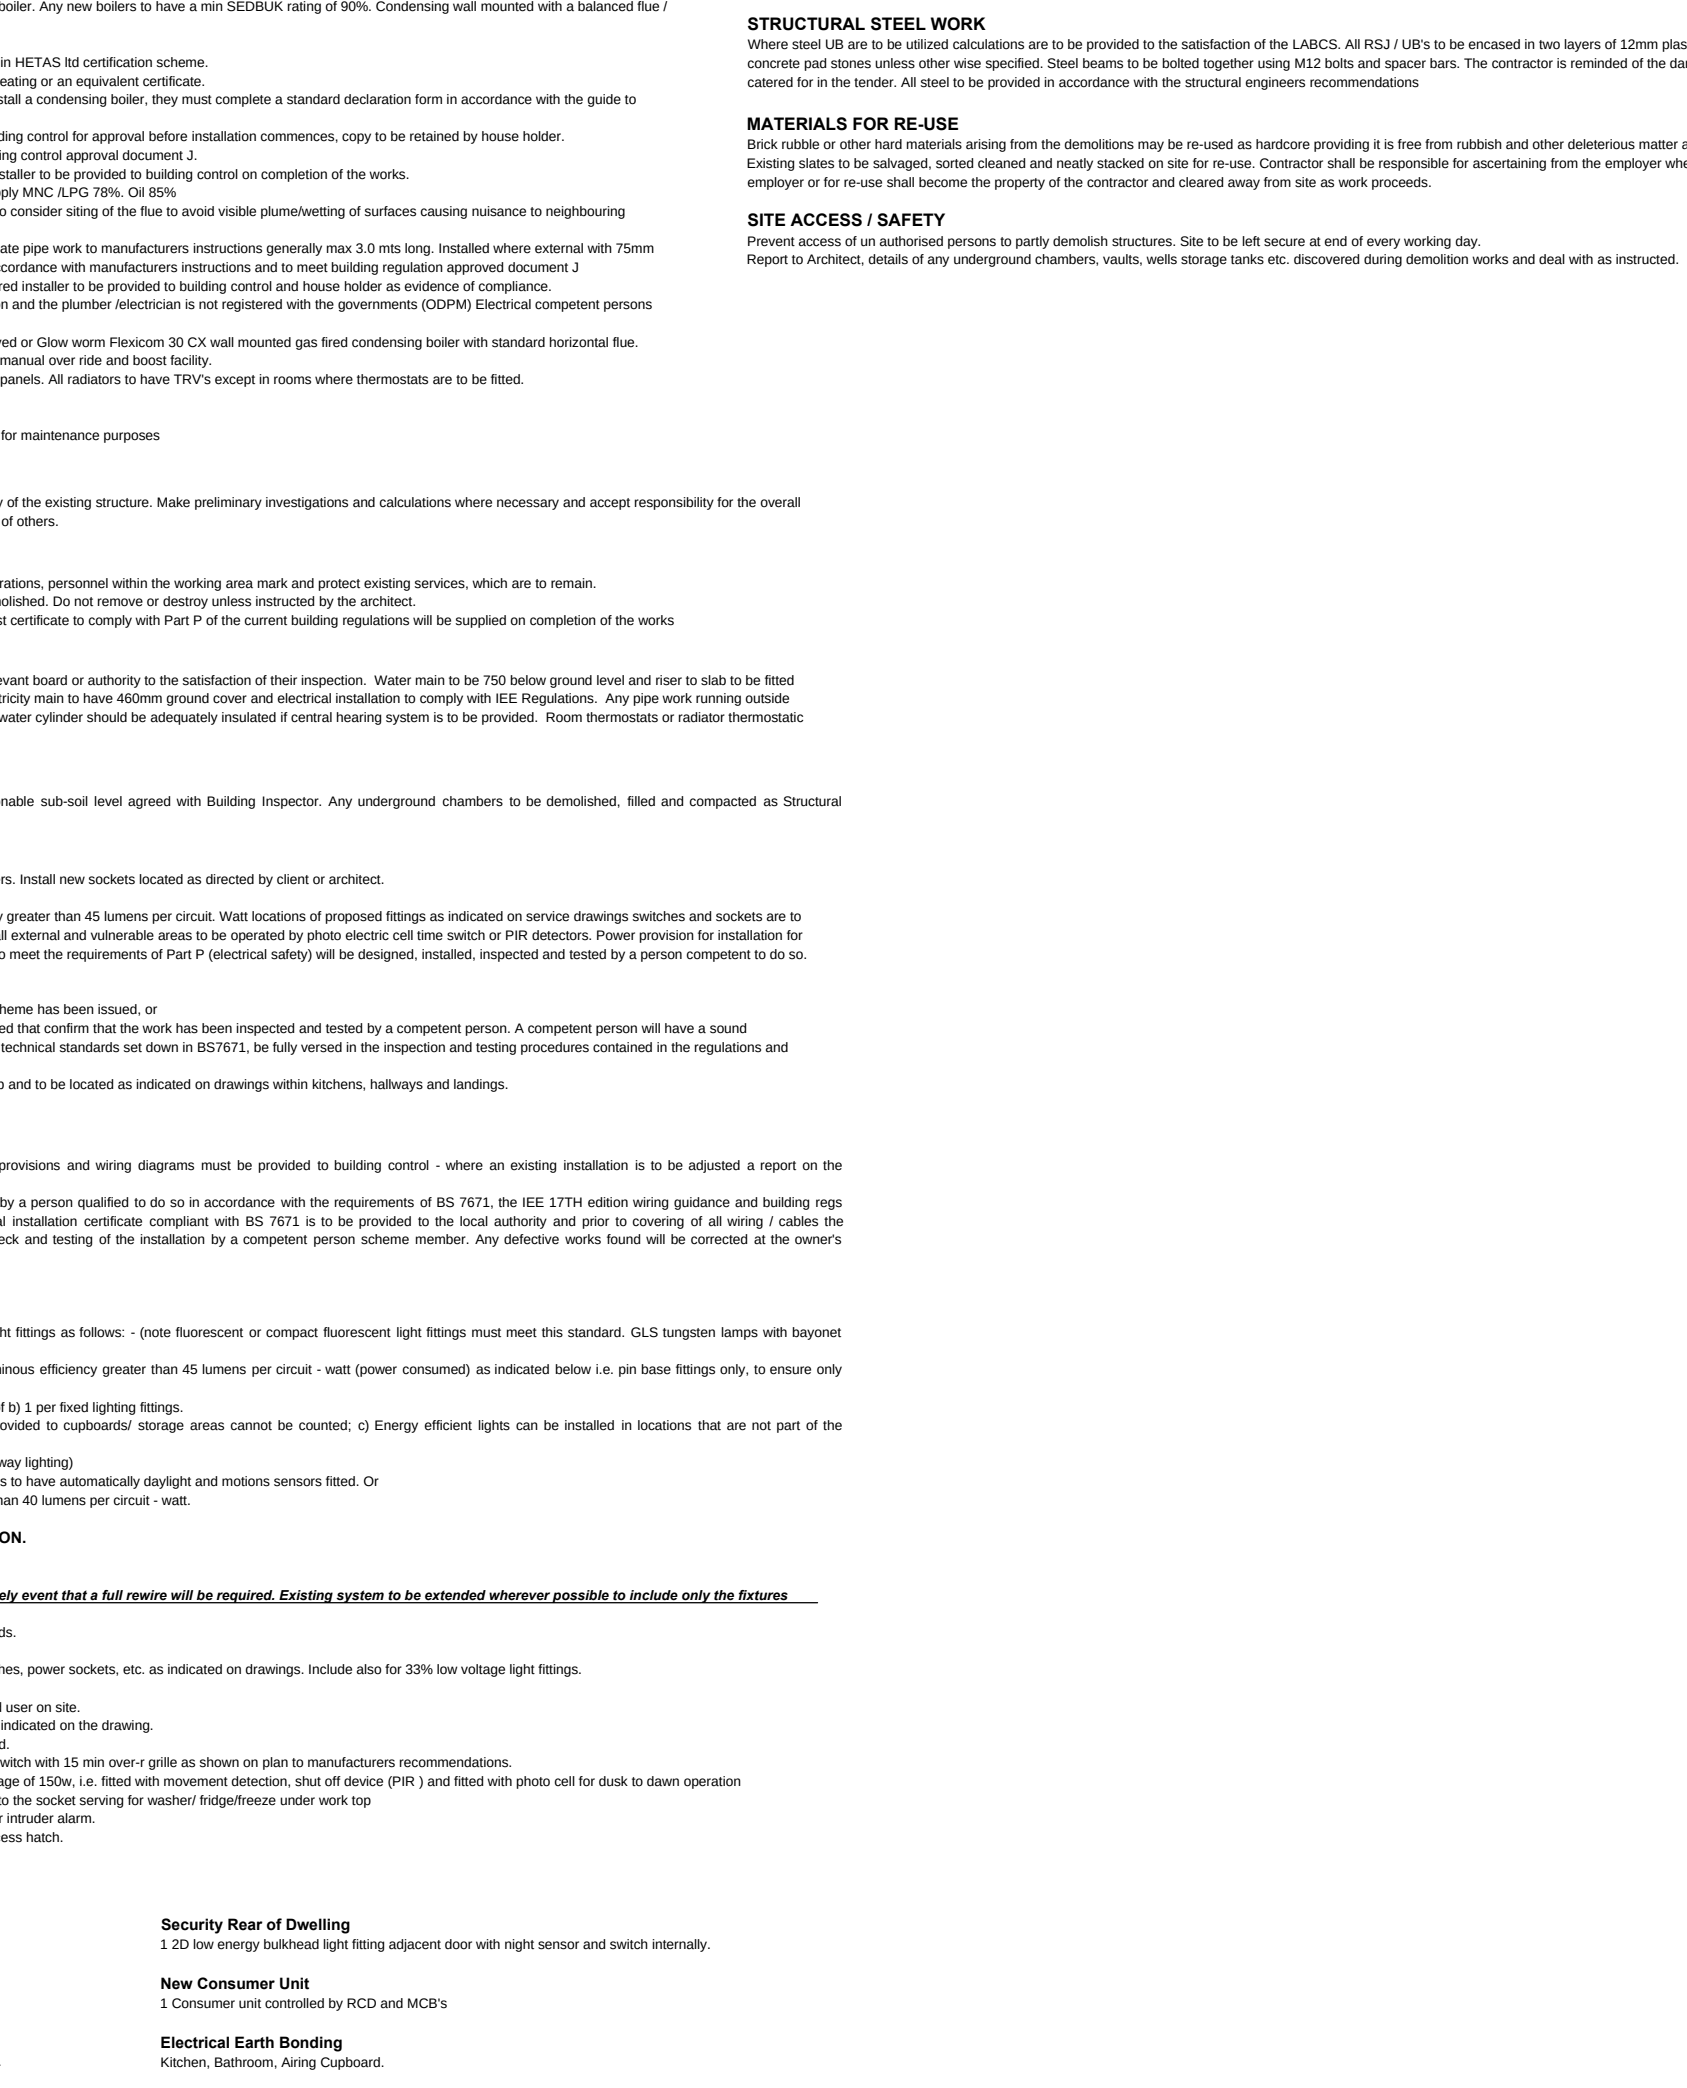

and skins were bound at 100mm ctrs. Beam to bear onto minimum two coarse deep
 shovels in filling and placement of steelwork. Where necessary crassage will need to be
 rly graded so that when compacted filling is dense and without voids.
 materials or equipment shall be required for salvage or re-use. Materials not required by the


ALL DIMENSIONS TO BE CHECKED ON SITE
 PRIOR TO ORDERING OR ERECTING MATERIALS
 DO NOT SCALE.

J KENDAL
 9 SOUTH SQUARE
 THORNTON-CLEVELEYS
 FVS LLP

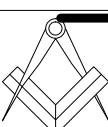
 E-Mail: O2044-BK1982
 Mob No. 077029 546867

Drawing Title
 PROPOSED TWO STOREY REAR EXT.N

Project Title

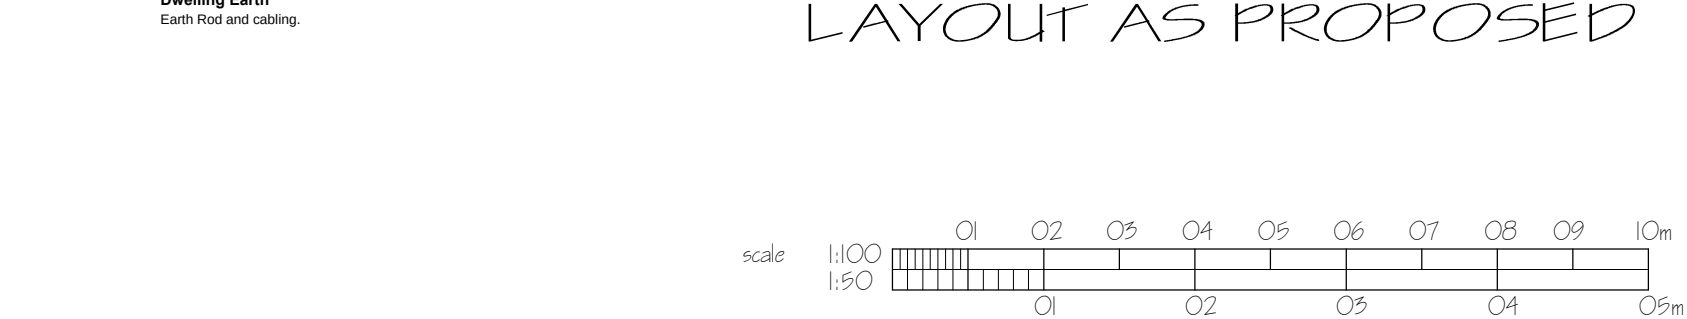

Mr S. HARGREAVES 141 HEYWOOD ROAD, PRESTWICH MANCHESTER, M25 1LF	
REV.	DRG.NO. JK / 241... 009
DATE	SCALE SEP 2023 1:50 @ A1