


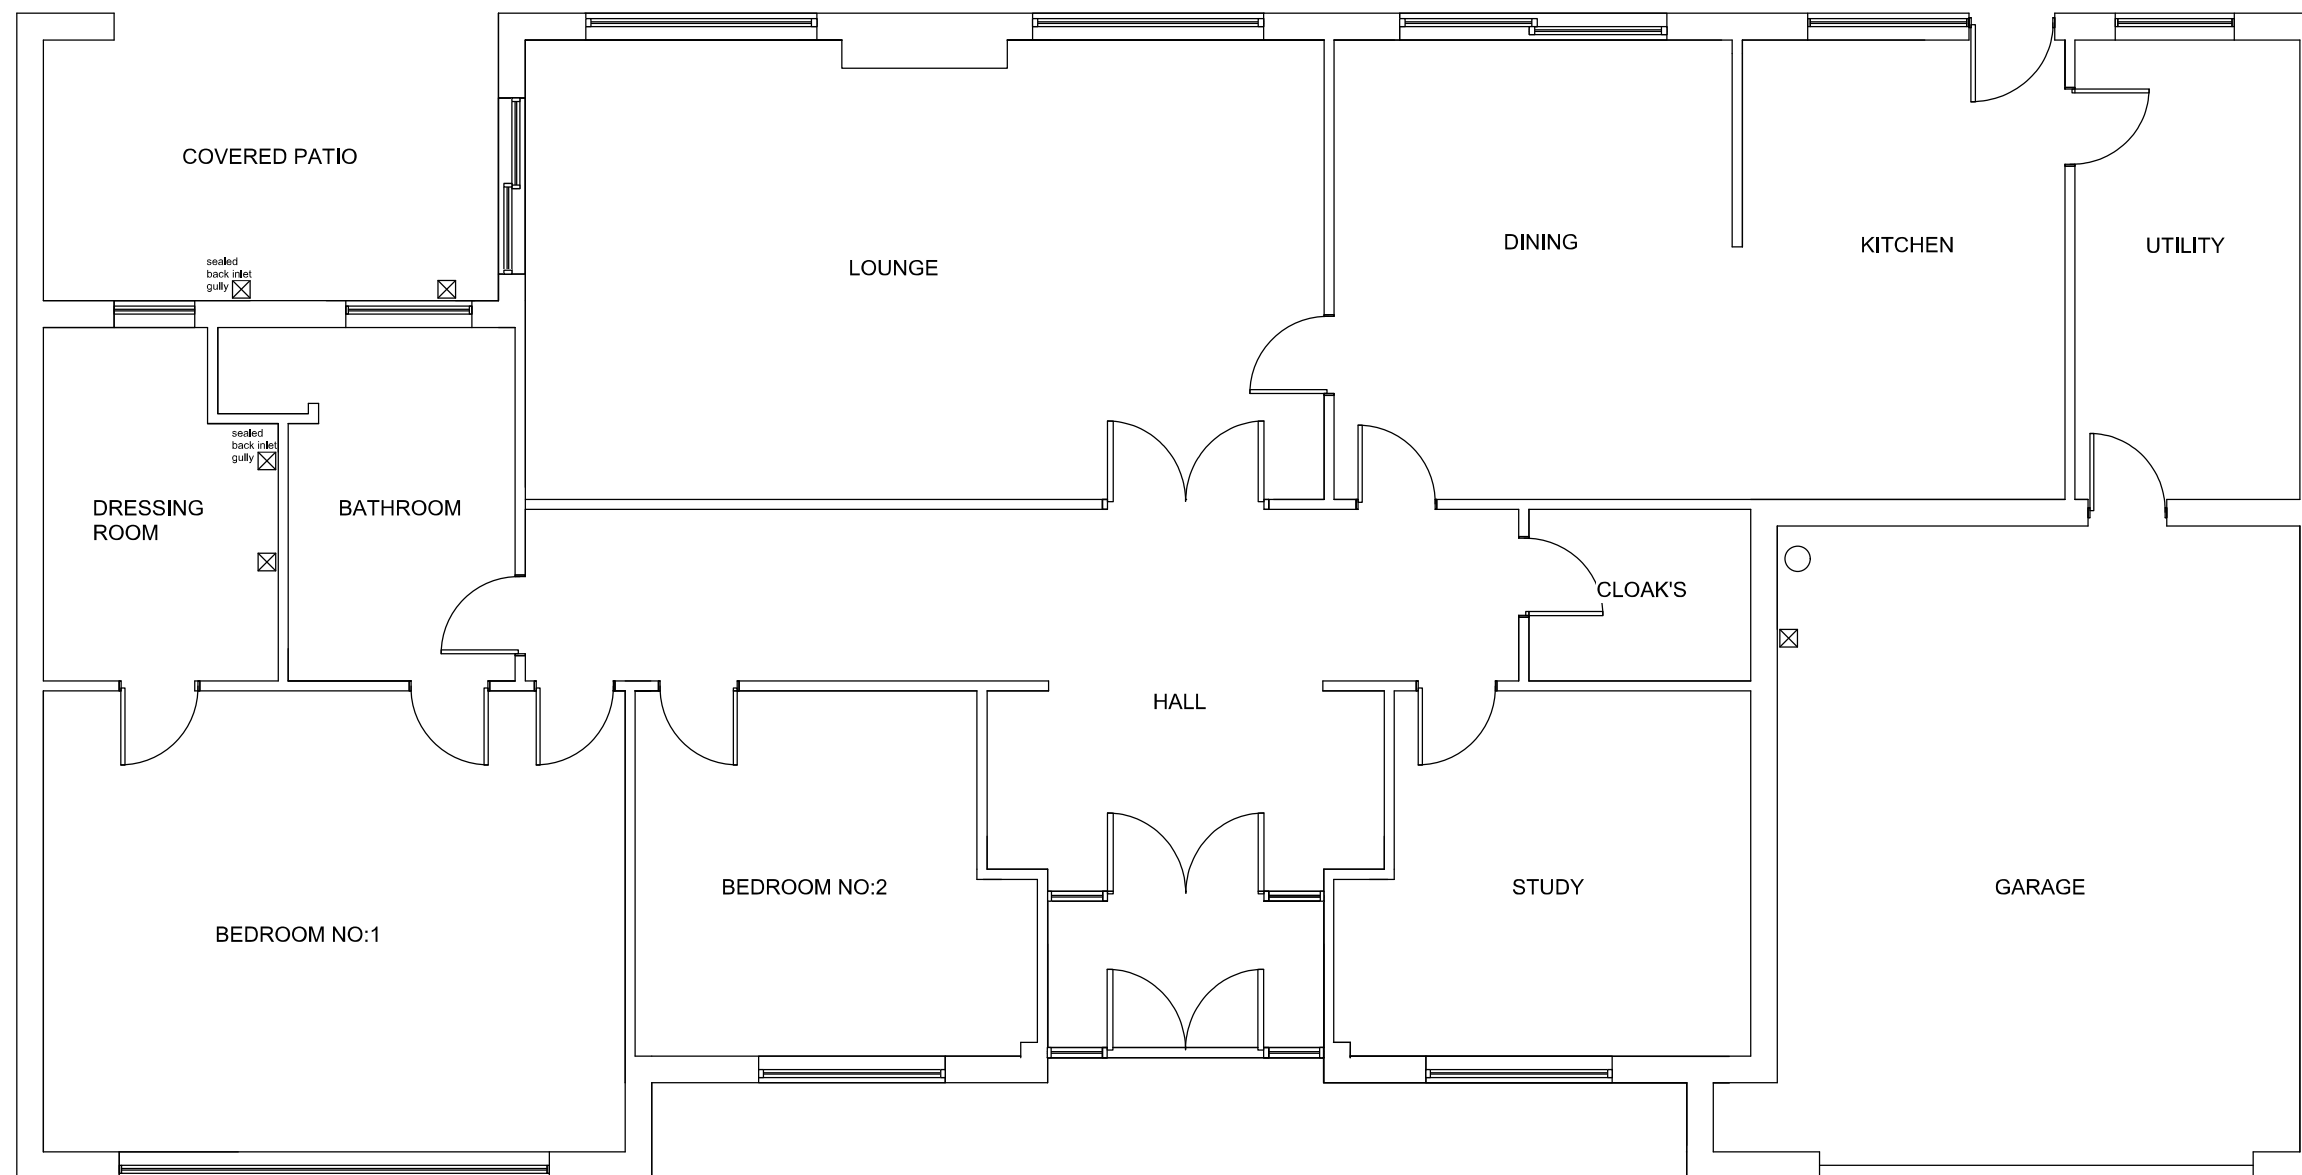

89 BURY OLD ROAD : EXISTING LAYOUT

NOTES

REVISIONS

Client: Judith Lazare
Drg title: Overall Floorplan
Sheet: Existing layout
Project: 89 Bury Old Road
Revision: A
Drawn by: ELM/CCT
Scale: 1:75 @ A3
Date: 12.07.22

rosiinteriors

1 Thornfield House
Delamer Road
Altrincham
Cheshire
WA14 2NG

Tel: 0161 929 9780
Fax: 0161 929 9219
rosi.interiors@btconnect.com

All dimensions to be checked on site.
The Copyright of this drawing belongs to Rosi Interiors.
This drawing may not be copied without prior consent.
Figured dimensions to be followed in preference to scale.