



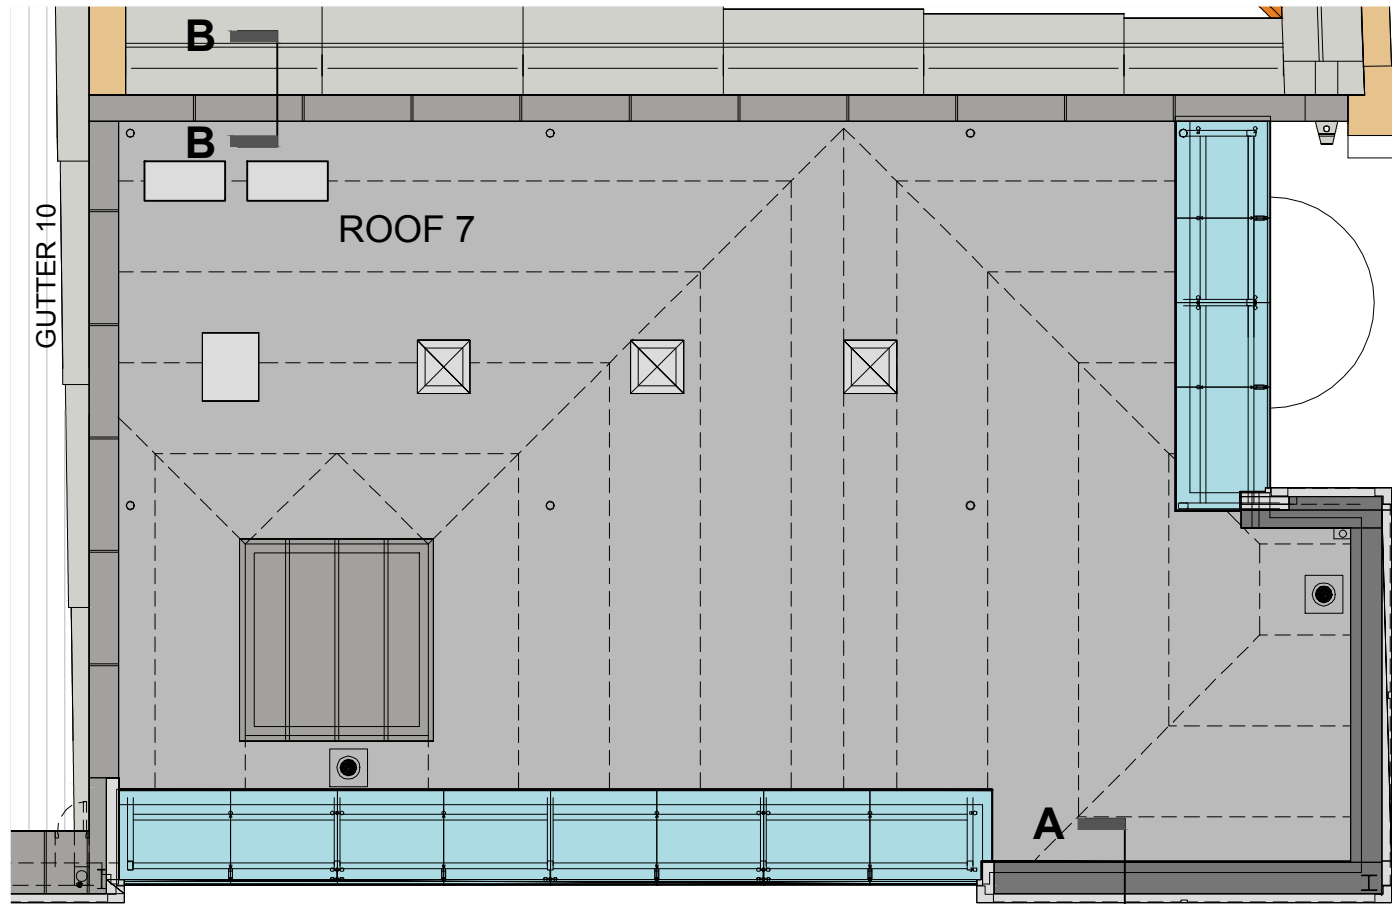

Plan of Roof Area F 1:100@A3

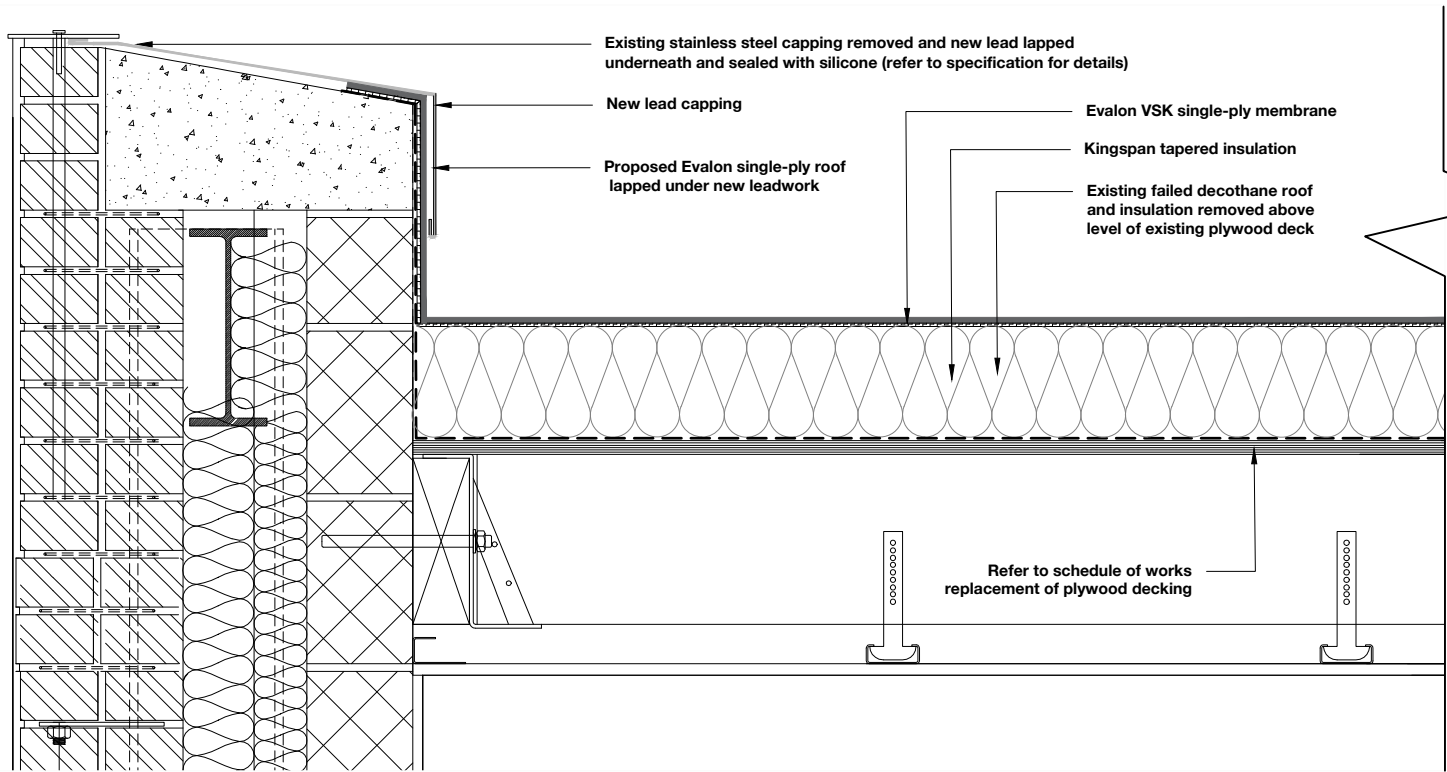


Section A-A - Proposed Parapet Detail 1:10@A3

Proposed Evalon single-ply roof
lapped under existing leadwork

Evalon VSK single-ply membrane

Kingspan tapered insulation

Existing failed decothane roof
and insulation removed above
level of existing plywood deck

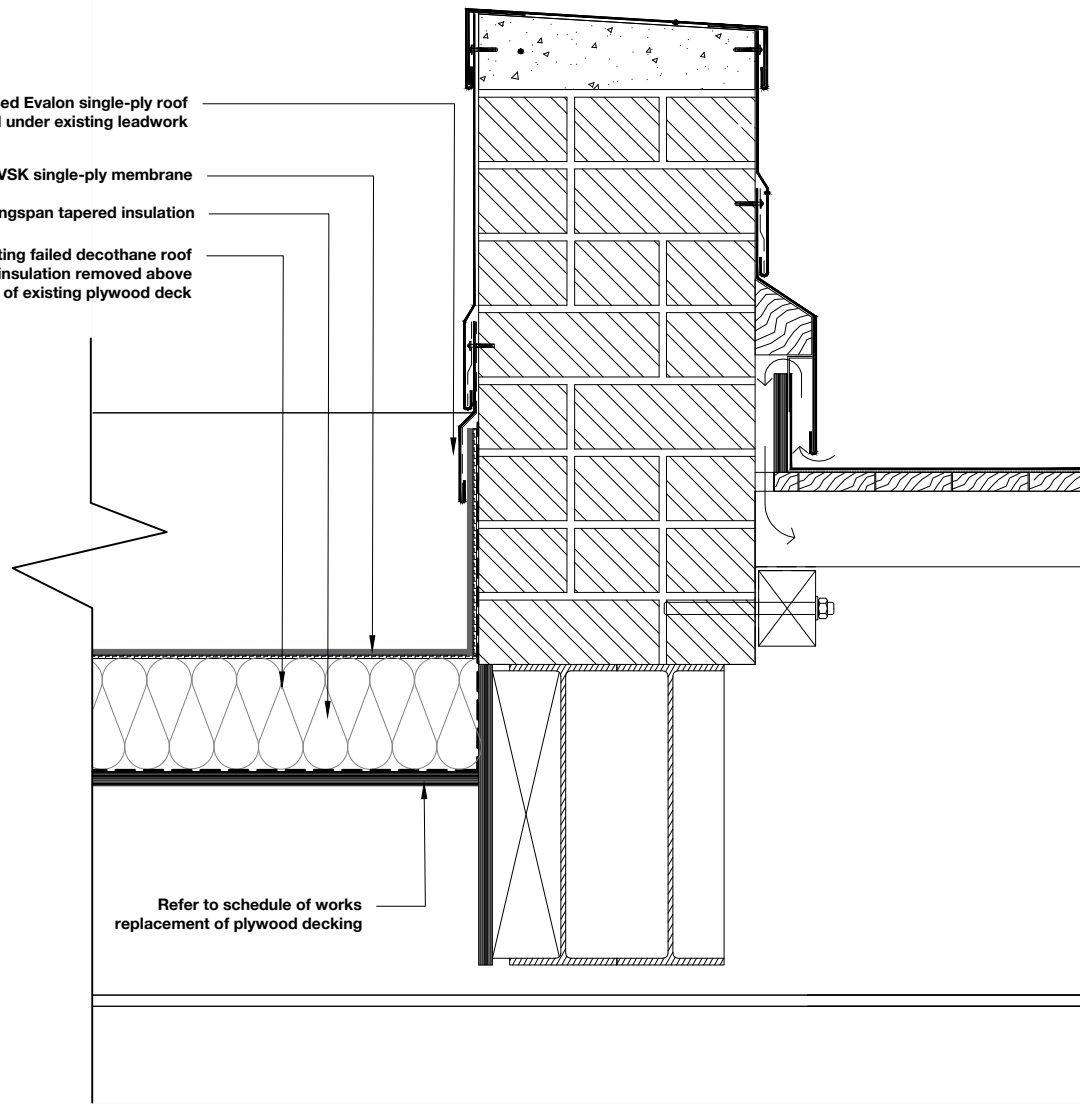

Section B-B - Proposed Detail of Junction for Roofs 6 & 7 1:10@A3

Note
Schedule of works and specification
to be read alongside drawings.

PROJECT BURY FUSILIERS MUSEUM

JOB NUMBER BUFM.01

DRAWING TITLE ROOF AREA F - PROPOSED DETAILS

DRAWING STATUS WORK IN PROGRESS

DRAWING NO. F601

REVISION -

SIZE & SCALE AS STATED

First Issue

© Chambers Conservation Ltd
jennifer@chambersconservation.com
rob@chambersconservation.com
07484 133270 or 07919 300428
www.chambersconservation.com

Registered in England and Wales, no. 09787239
Registered address: Mercury House, High St,
Tattenhall, Chester, CH3 9PX

Do not scale from this drawing unless agreed

