




③ Front - Existing
1 : 100




④ Left Side - Existing
1 : 100




⑤ Rear - Existing
1 : 100

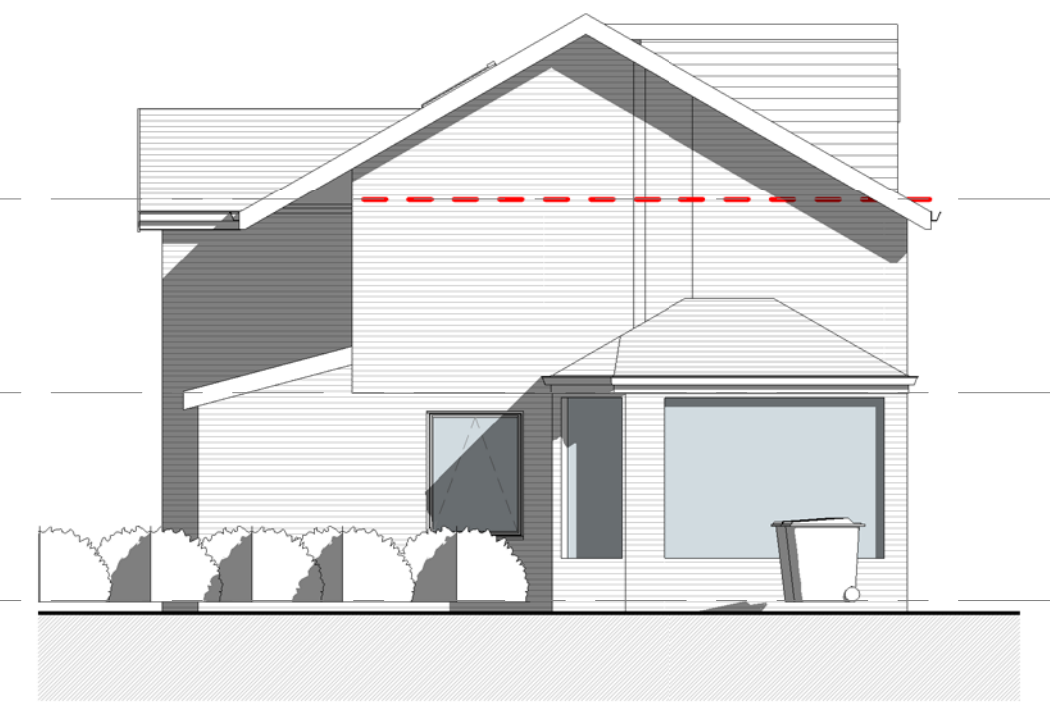

⑥ Right Side - Existing
1 : 100

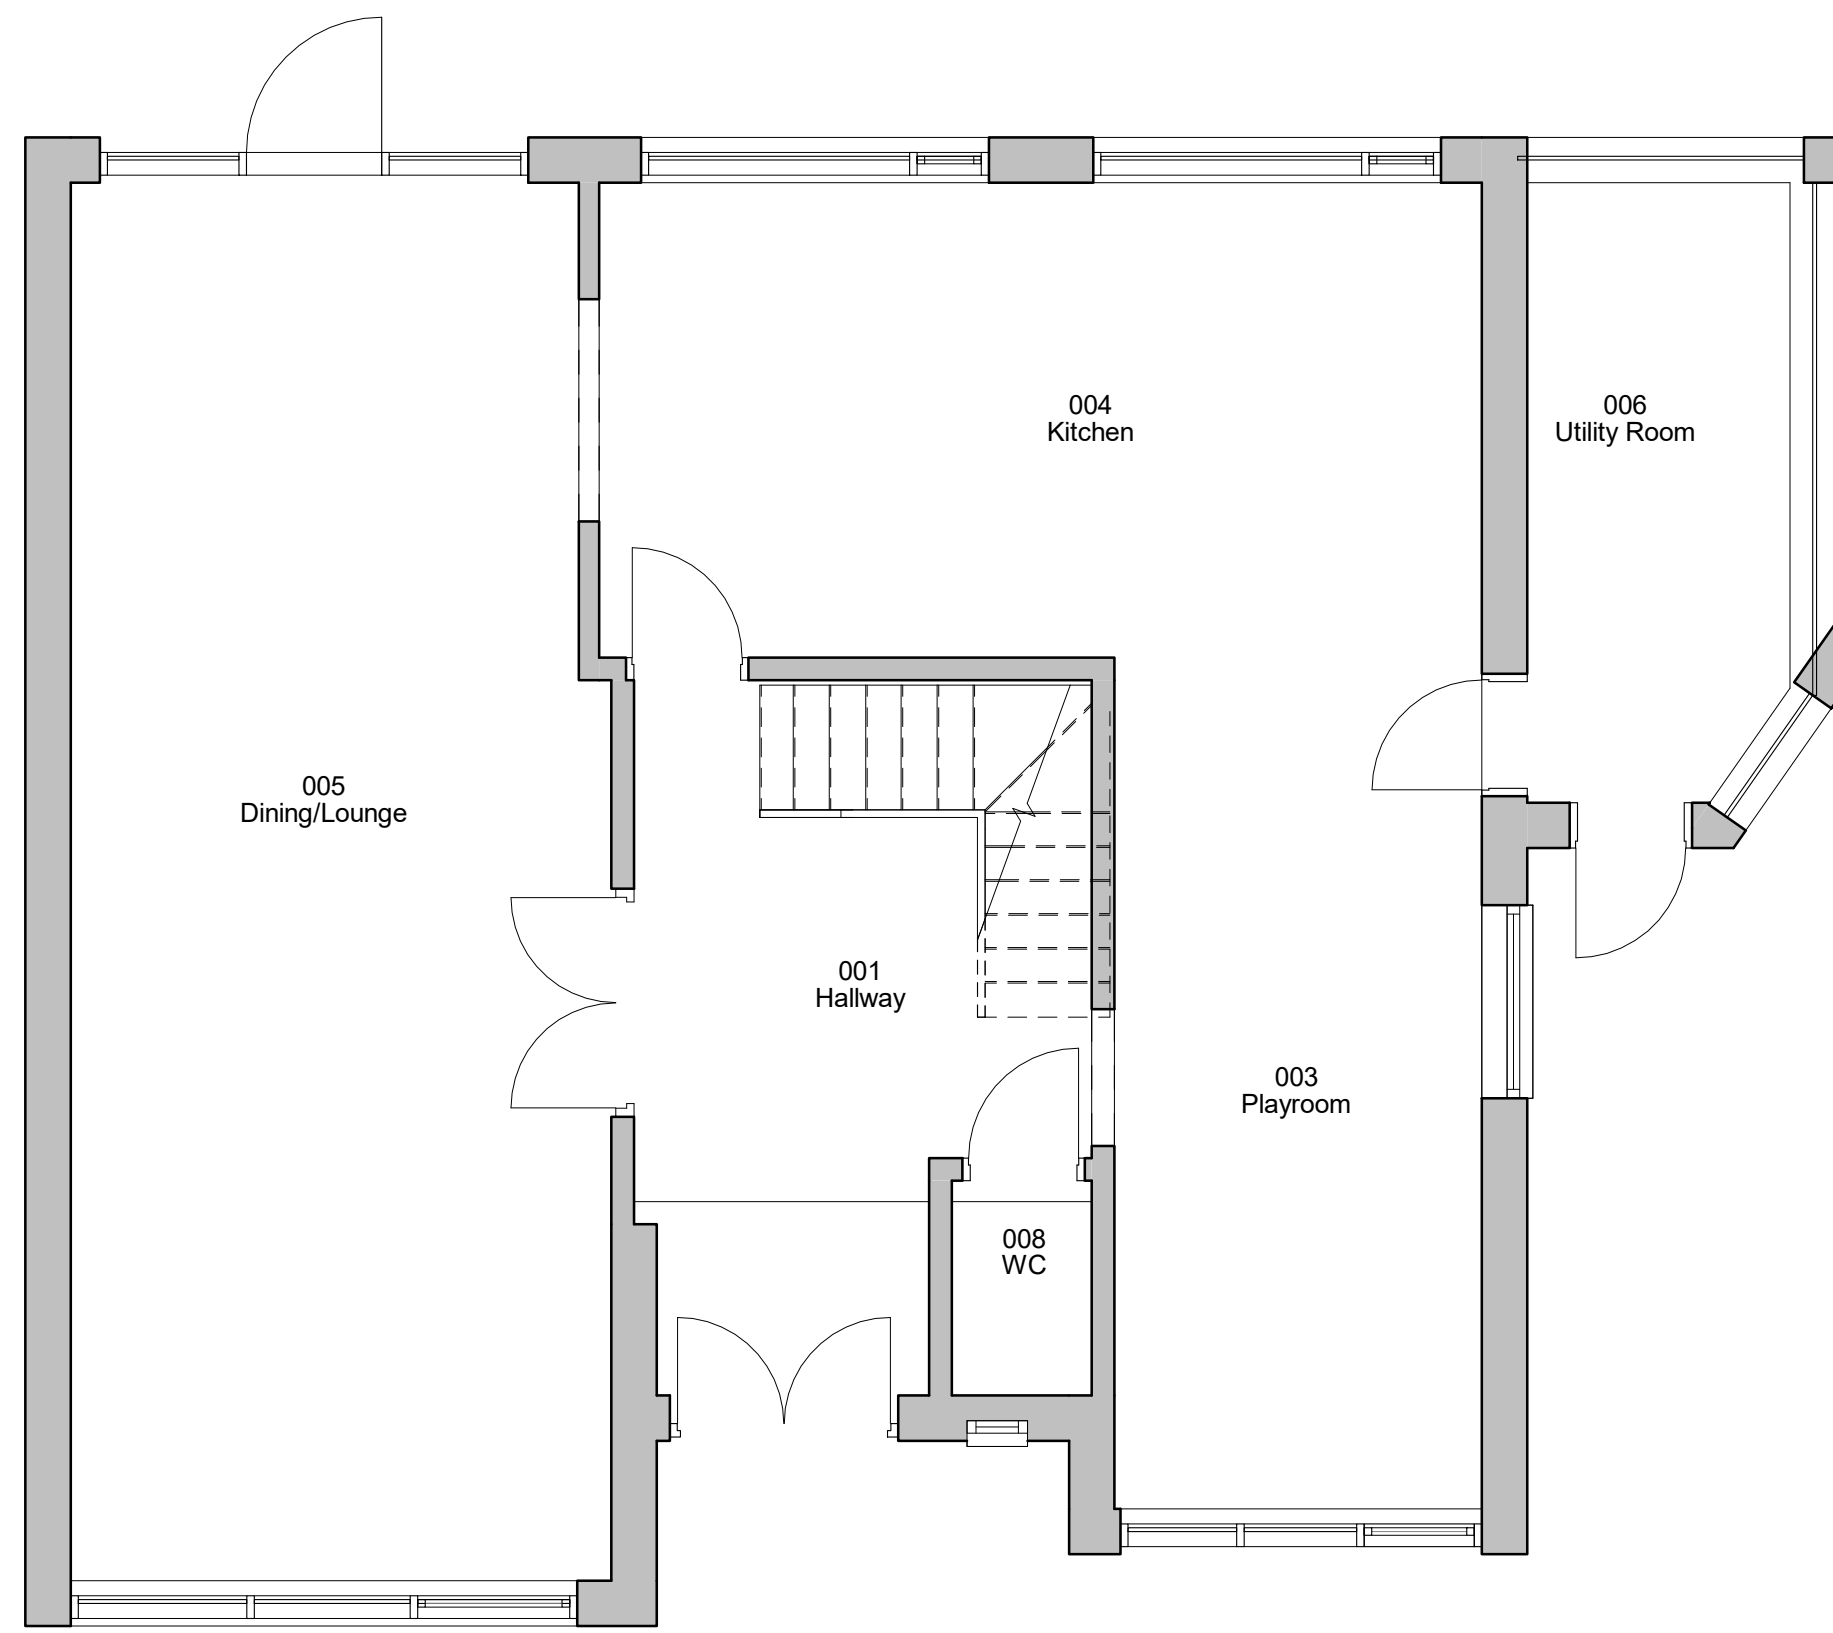


① Level 0 - GA Existing
1 : 50

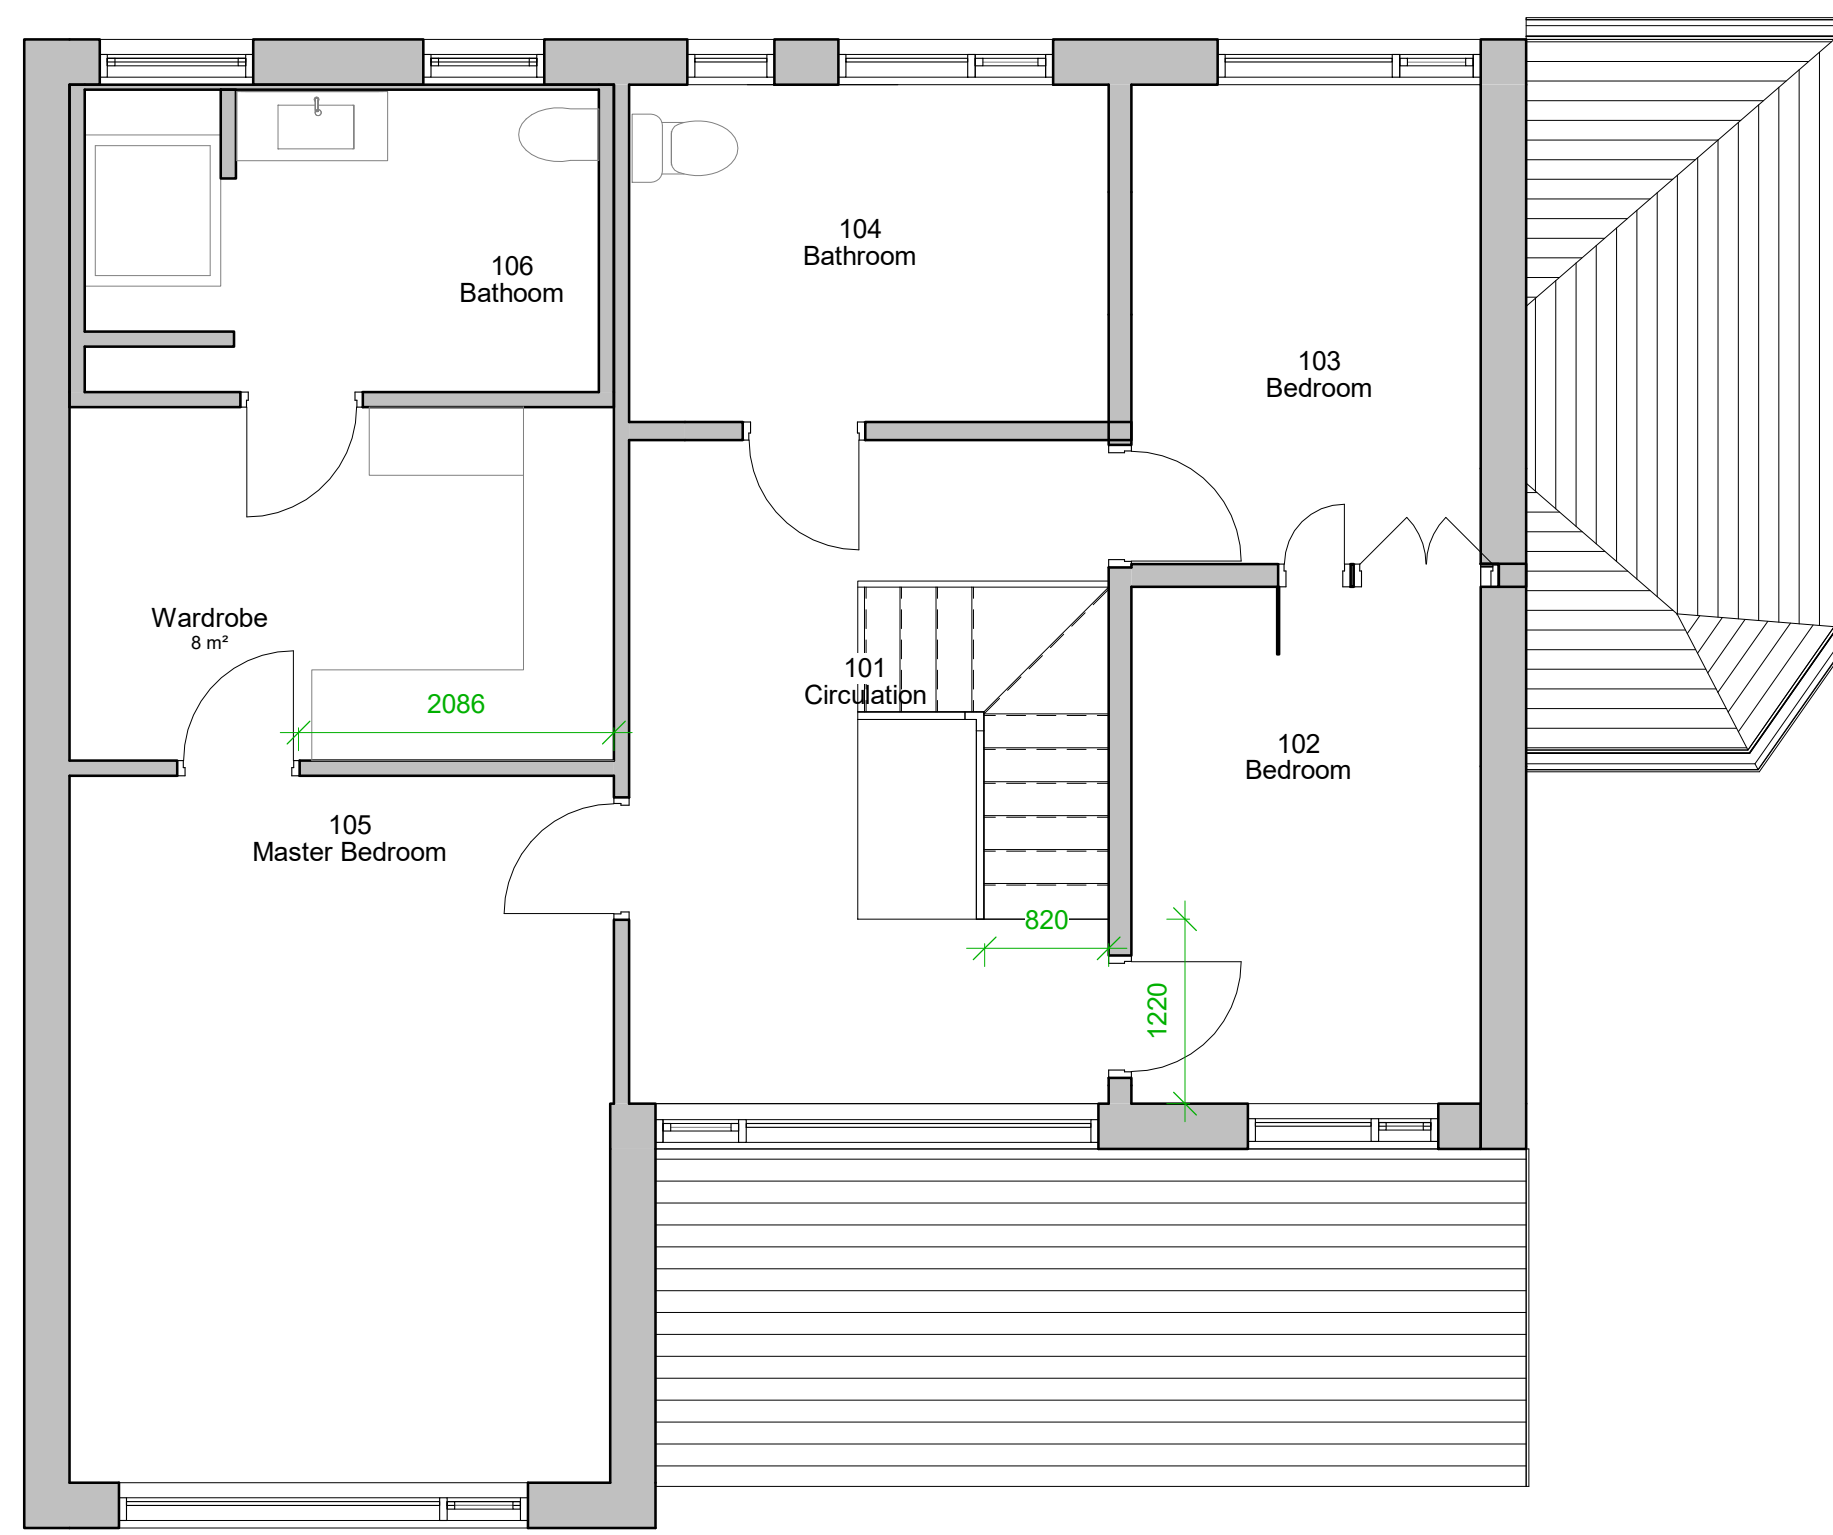

⑦ Level 1 - GA Existing
1 : 50



② 3D Existing

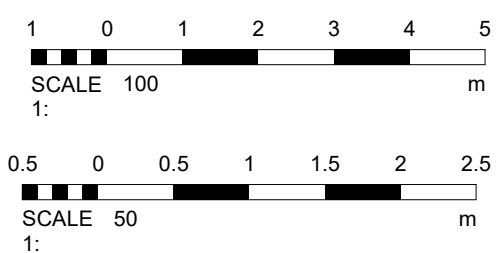

CLIENT Mr & Mrs Durban	TITLE Existing GA Plans and Elevations	DATE 11/19/13	DURBAN design studio
PROJECT 8 Park Lane Whitefield			
PROJECT NO. TD1601.	DRAWING NO. 002.	REV. STATUS	

© COPYRIGHT - ALL RIGHTS RESERVED THIS DRAWING MUST NOT BE REPRODUCED WITHOUT PERMISSION. ALL DIMENSIONS RELATIVE TO THIS DRAWING TO BE CHECKED ON SITE. DESIGNER TO BE NOTIFIED OF ANY DISCREPANCIES. SOWER INVERT LEVELS MUST BE VERIFIED BEFORE WORK COMMENCES. THIS DRAWING MUST BE CHECKED AGAINST ANY OTHER STRUCTURAL/SPECIALIST DRAWINGS PROVIDED. THIS DRAWING MUST NOT BE USED FOR CONSTRUCTION UNLESS ISSUED FOR CONSTRUCTION. ALL DIMENSIONS IN THIS DRAWING ARE IN MILLIMETRES UNLESS OTHERWISE STATED.