

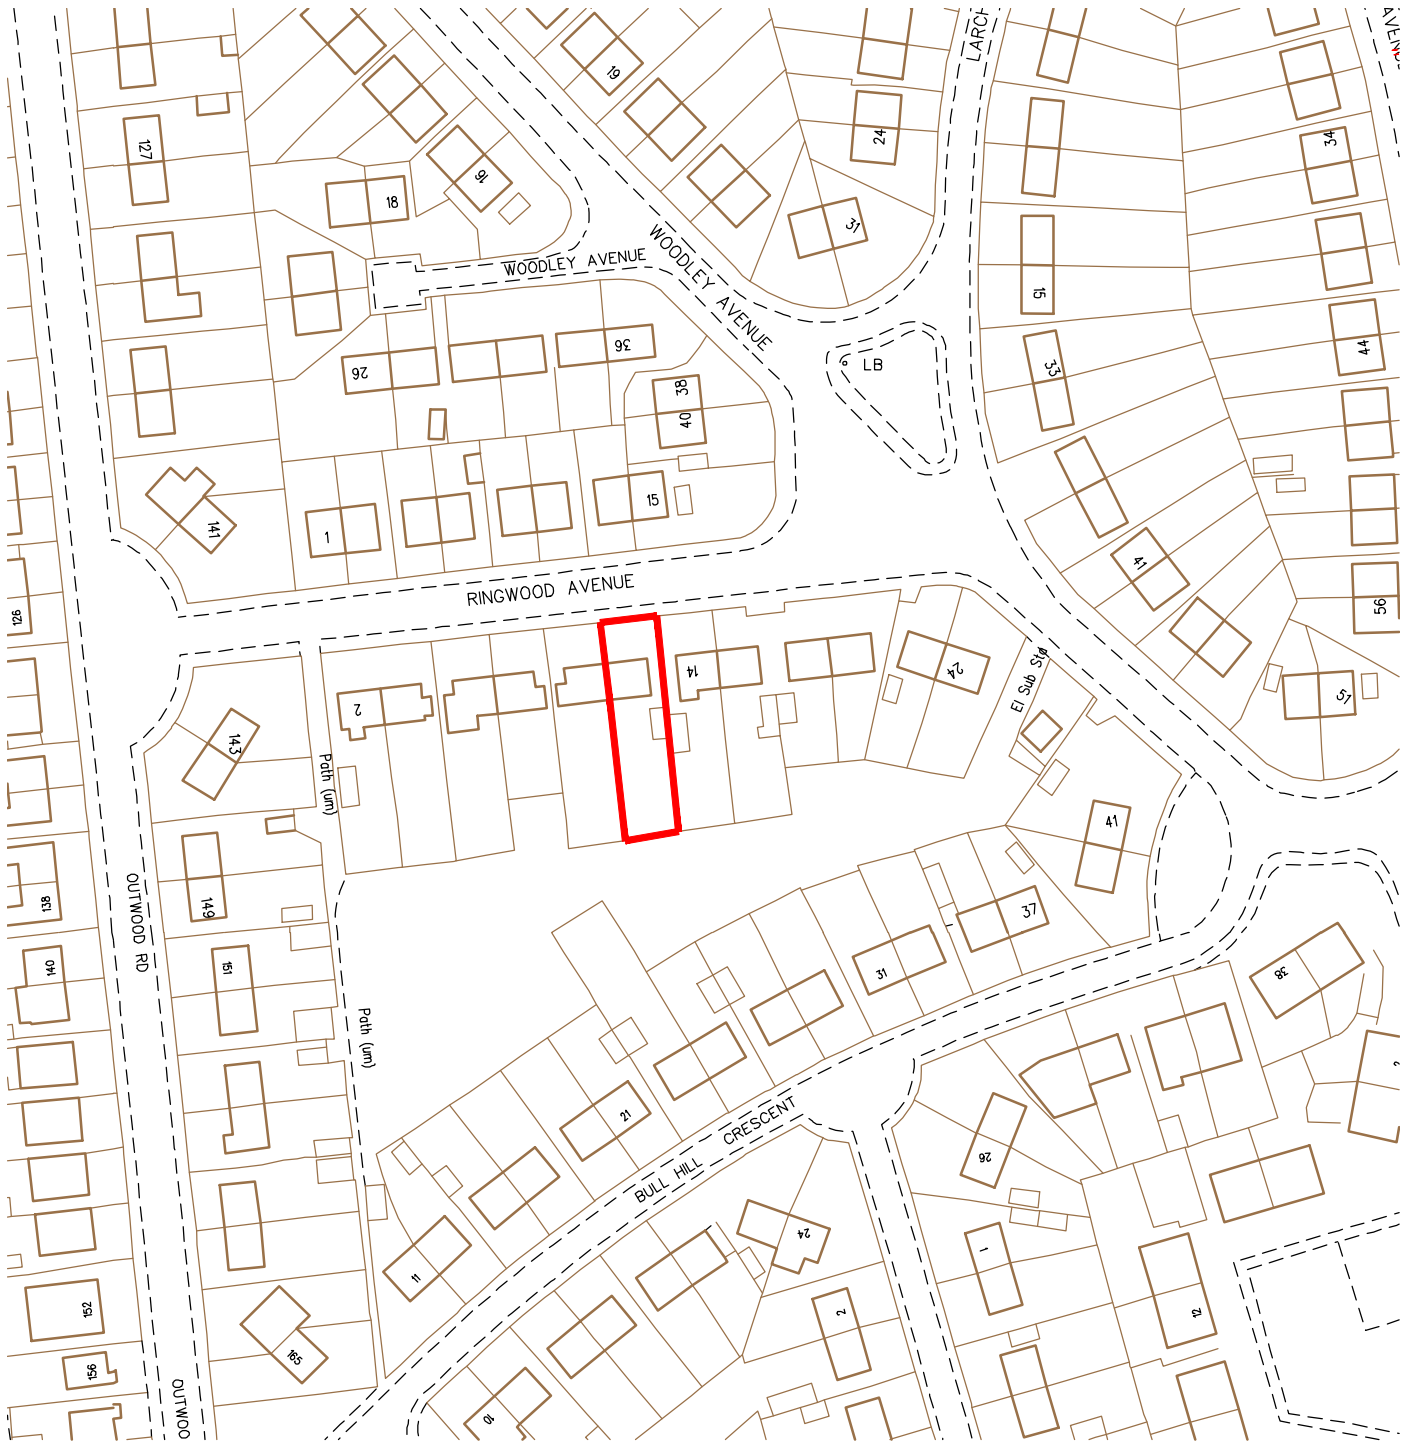


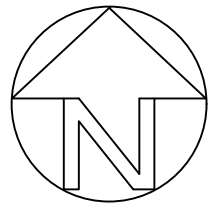

scale bar 1:1250

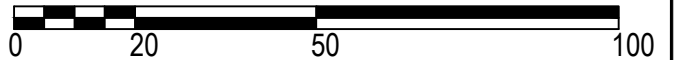

Rev	Date	Revision
-----	------	----------

Client:

Mr S Dixon & Ms M Knott
16 Ringwood Avenue
Radcliffe
Manchester M26 1BP

Title

Location Plan

Date	07.09.25	Scale	1:1250@A4
------	----------	-------	-----------

Drg No	NPA 303. L01	Rev	-
--------	--------------	-----	---

NPArchitectural
architectural services

38 Churchlands Lane, Standish, Wigan, Lancs WN6 0XU
mob : 07810 247612 e-mail : nparchitectural@gmail.com