


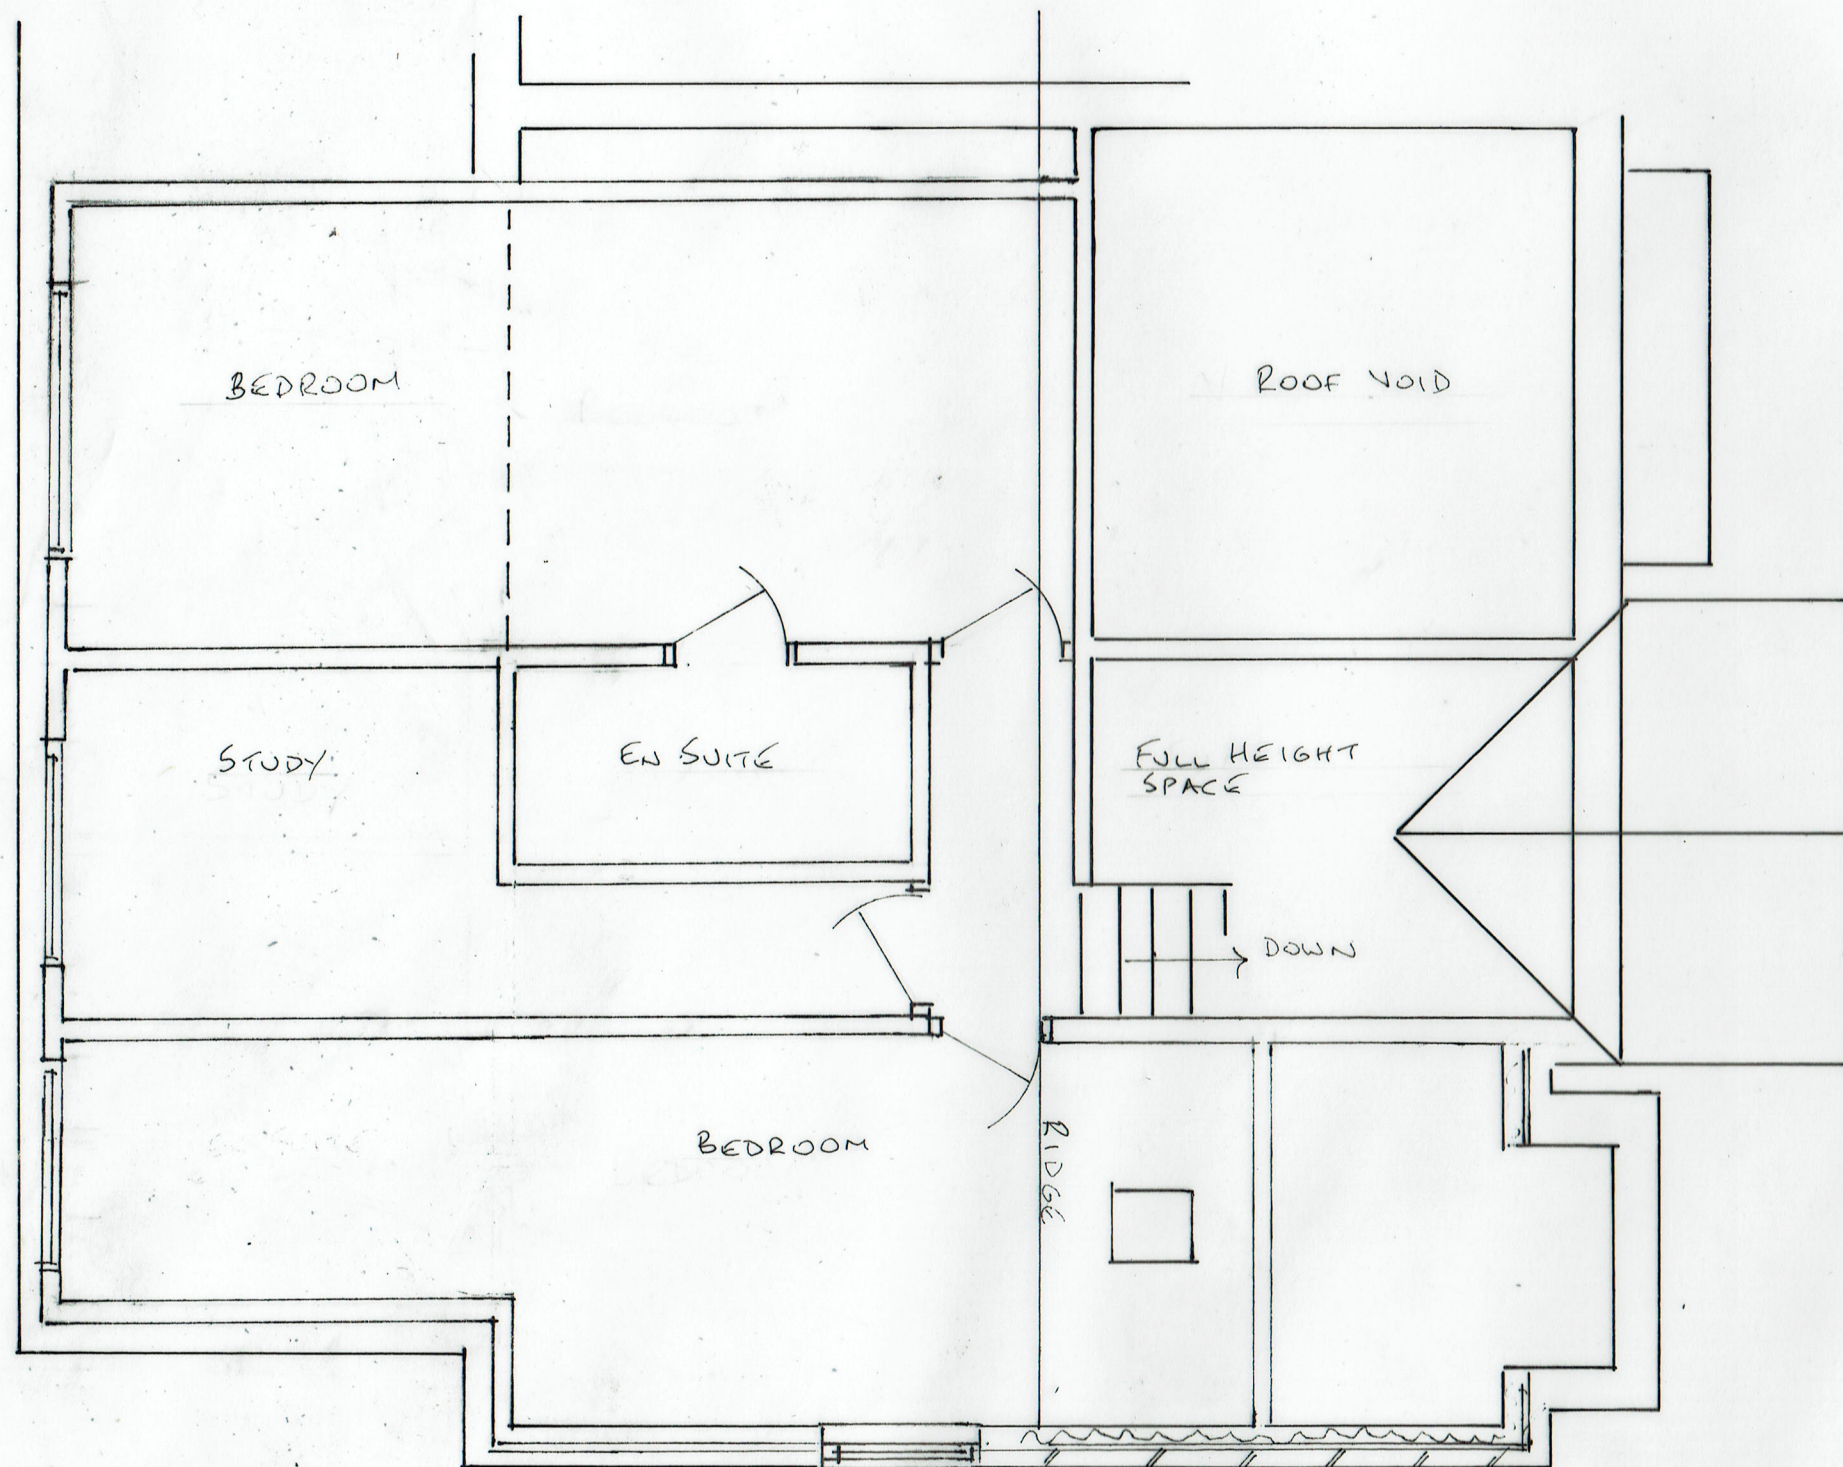

SB PROPOSED SECOND FLOOR
PLAN

14/06/2022

21/6/20SB

0 ————— METRES ————— 5
SCALE 1:50 @ A3

TWO STOREY & DORMER EXTENSION
1 BROCKLEHURST AVENUE, BURY BL9 9AQ