


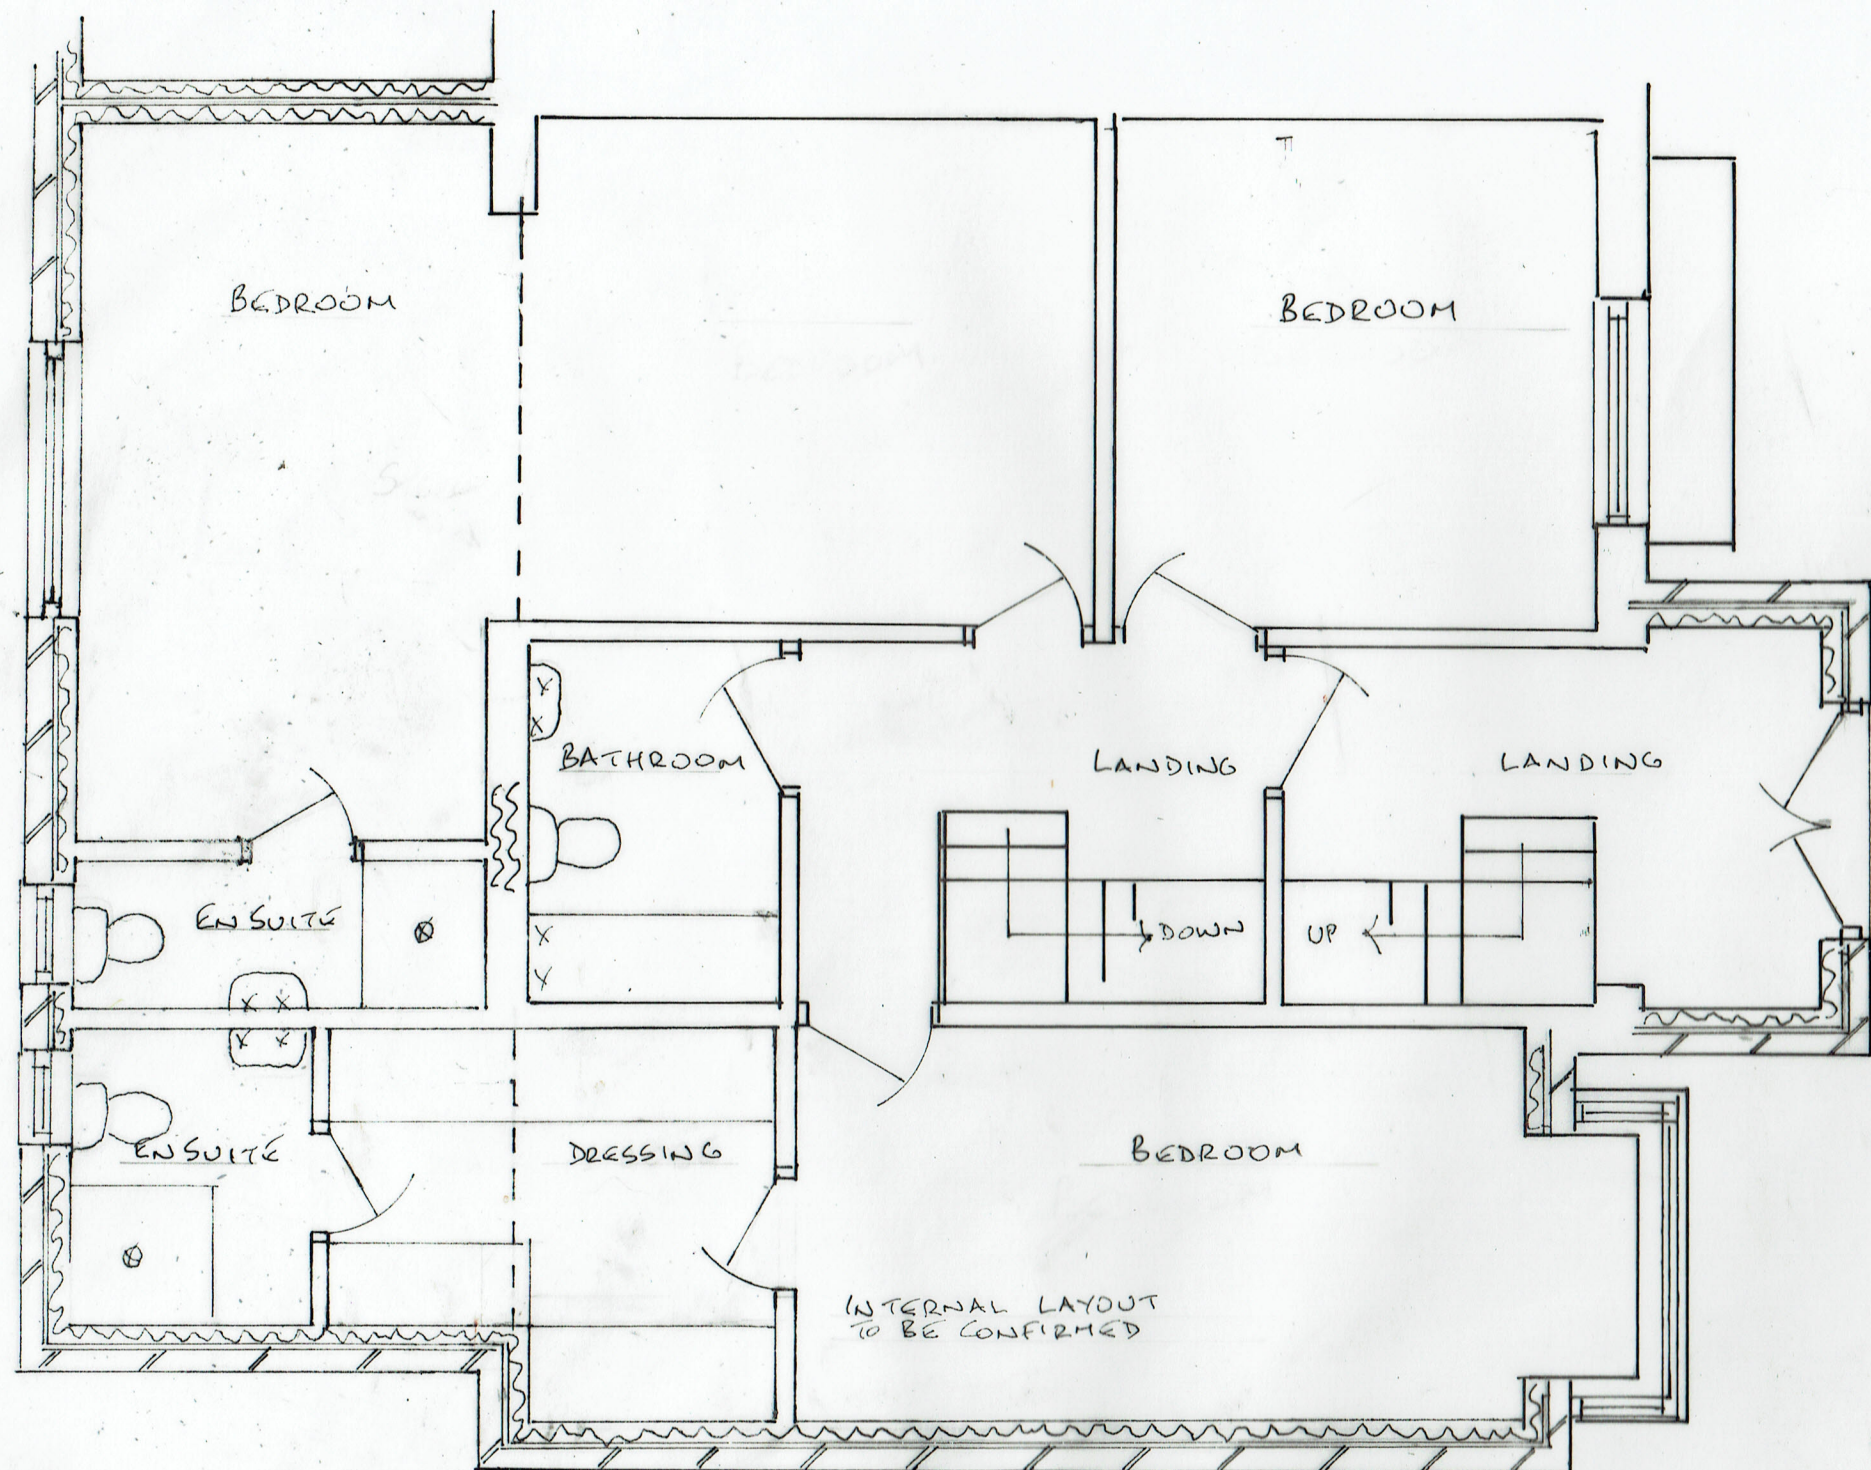

4B PROPOSED FIRST FLOOR
PLAN

0 METERS 5
SCALE 1:50 @ A3

14/06/2022 - REAR ENLARGED

21/672/04B

TWO STOREY & DORMER EXTENSION
1 BROCKLEHURST AVENUE, BURY BL9 9AQ