


Site Layout Plan 1:500

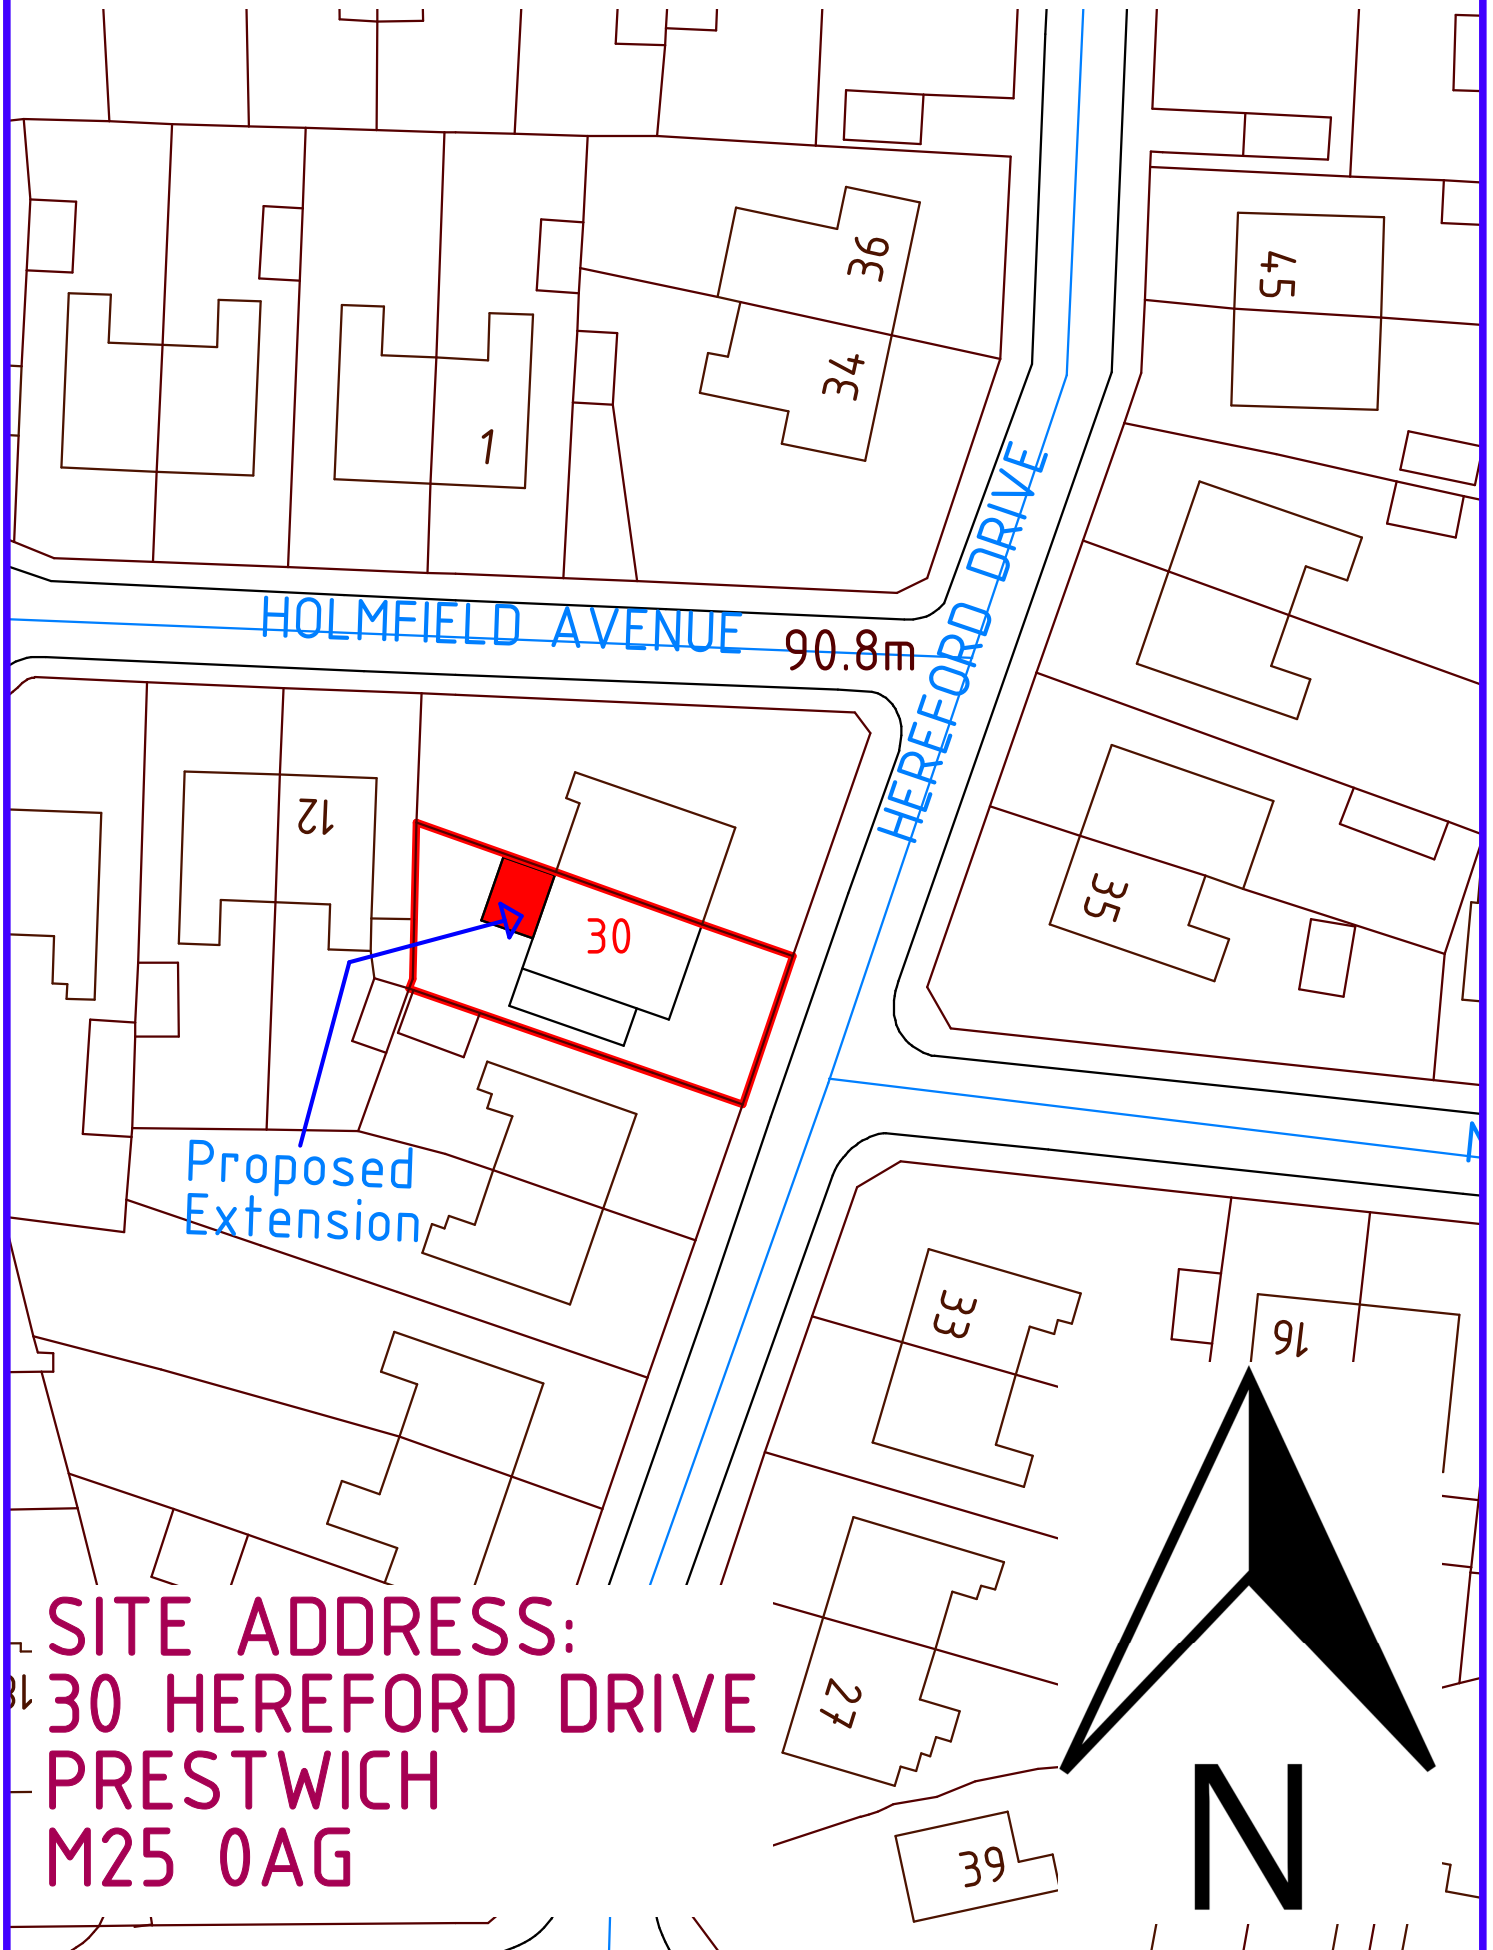

SITE ADDRESS:
30 HEREFORD DRIVE
PRESTWICH
M25 0AG