

This drawing (or any part thereof) is not to be copied, transmitted or disclosed to any third party or unauthorised person without the prior written consent of MECHA Works Ltd.



This Drawing is to be read in coincidence with all other relevant drawings prepared by consultants and sub-contractors.

Do not scale from this document. Work only in accordance to printed dimensions.

Report any discrepancies to the drawing author or representatives thereof.

© ALL RIGHTS RESERVED. no part of this drawing may be reproduced or transmitted in any form or by any means without the written consent of the copyright holder.

Once printed & distributed this document is assumed 'Uncontrolled'.

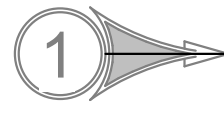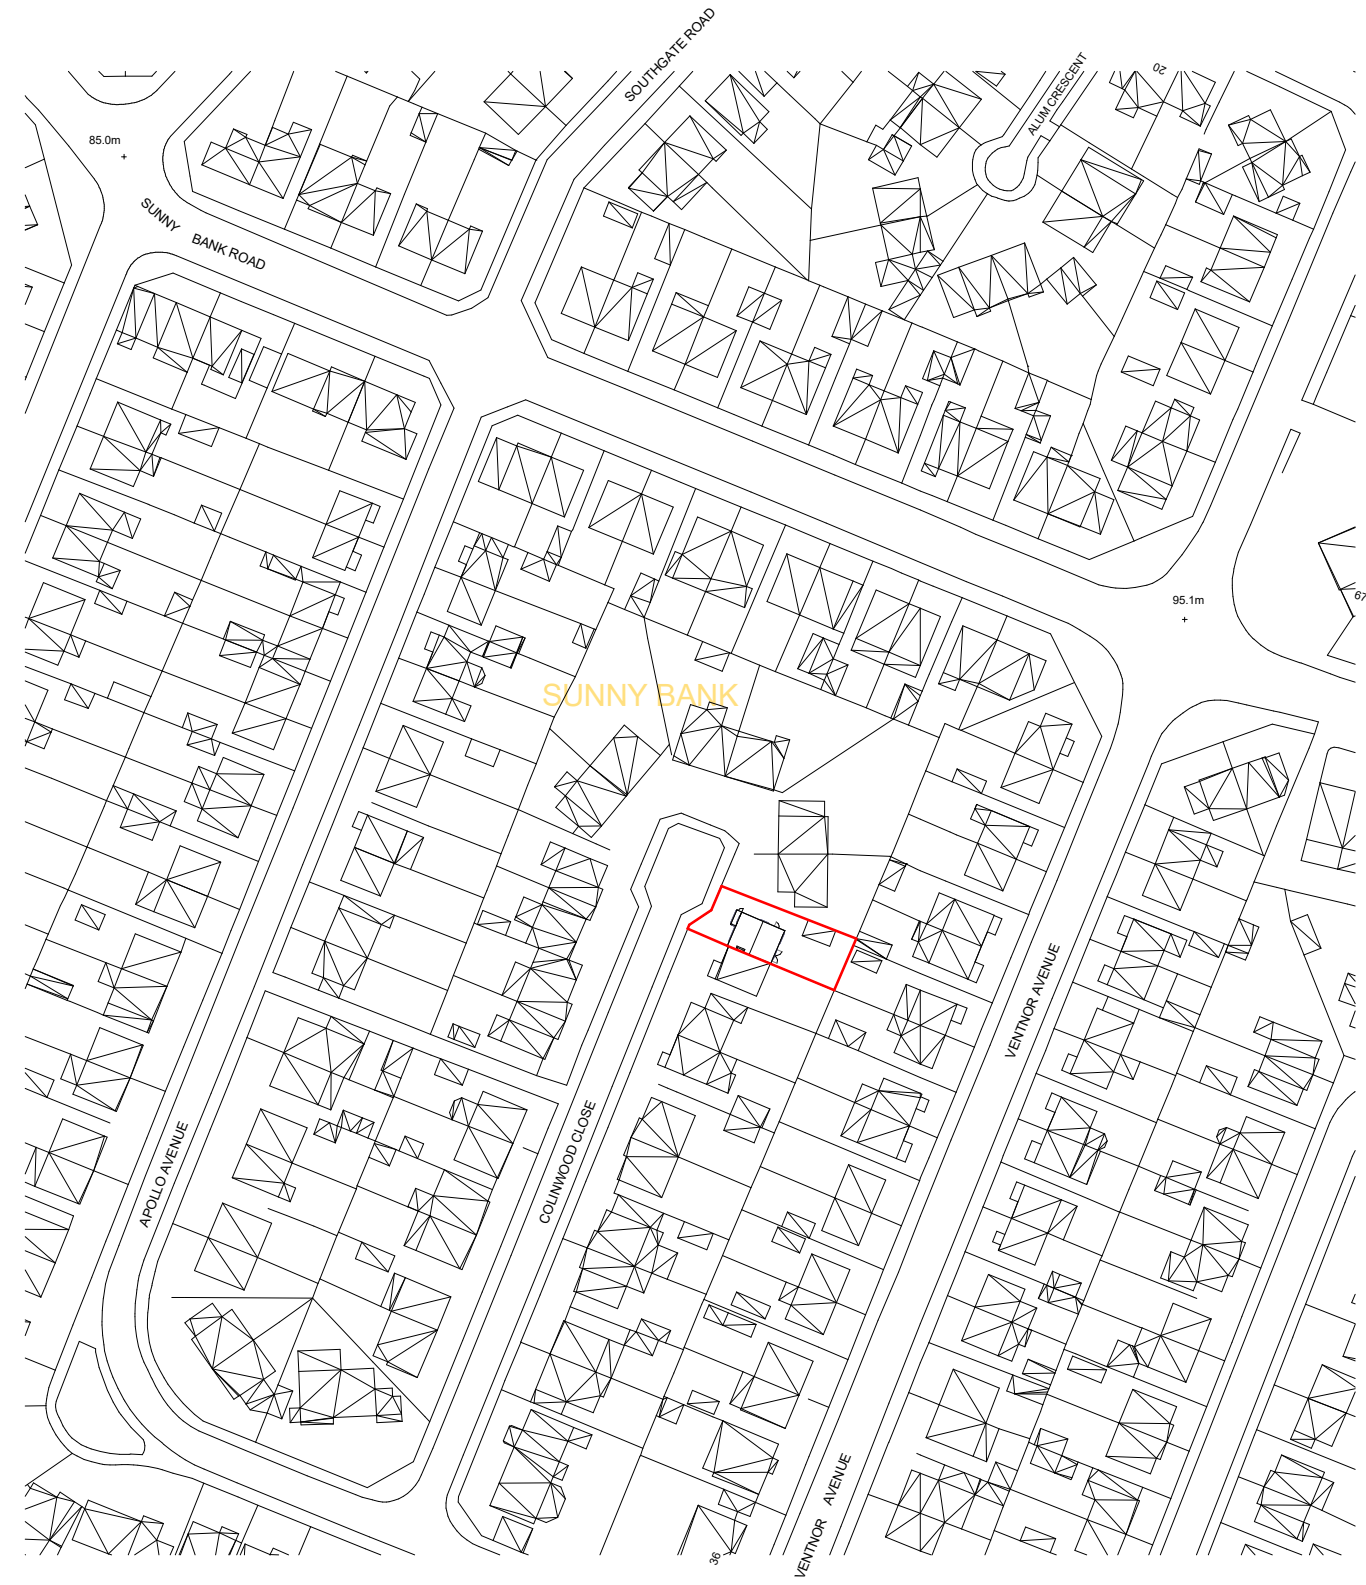

Location Plan
1 : 1250

P1 09.09.20 Issued For Planning HR

Rev #:	Issue Date:	Description:	Issued By:
--------	-------------	--------------	------------

CLIENT:
Husnain Sharif

PROJECT:
Rear Extension and Dormer
22 Colinwood Cl, Bury
BL9 8HQ

DRAWING TITLE:
Location Plan
MW001

THIS DRAWING HAS BEEN PRODUCED UNSING AUTODESK™ REVIT

DRAWN: HR	CHECKED: SP	APPROVED: SP
SCALE: PER VIEW	DATE: 09.09.20	SHEET SIZE: A3

PROJECT NUMBER: MW0087	SUITABILITY CODE: Planning :
----------------------------------	--

DRAWING CLASSIFICATION: