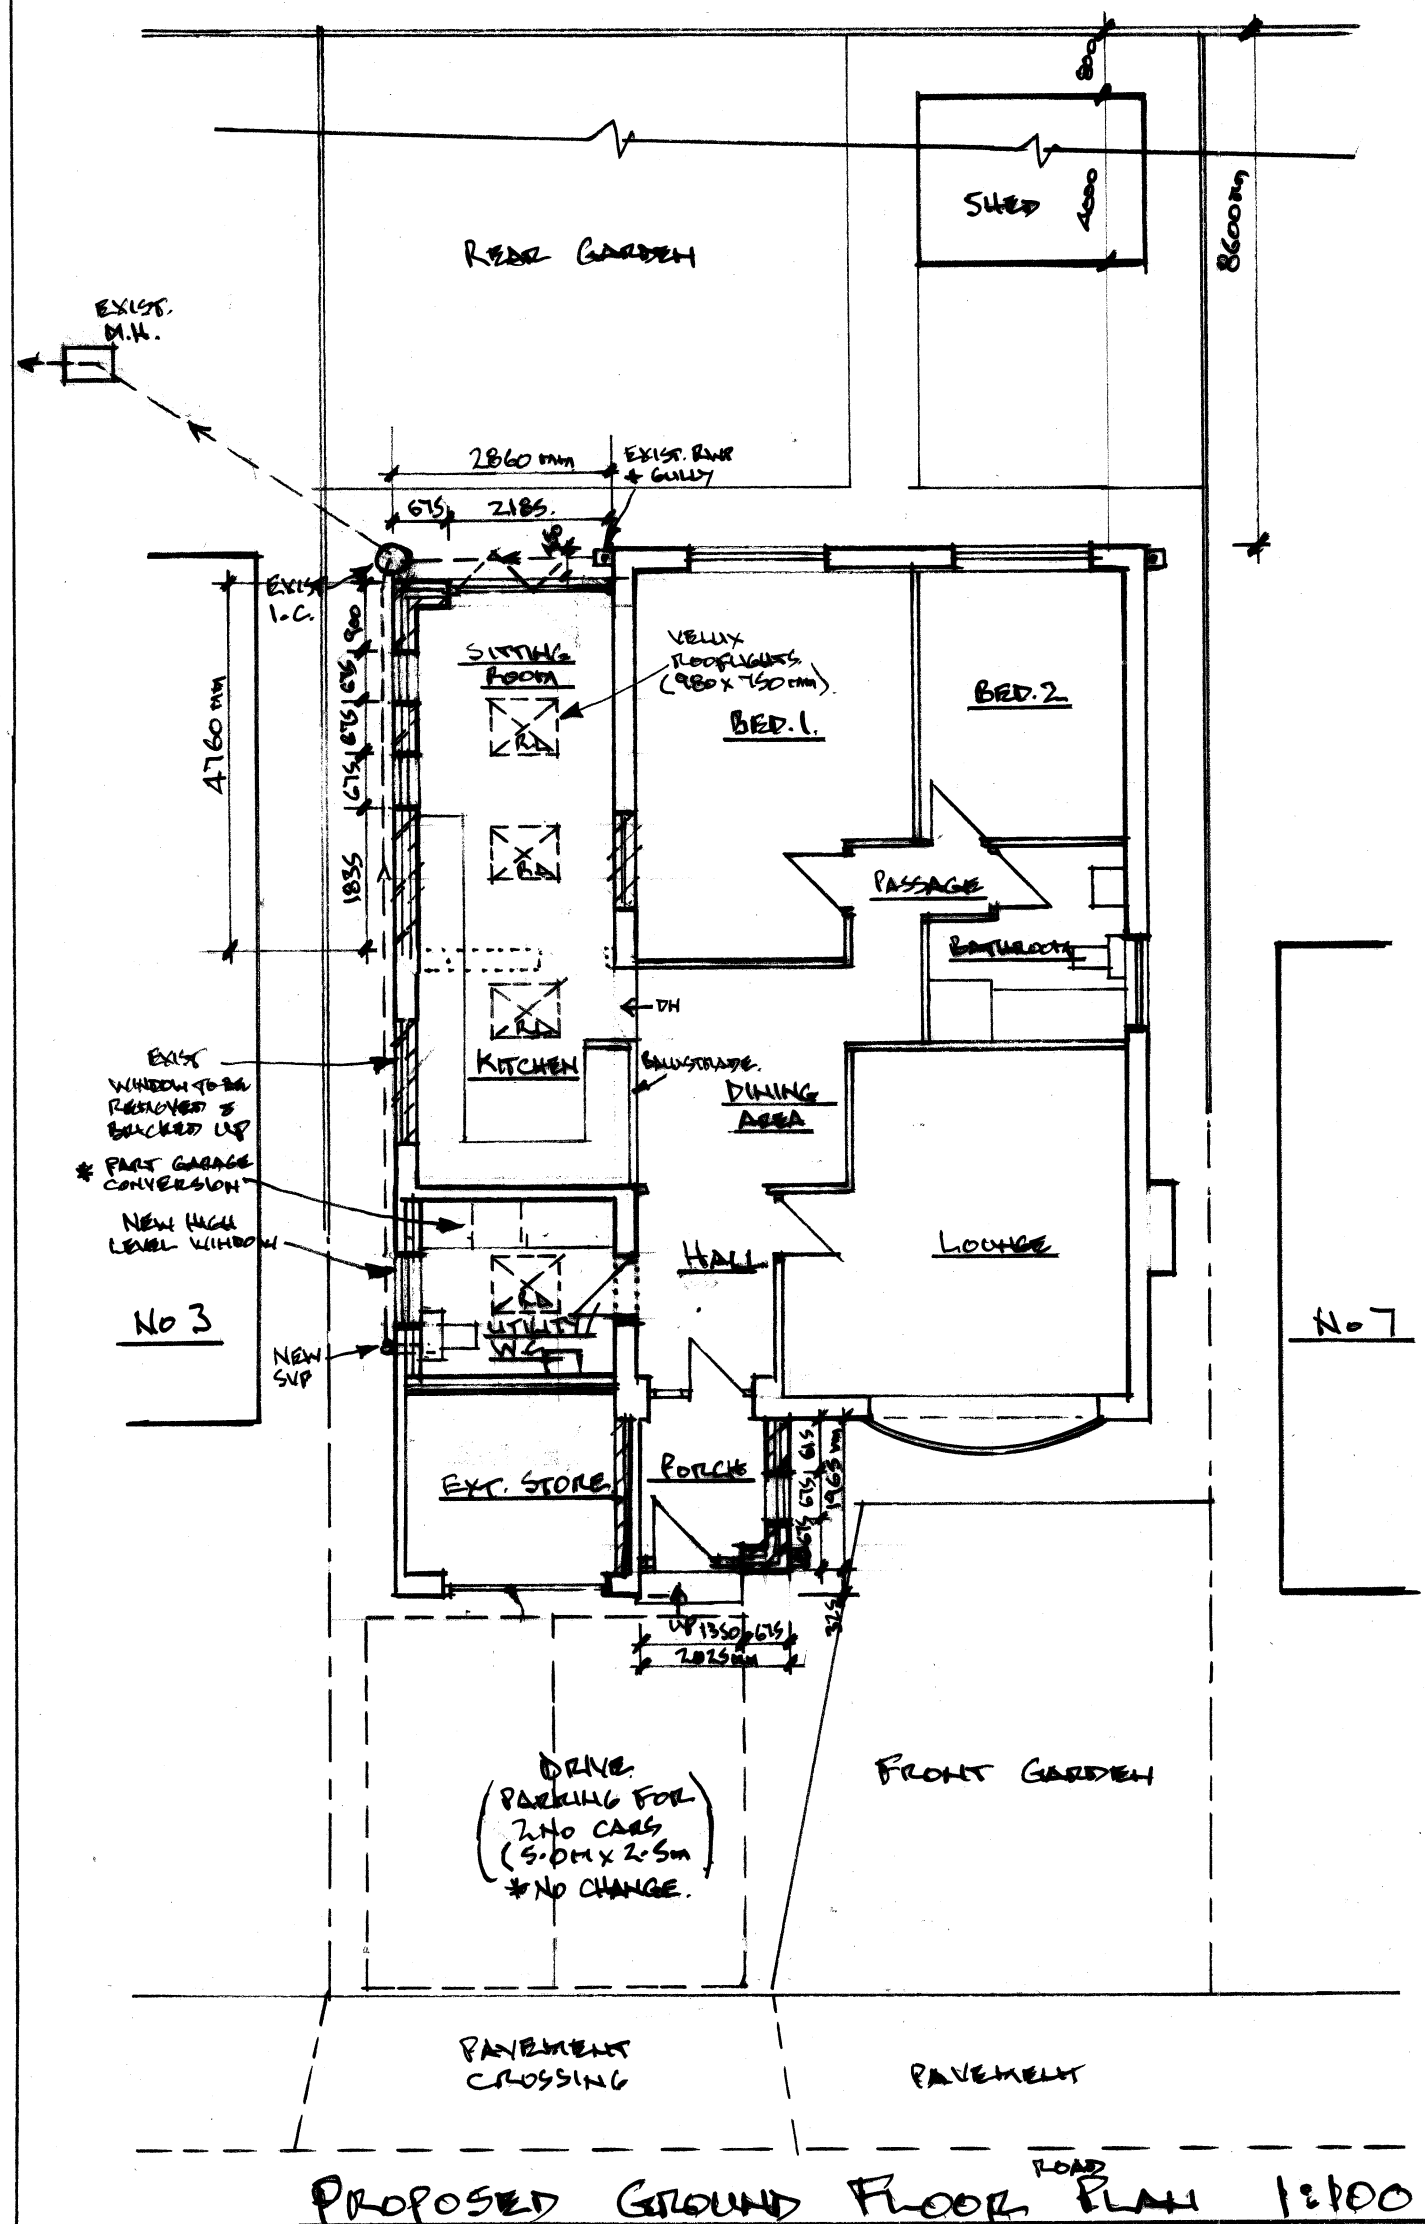
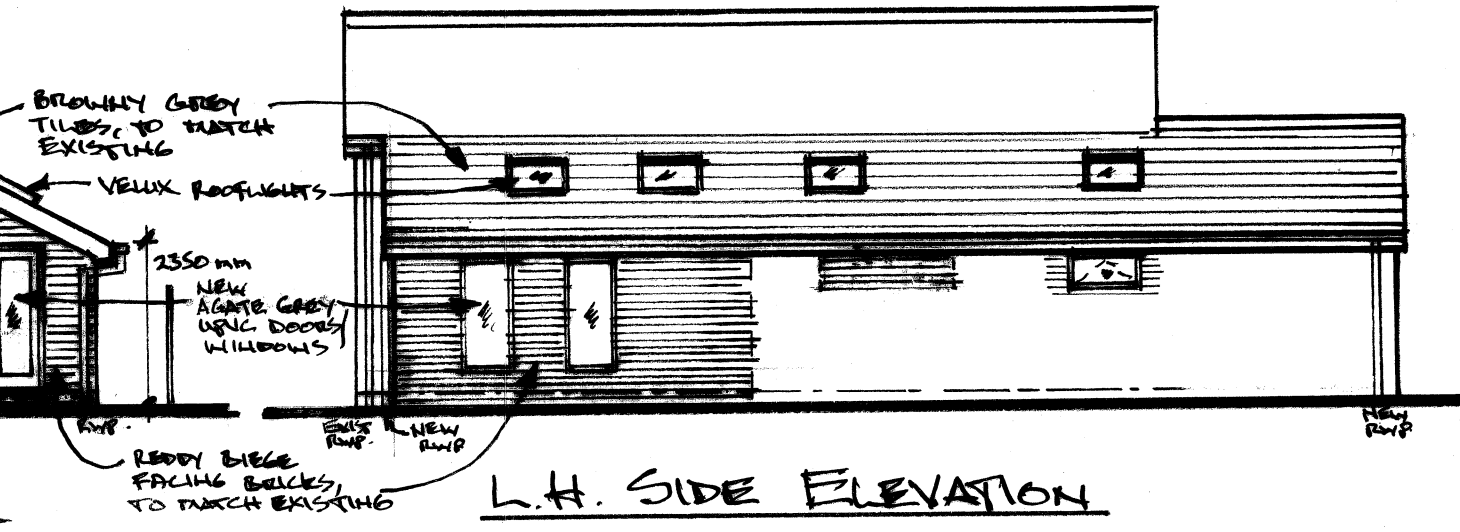
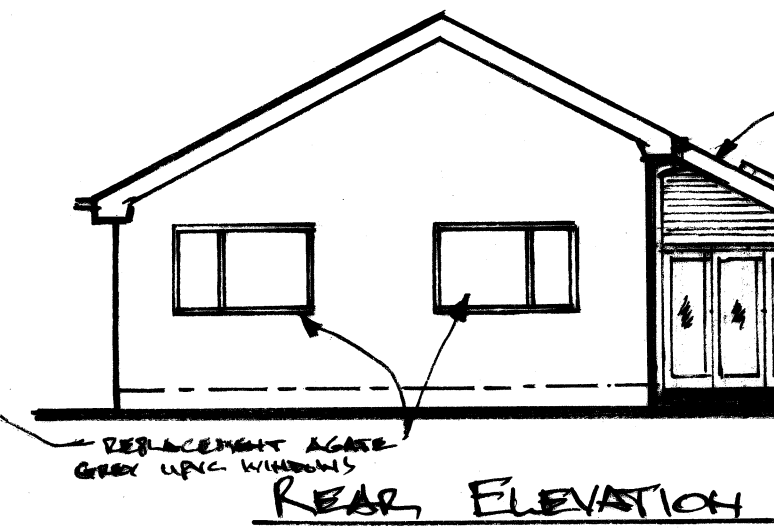
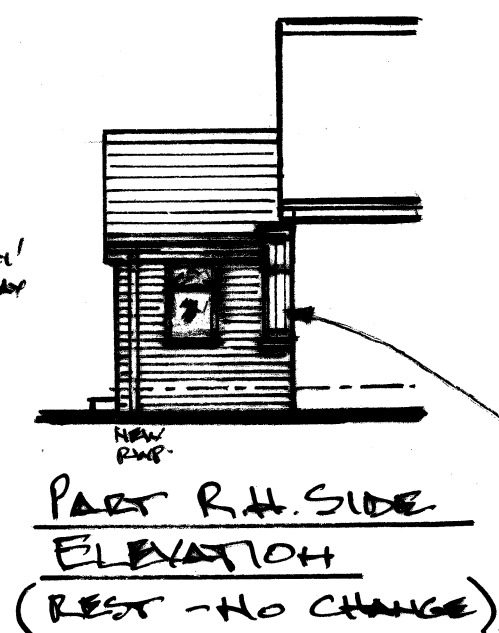


Architectural & Building Services
NEIL BUTTERWORTH
Tel:
Mobile: 07785 275483
89 Higher Ainsworth Road,
Radcliffe, Manchester M26 4JJ

Job Title **PROPOSED SINGLE STOREY FRONT/SIDE EXTENSIONS & INT./EXTERNAL ALTERATIONS, AT 5 GARSTANG DRIVE, BURY, FOR MR & MRS S. McMANUS.**

Drawing Title **PLANS & ELEVATIONS. (PROPOSED)**

Scale 1:100	Date SEPT. 26	Drawn by NB	Drawing No. 2
-----------------------	-------------------------	-----------------------	-------------------------