

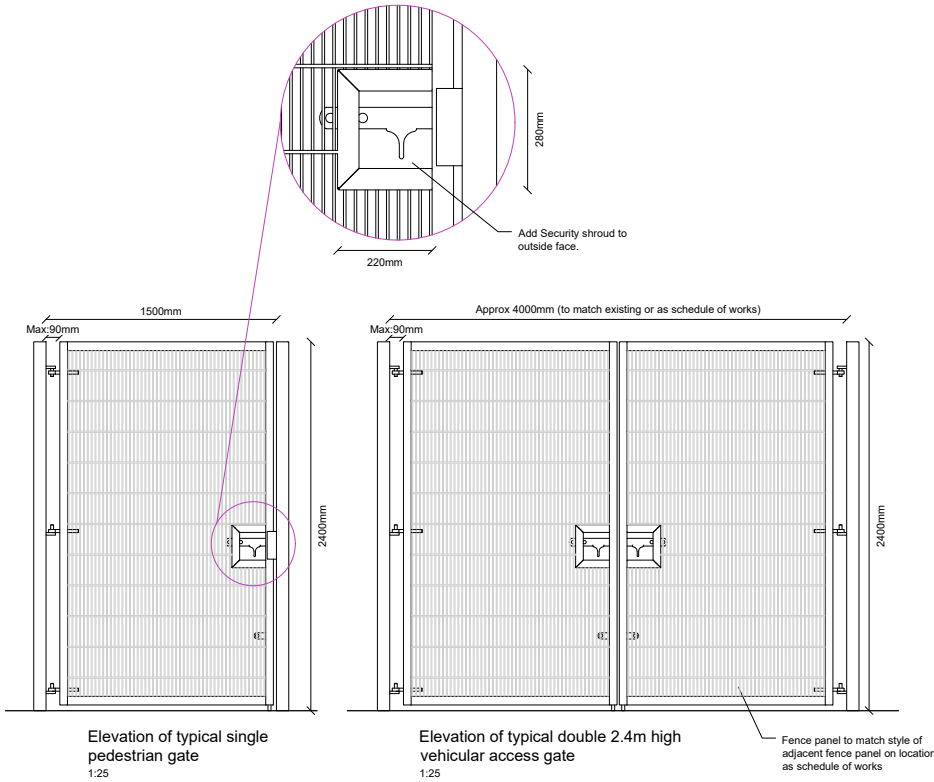


NOTES

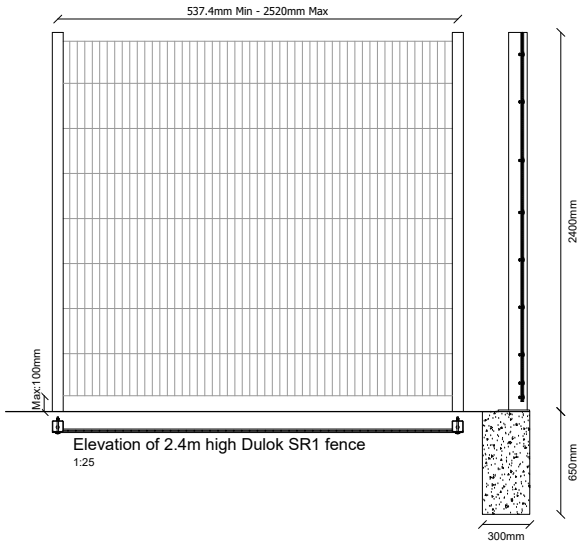

Example of SR1 Fencing

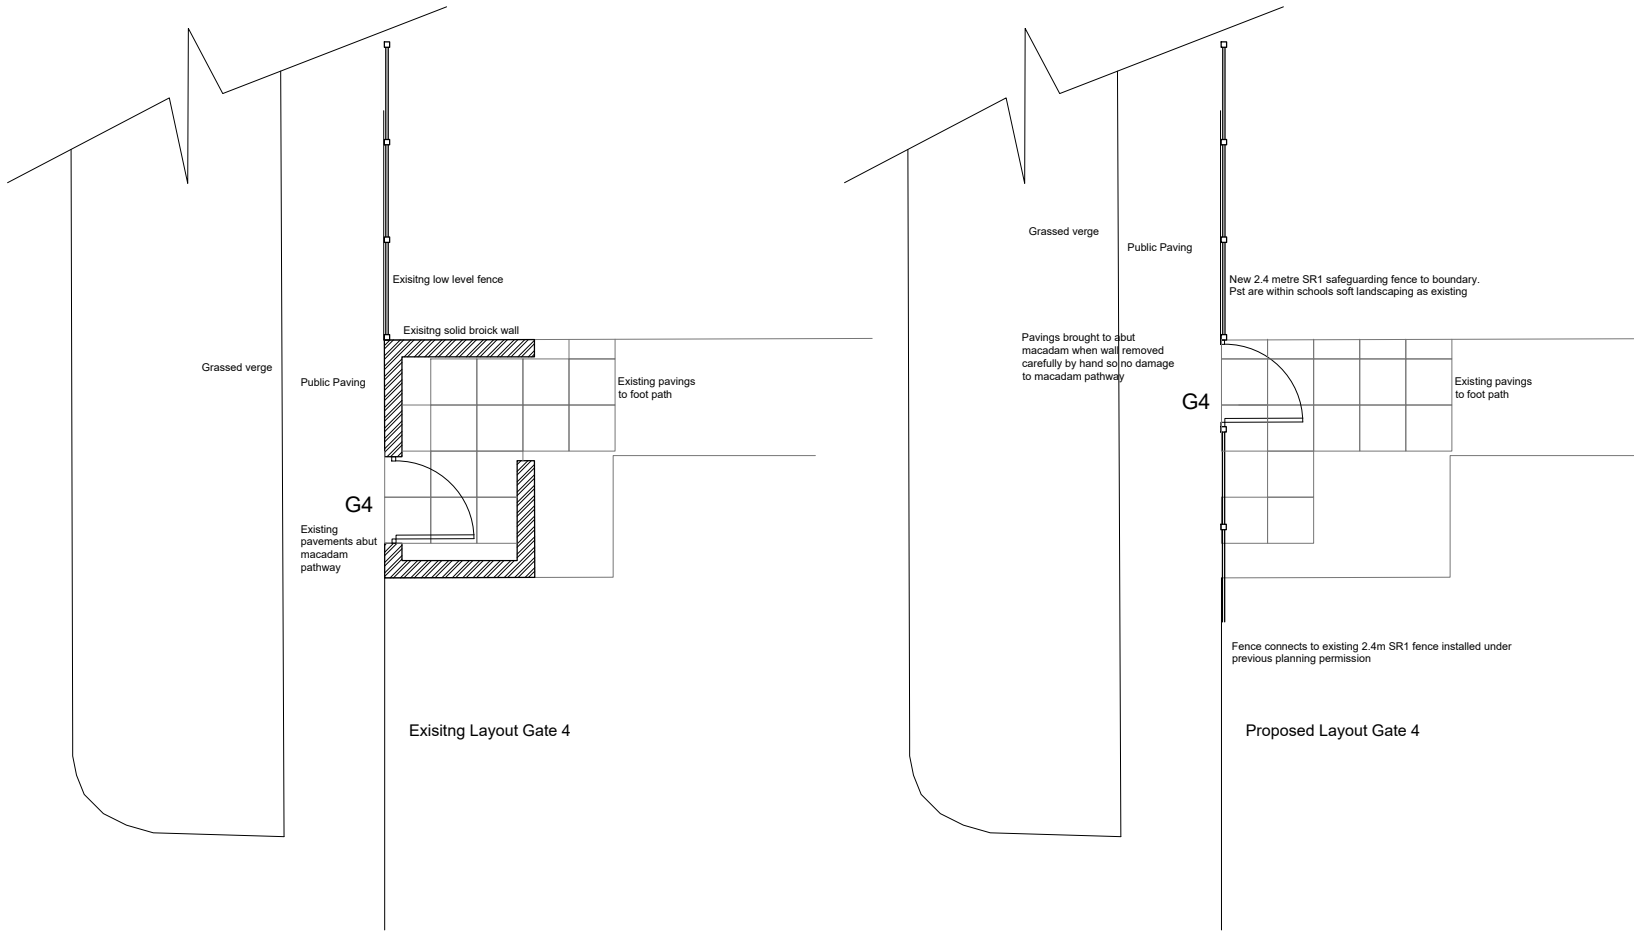

Rev	Date	Comments	By
C	28.09.26	Gateway Changes	SJ
B	03.08.26	Phase two Fence to west	SJ
A	20.04.26	Amendments	SJ

STATUS

Client
Vision Multi Academy Trust
Peel Brow Primary School
Fir Street
Bury BL0 0BJ

Project Title
Peel Brow Primary School -
Safeguarding - Phase Two

Drawing Title
Details Sheet 1

Scale 1:24.3175 @ A1	Drawn by SJ	Date Sep 2026
Job no. 2601-03	Drawing no. TA-03	Revision no. C