



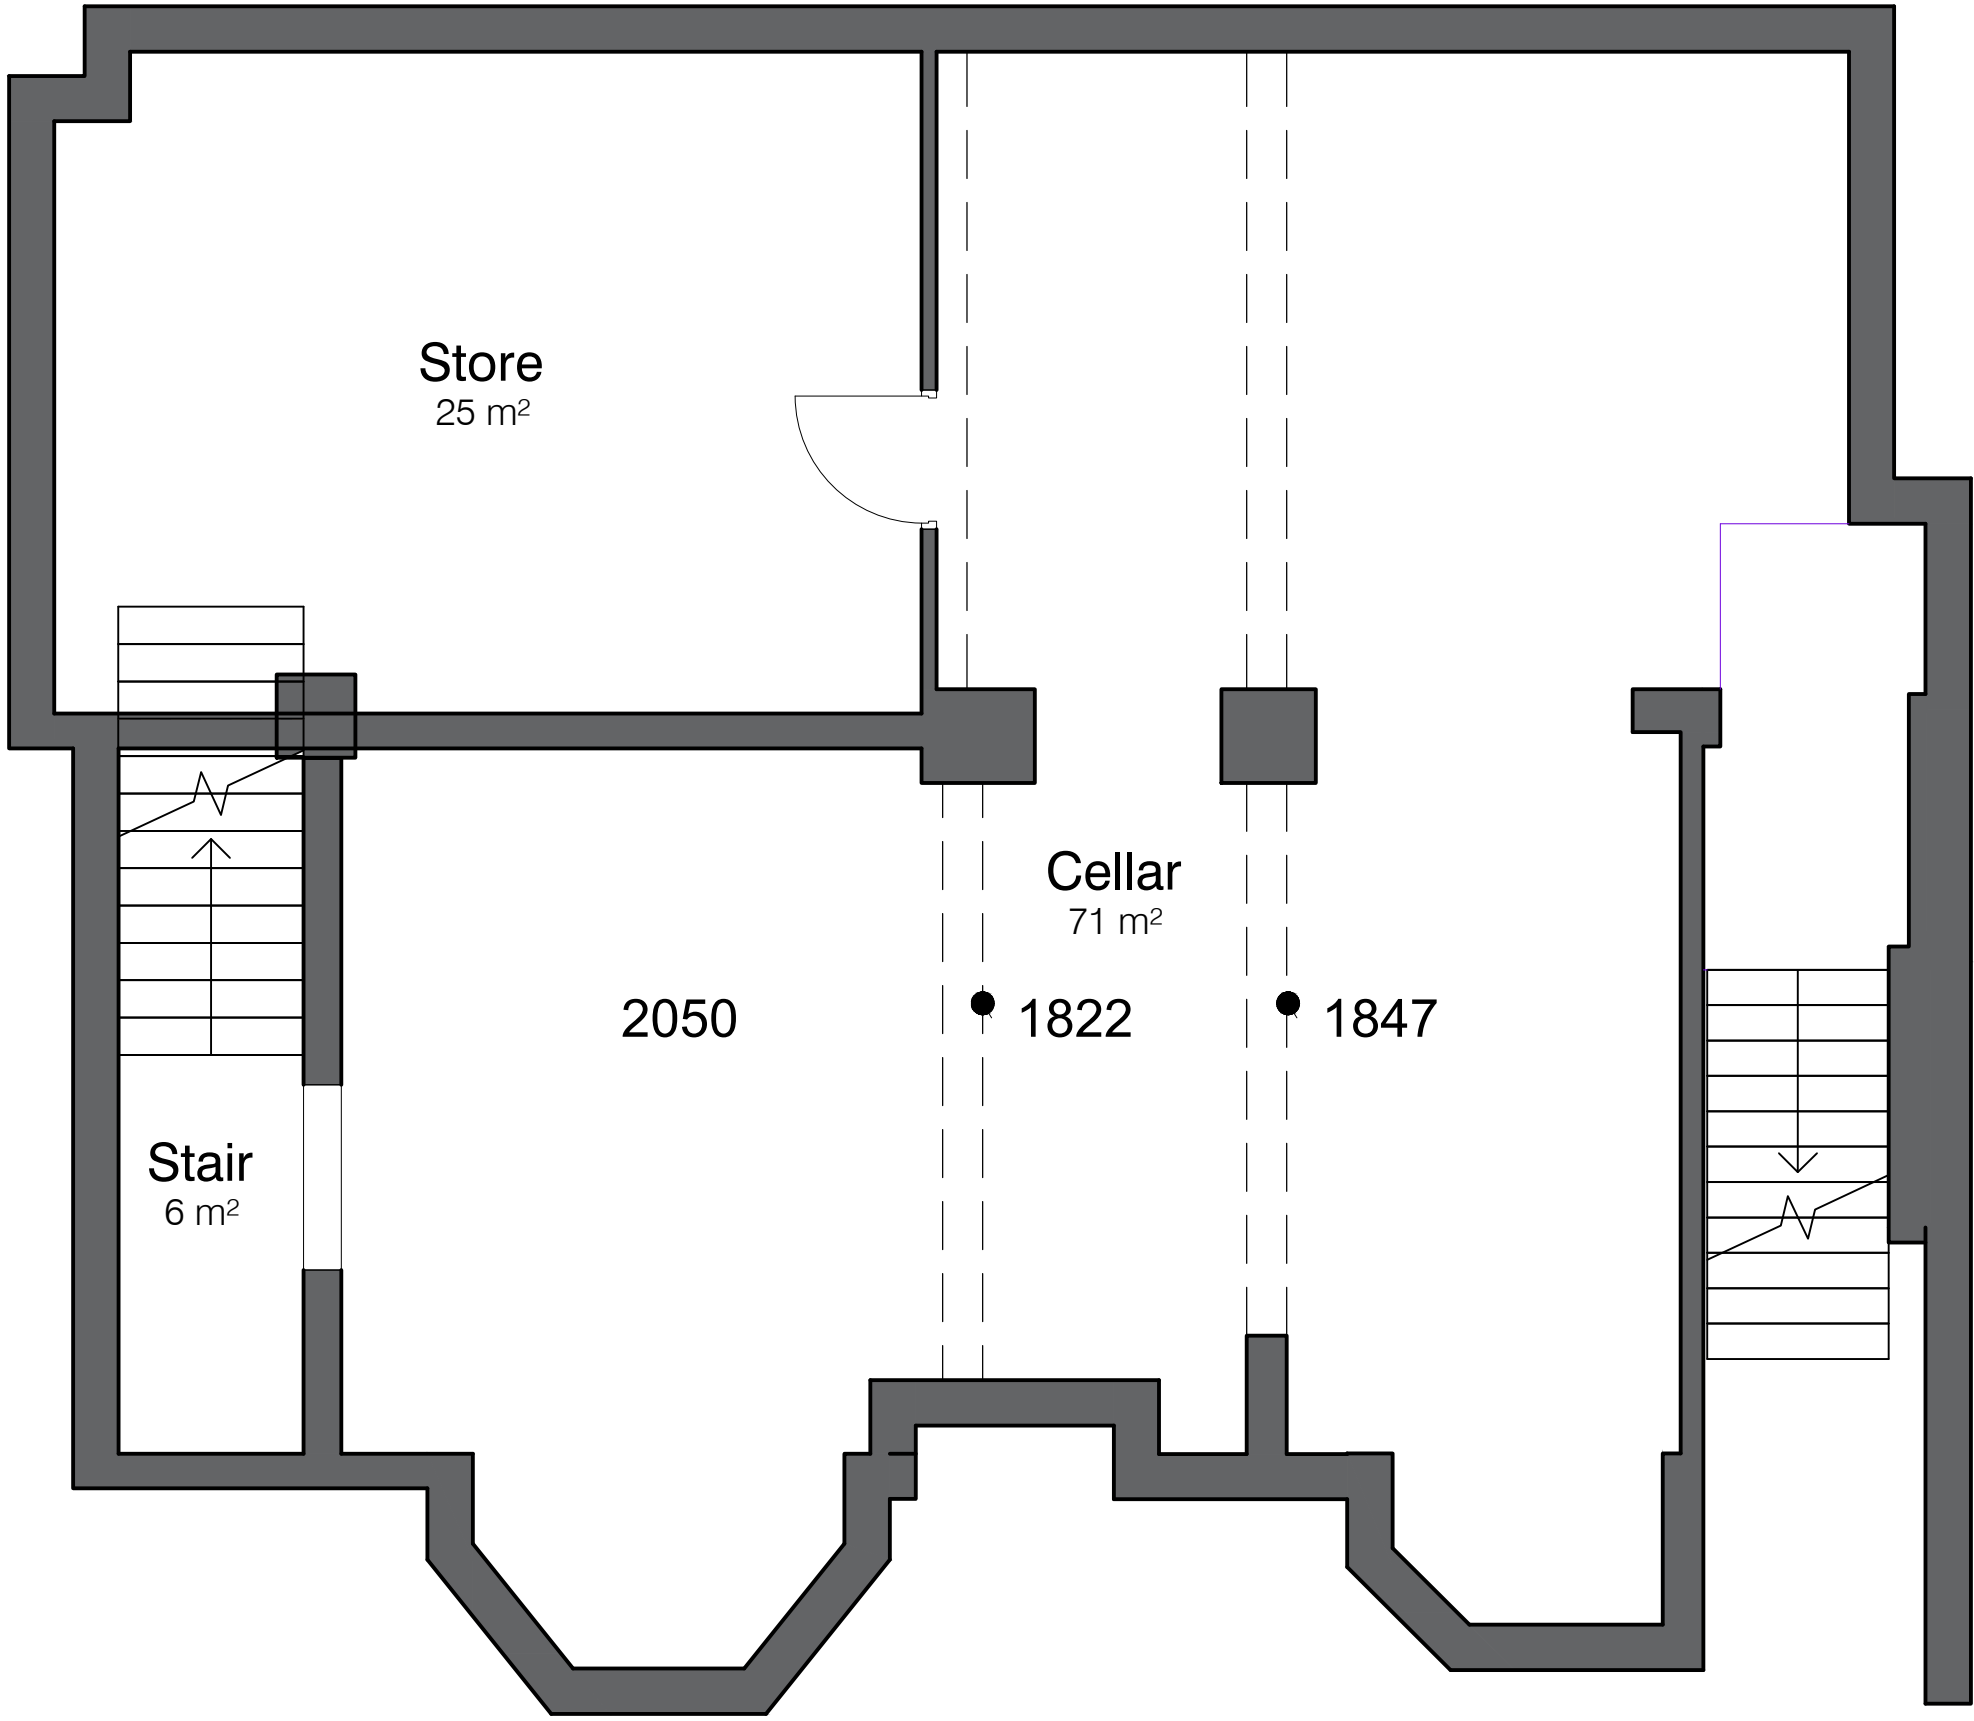

EXISTING BASEMENT
Scale 1:50

All levels and dimensions must be checked on site by contractor prior to commencement of works. Any variations must be reported to JSA Design.
All information hereon in is the copyright of JSA Design. Copying in full or in part is forbidden without the written permission from JSA Design.

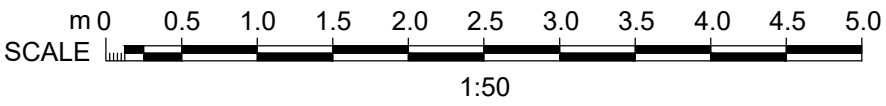

Client KENISINGTONS			
Date	April 2023	Status	EXISTING
Drawn	EM	Checked	
Scale	1:50	Size	A1
Rev.	-	Drawing No.	547 - 103
Drawing Title Existing Basement			
Project Title Ikons 511 Bury New Rd, Prestwich, Manchester M25 3AJ			
			