



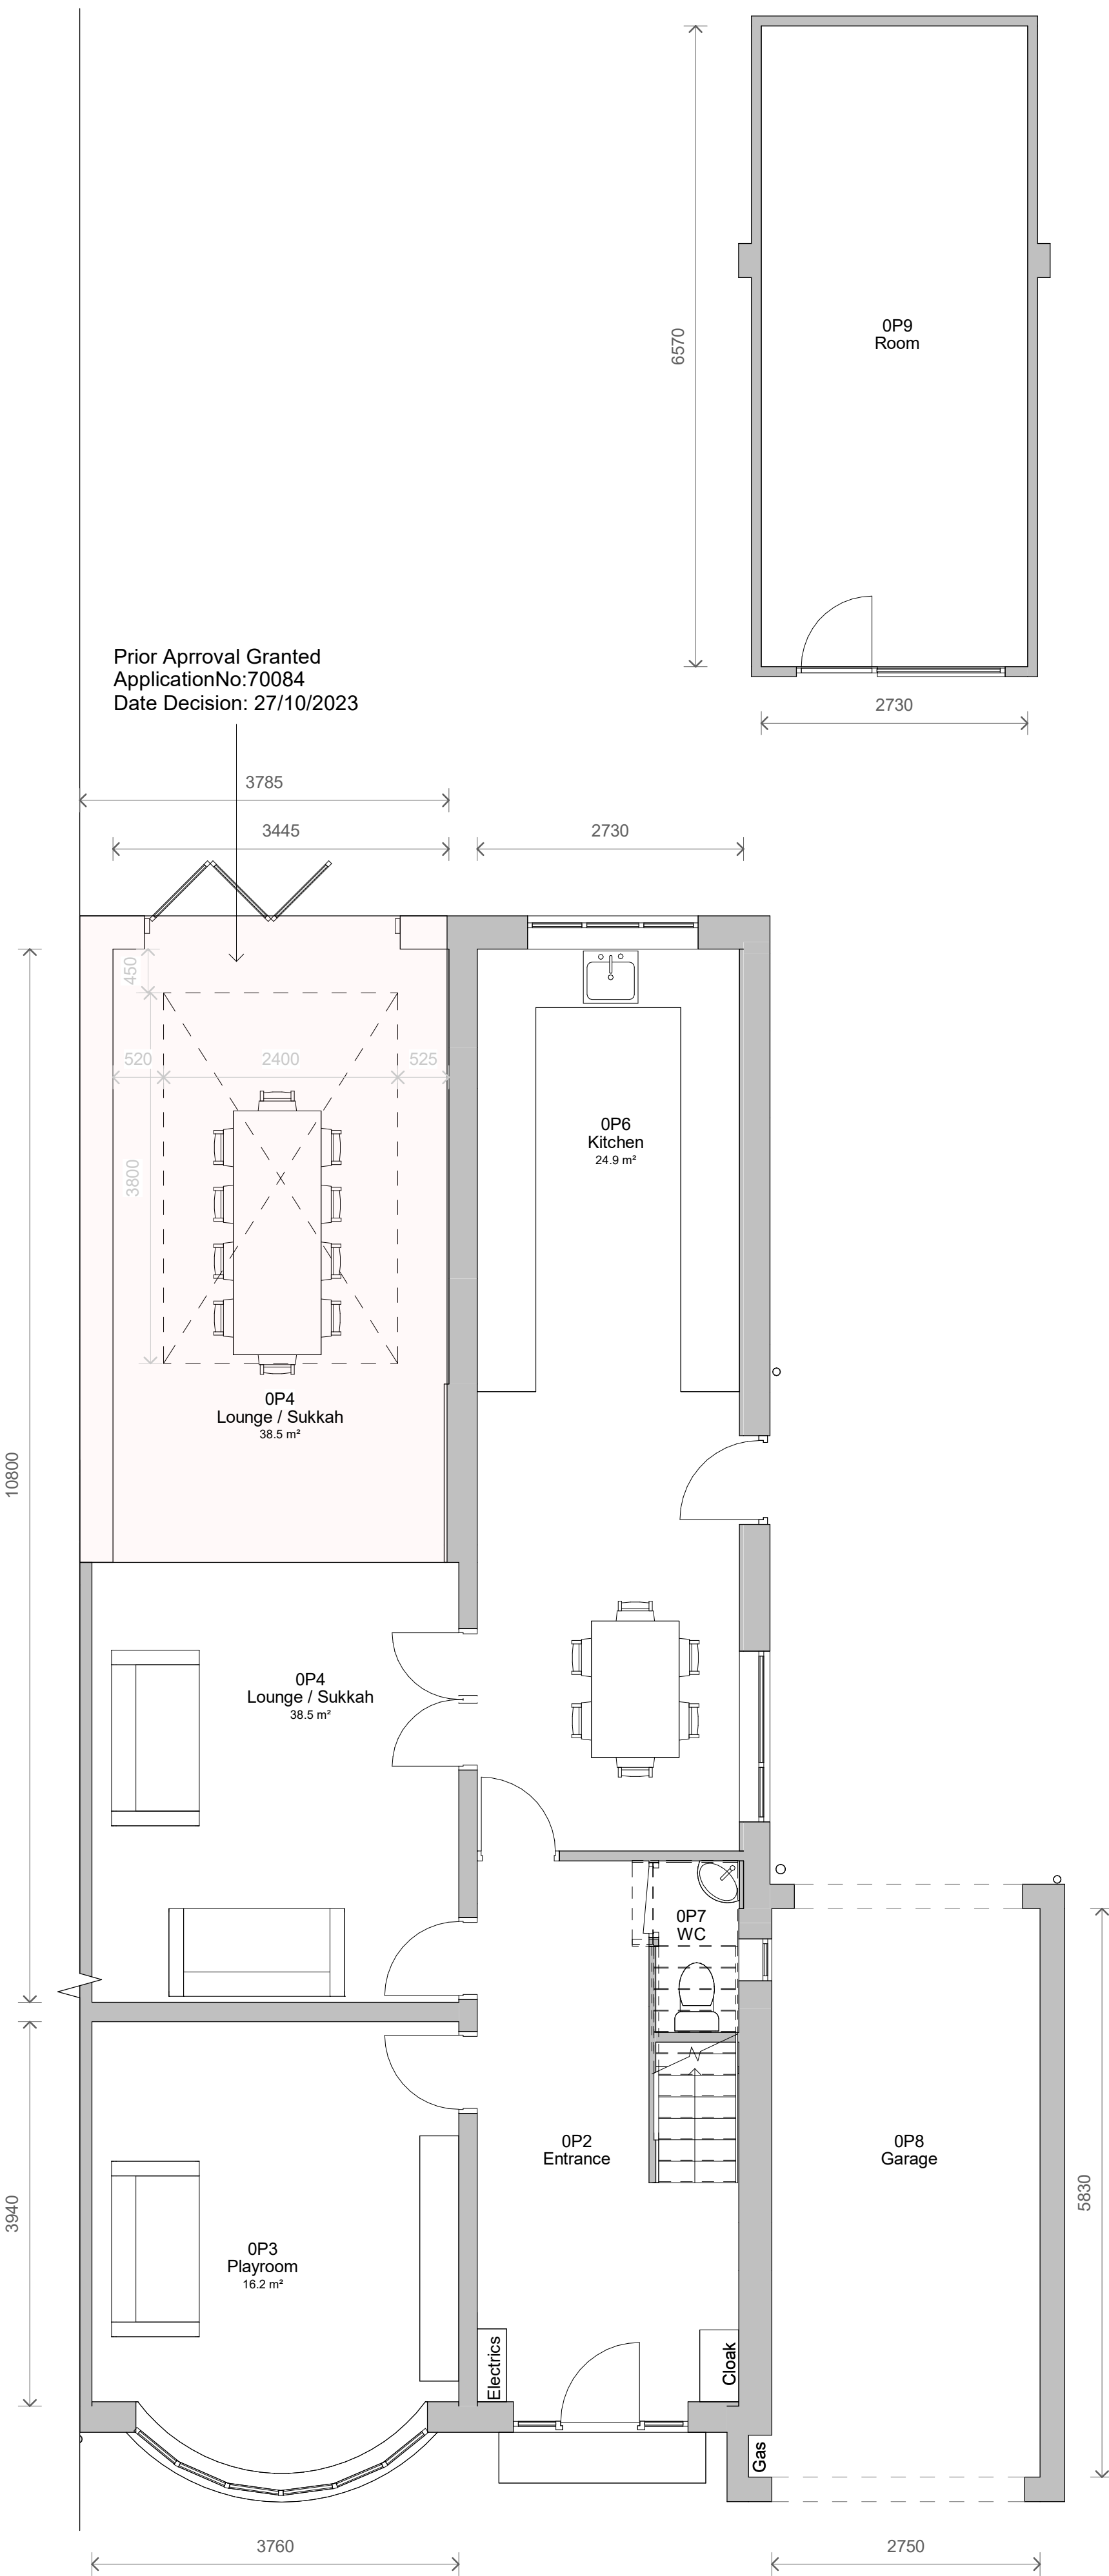

1 Level 0 - Proposed
1 : 50

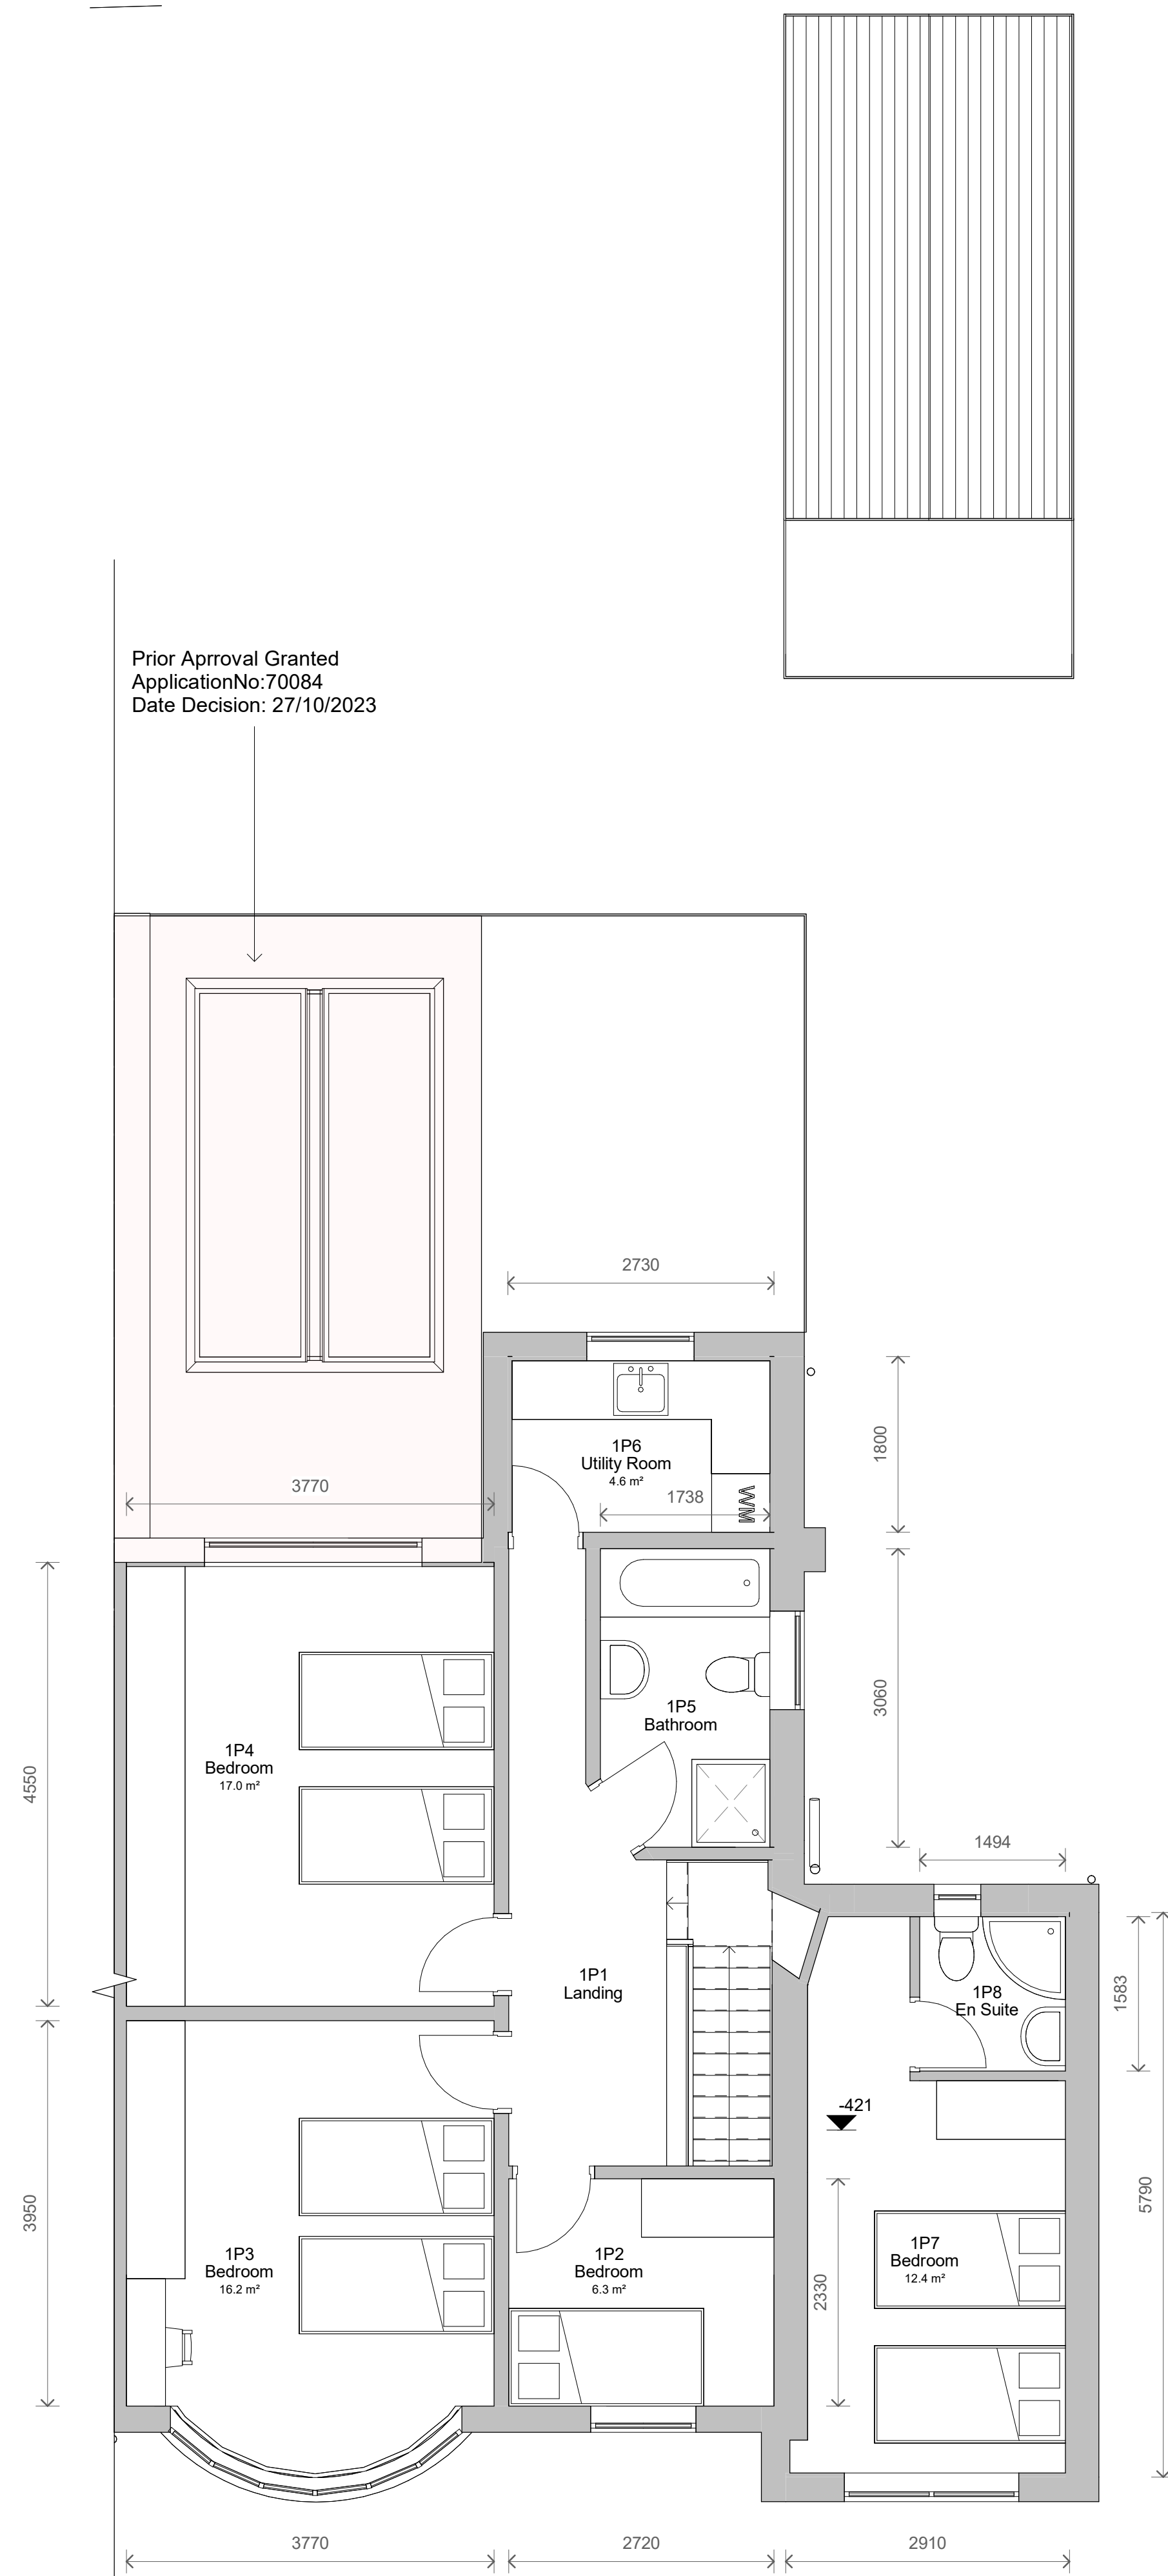

2 Level 1 - Proposed
1 : 50




3 Front - Proposed
1 : 100



4 Left Side - Proposed
1 : 100



5 Right Side - Proposed
1 : 100

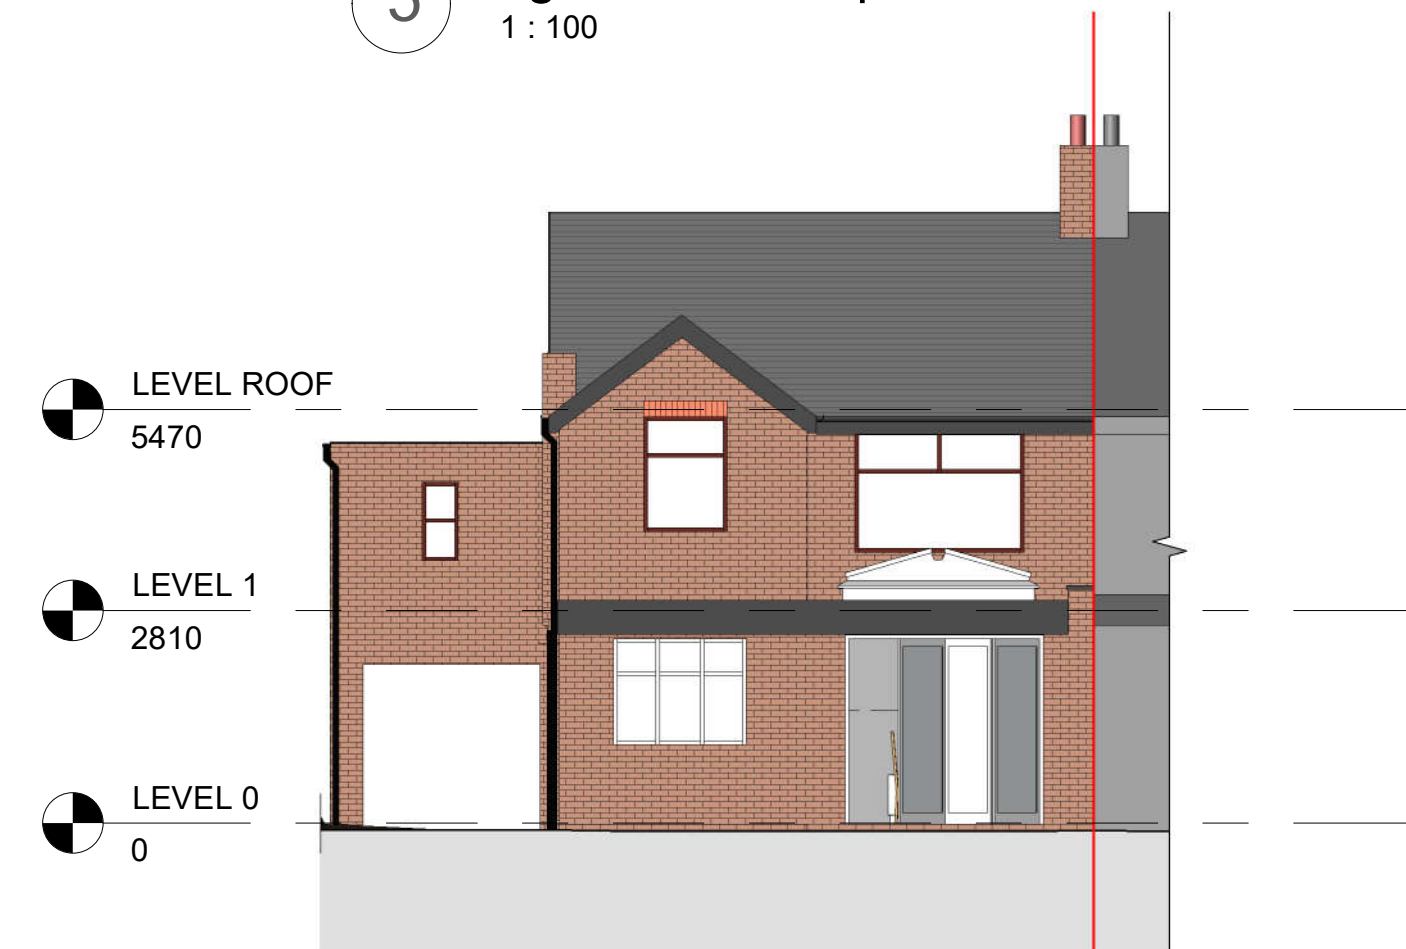

6 Rear - Proposed
1 : 100

0.5 0 0.5 1 1.5 2 2.5 SCALE 50 1: m		
1 0 1 2 3 4 5 SCALE 100 1: m		
PROJECT 63 Park Road		
TITLE Proposed Plans and Elevations		
CLIENT Liefman		
STATUS DESIGN		
DRAWN BY CB	DATE 09/10/2023	SCALE (@ A1) As indicated
PROJECT NUMBER GSS23120	DRAWING NUMBER 003	REV 3
GOLD SKETCH S T U D I O S www.goldsketch.co.uk info@goldsketch.co.uk 0161 792 9595		
NOTES © COPYRIGHT ALL RIGHTS RESERVED. THIS DRAWING MUST NOT BE REPRODUCED WITHOUT PRIOR WRITTEN CONSENT. DRAWING TO BE USED FOR THE STATUS INDICATED ONLY. NO CONFIRMED ON SITE. ANY DISCREPANCIES TO BE REPORTED TO THE ALL DIMENSIONS ARE TO FACE UNLESS OTHERWISE SPECIFIED. ALL DIMENSIONS ARE TO FACE UNLESS OTHERWISE SPECIFIED. BEFORE PROCEEDING TO THE CONSTRUCTION OF ANY WORK, ALL WORK AND MATERIALS TO BE IN ACCORDANCE WITH CURRENT BUILDING REGULATIONS, RELEVANT CODES OF PRACTICE AND BRITISH STANDARDS. ALL DIMENSIONS ON THIS DRAWING ARE IN MILLIMETRES UNLESS OTHERWISE STATED.		

3	Revised Plans	29/11/2023
2	Added Prior App No	30/10/2023
1	Revised Design	18/10/2023
No.	Description	Date