




2. Front - Proposed
1 : 50

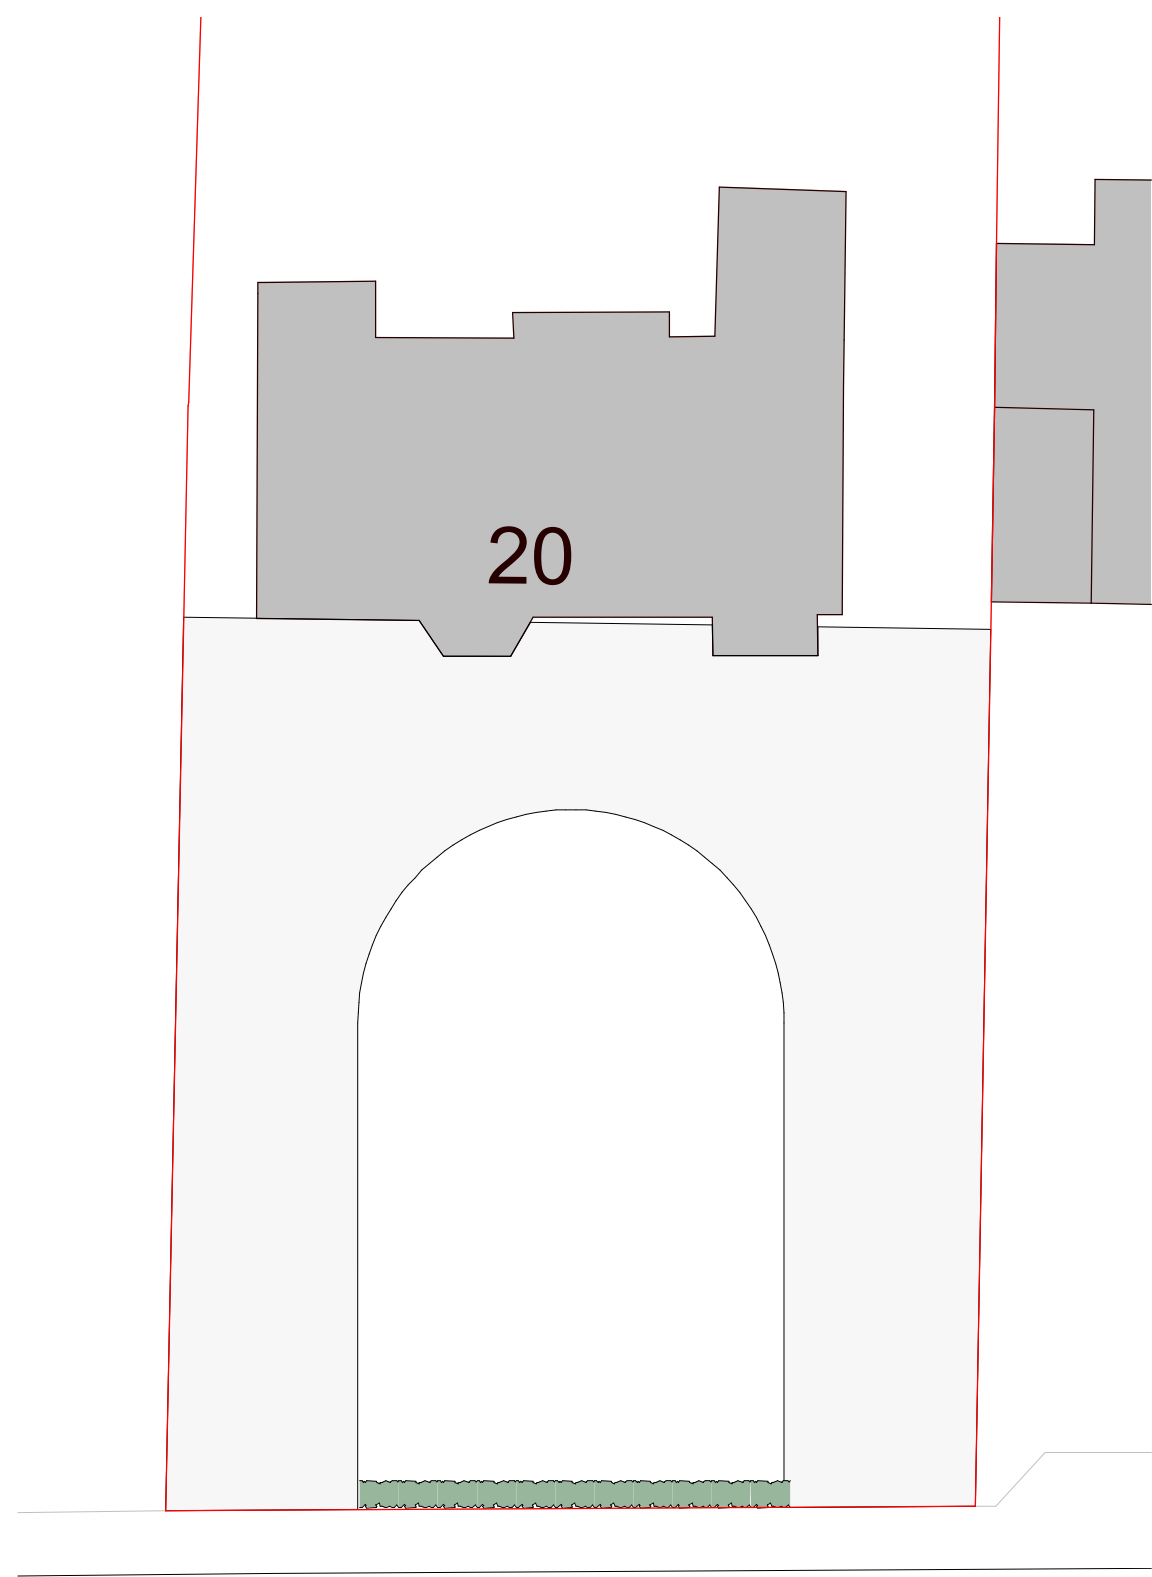

Sheepfoot Lane

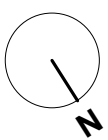


3. Level 0 - Existing Boundary Treatment
1 : 200

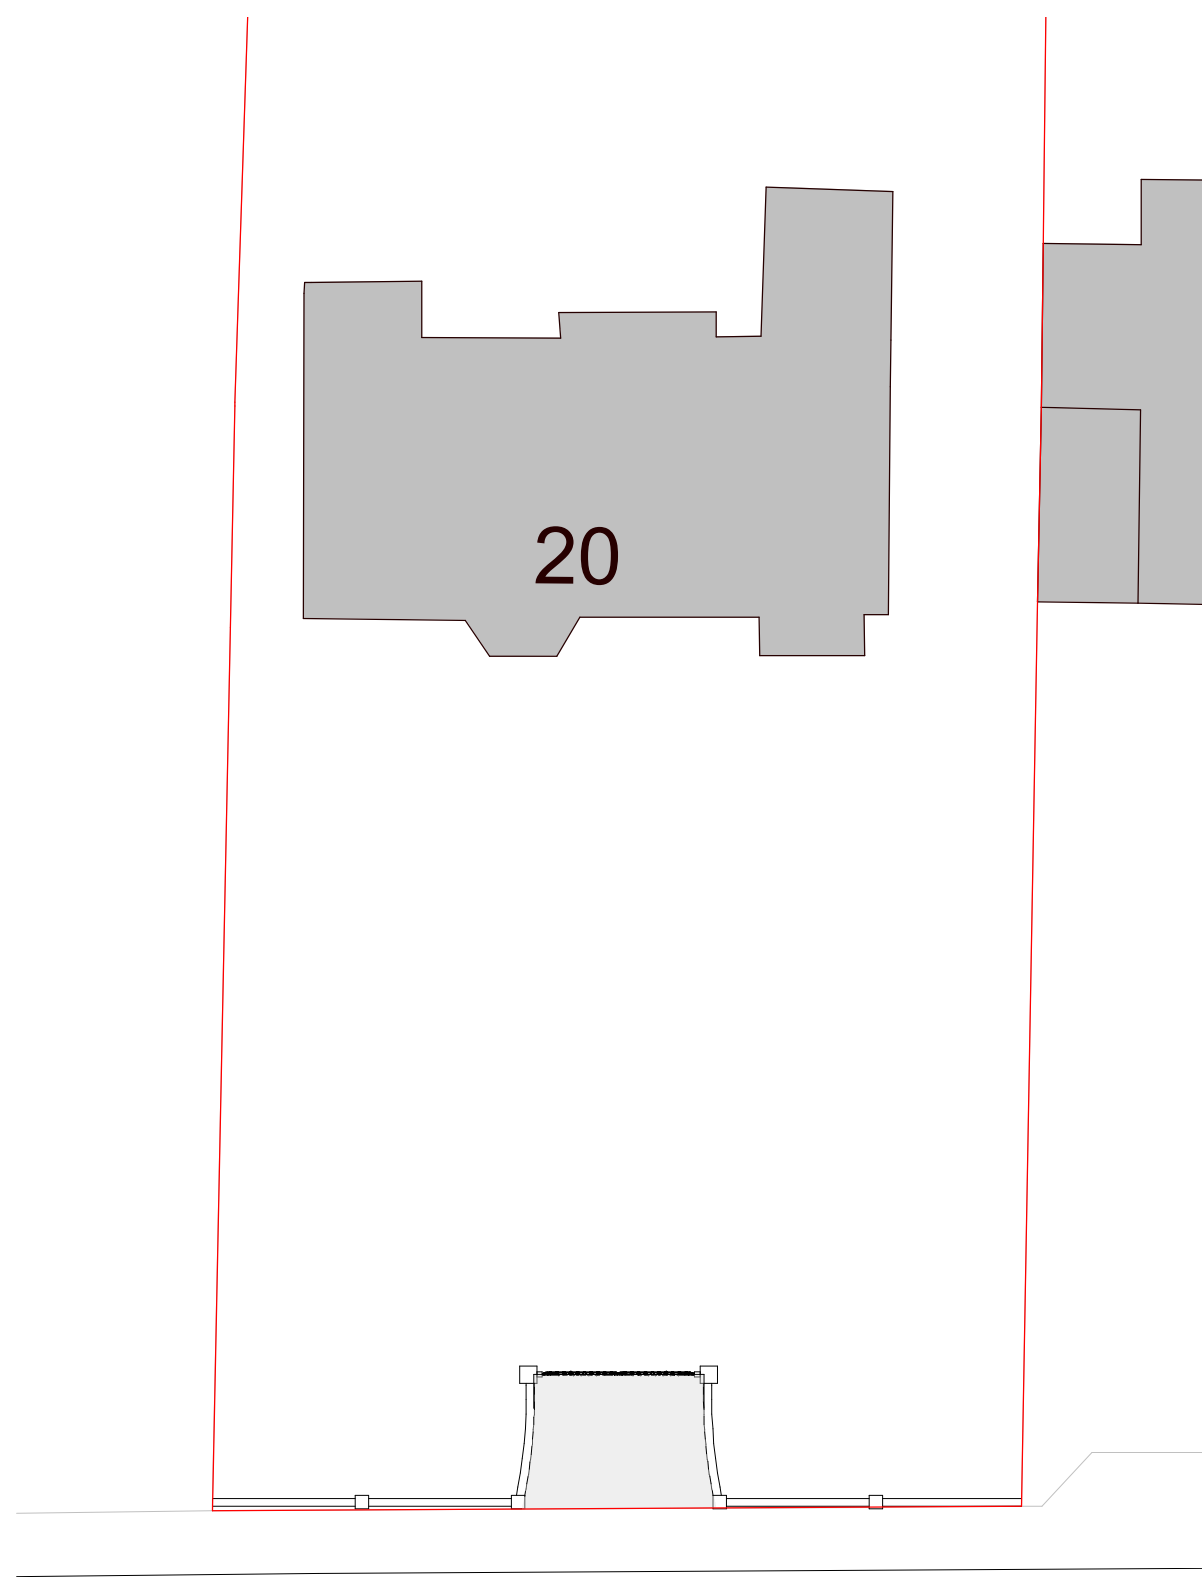

Sheepfoot Lane


Vehicle Access

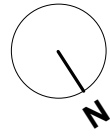

1. Level 0 - Proposed Boundary Treatment
1 : 200



Existing View

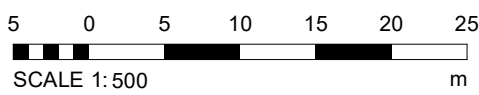

REV		DESCRIPTION	BY	DATE
PROJECT	SCALE & A1	DATE	DRAWN BY	
20 Sheepfoot Lane	As indicated	15 July 2022	JS	
CLIENT	STATUS			
Marco Cabrelli				
TITLE	PROJECT NO.	DRAWING NO.	REV.	
Boundary Treatment	DA22072.	004.		
NOTES		DISCLAIMER: ALL RIGHTS RESERVED. THIS DRAWING MUST NOT BE REPRODUCED WITHOUT WRITTEN CONSENT. ALL DIMENSIONS AND MATERIALS SHALL BE CHECKED AND CONFIRMED ON SITE. ANY DISCREPANCIES TO BE REPORTED TO THE DESIGNER IMMEDIATELY. ACCORDANCE WITH CURRENT STATUTORY LEGISLATION, RELEVANT CODES OF PRACTICE AND PREVIOUS AGREEMENTS. ALL DIMENSIONS ON THIS DRAWING ARE IN MILLIMETRES UNLESS OTHERWISE STATED.		
DA DEBTAL ARCHITECTURE www.debtal.co.uk				