



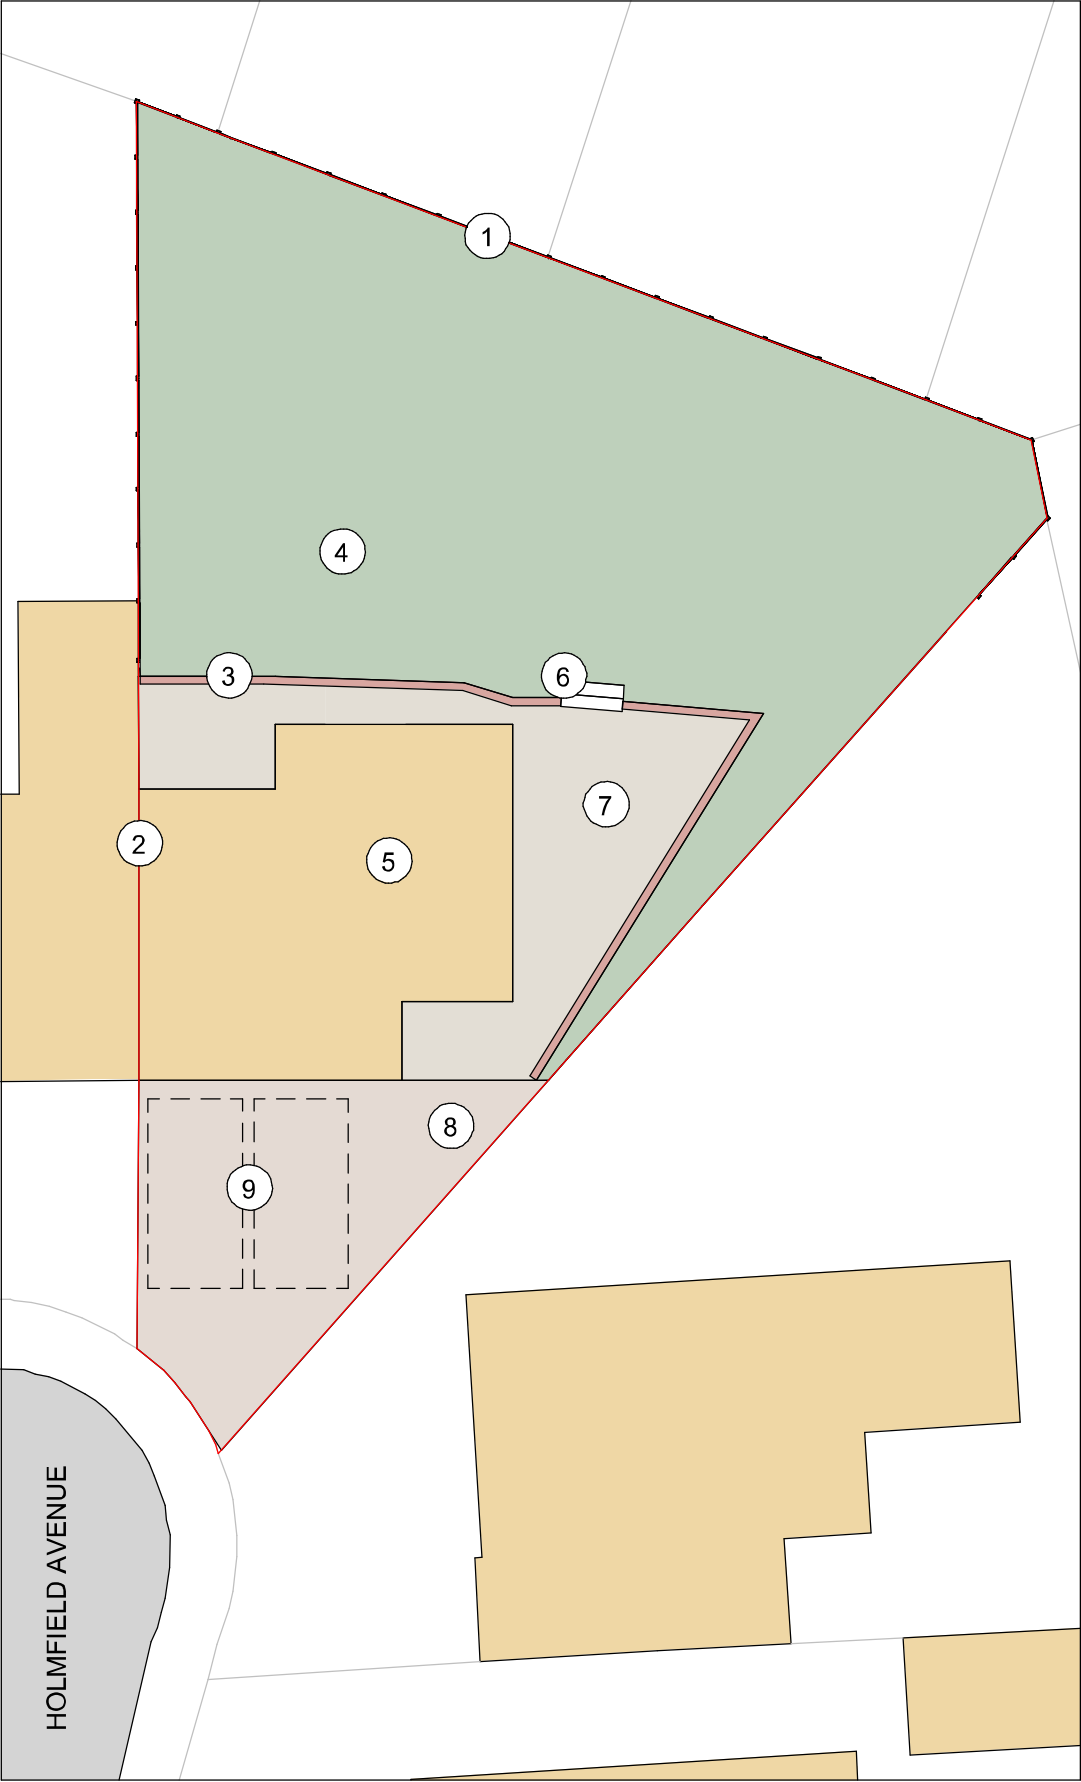

1. Site Layout - Existing
1 : 200

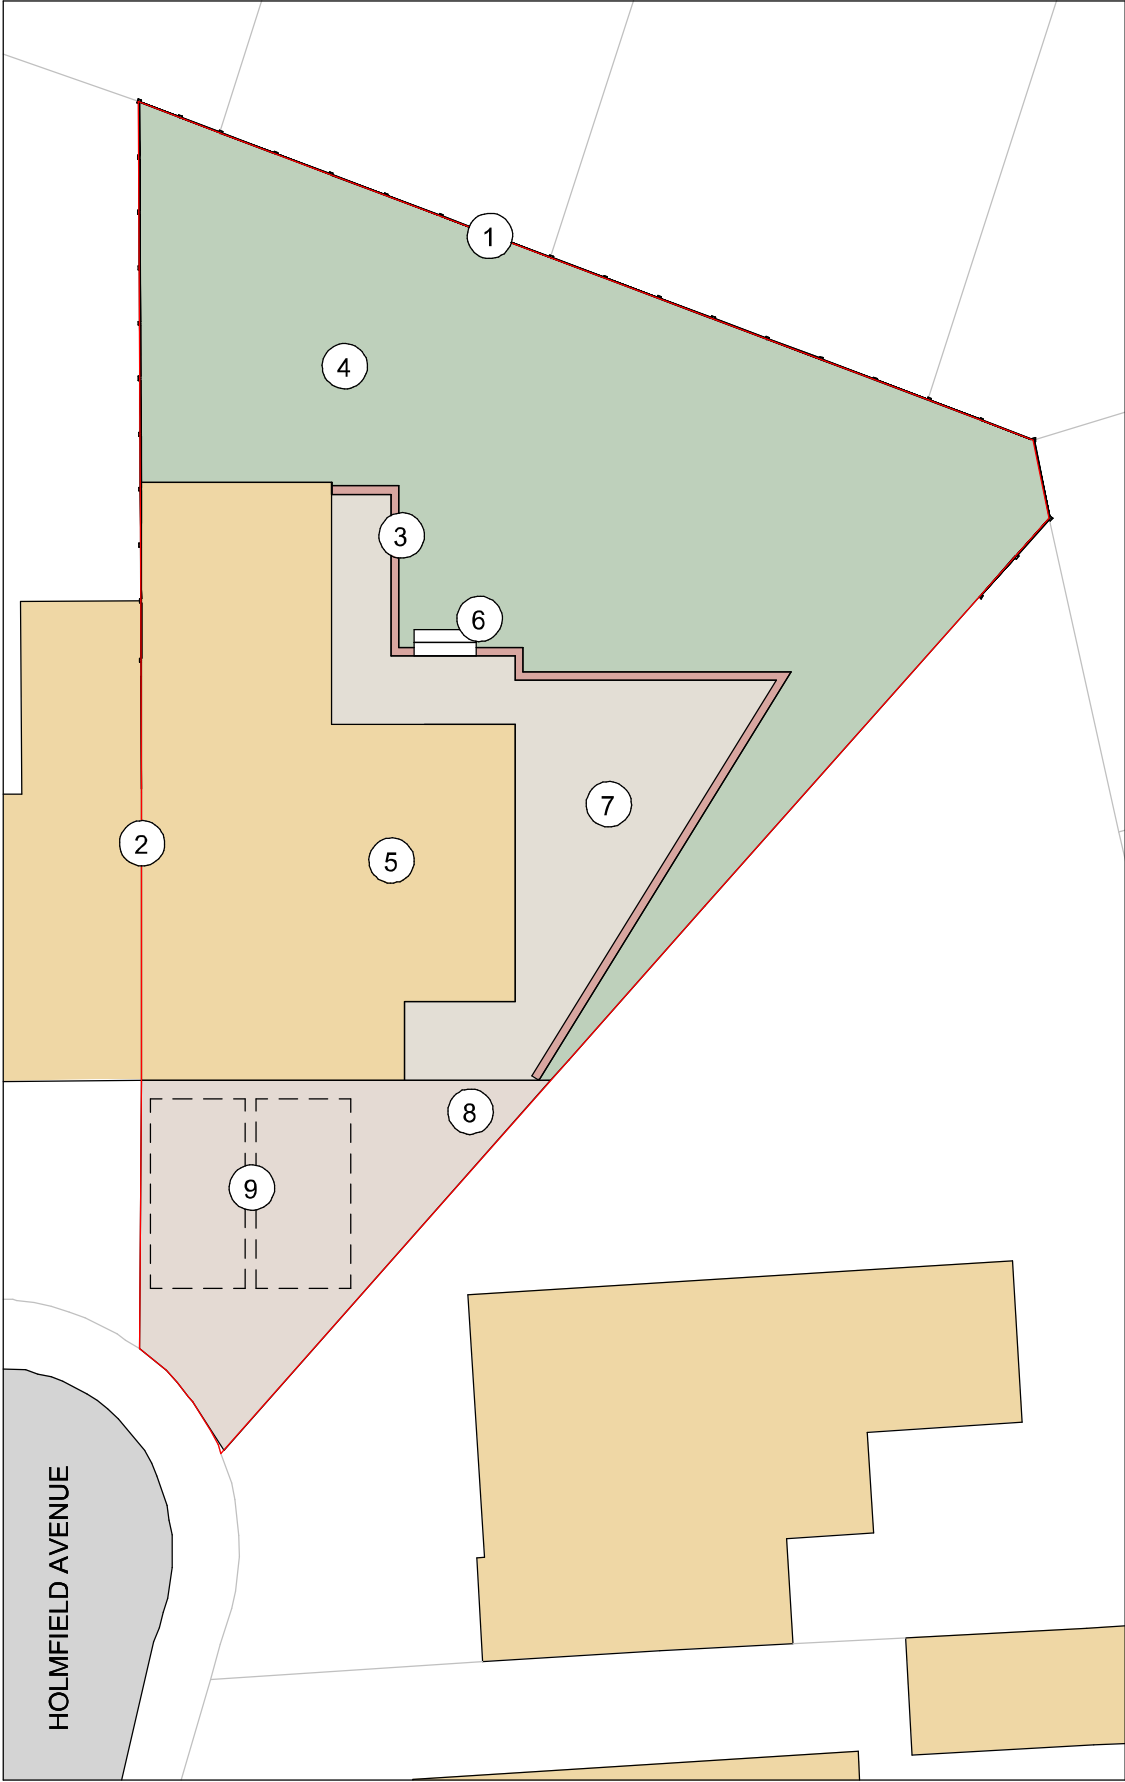

2. Site Layout - Proposed
1 : 200

- 1. Boundary fencing
- 2. Boundary line
- 3. Dwarf brick wall
- 4. Lawn
- 5. Property
- 6. Stairs
- 7. Stone patio
- 8. Herringbone brick driveway
- 9. Parking

REV	DESCRIPTION	BY	DATE
R RADNOR ARCHITECTURE PLANNING & DESIGN office@radnorarchitecture.co.uk			
PROJECT 6 Holmfield Avenue			
PROJECT NO.		RA24016.	
CLIENT		M Hibbert	
DATE		15 AUG 2024	
DRAWN BY		ER	
SHEET NO. 301.		REV.	
SCALE @ A3		1 : 200	
NOTES © COPYRIGHT : ALL RIGHTS RESERVED. NO PART OF THIS PUBLICATION MAY BE REPRODUCED, IN ANY FORM OR BY ANY MEANS WITHOUT PRIOR WRITTEN PERMISSION FROM THE DESIGNER. ALL DIMENSIONS AND SETTING OUT ARE TO BE CHECKED AND CONFIRMED ON SITE BEFORE COMMENCEMENT OF WORK. ANY VARIATION IS TO BE REPORTED TO THE DESIGNER PRIOR TO THE COMMENCEMENT OF ANY WORK. ALL WORK AND MATERIALS TO BE IN ACCORDANCE WITH CURRENT STATUTORY LEGISLATION, RELEVANT CODES OF PRACTICE AND BRITISH STANDARDS. ALL DIMENSIONS ON THIS DRAWING ARE IN MILLIMETRES UNLESS STATED OTHERWISE.			