



front (southwest) elevation

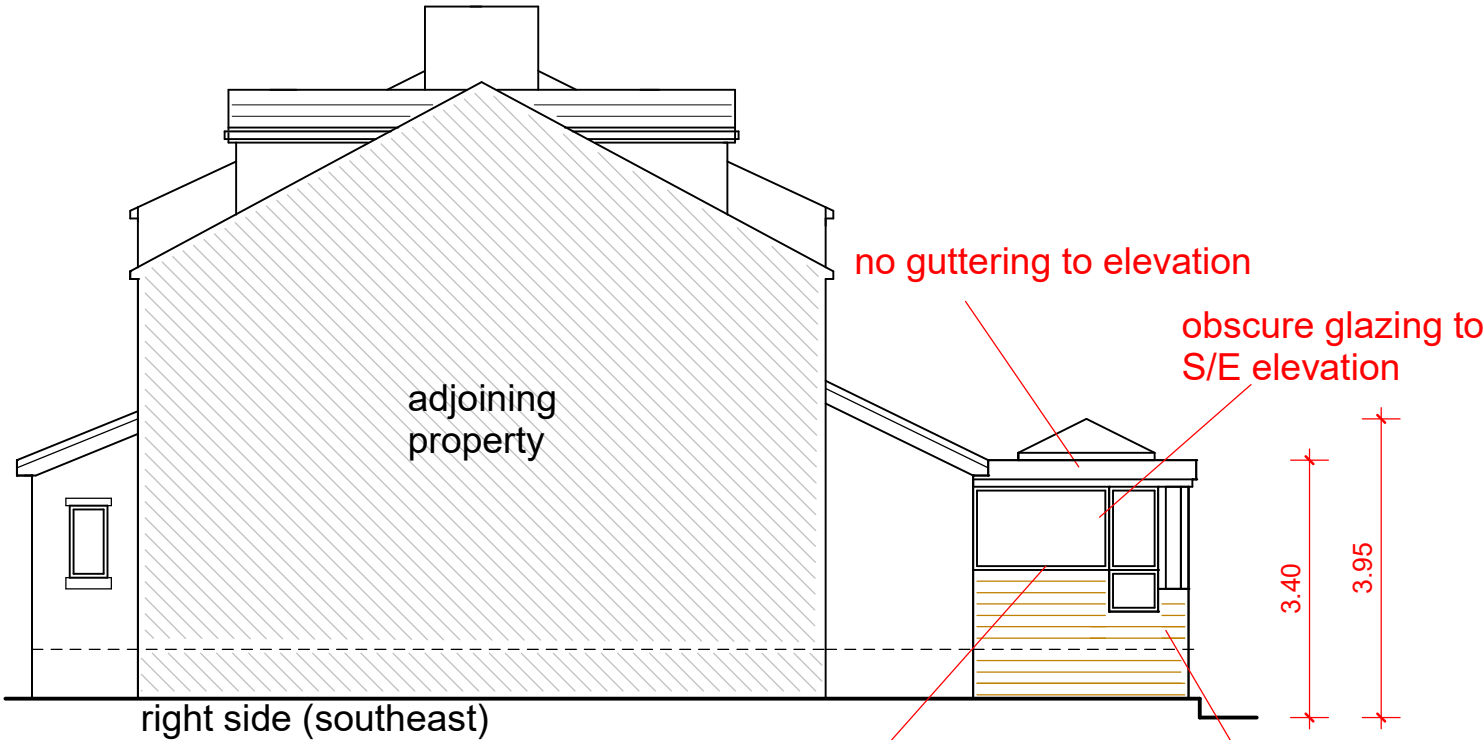


right side (southeast)

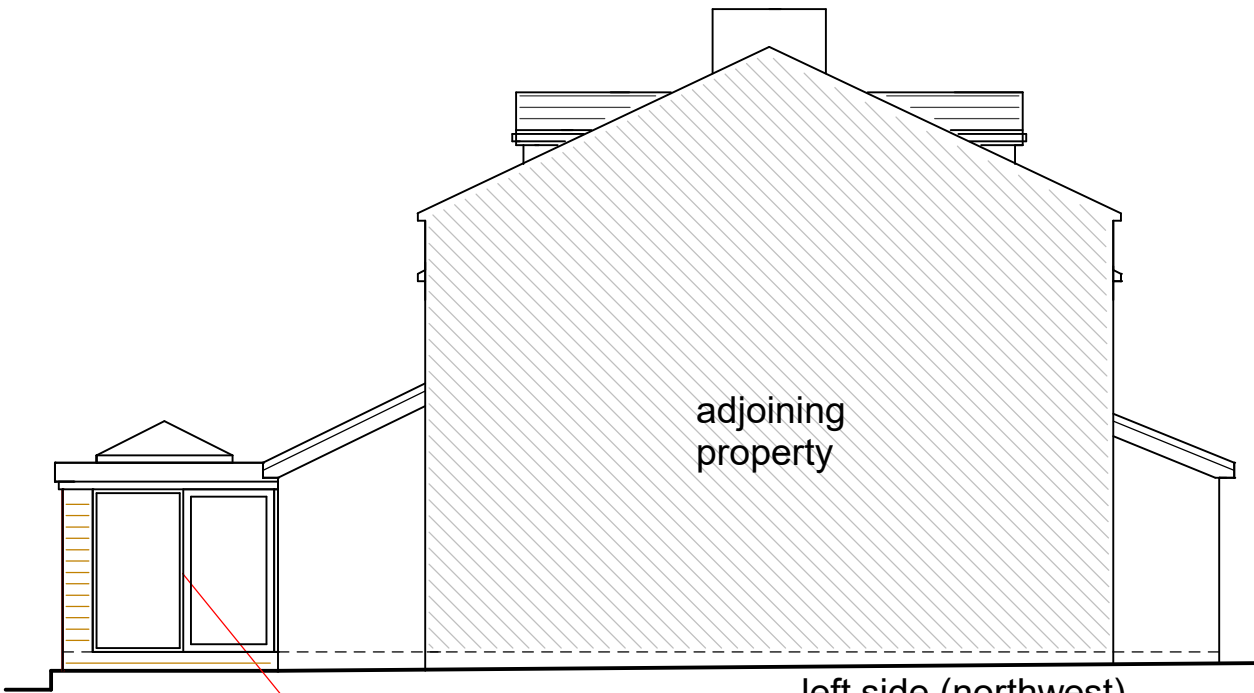

left side (northwest)




rear (northeast) elevation

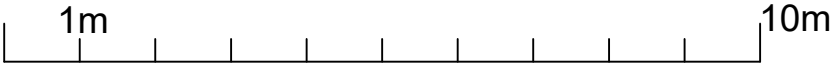


PROPOSED REAR ORANGERY

width 5.5m, projection 2.85m , hgt to eaves 3.4m, hgt to ridge 3.95m
stonework to match existing, frames anthracite grey upvc, glazing clear,
obscure glazing to S/E elevation
aluminium sliding doors, flat roof material EPDM, lantern material glass
2x velux roof vents to existing rear extension

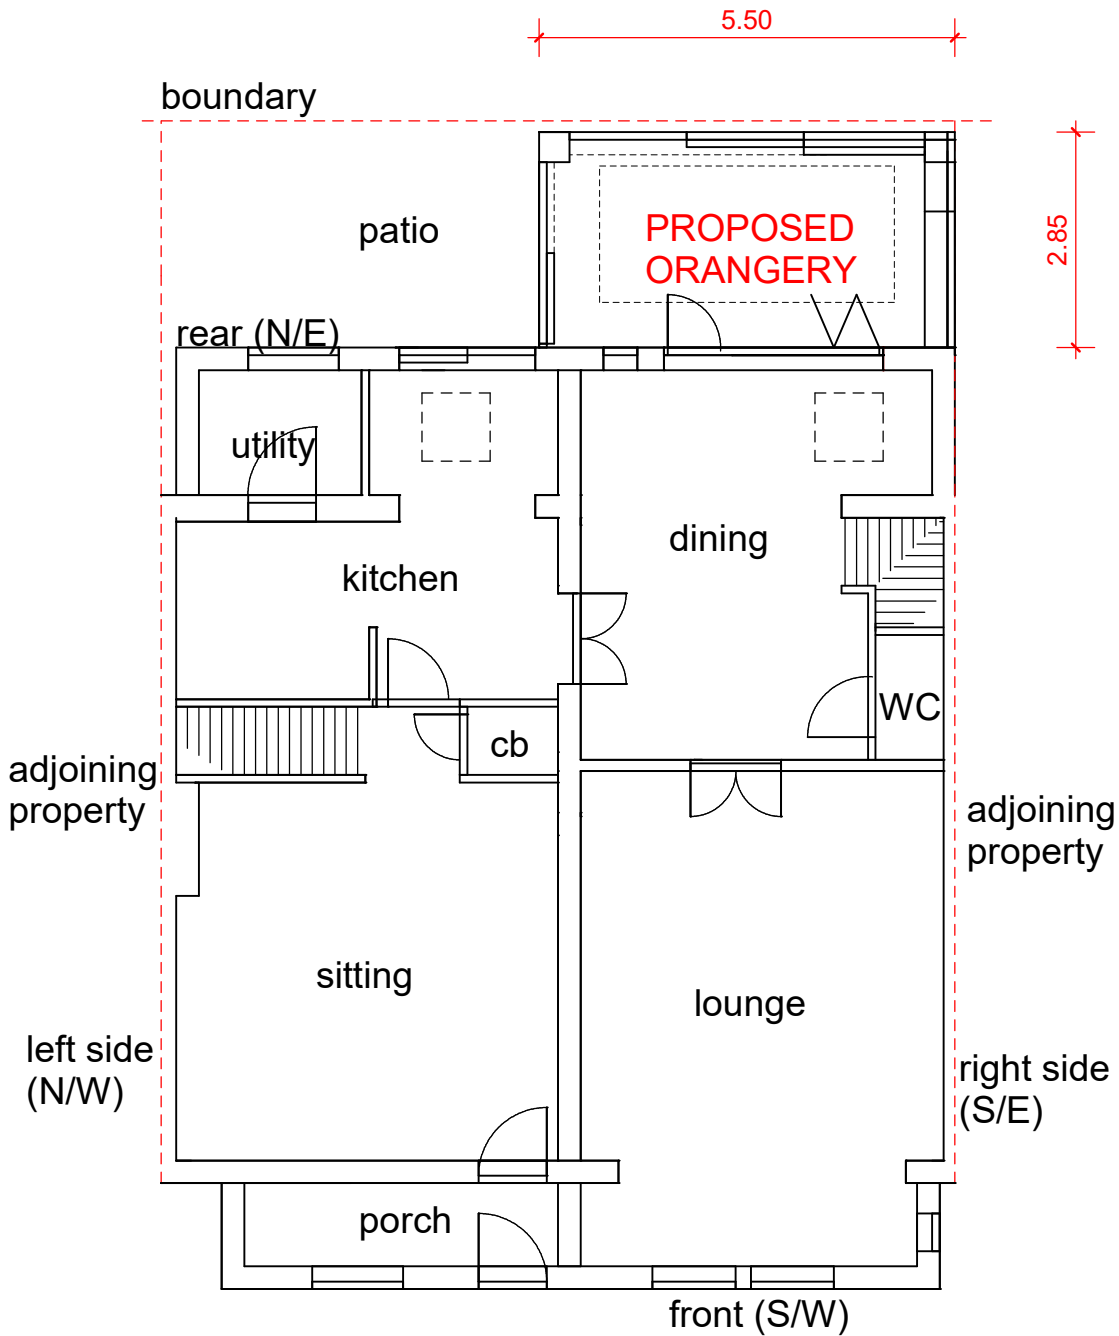

GROUND FLOOR LAYOUT

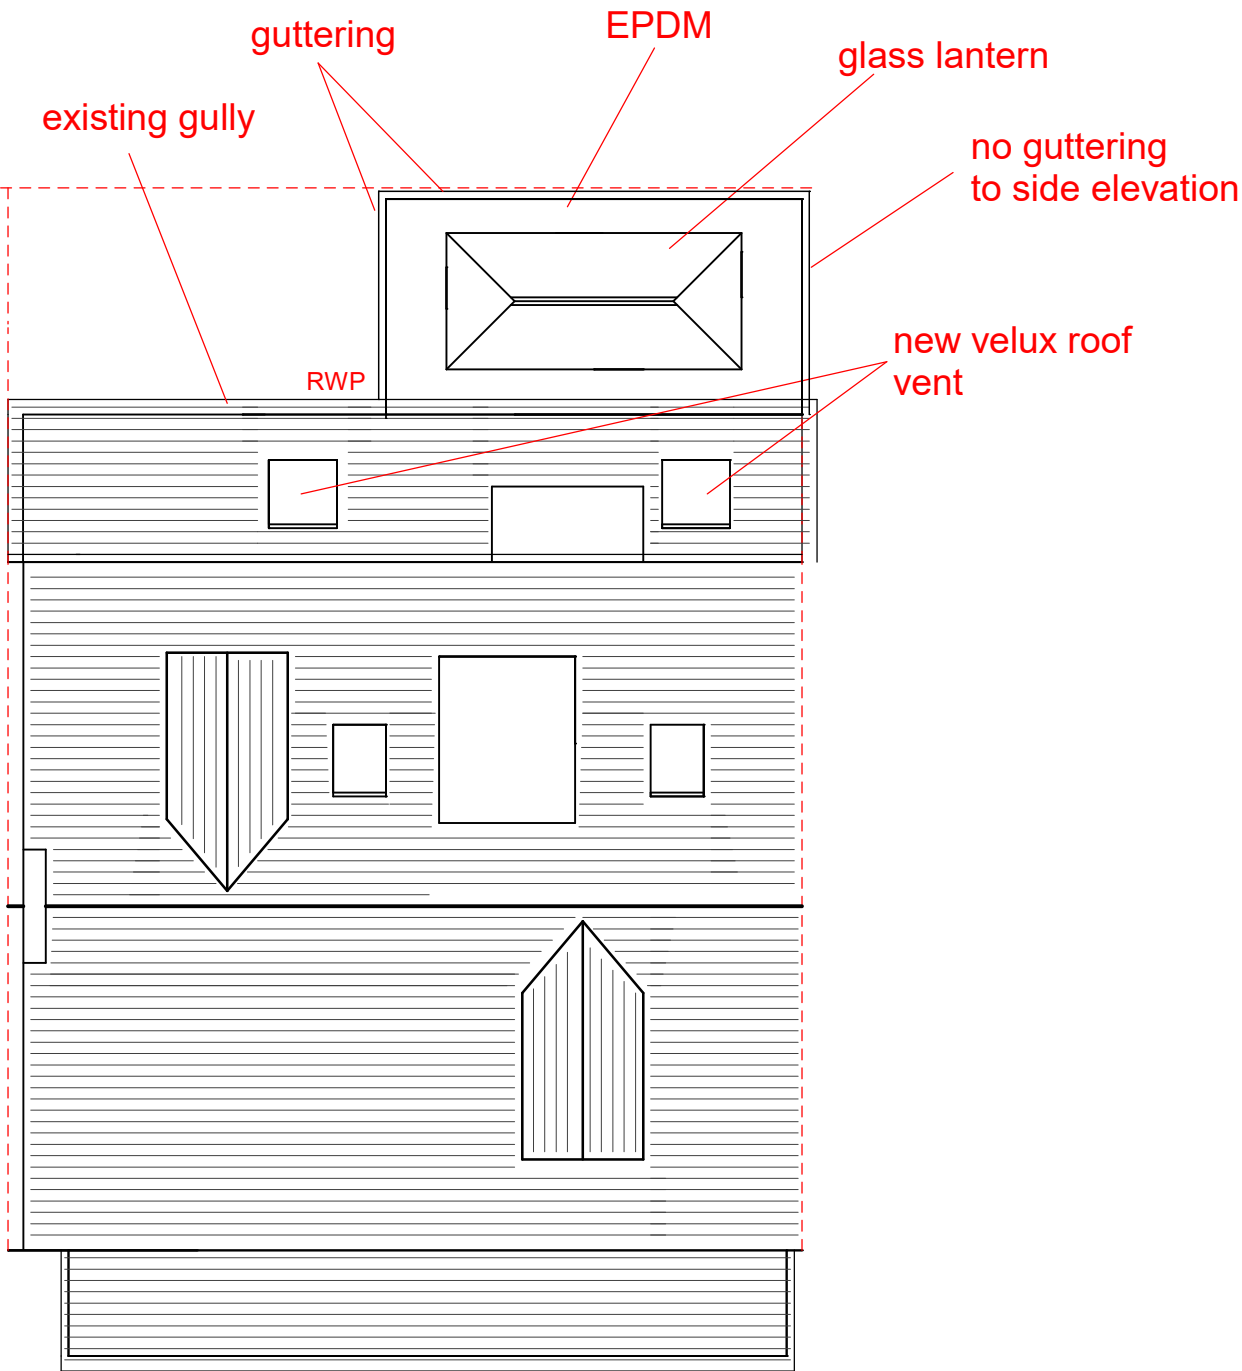

ROOF PLAN