
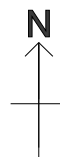
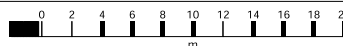


BLOCK PLAN SCALE 1:500@a4 62 Harwood Road, Bury, BL8 3PU

date 23.10.2023

Note Distance to Boundary
A=0m (proposed is built on boundary line)
B=0.15m (no guttering to overhang the boundary)
C=4.6m

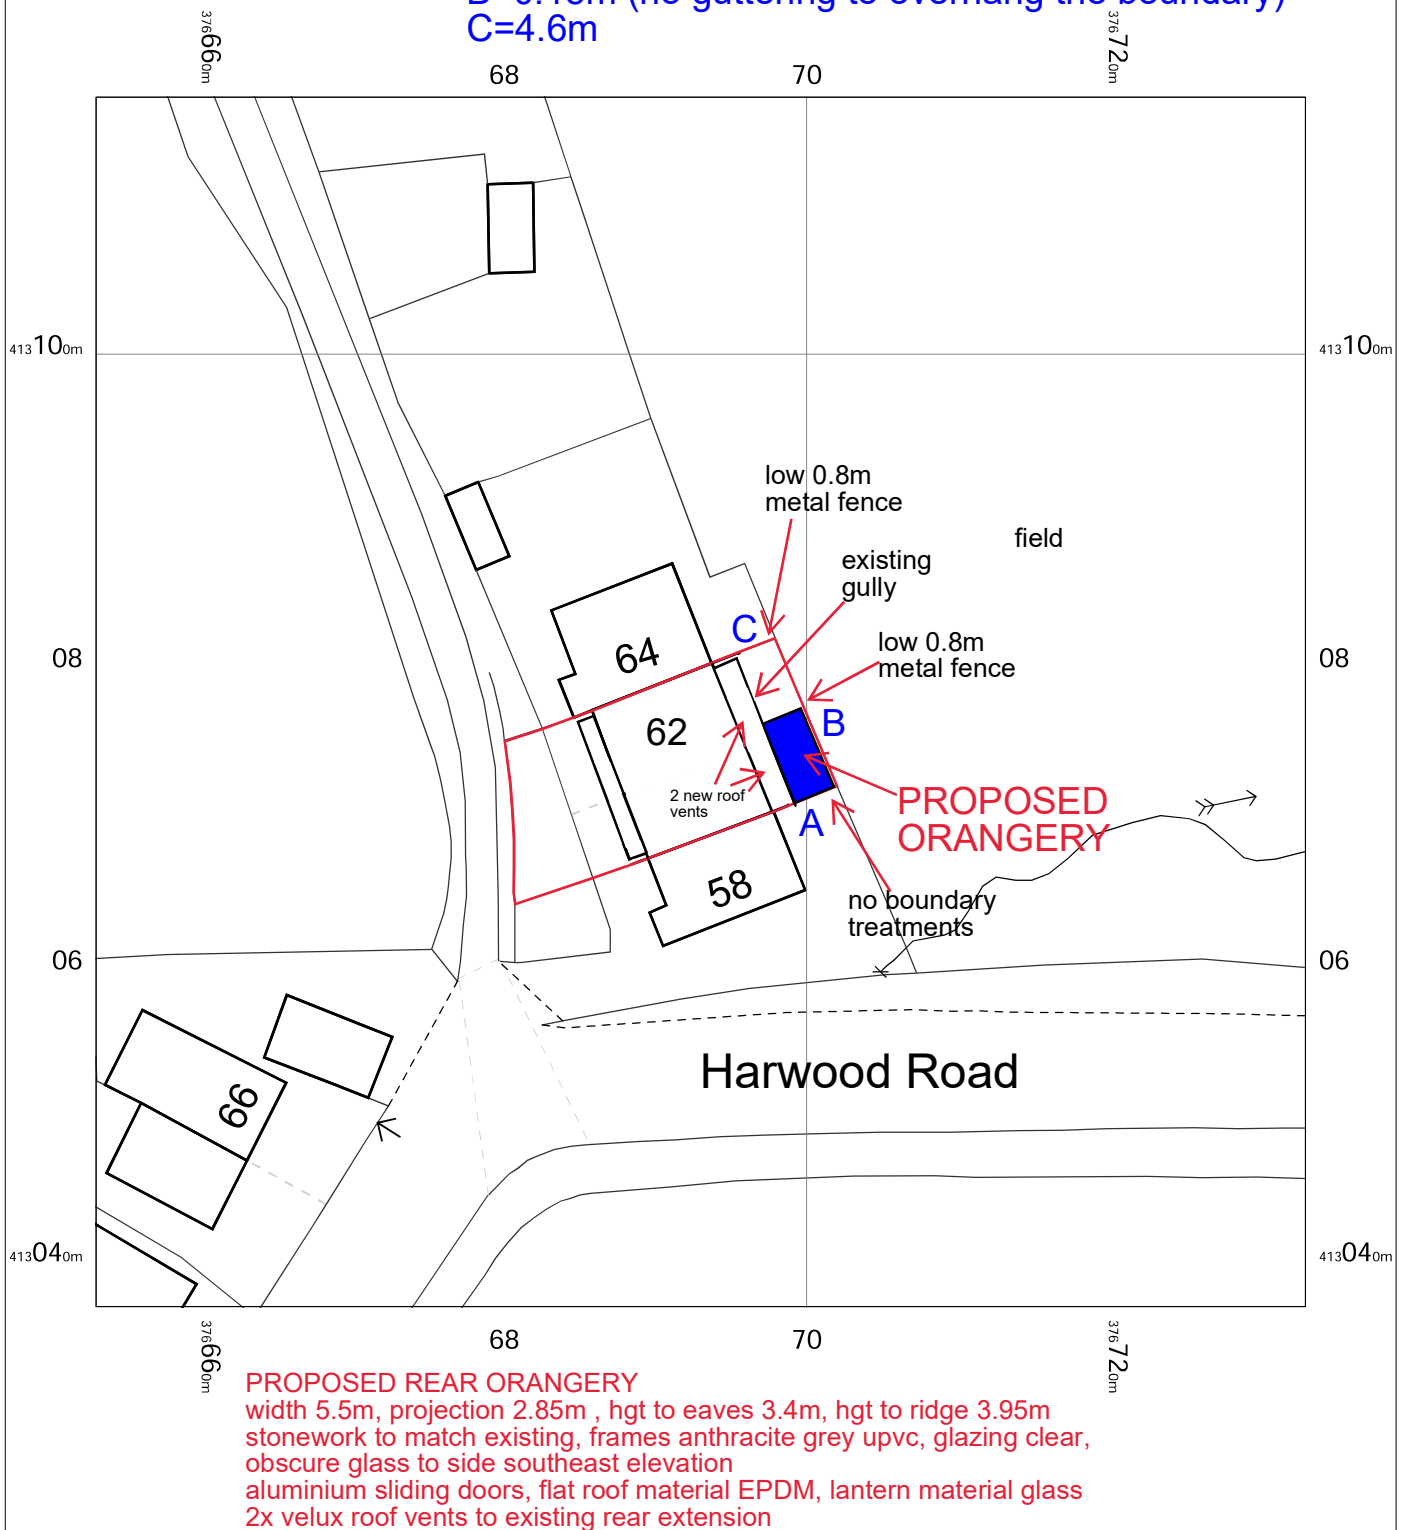

OS MasterMap 1250/2500/10000 scale
Friday, July 14, 2023, ID: CM-01114976
www.centremapslive.co.uk

1:500 scale print at A4, Centre: 376693 E, 413077 N

©Crown Copyright Ordnance Survey. Licence no. AC0000849896

