
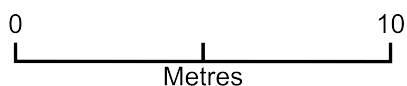


223 a bury old road site

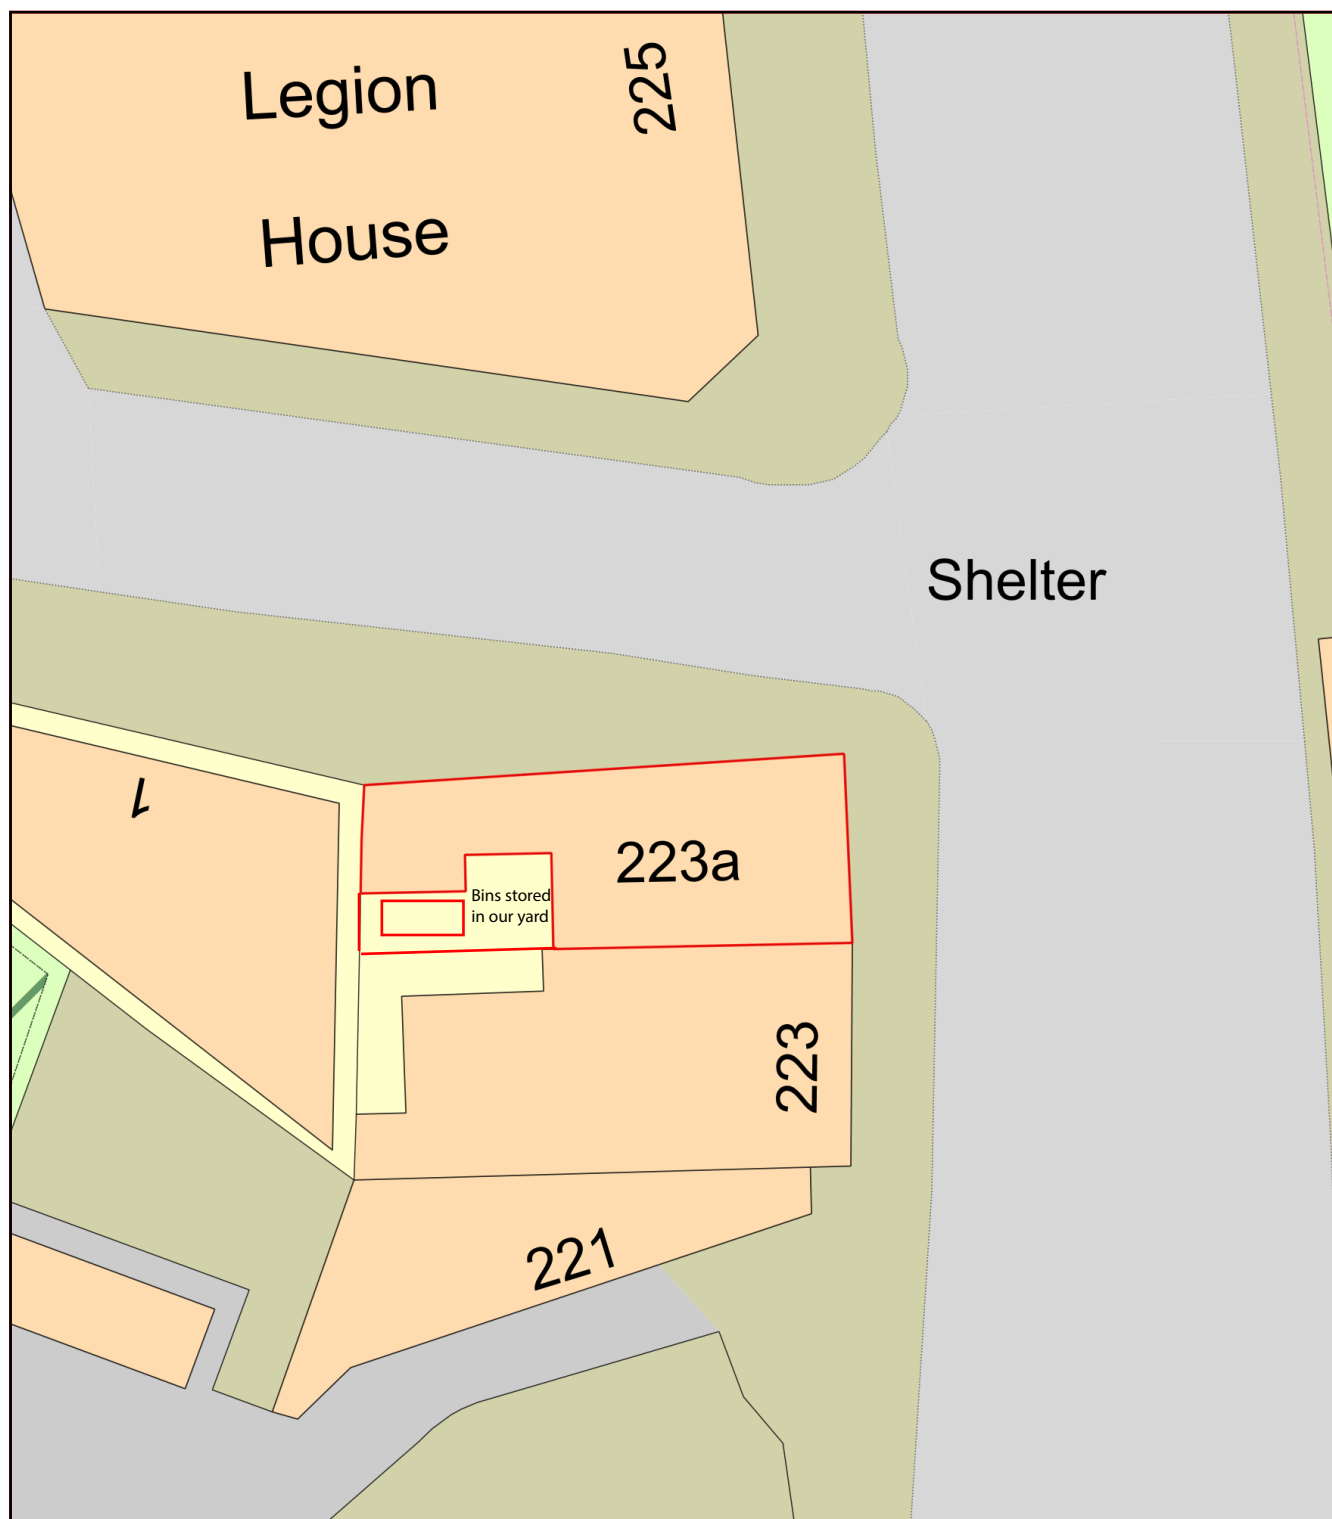

Plan Produced for: change of use

Date Produced: 07 Jul 2021

Plan Reference Number: TQRQM21188123019507

Scale: 1:200 @ A4