



Plan Linear Scale Metres

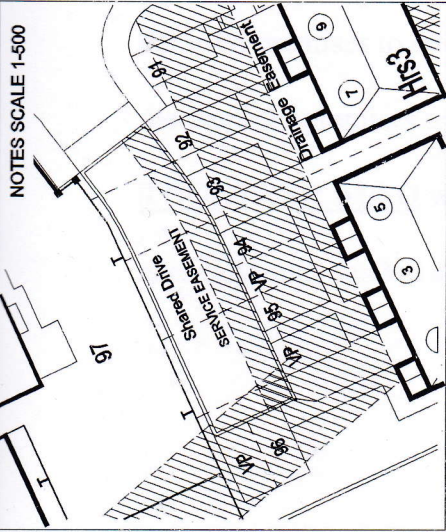

REV	PARTICULARS	DATE	BY
-----	-------------	------	----

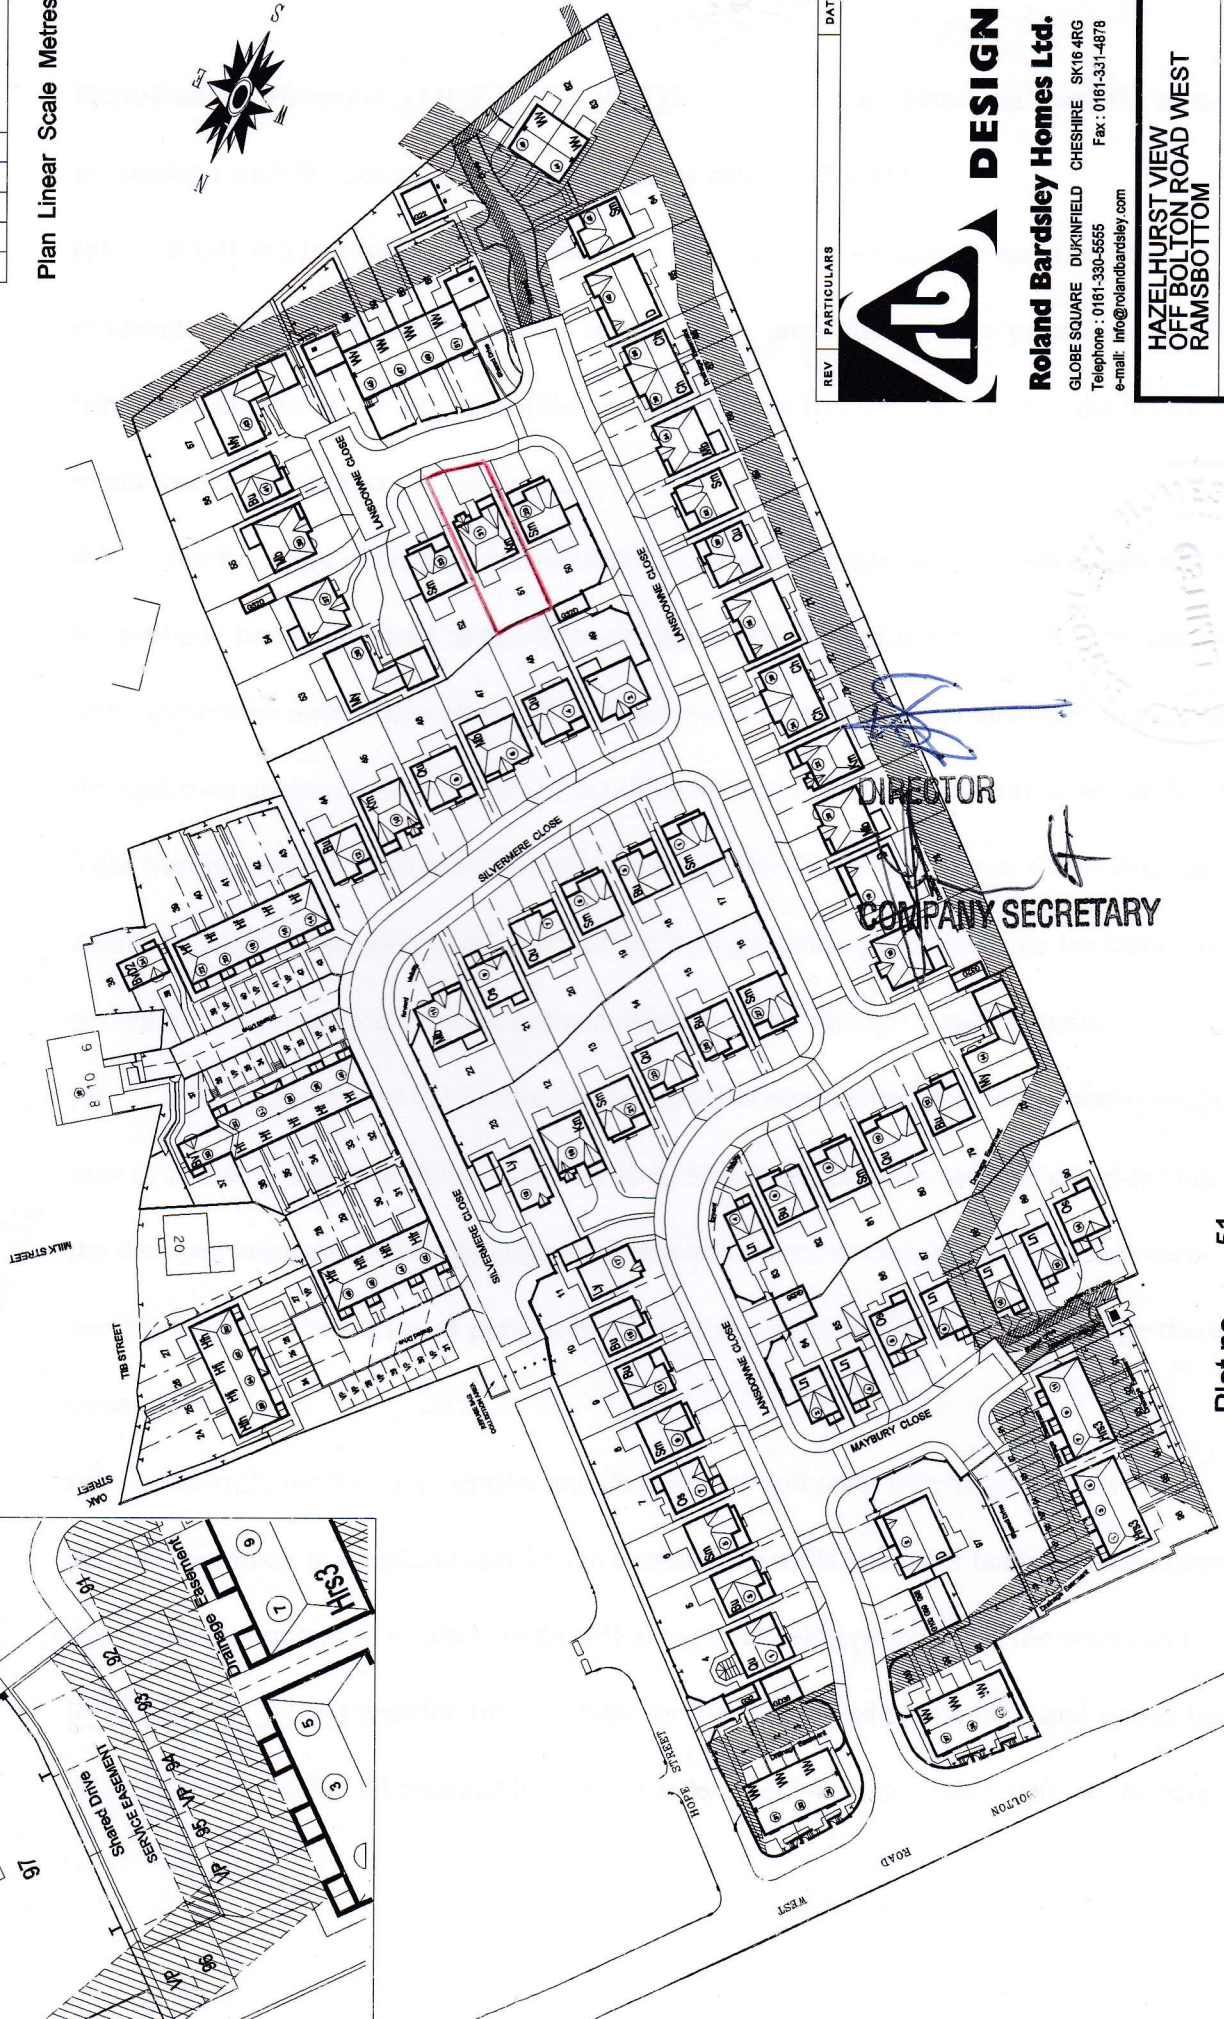

DESIGN

Roland Bardsley Homes Ltd.

GLOBE SQUARE DUKINFIELD CHESHIRE SK16 4RG
Telephone : 0161-330-5555 Fax : 0161-331-4878
e-mail: info@rolandbardsley.com

**HAZELHURST VIEW
OFF BOLTON ROAD WEST
RAMSBOTTOM**

LEGAL PLAN

Drawn A.DVILLY	Date 17/05/01	Rev 1/1250	502/3/28	B
-------------------	------------------	---------------	----------	---

B BOUNDARYS AMENDED PLOTS 58-63 10/7/02 AD
A AMENDED TO REPLAN PLOTS 57-77 6/2/02 AD

Plot no 51

Address 31 Lansdowne Close