


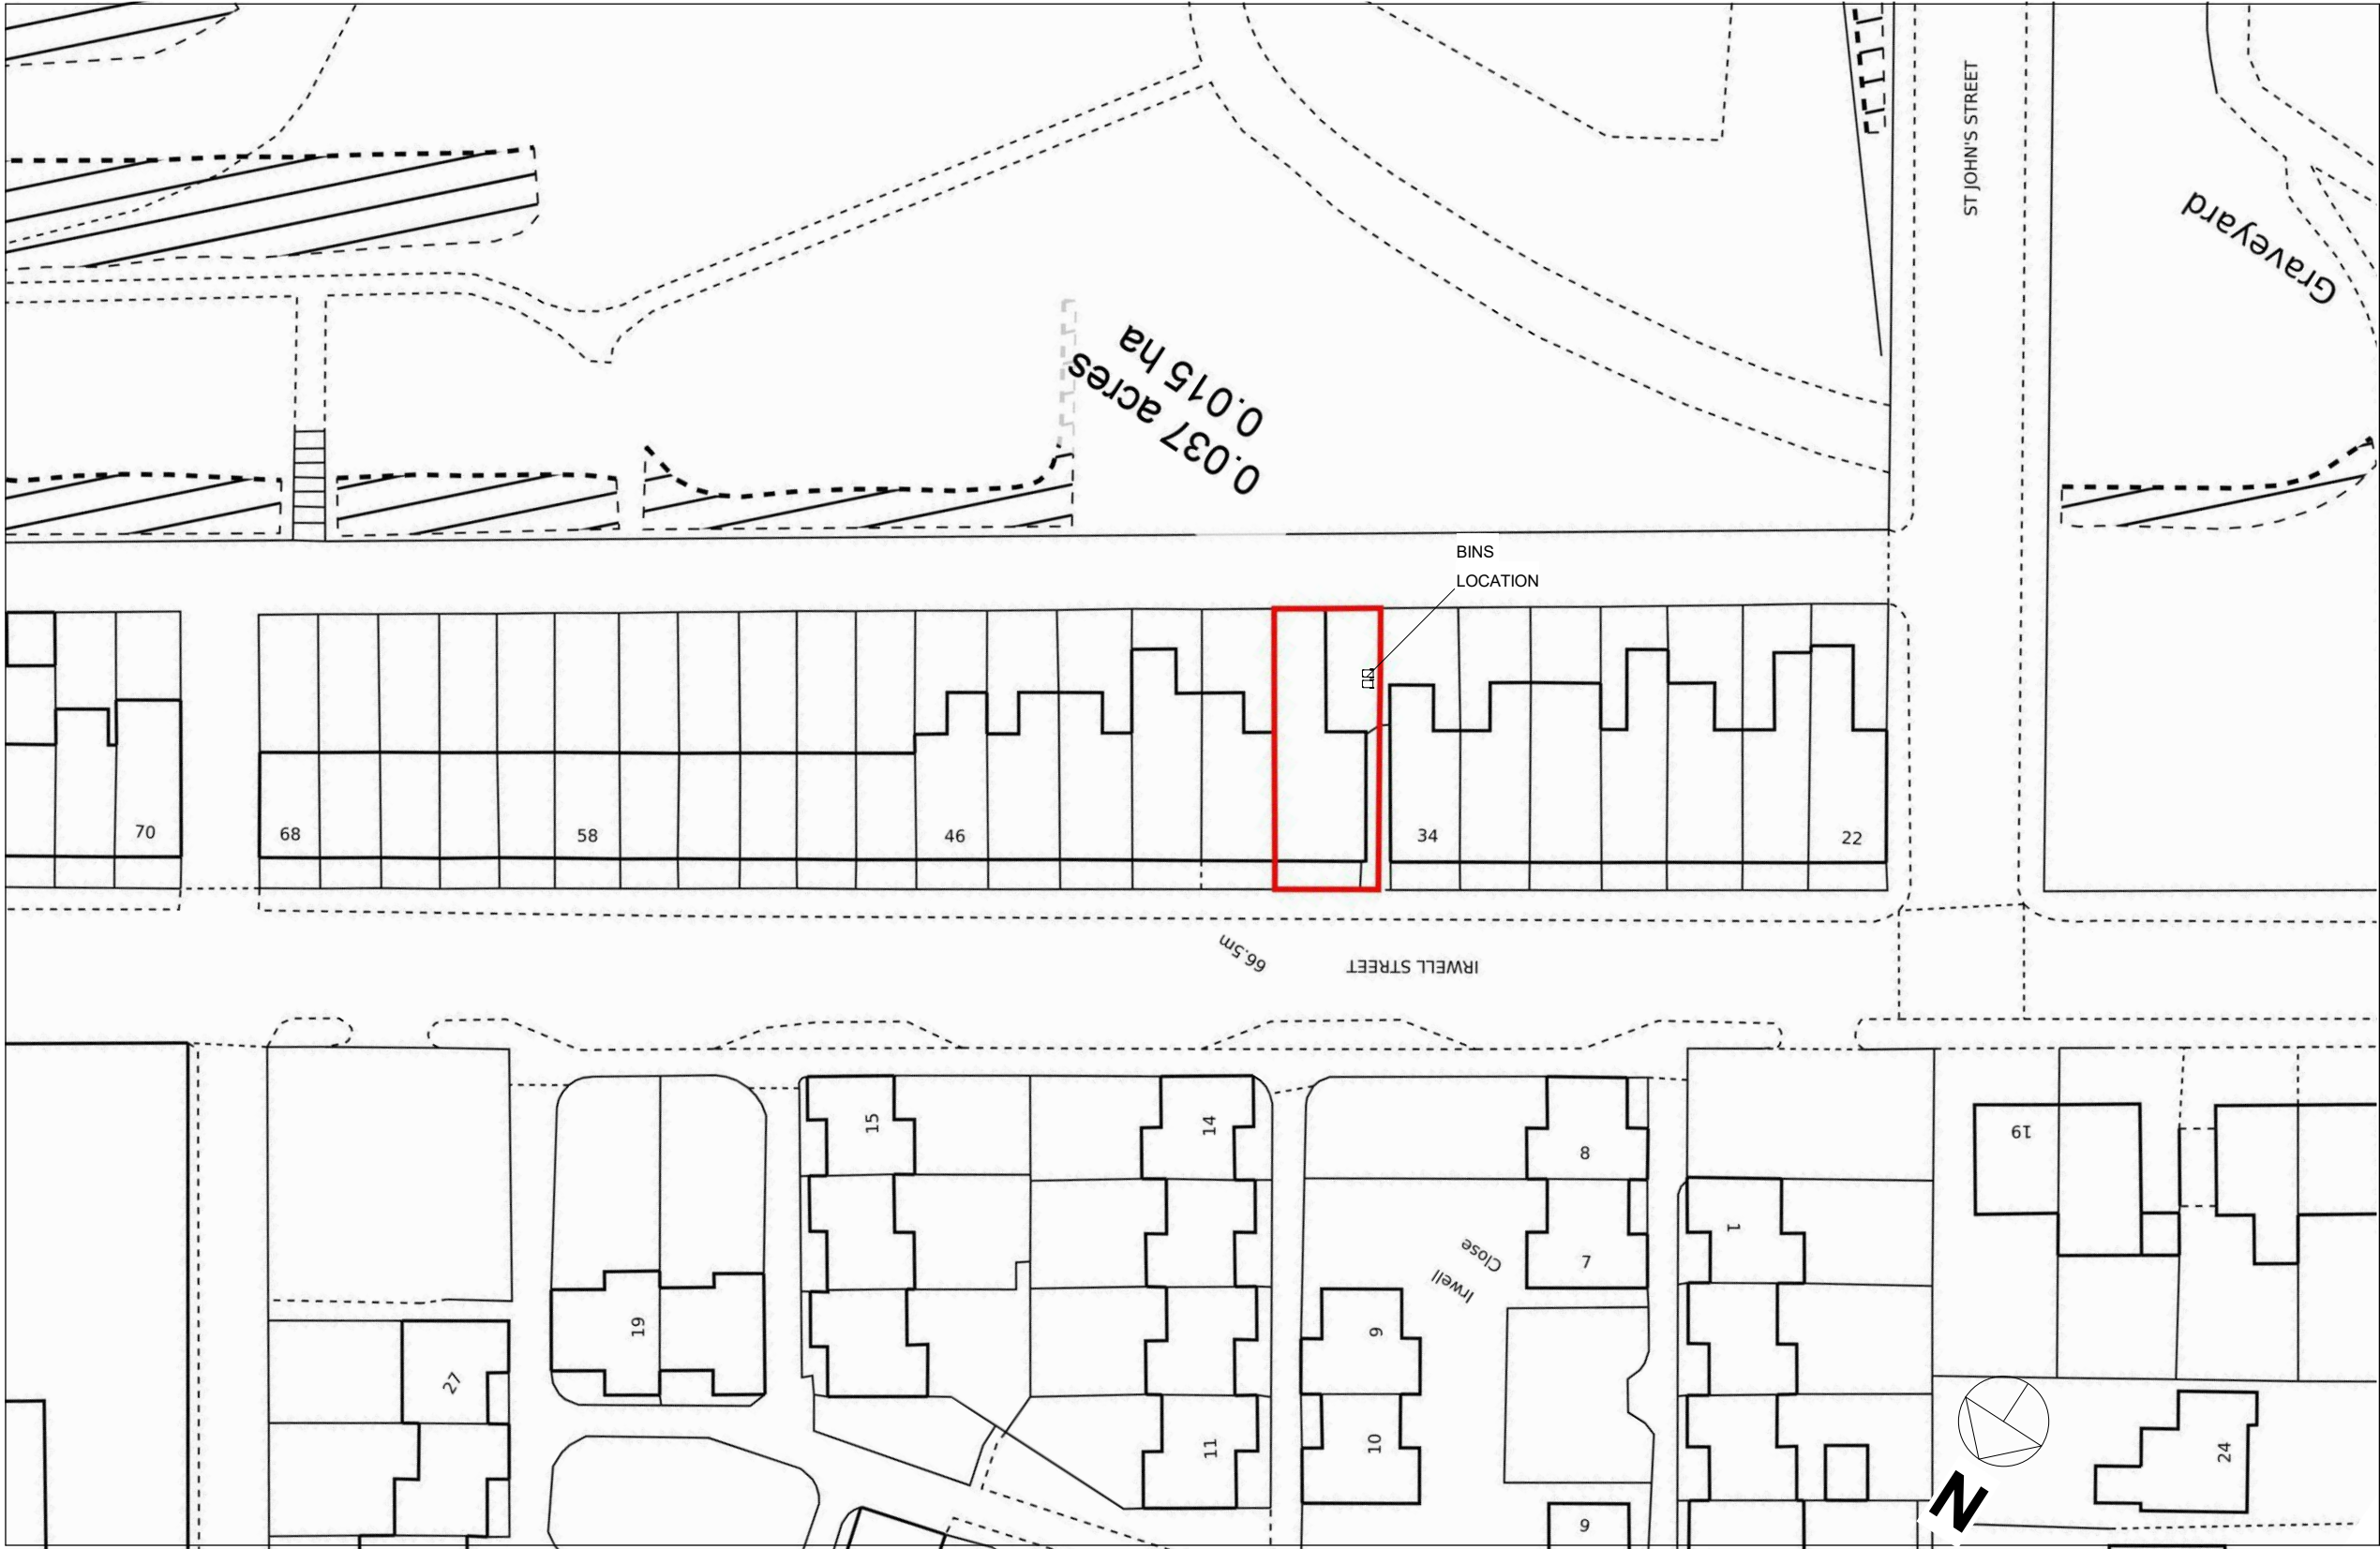

0.037 acres
0.015 ha



BINS
LOCATION

ST JOHN'S STREET

Graveyard

IRWELL STREET

66.5m

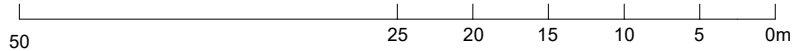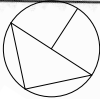

PLANNING BY DESIGN
FROM CONCEPT TO COMPLETION

ALL DIMENSIONS TO BE VERIFIED ON SITE
THIS DRAWING IS NOT FOR CONSTRUCTION

Rev

A 29.11.2023 BINS

36 Irwell Street
Radcliffe
Manchester M26 1LR

EXISTING AND PROPOSED BLOCK PLAN

Date	16.10.2023	Scale @ A3	No. 01A
By	JL	1:500	

Drwg ref: 36IrwellStreetExistingAndProposedBlockPlanV2