


EXISTING LAYOUT

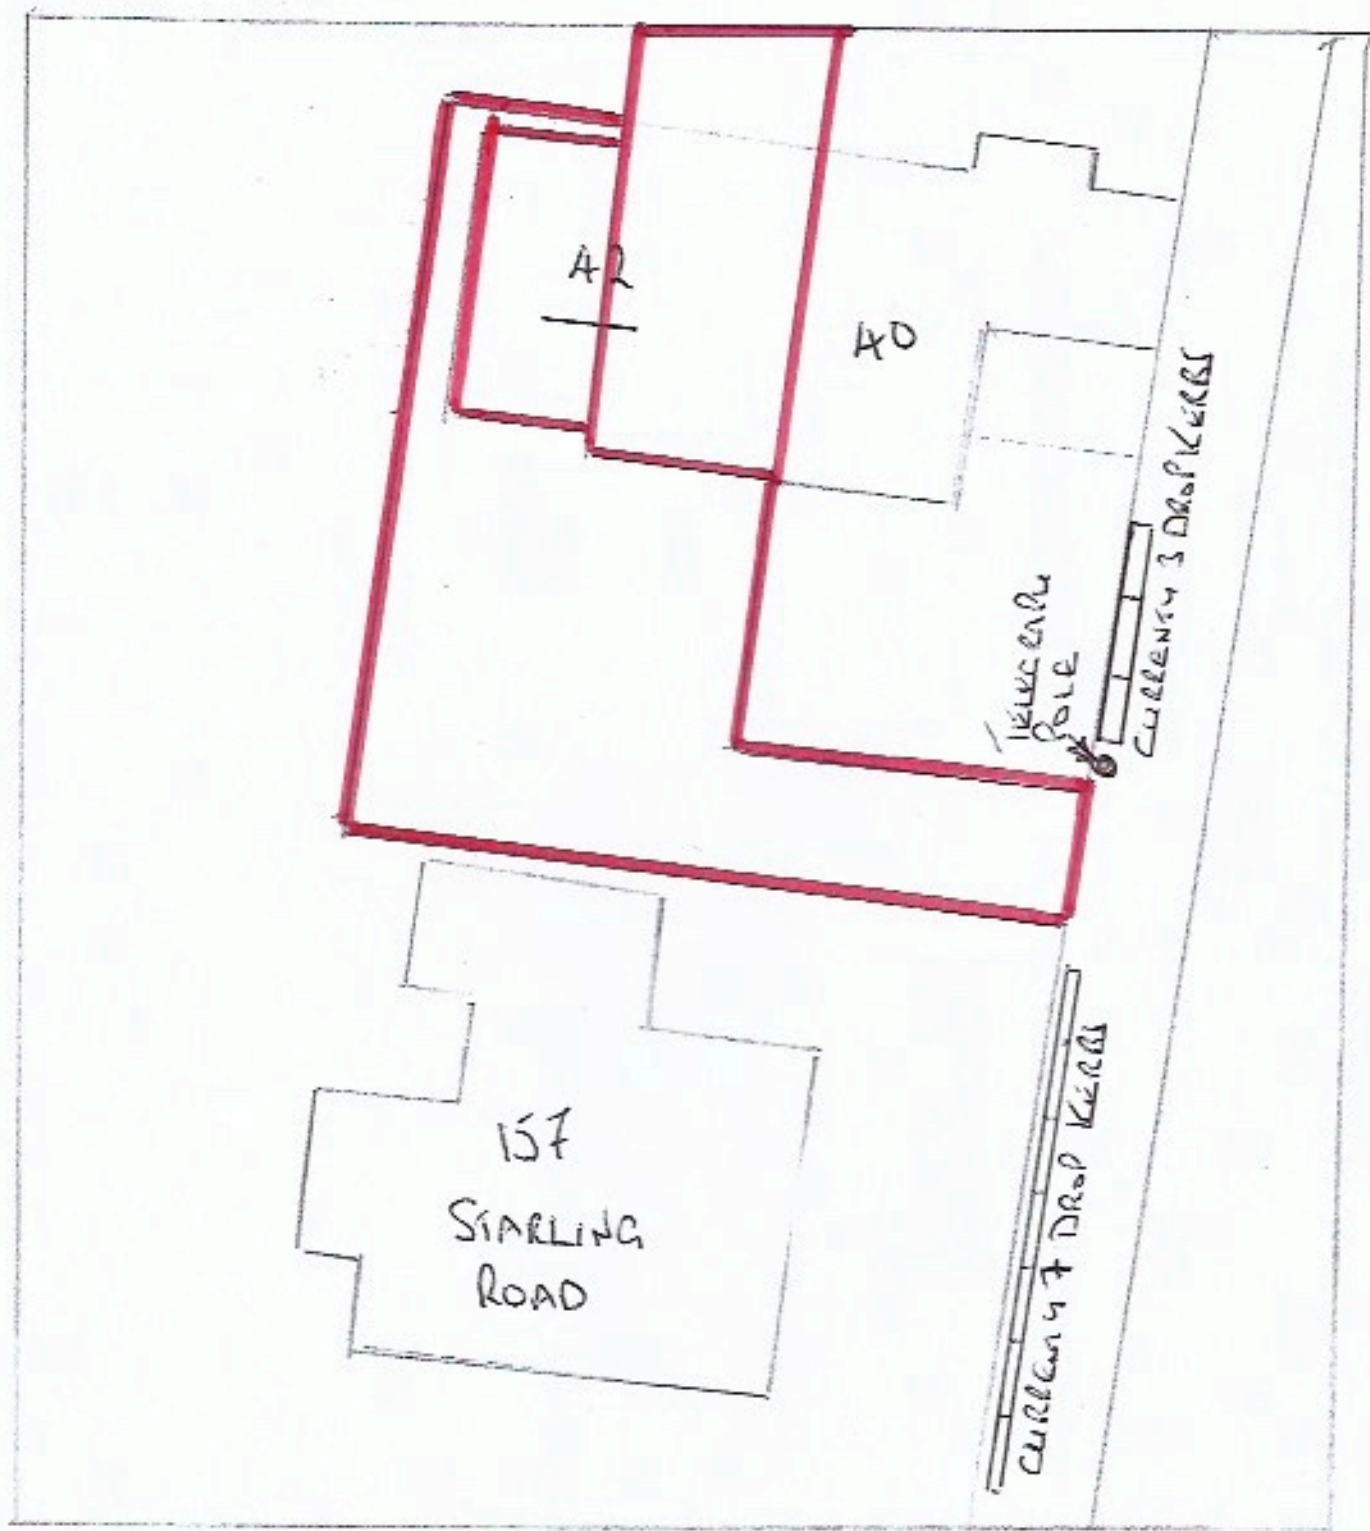

SCALE 1:200 AA

NORTH

0 10
METERS