


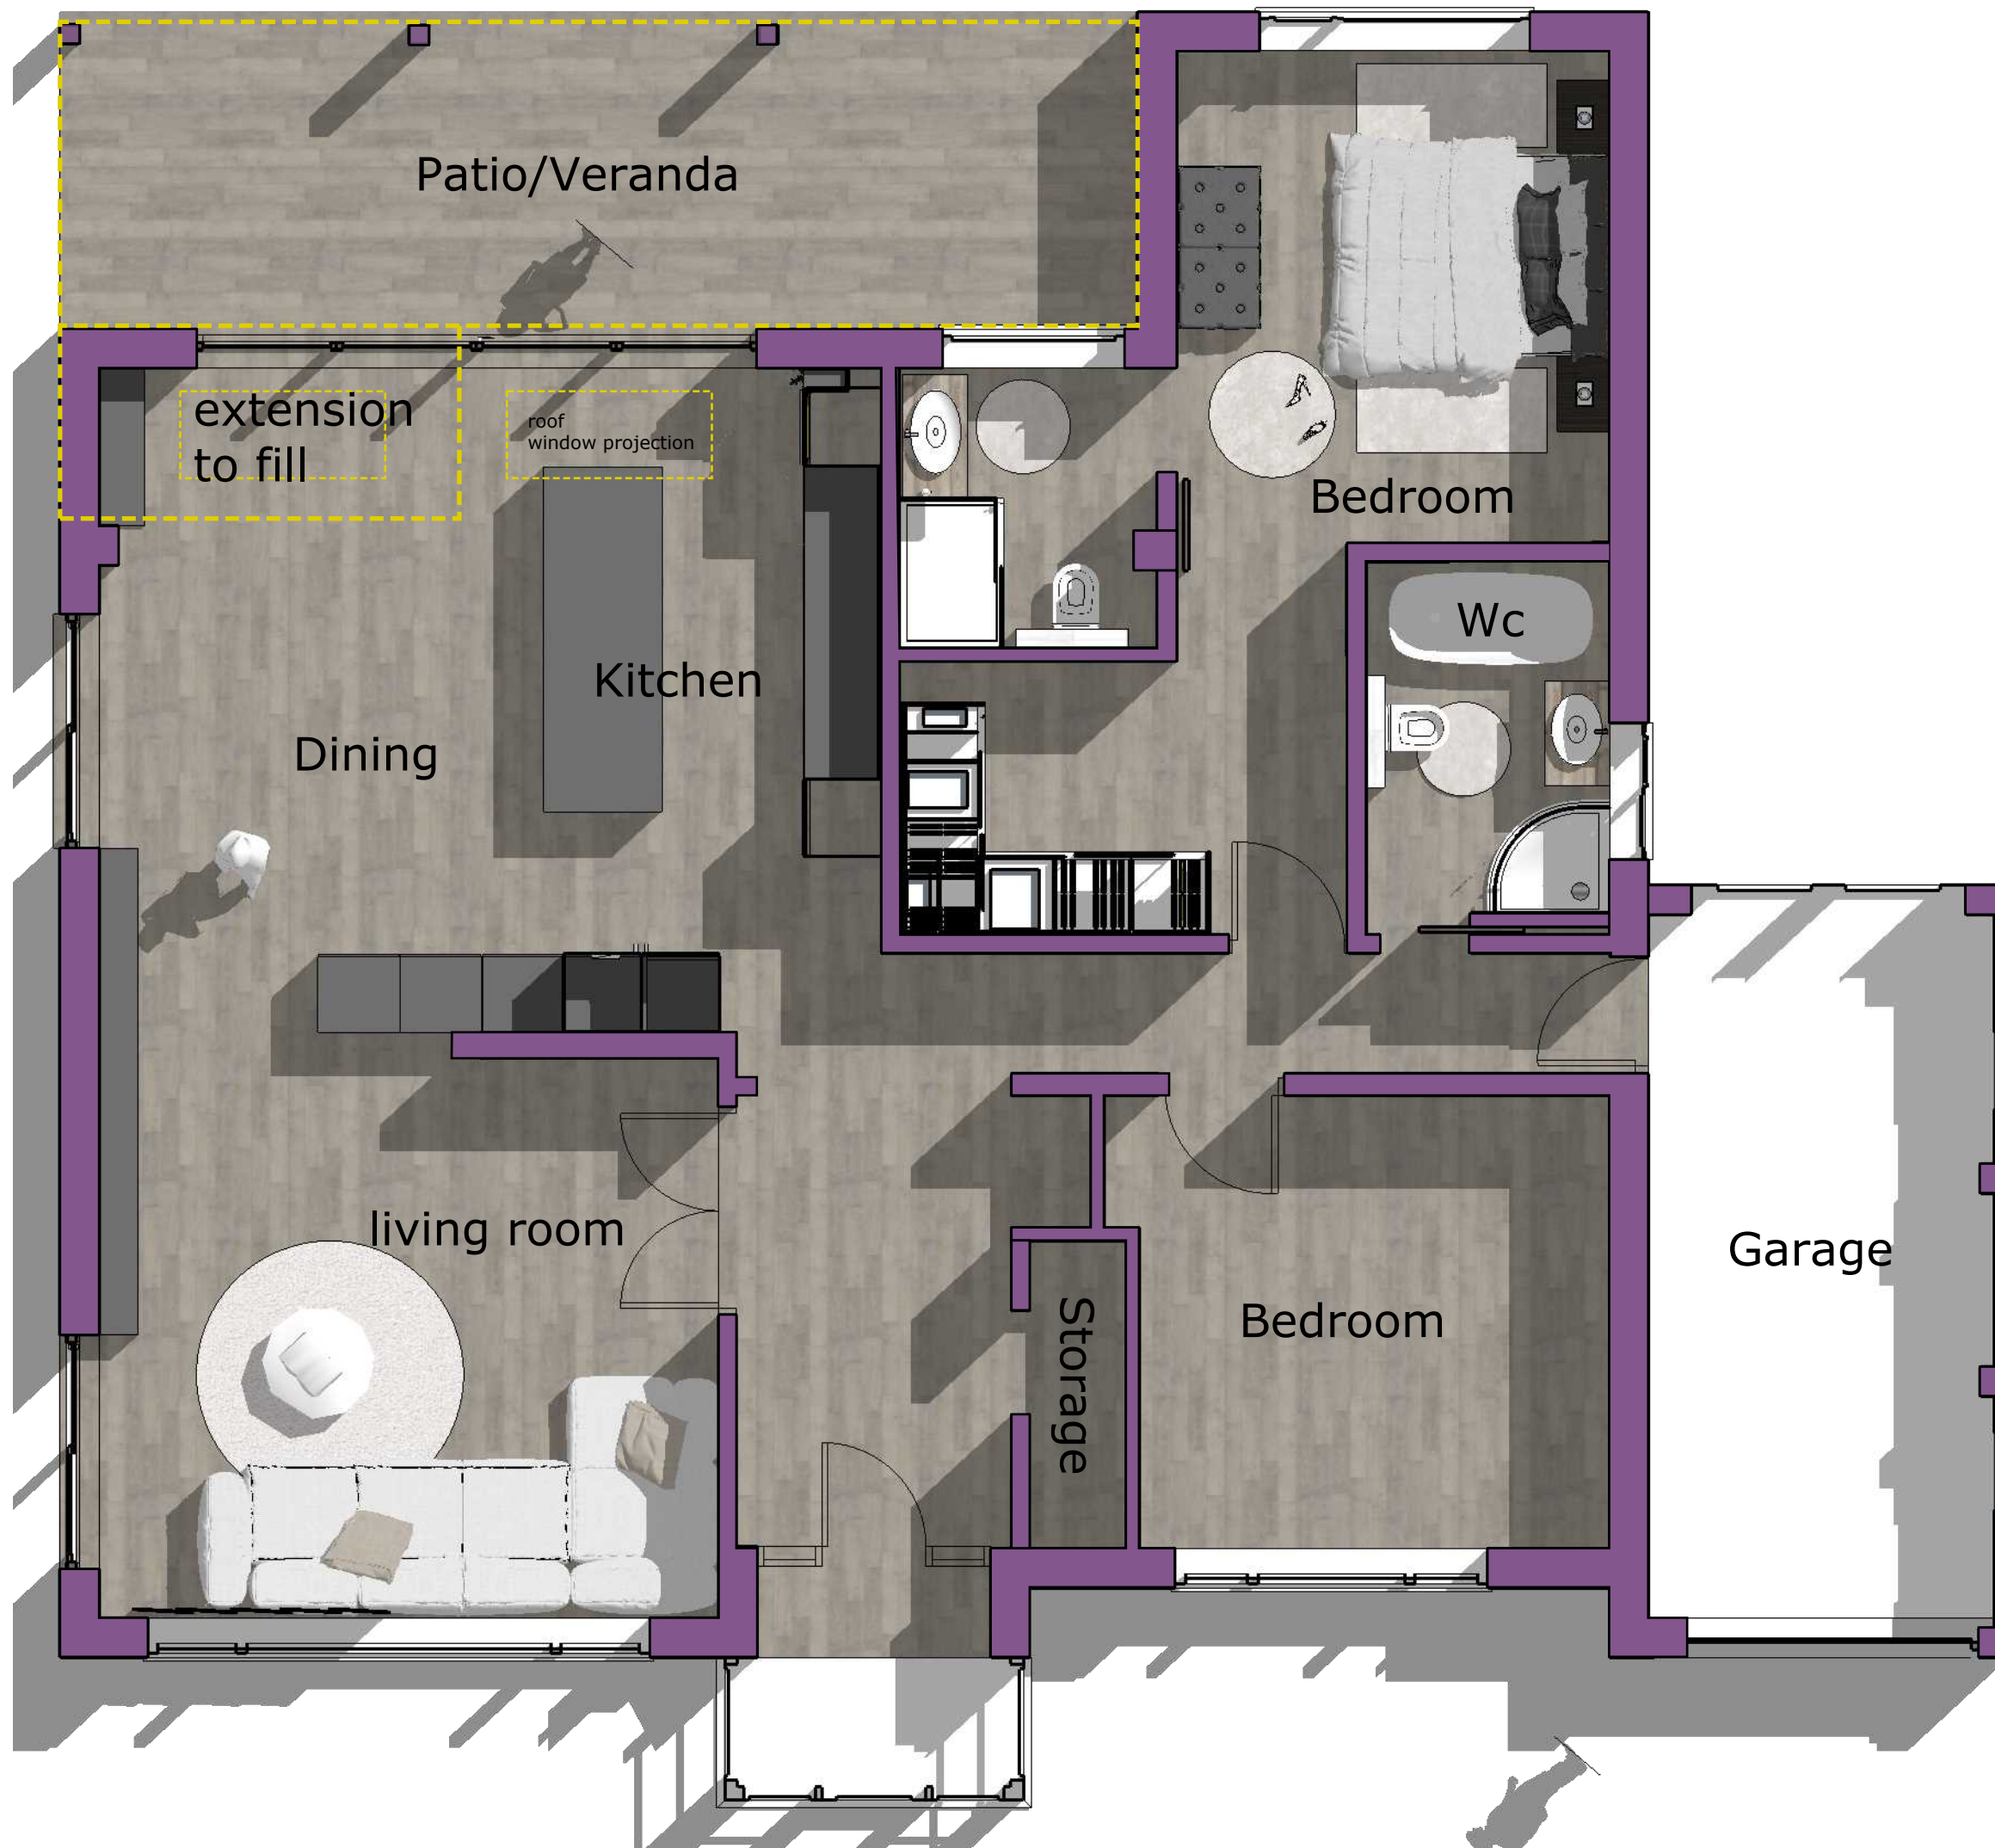

Ground Floor
AS PROPOSED

PROGRESS DRAWING
This drawing is not intended to be used for
contract pricing or fabrication purposes.
All content is subject to change

 **Spazio Ltd**

Project:

12 FAIRHAVEN AVENUE, Bury

1A Churchwood Road
M20 6TZ
Didsbury
Manchester
United Kingdom

info@spazioltd.com
www.spazioltd.com

Drawing:
as proposed

Date:
01/10/21

Drawn by:
EJG

Checked by:

Scale:
1:50@A3

Drawing no:
823 01 200P

Rev:
D 4