


Dash-dot line indicates neighbouring boundaries

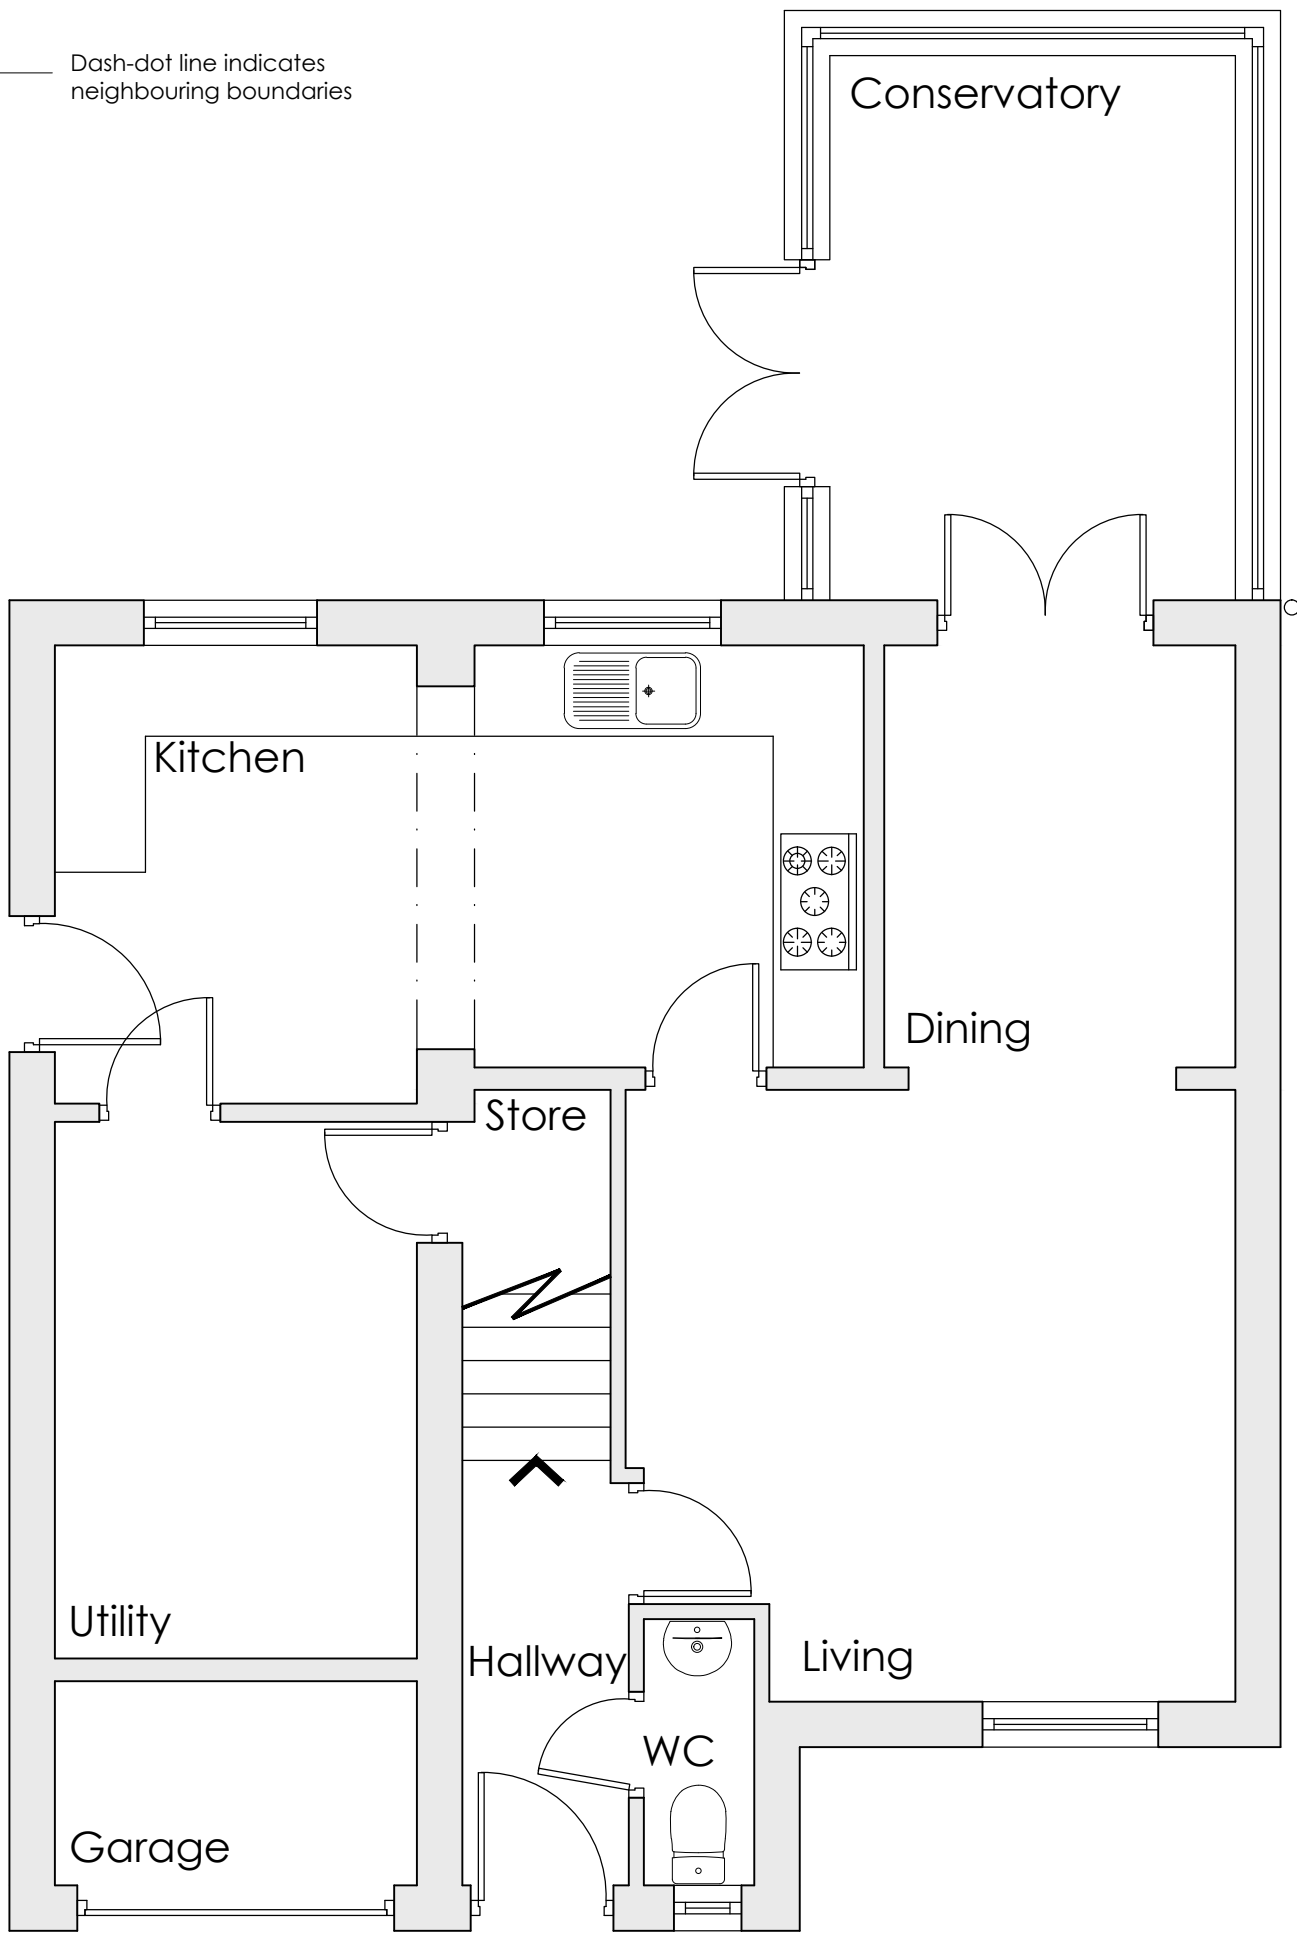

GROUND FLOOR

52 STANFORD HALL CRES, RAMSBOTTOM - EXISTING FLOOR PLAN

REV.	DATE	DESCRIPTION
		Mr & Mrs Ansbro, 52 Stanford Hall Crescent, Ramsbottom, Bury BL0 9FD
		Demolition of Existing Conservatory with Erection of Single Storey Extension 02 - Existing Ground Floor Plan Scale 1 - 50 @ A3 October 2020