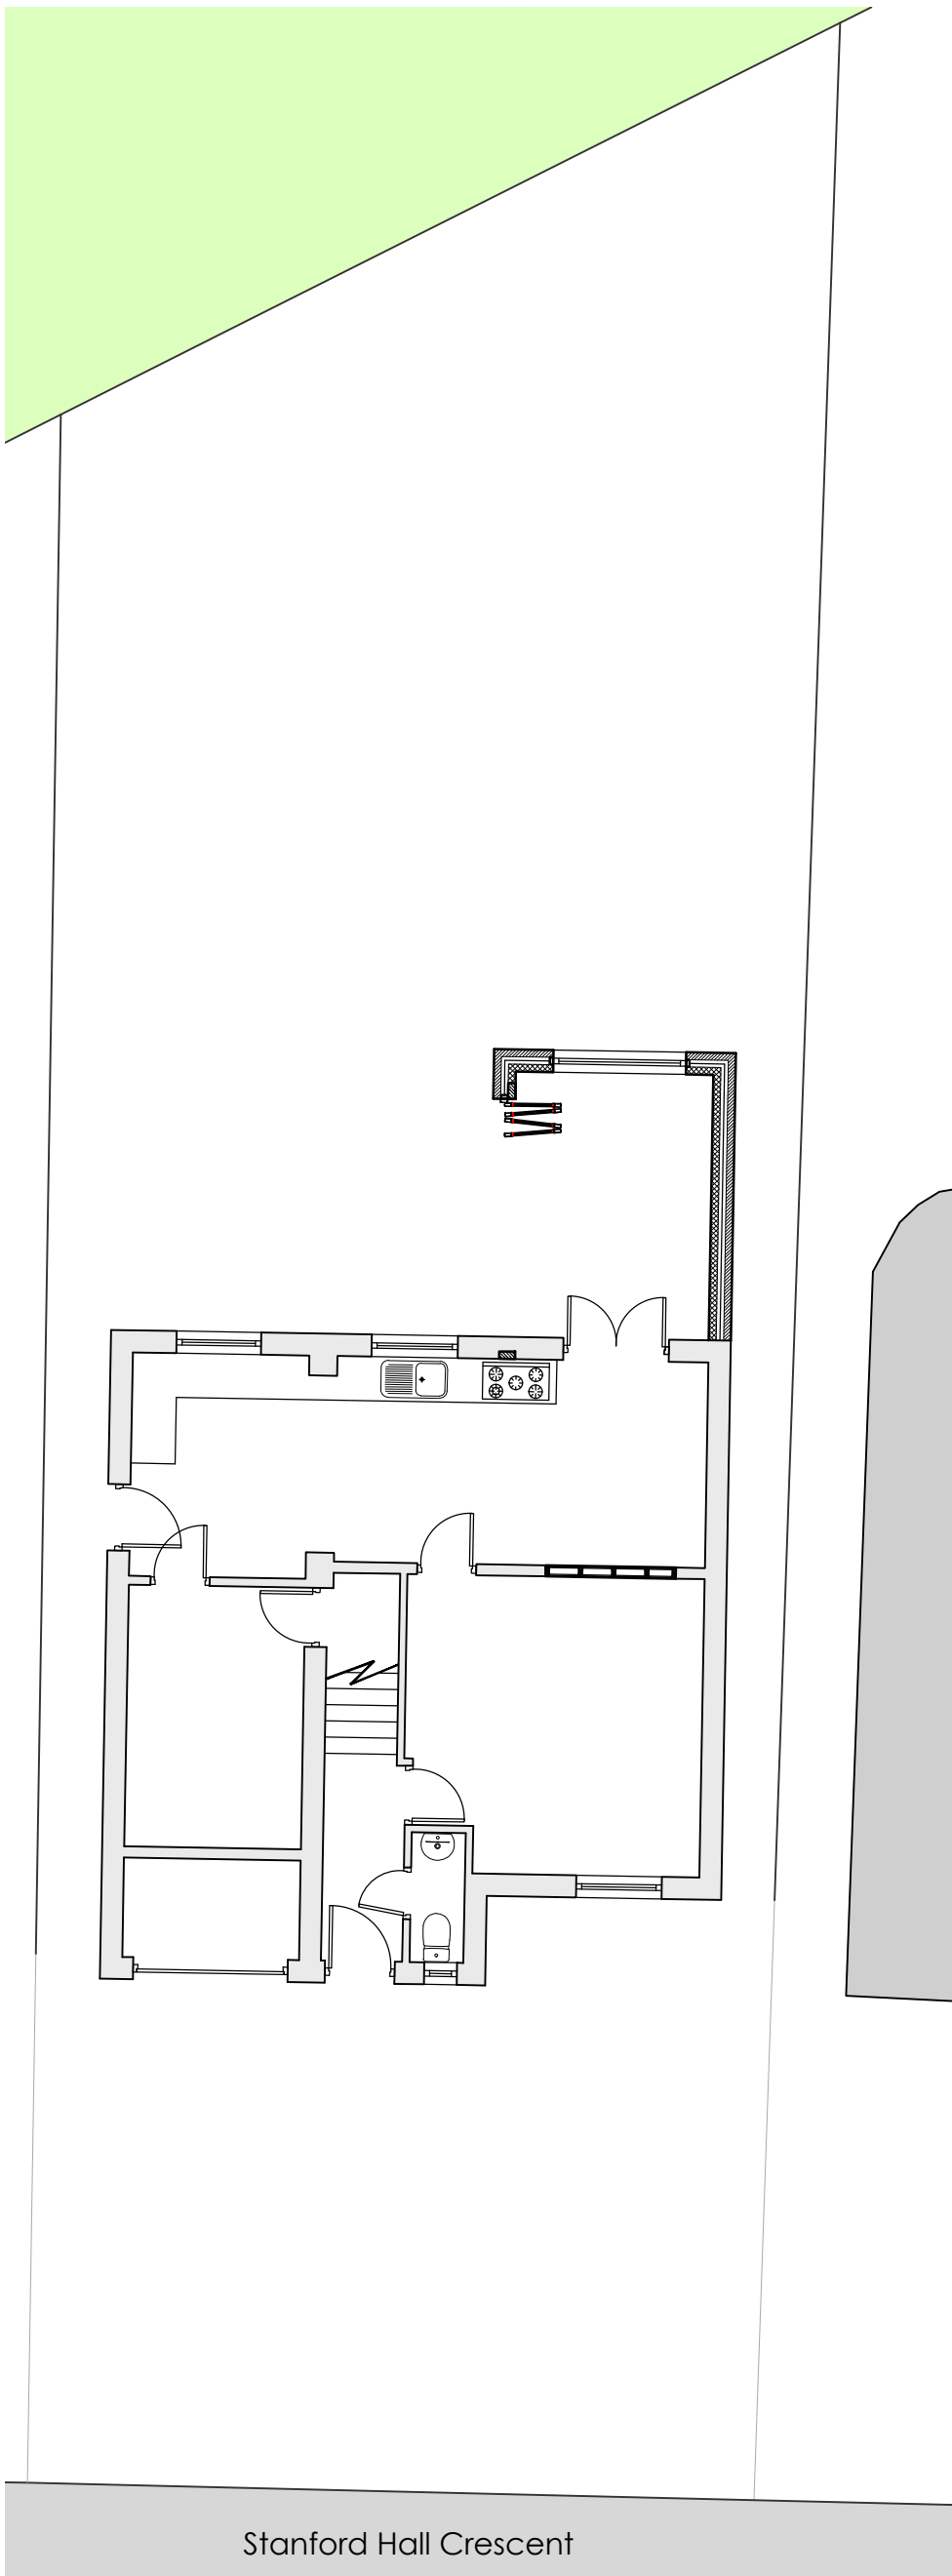


# 52 STANFORD HALL CRES, RAMSBOTTOM - PROPOSED SITE PLAN

| REV. | DATE | DESCRIPTION   |
|------|------|---|
|      |      | Mr & Mrs Ansbro, 52 Stanford Hall Crescent,<br>Ramsbottom, Bury BL0 9FD                                                                          |
|      |      | Demolition of Existing Conservatory with<br>Erection of Single Storey Extension<br>07 - Proposed Site Plan<br>Scale 1 - 100 @ A3<br>October 2020 |