



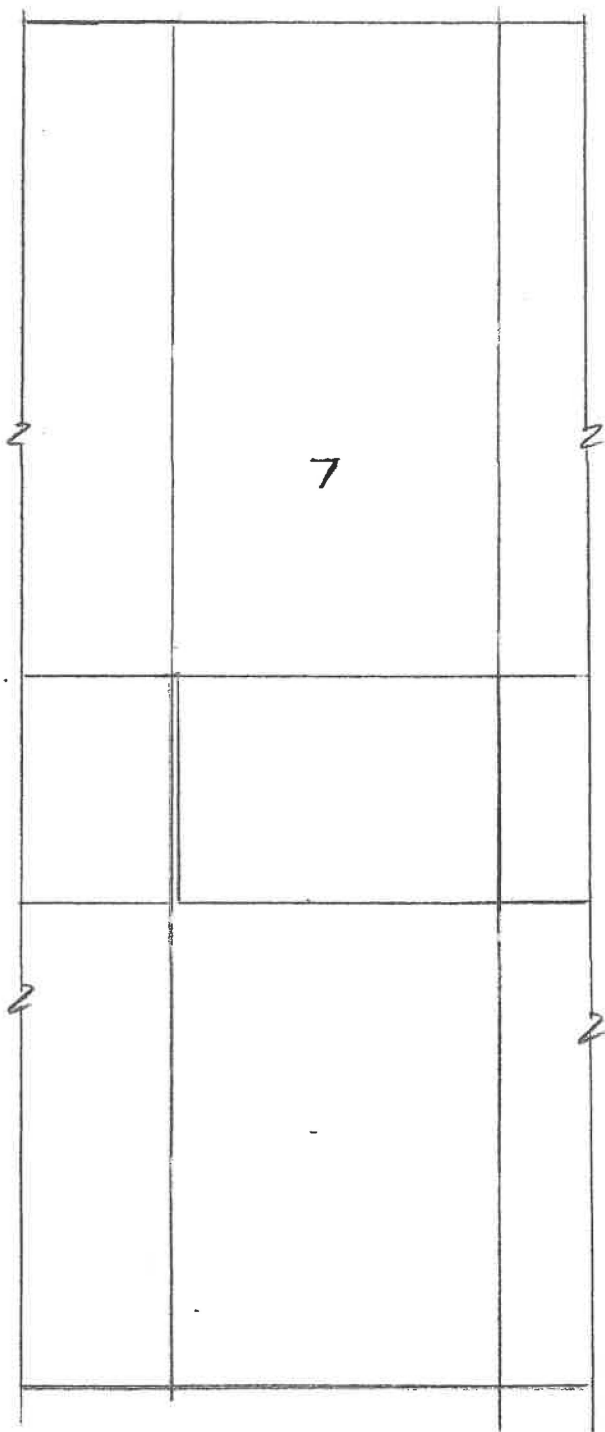

EXISTING SITE PLAN 1:100

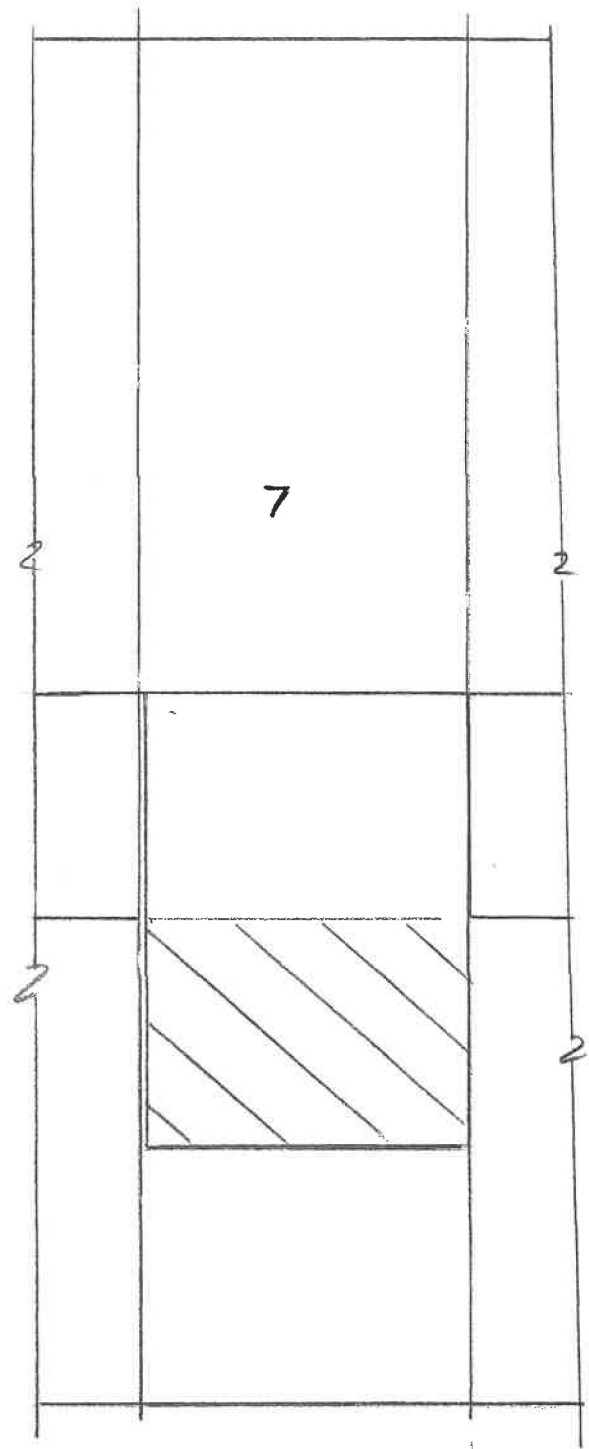

PROPOSED SITE PLAN 1:100

