


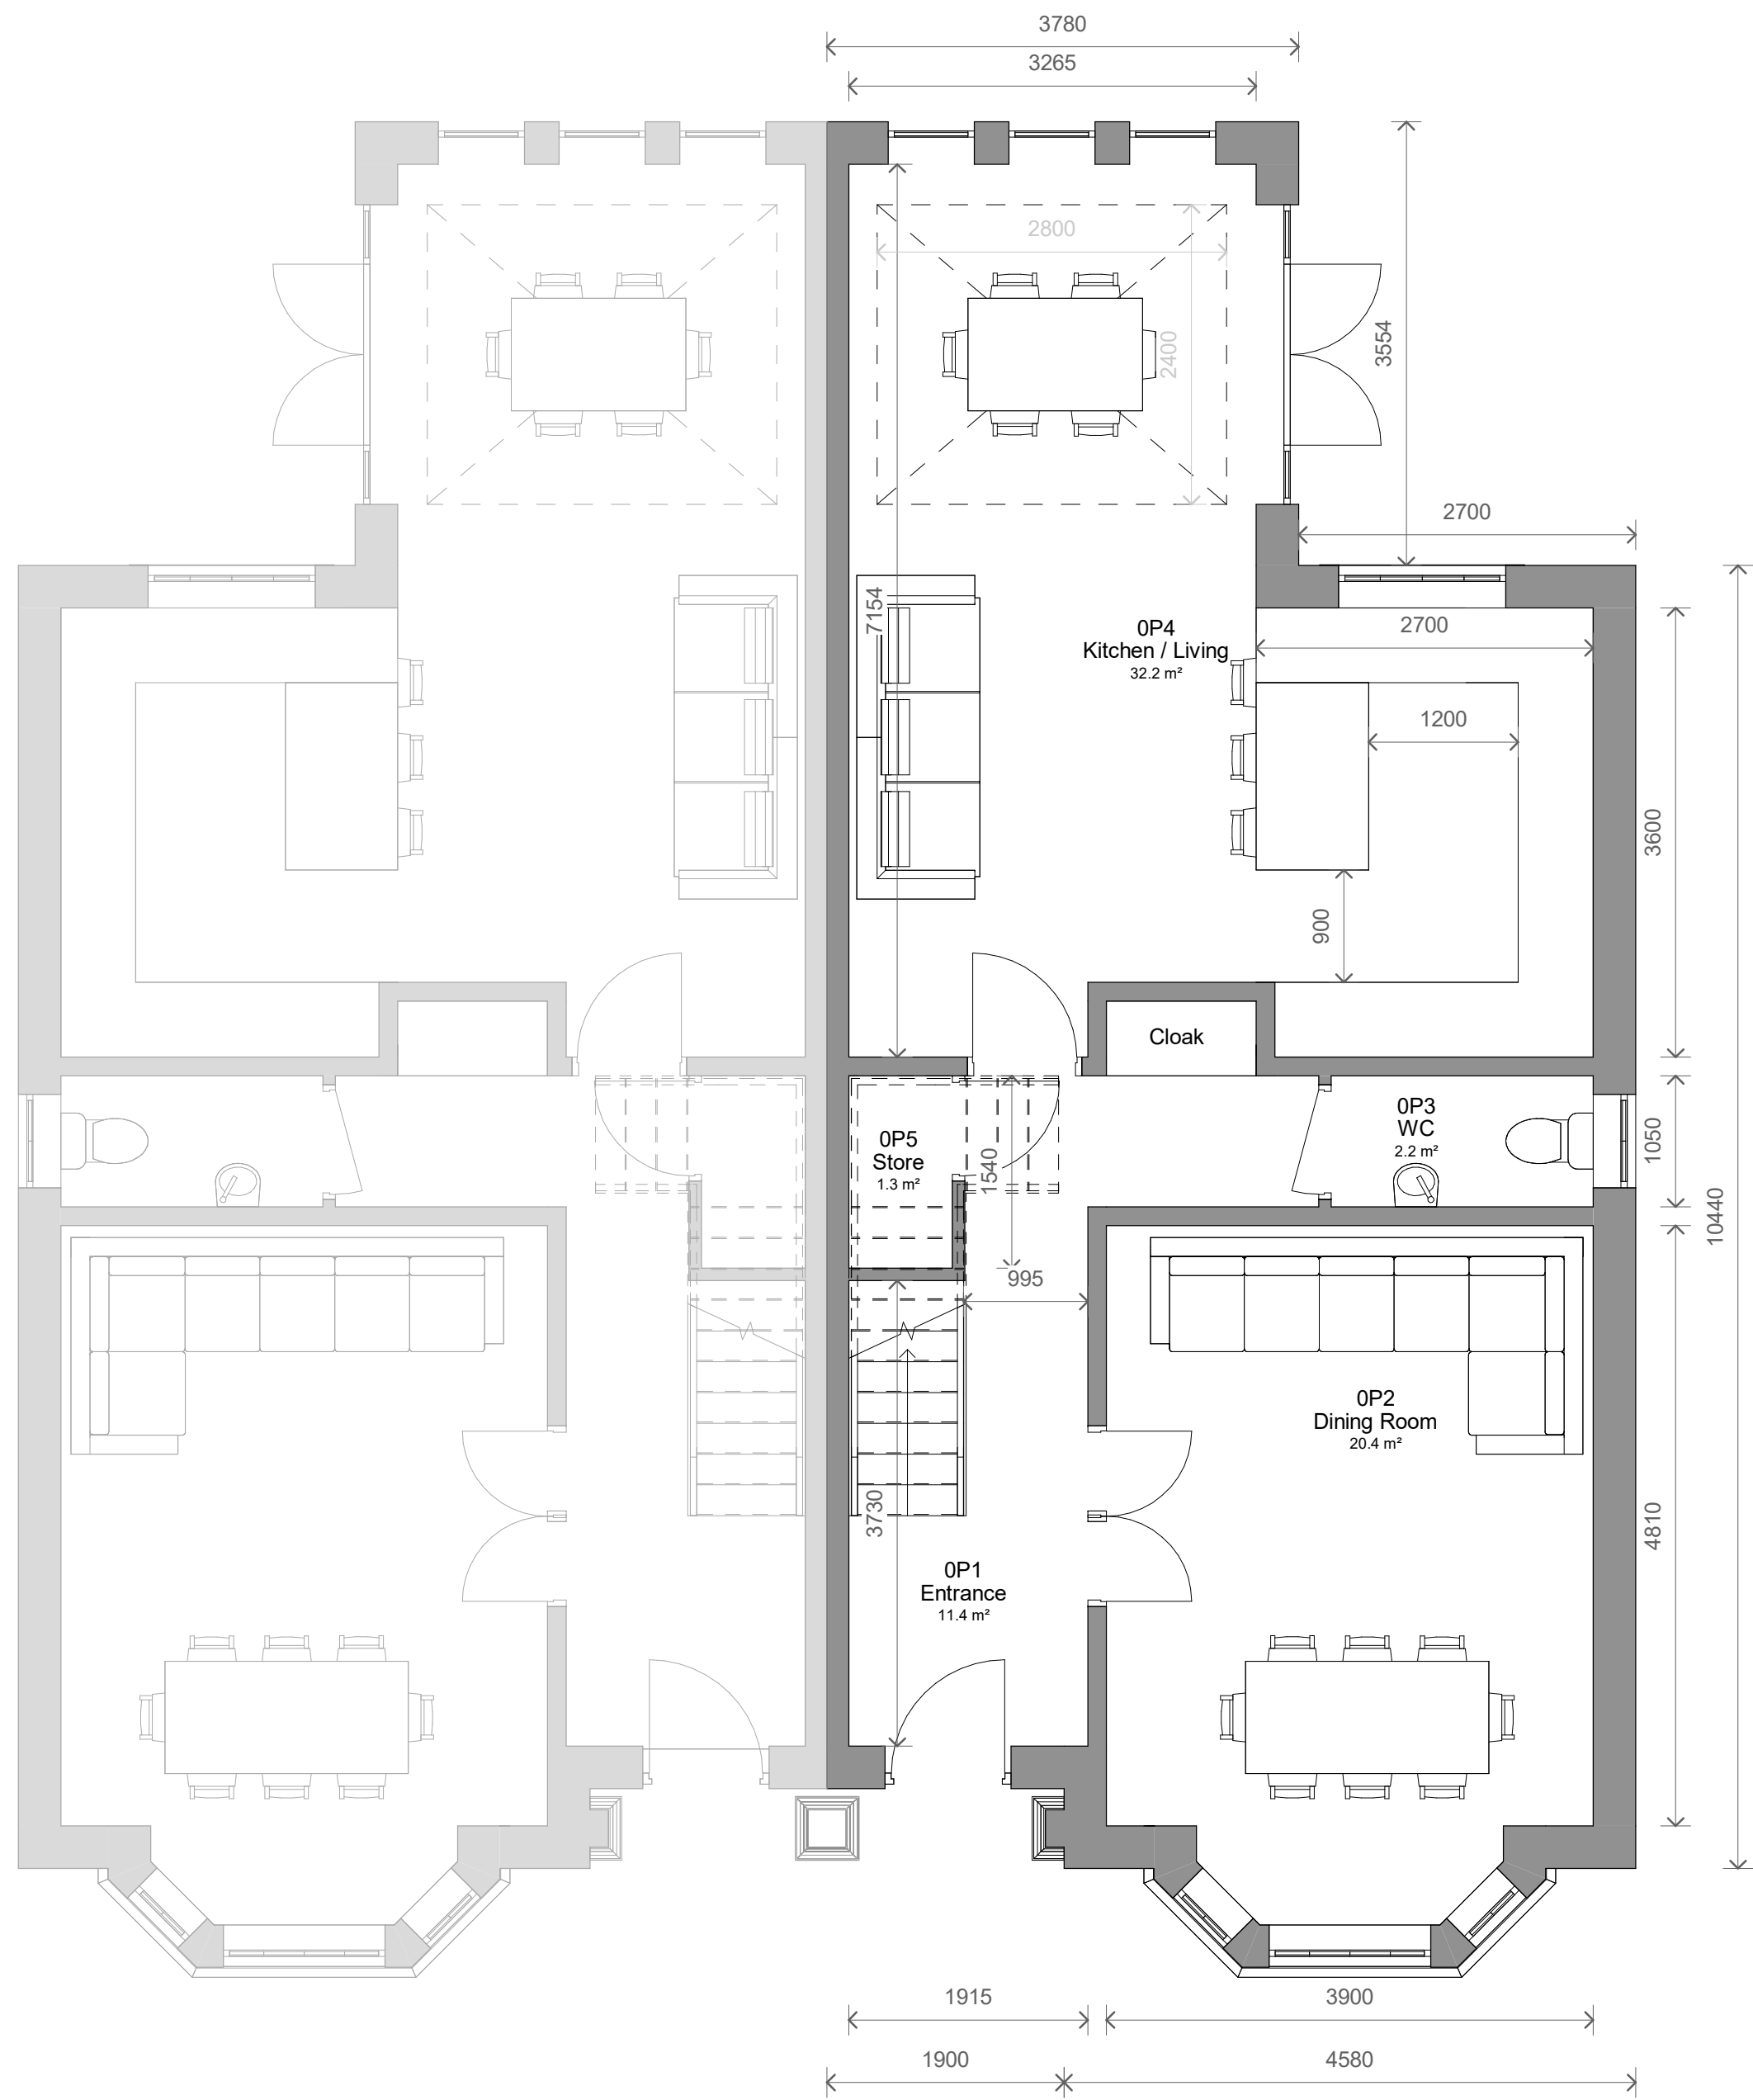


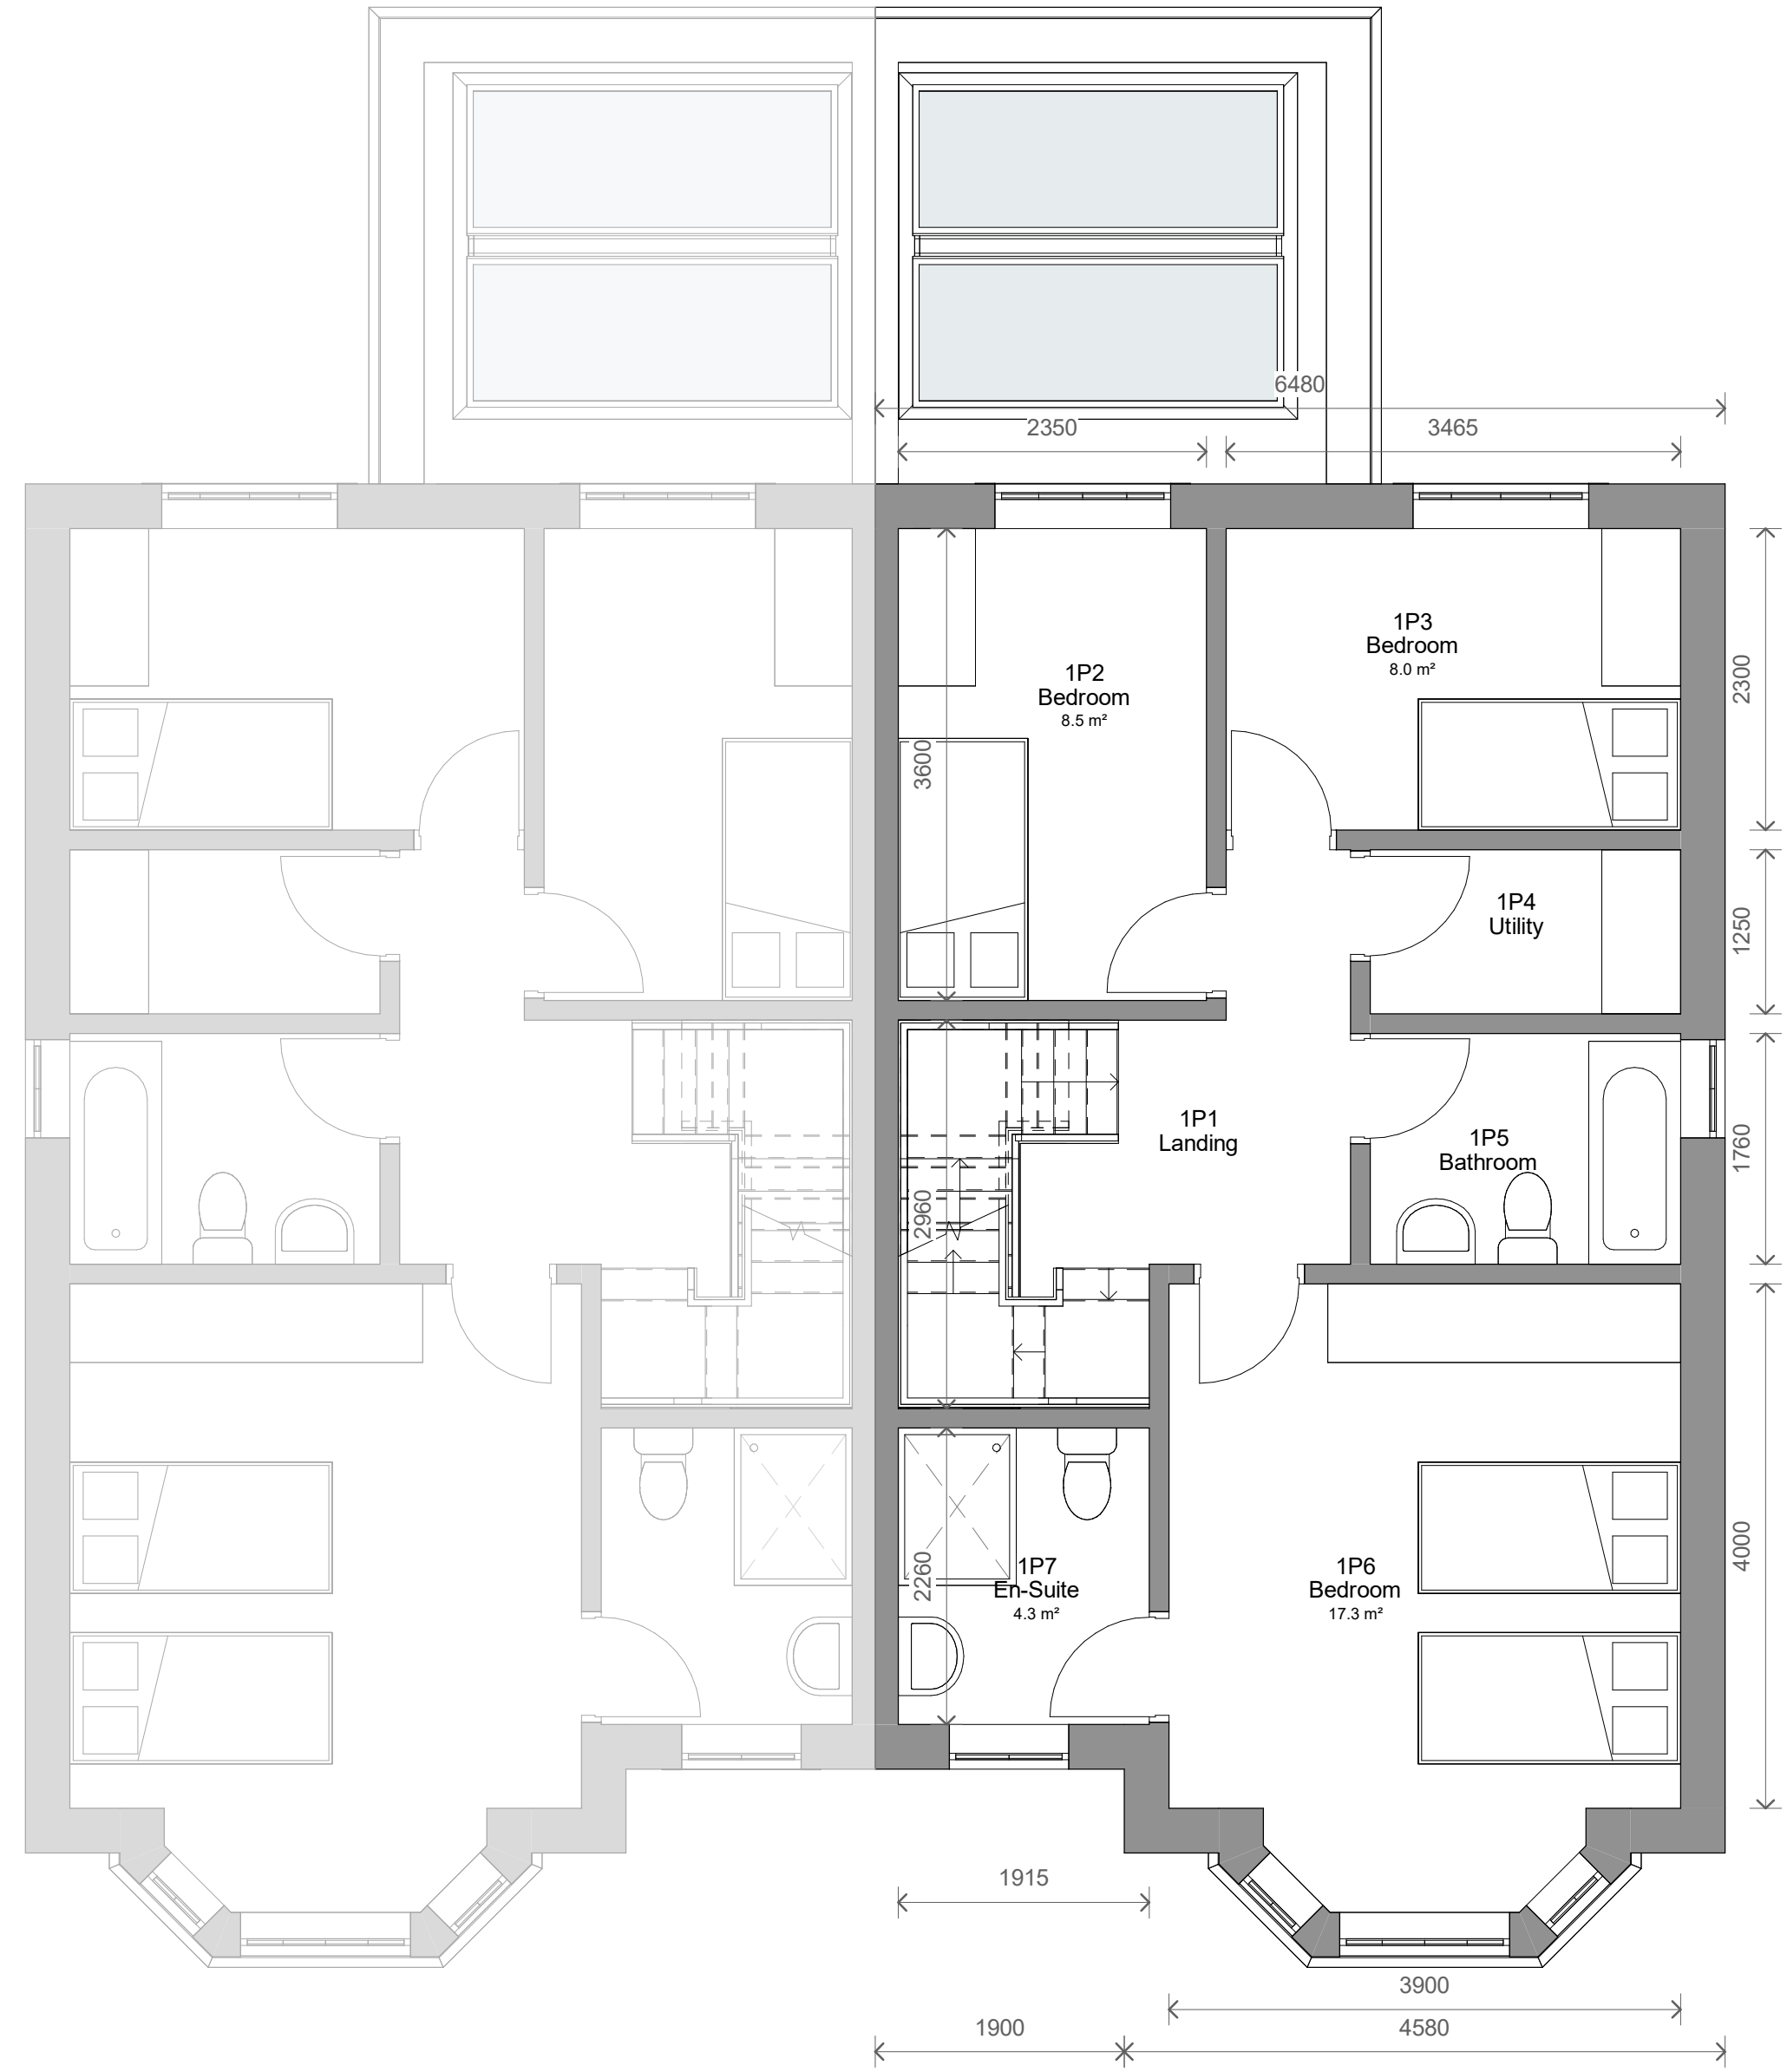

1 Level 0 - Proposed
1 : 50

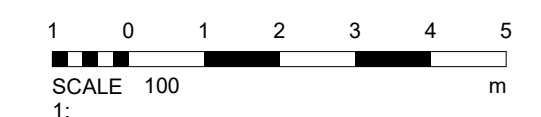

2 Level 1 - Proposed
1 : 50

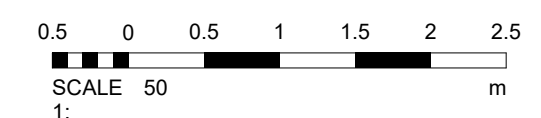

2	Revised	15/01/2023	TP
1	Revised	05/01/2023	TP
No.	Description	Date	Initial

PROJECT		72 Park Road - Type A	
TITLE			
Proposed Plans			
STATUS			
DESIGN			
DRAWN BY	DATE	SCALE (@ A1)	
TP	22/12/2023	1 : 50	
PROJECT NUMBER		DRAWING NUMBER	REV
GSS23145.1		003	2
GOLD SKETCH			
S T U D I O S			
www.goldsketch.co.uk		info@goldsketch.co.uk 0161 792 9595	
NOTES © COPYRIGHT ALL RIGHTS RESERVED. THIS DRAWING MUST NOT BE REPRODUCED WITHOUT PRIOR WRITTEN COMMENT. DRAWING TO BE USED FOR THE STATUS INDICATED ONLY. ALL DIMENSIONS ARE SETTING OUT DIMENSIONS. DIMENSIONS ARE COORDINATED ON SITE. ALL WORK AND MATERIALS TO BE IN ACCORDANCE WITH CURRENT ENGLISH LEGISLATION, RELEVANT CODES OF PRACTICE AND BRITISH STANDARDS. ALL DIMENSIONS ON THIS DRAWING ARE IN MILLIMETERS UNLESS OTHERWISE STATED.			