


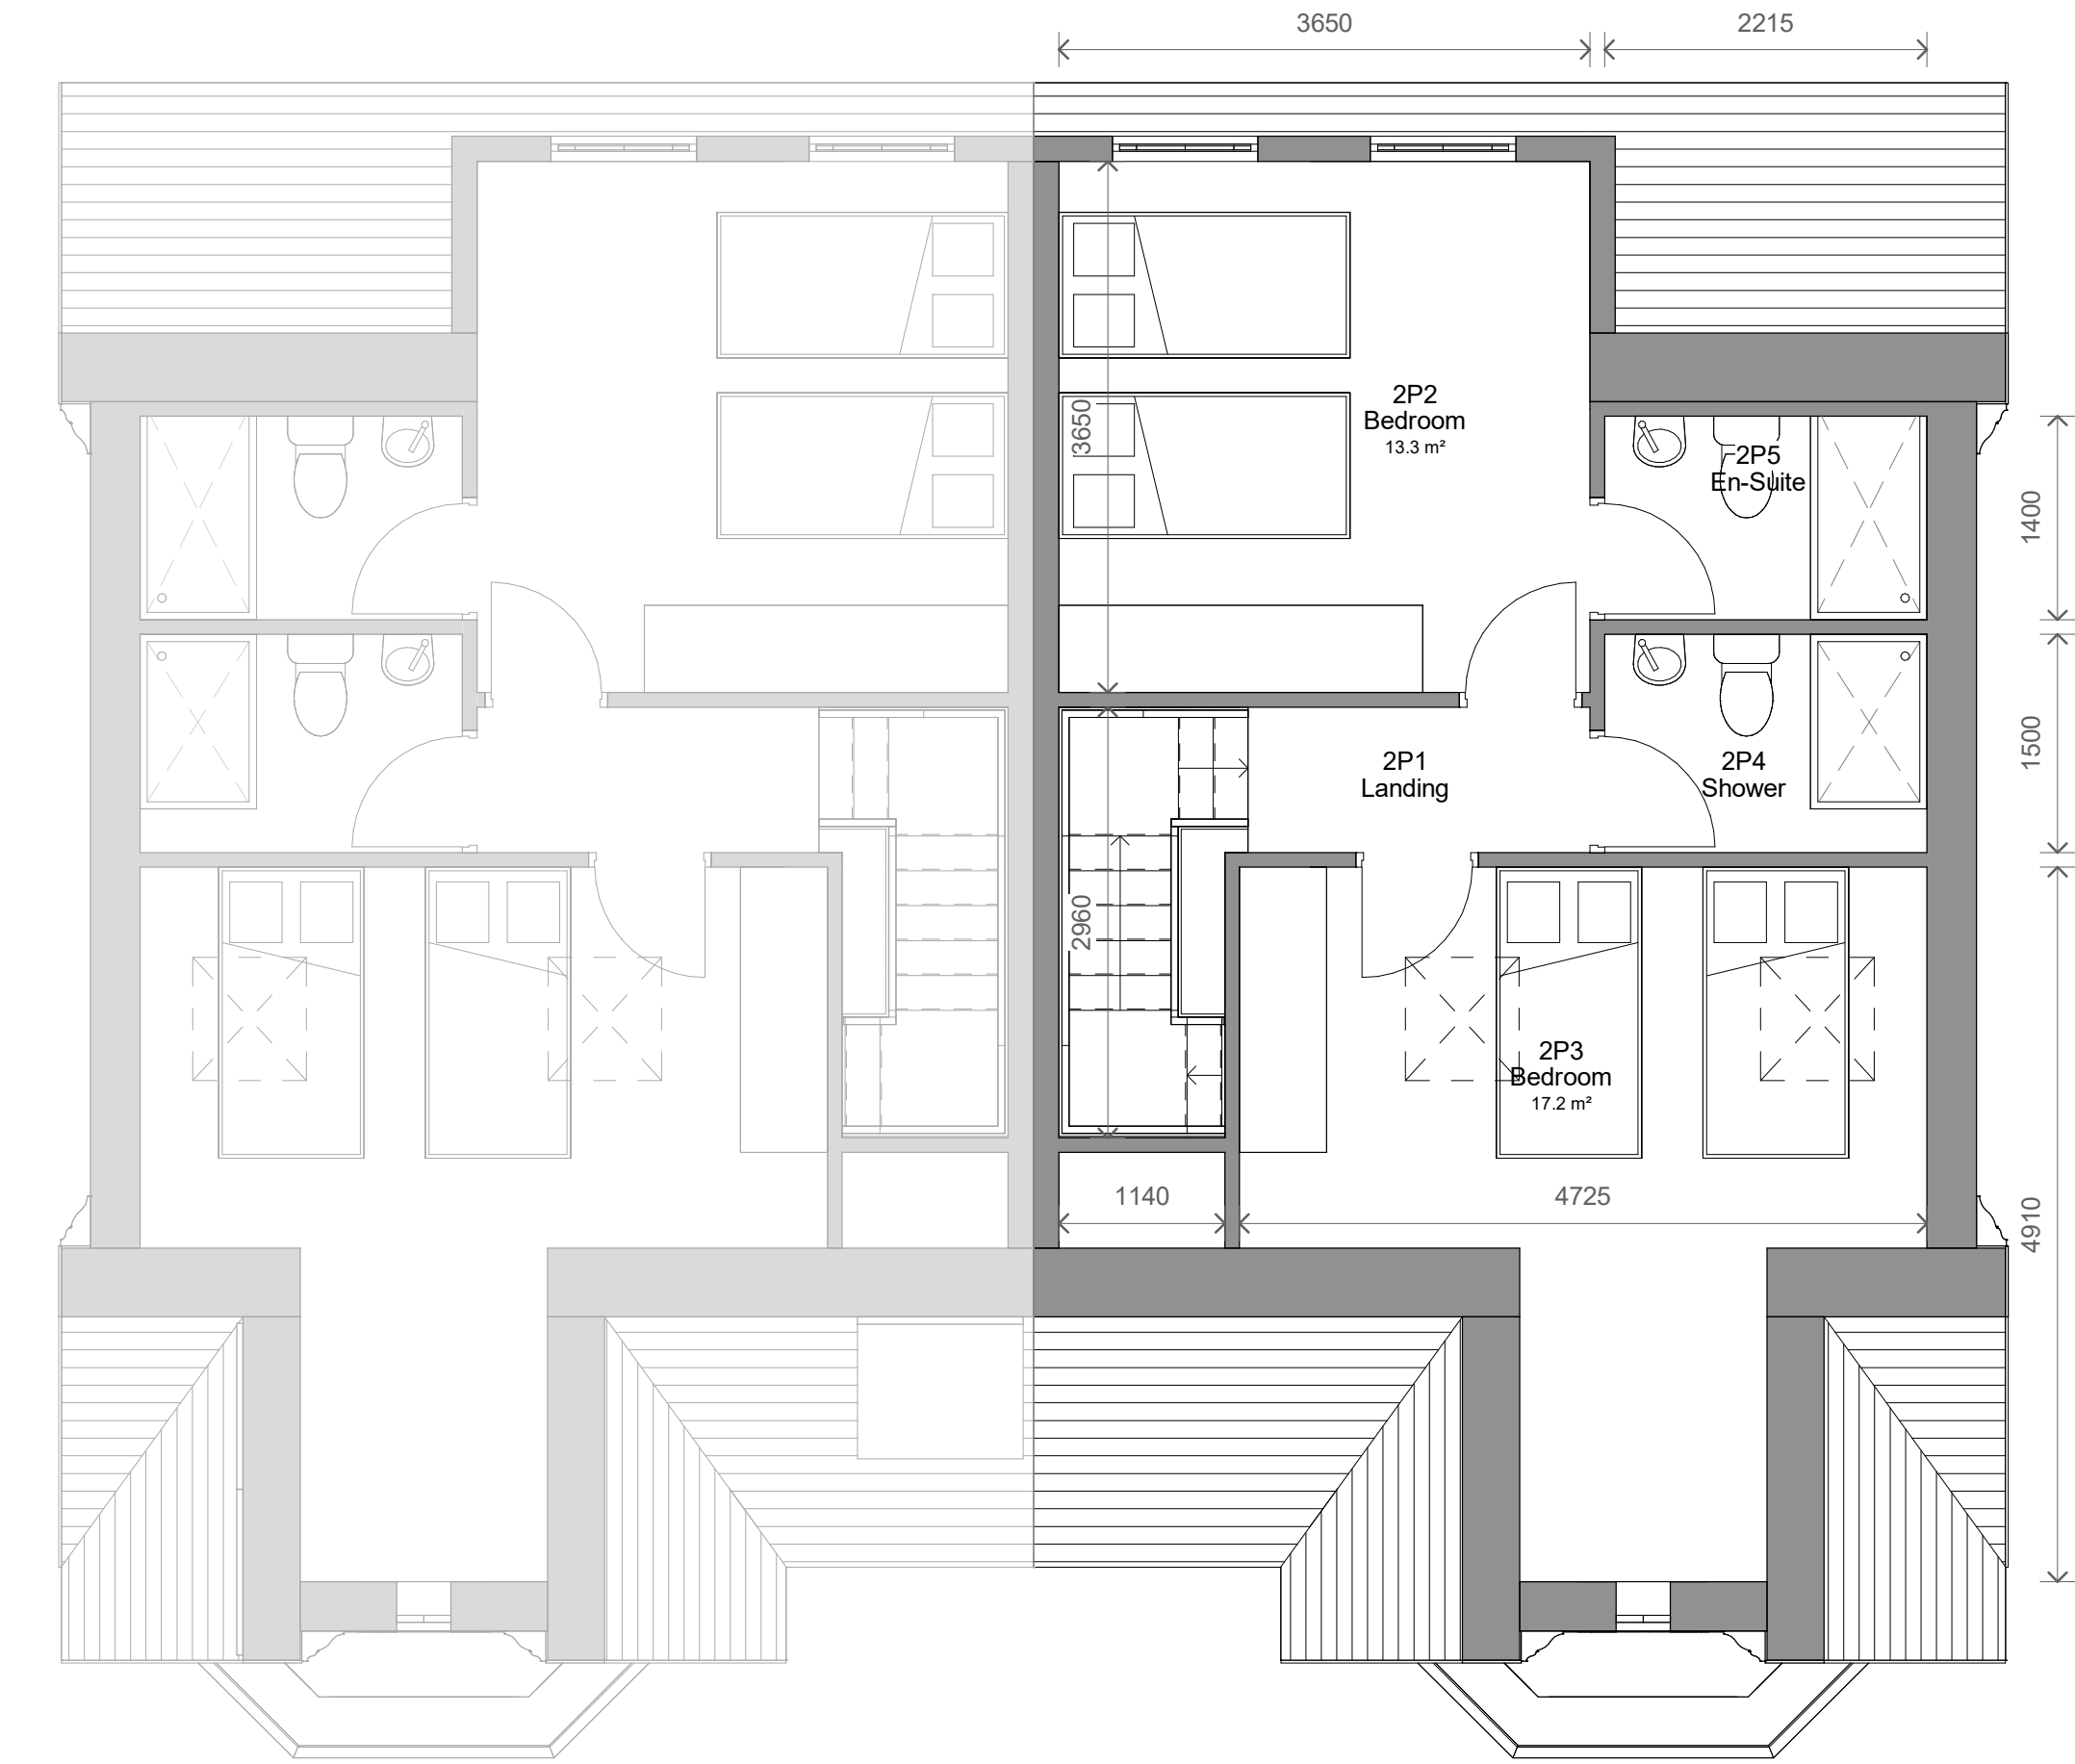

1 Level 2 - Proposed
1 : 50



2 Front - Proposed
1 : 100



3 Left Side - Proposed
1 : 100



4 Rear - Proposed
1 : 100



5 Right Side - Proposed
1 : 100

1	Revised	15/01/2023	TP
No.	Description	Date	Initial

PROJECT			72 Park Road - Type A		
TITLE					
Proposed Plans & Elevations					
STATUS					
DESIGN					
DRAWN BY		DATE		SCALE (@ A1)	
TP		22/12/2023		As indicated	
PROJECT NUMBER		DRAWING NUMBER			REV
GSS23145.1		004			1
GOLD SKETCH					
S T U D I O S					
www.goldsketch.co.uk info@goldsketch.co.uk 0161 792 9595					
NOTES					
© COPYRIGHT. ALL RIGHTS RESERVED.					
THIS DRAWING IS NOT TO BE REPRODUCED WITHOUT WRITTEN COMMENT.					
DRAWING TO BE USED FOR THE STATUS INDICATED ONLY.					
ALL DIMENSIONS AND SETTING OF WALLS, BE CHECKED AND CONFIRMED ON SITE. ANY DISCREPANCIES TO BE REPORTED TO THE					
CUSTOMER PRIOR TO THE COMMENCEMENT OF ANY WORK. ALL WORK AND MATERIALS TO BE IN ACCORDANCE WITH CURRENT STATUTORY					
LEGISLATION, RELEVANT CODES OF PRACTICE AND BRITISH STANDARDS. ALL DIMENSIONS ON THIS DRAWING ARE IN MILLIMETERS UNLESS					
OTHERWISE STATED.					

