


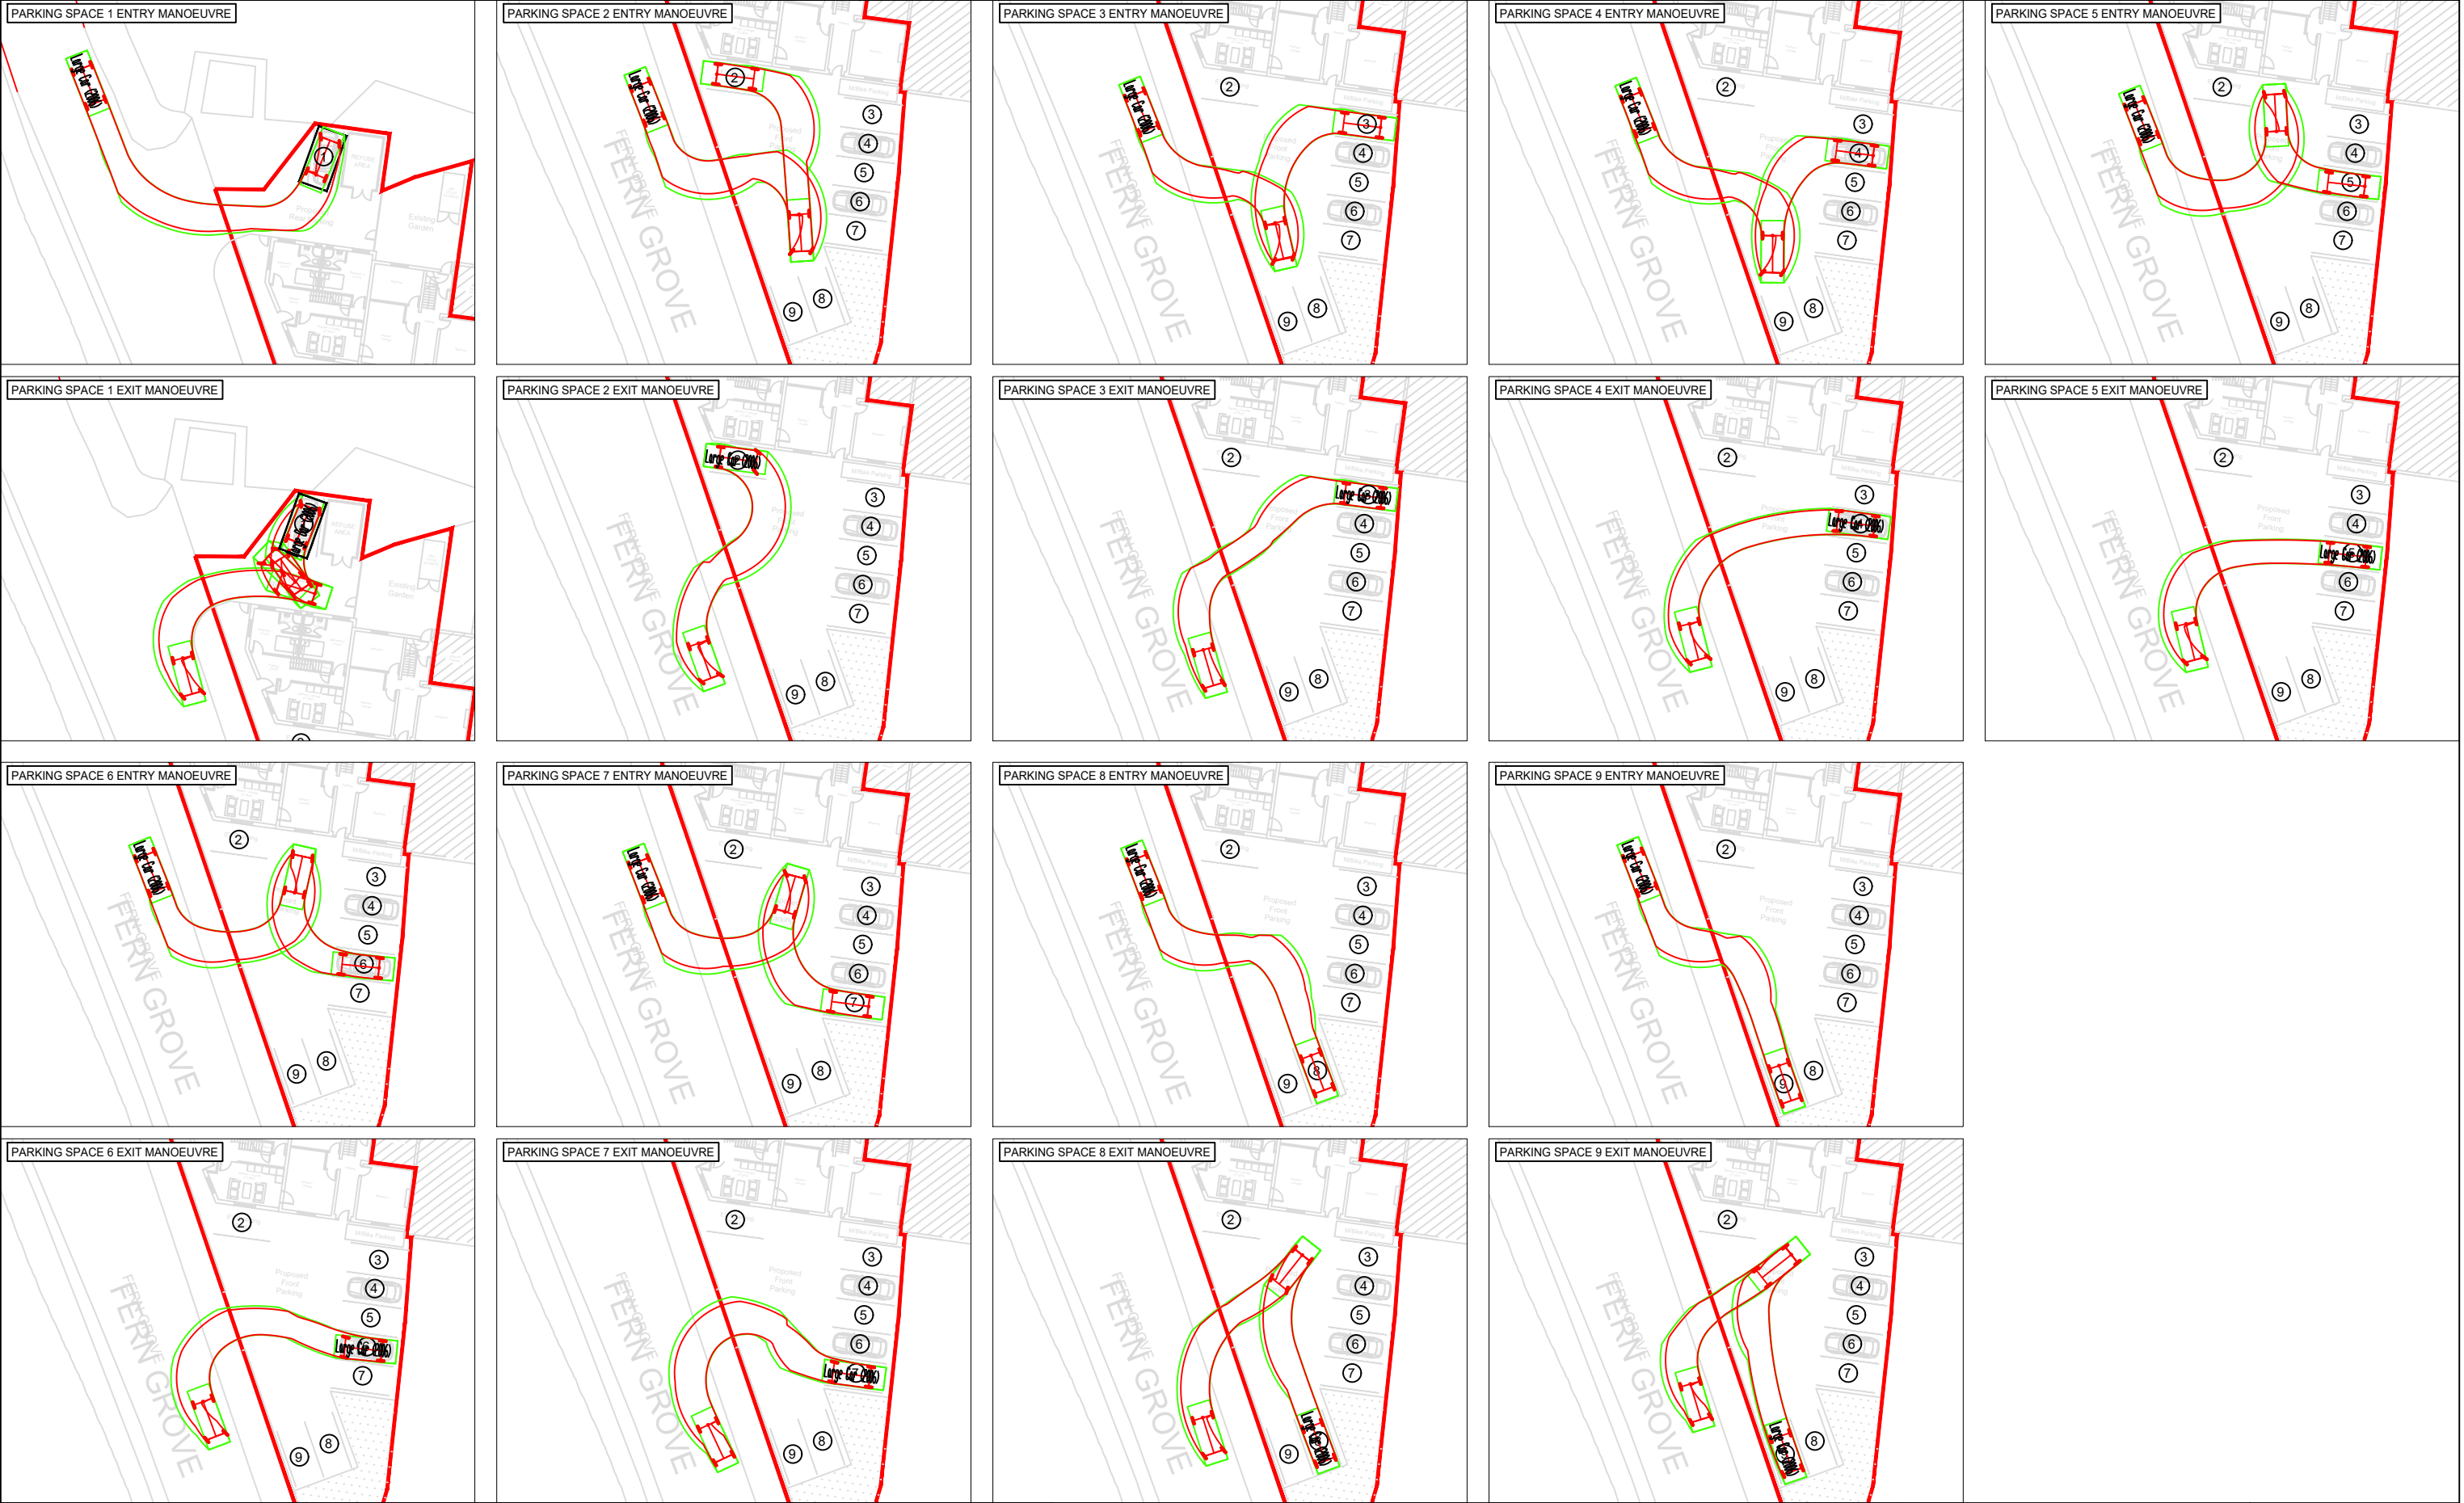

KEY PLAN	VEHICLE MODELS USED IN SWEEP PATH ANALYSIS	NOTES		 Fastnet Transport Planning 54 St James Street Liverpool L1 0AB 07529 204 168 www.fastnetltd.co.uk Registered in England and Wales: 13286661	DRAWING TITLE SWEEP PATH ANALYSIS OF PARKING SPACES		REVISIONS			
	CLIENT -									
	PROJECT FERNGROVE HOUSE									
	DRAWING NO. 001				SCALE @ A3 1:500	REV -	FIRST ISSUE	DRAWN R.OSBORNE	CHECKED J.PARRY	REV DATE 05/03/24