



SITE LOCATION PLAN

Scale Bar

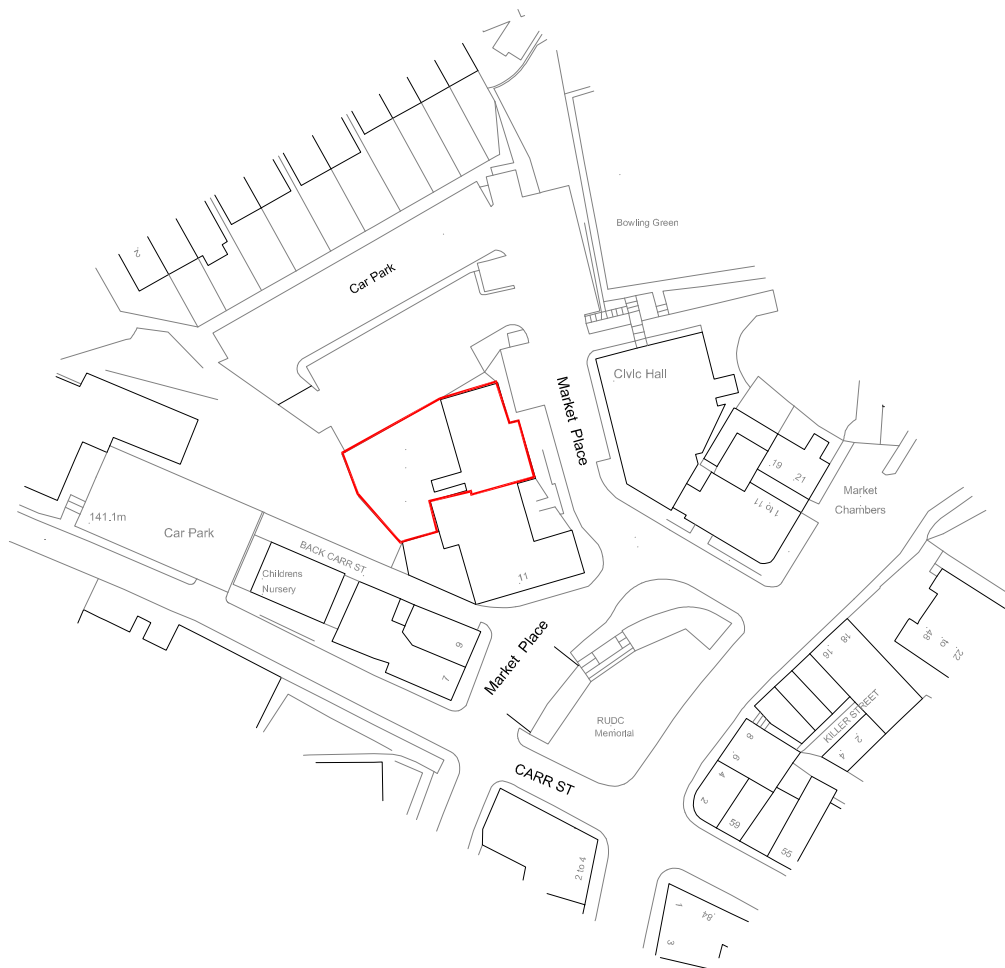

(Metres) 0 10 20 30 40 50 60 70 80 90 100

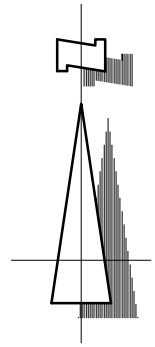

Rev B Red line boundary updated
Rev A General Revision

25.03.2022

CLIENT IFA Private Clients Limited	TITLE Site Location Plan				435-437 WALMERSLEY ROAD BURY LANCASHIRE BL9 5EU T : 0161 797 2077 F : 0161 797 2088 E : info@equilibriumarchitects.co.uk 	
PROJECT Phase 2, Proposed Refurbishment, The Former Grant Arms, Market Place, Ramsbottom.	SCALE 1:1250 DRAWING NO. C-0422-SLP	DATE July 2020 CAD REFERENCE NO.	DRAWN LY	CHECKED - REVISION B		