





Proposed Front/RHS Image

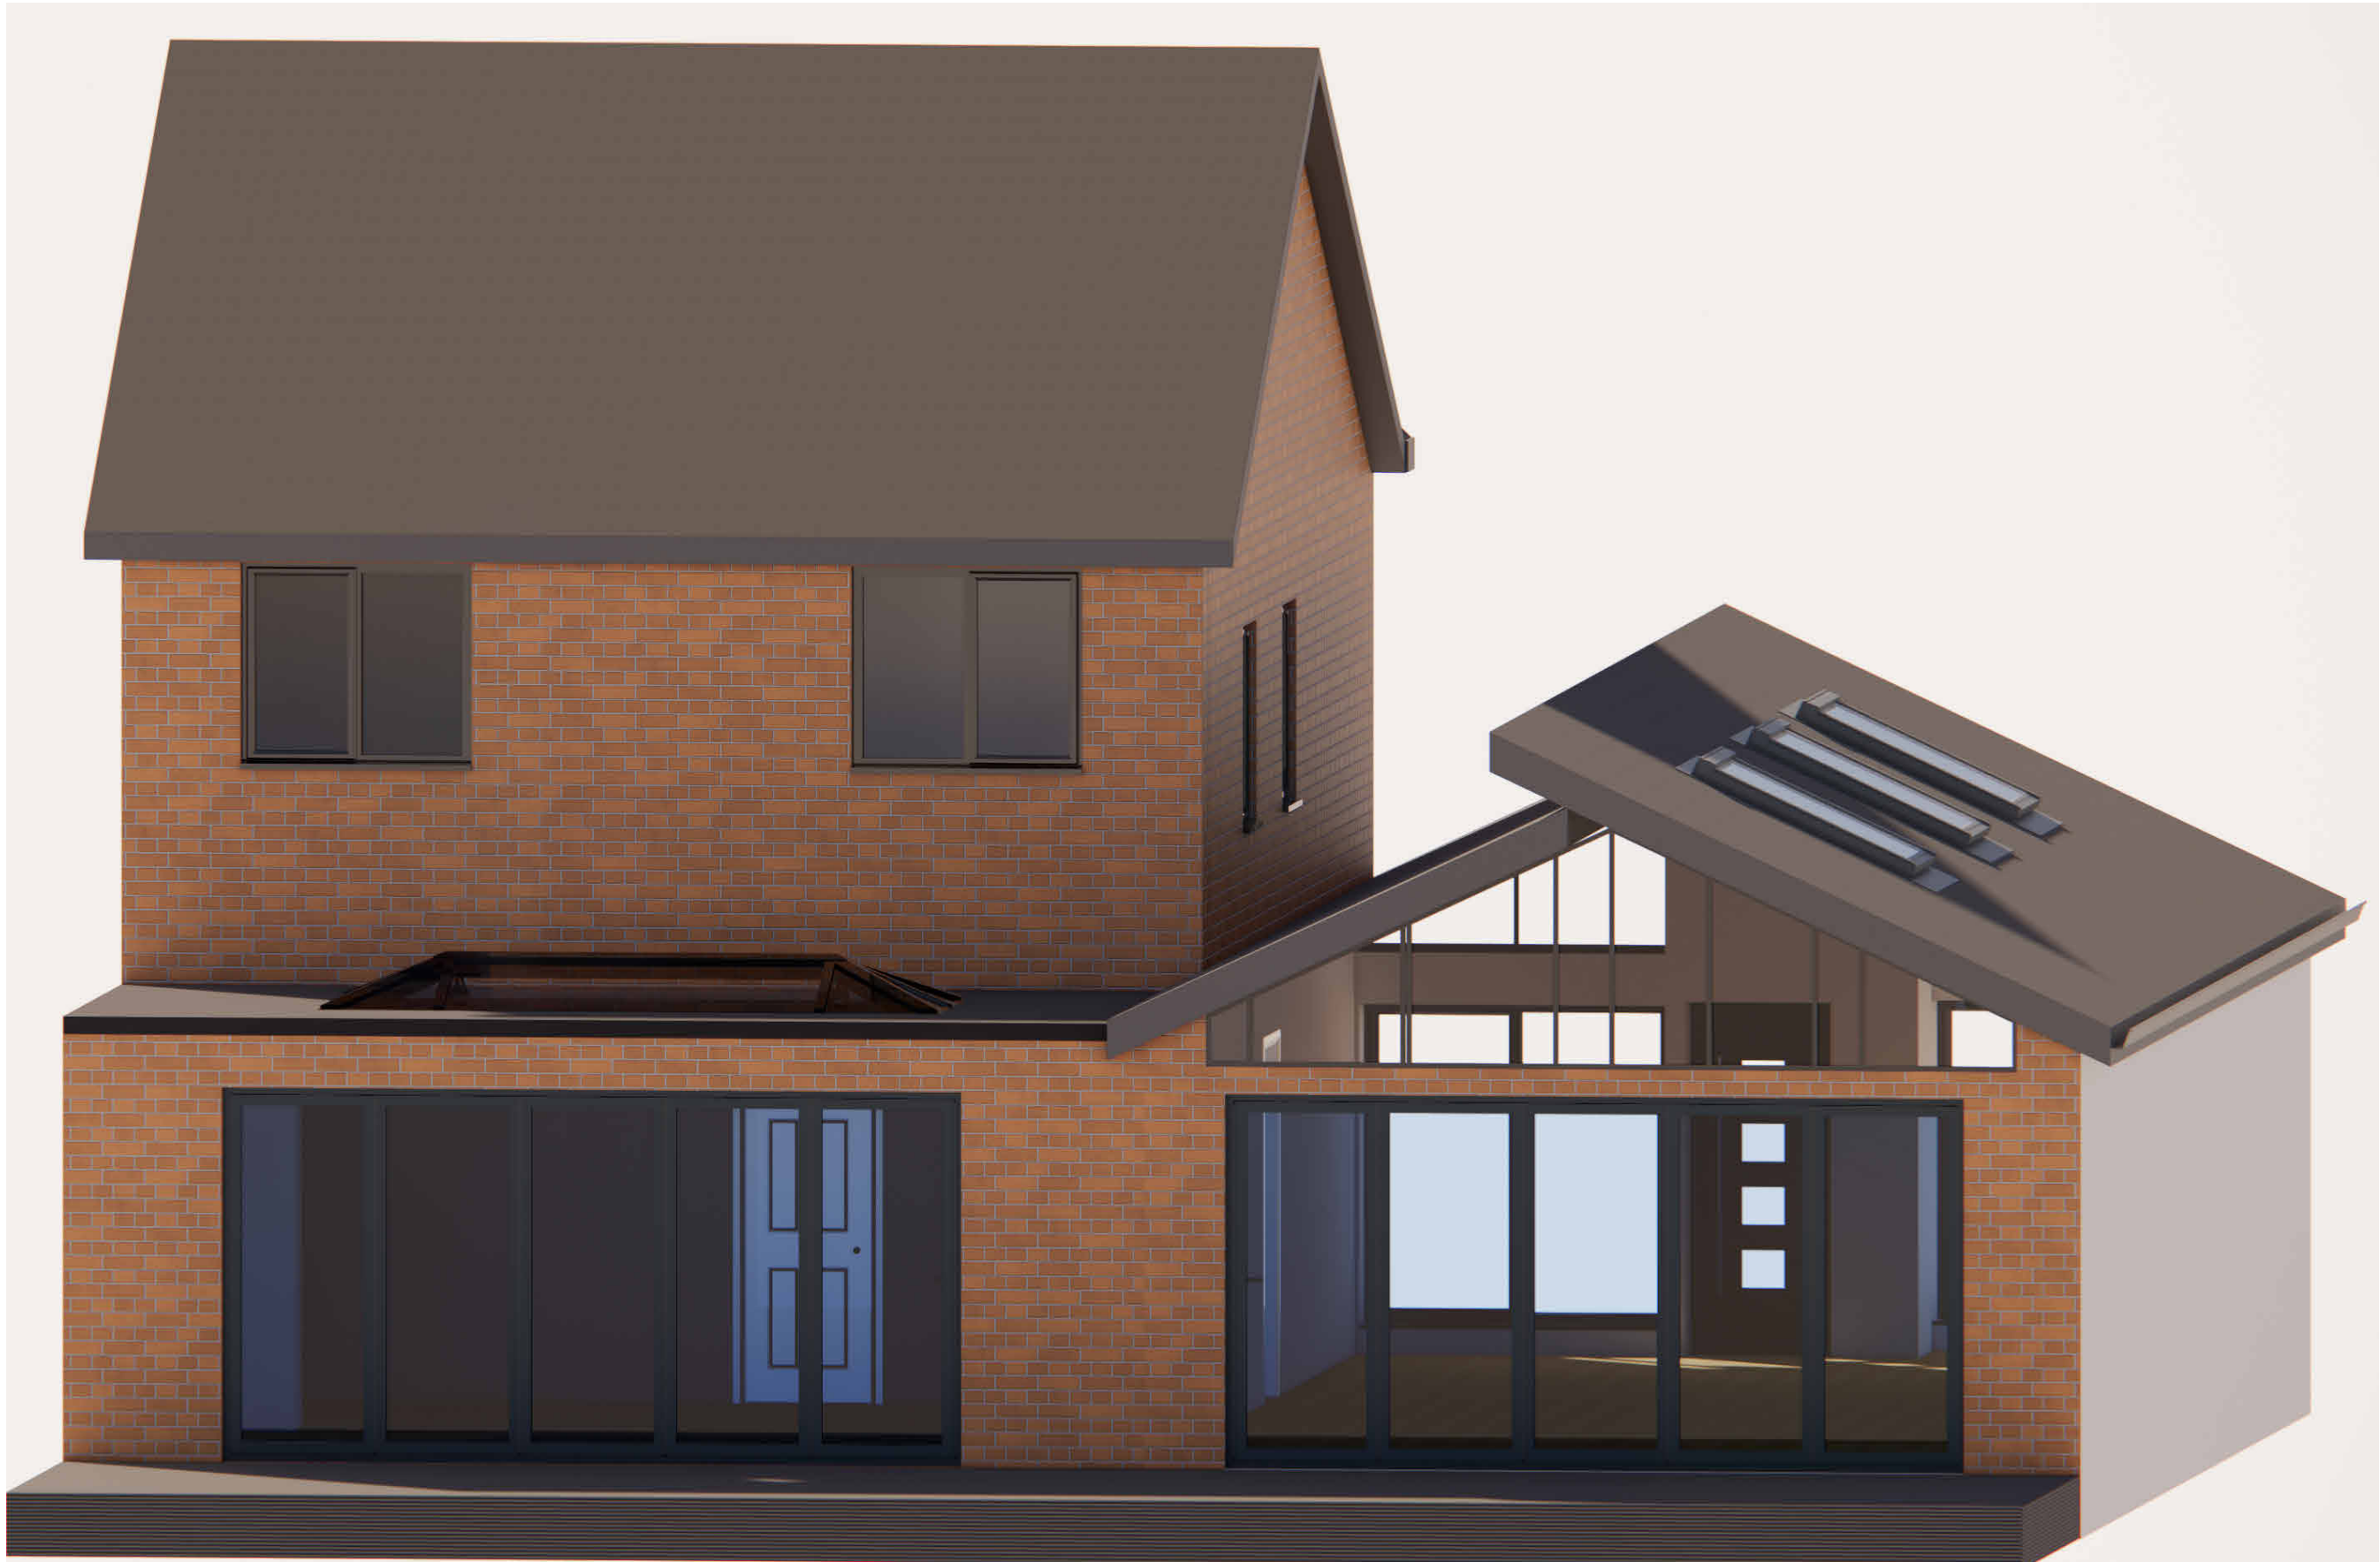

Proposed Rear Image

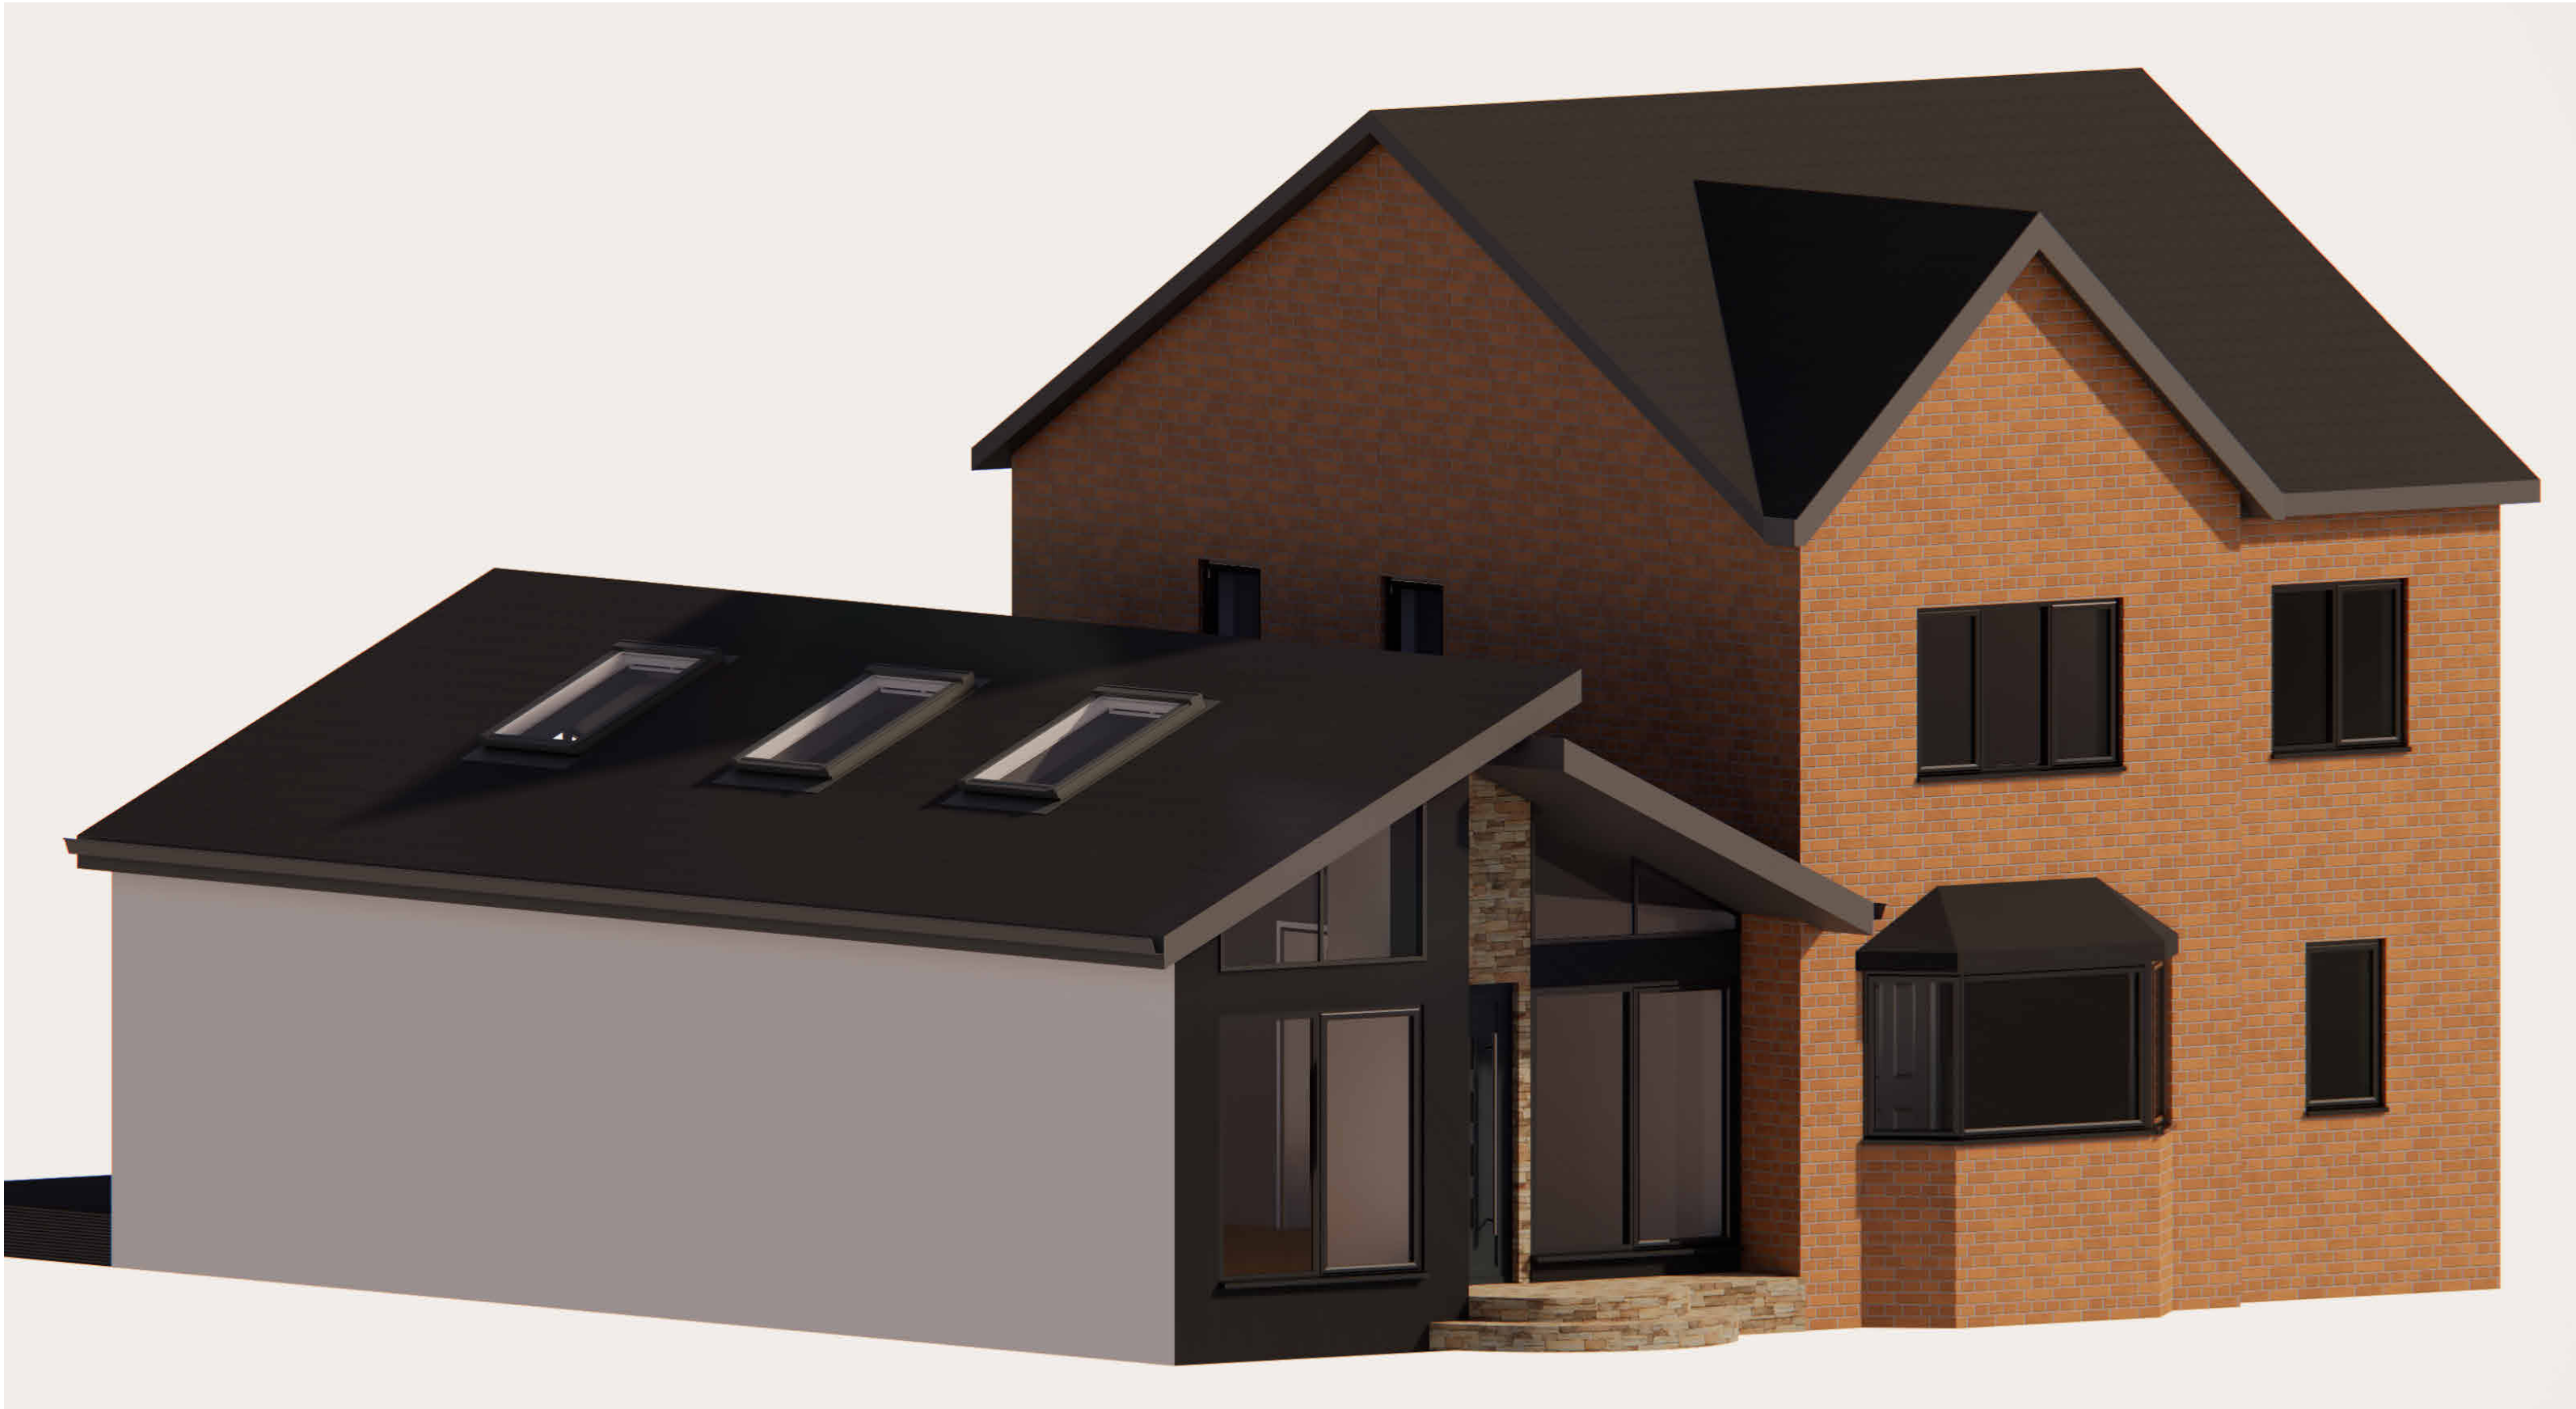

Proposed Front/LHS Image

|                                 |                                                              |                   |                       |                        |
|---------------------------------|--------------------------------------------------------------|-------------------|-----------------------|------------------------|
| 00                              | Initial Issue                                                |                   |                       | 03/05/26               |
| Rev. No.                        | Revision Description                                         |                   |                       | Rev. Date              |
| Title:                          | Proposed Images                                              |                   |                       |                        |
| Project:                        | 20 Ross Avenue,<br>Whitefield,<br>M45 7FH                    |                   |                       |                        |
| Client:                         | Warren Paterson<br>20 Ross Avenue,<br>Whitefield,<br>M45 7FH |                   |                       |                        |
| Scale (@ A1)                    | Drawn By:<br>JW                                              | Checked By:<br>AW | Date:<br>03/05/26     | Project Number:<br>554 |
| Drawing Number<br>JCBD-26-554-3 |                                                              |                   | Revision Number<br>00 |                        |