




3 Front - Existing
1 : 100




4 Left Side - Existing
1 : 100




5 Rear - Existing
1 : 100

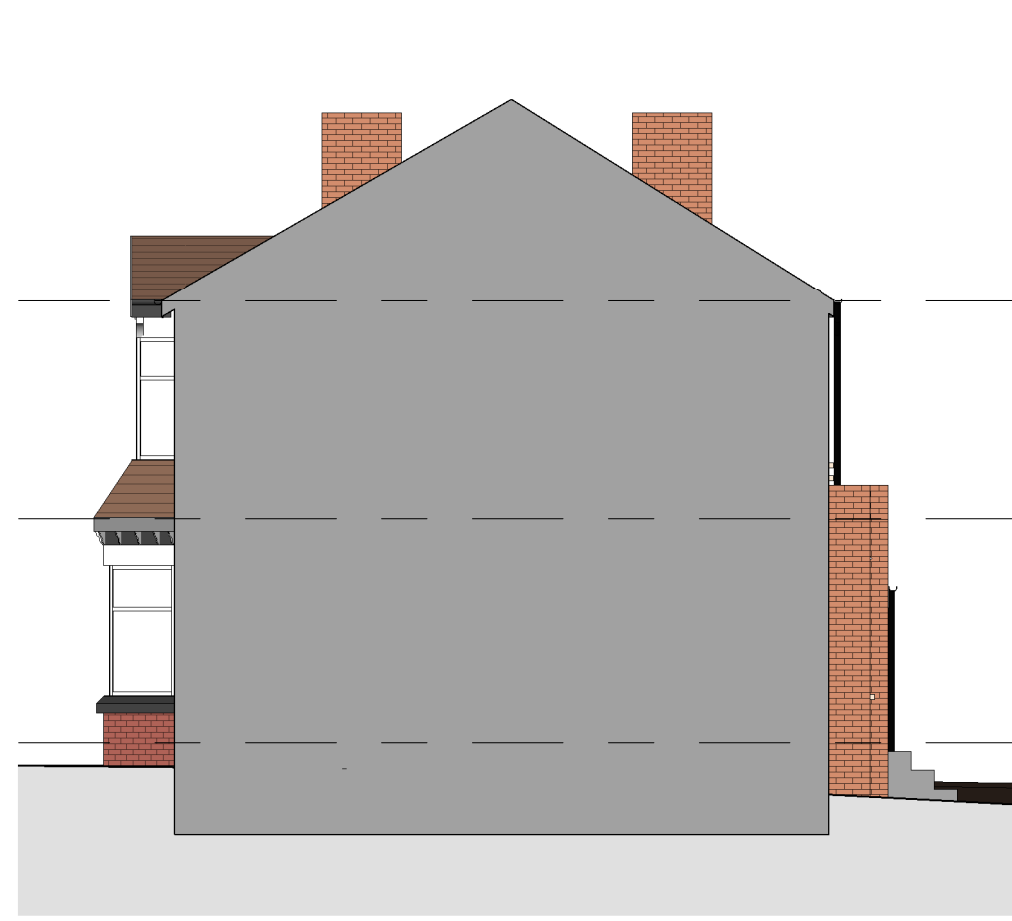


6 Right Side - Existing
1 : 100

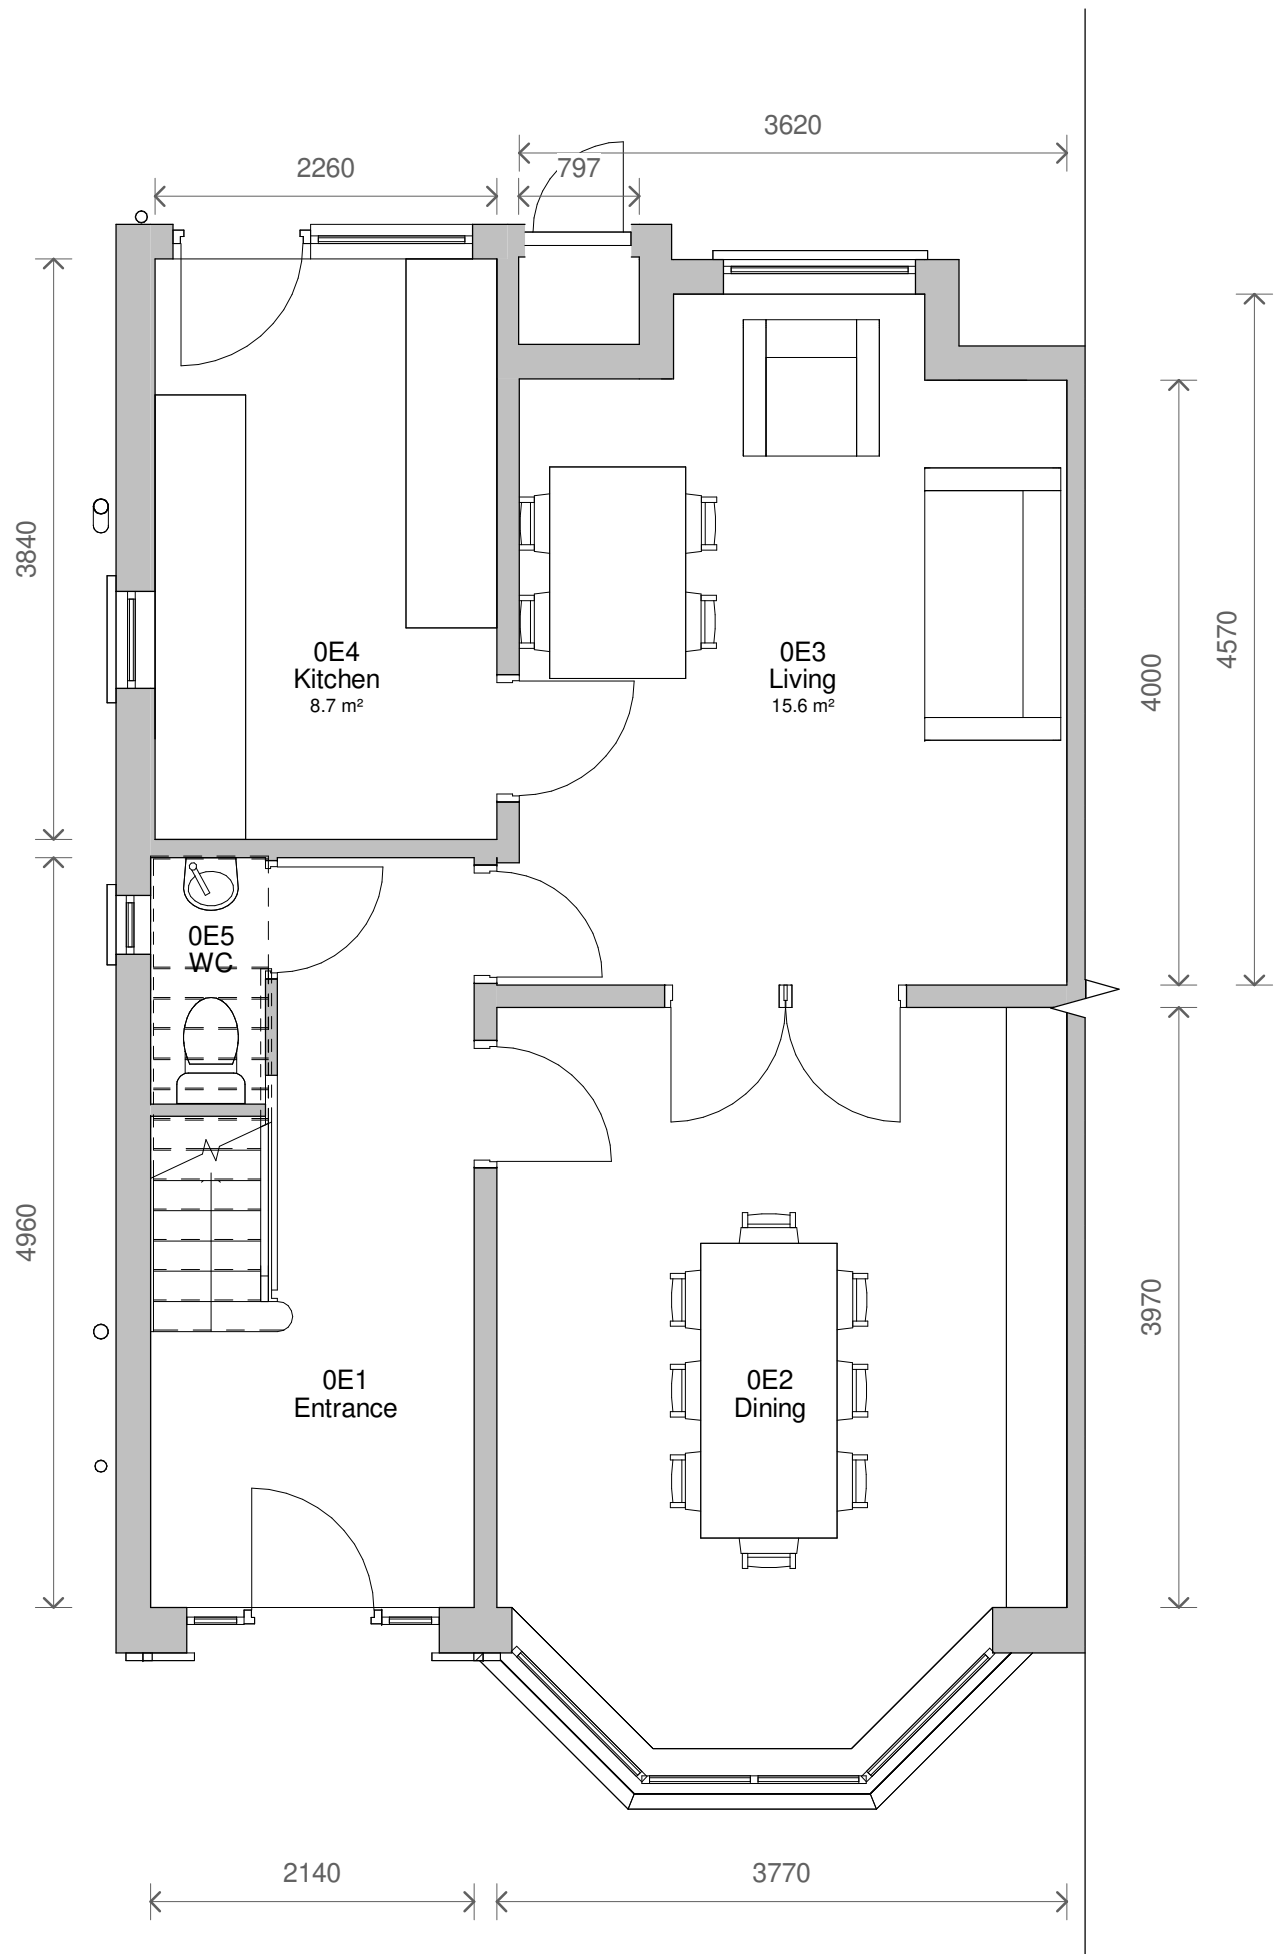


1 Level 0 - Existing
1 : 50

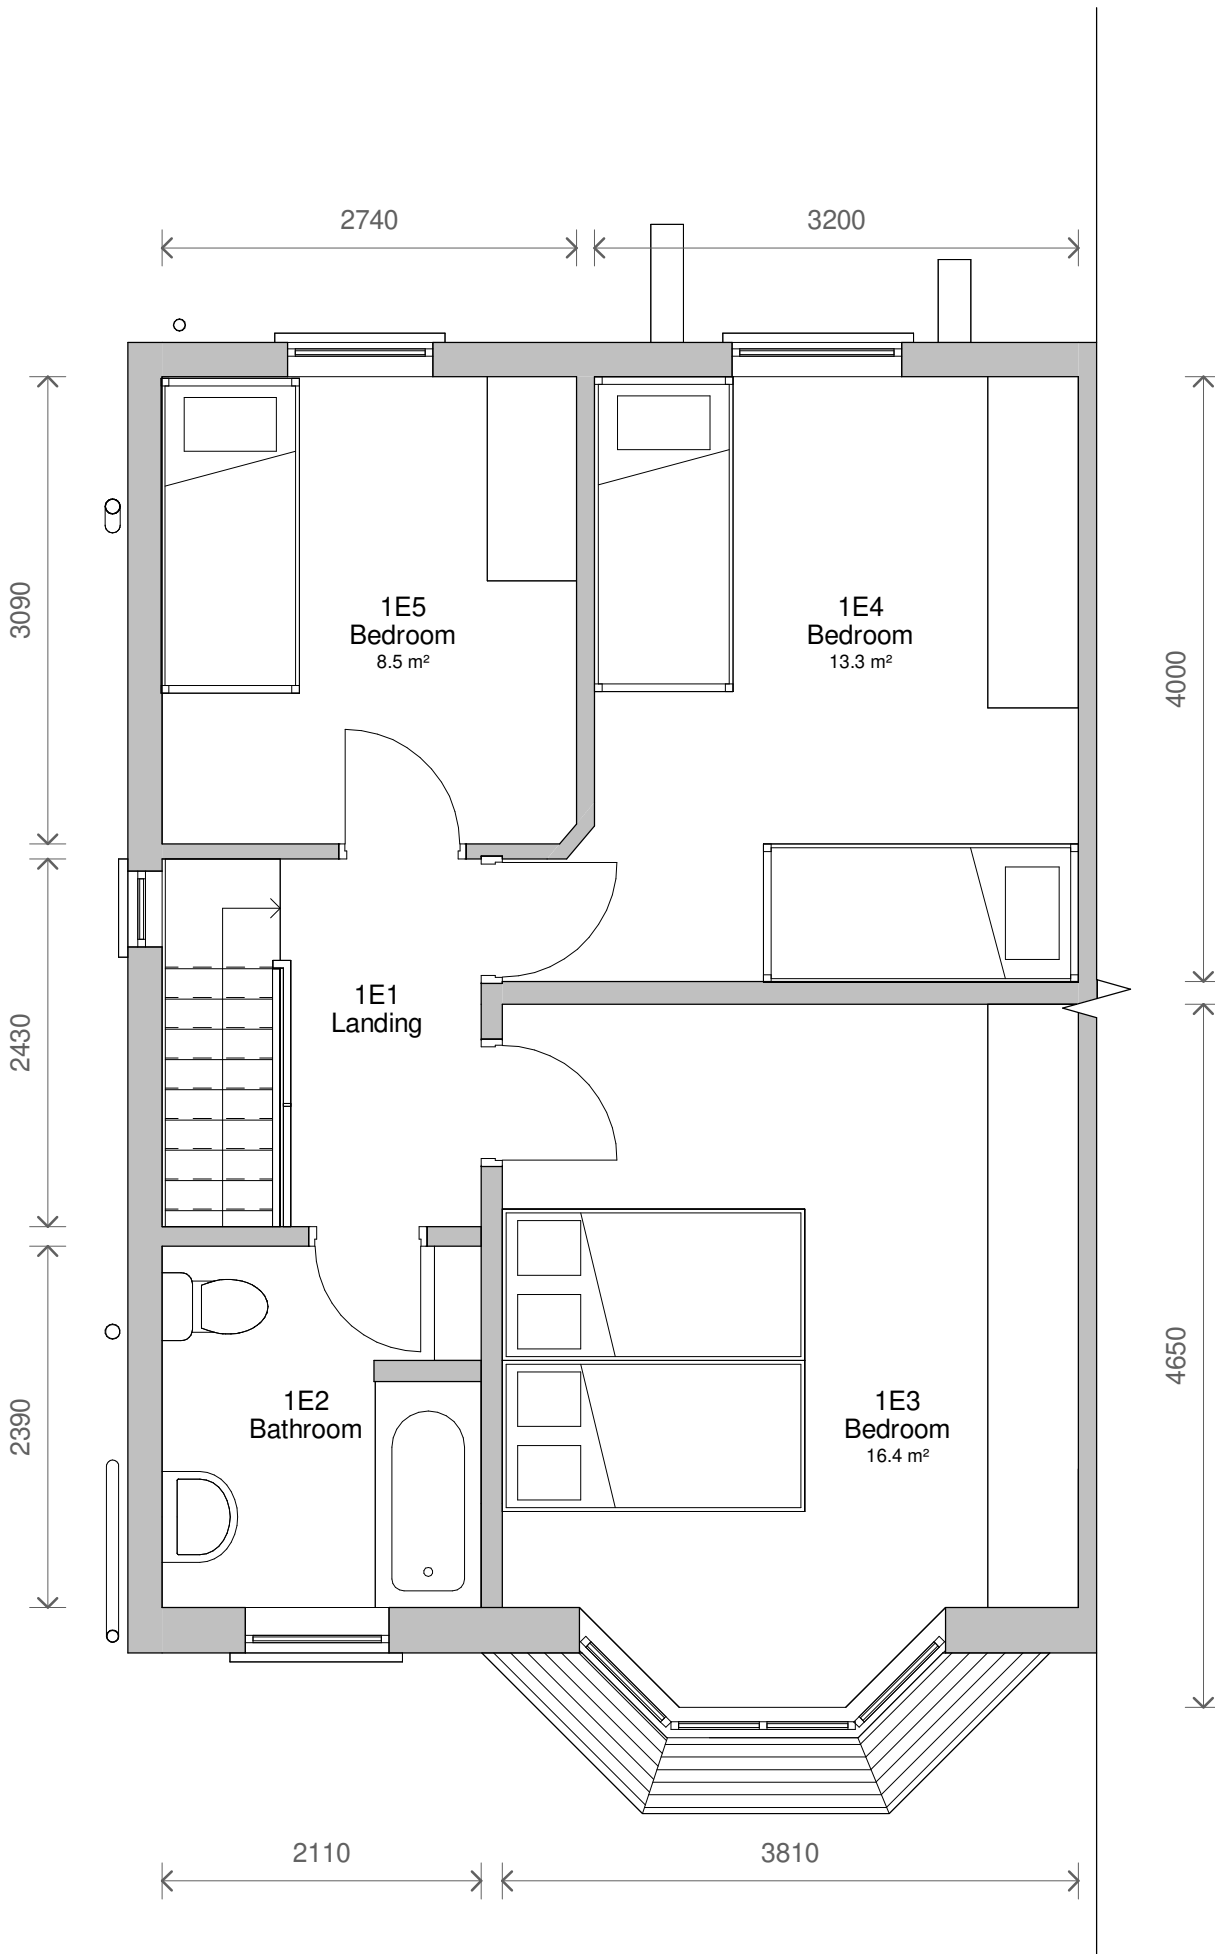

2 Level 1 - Existing
1 : 50

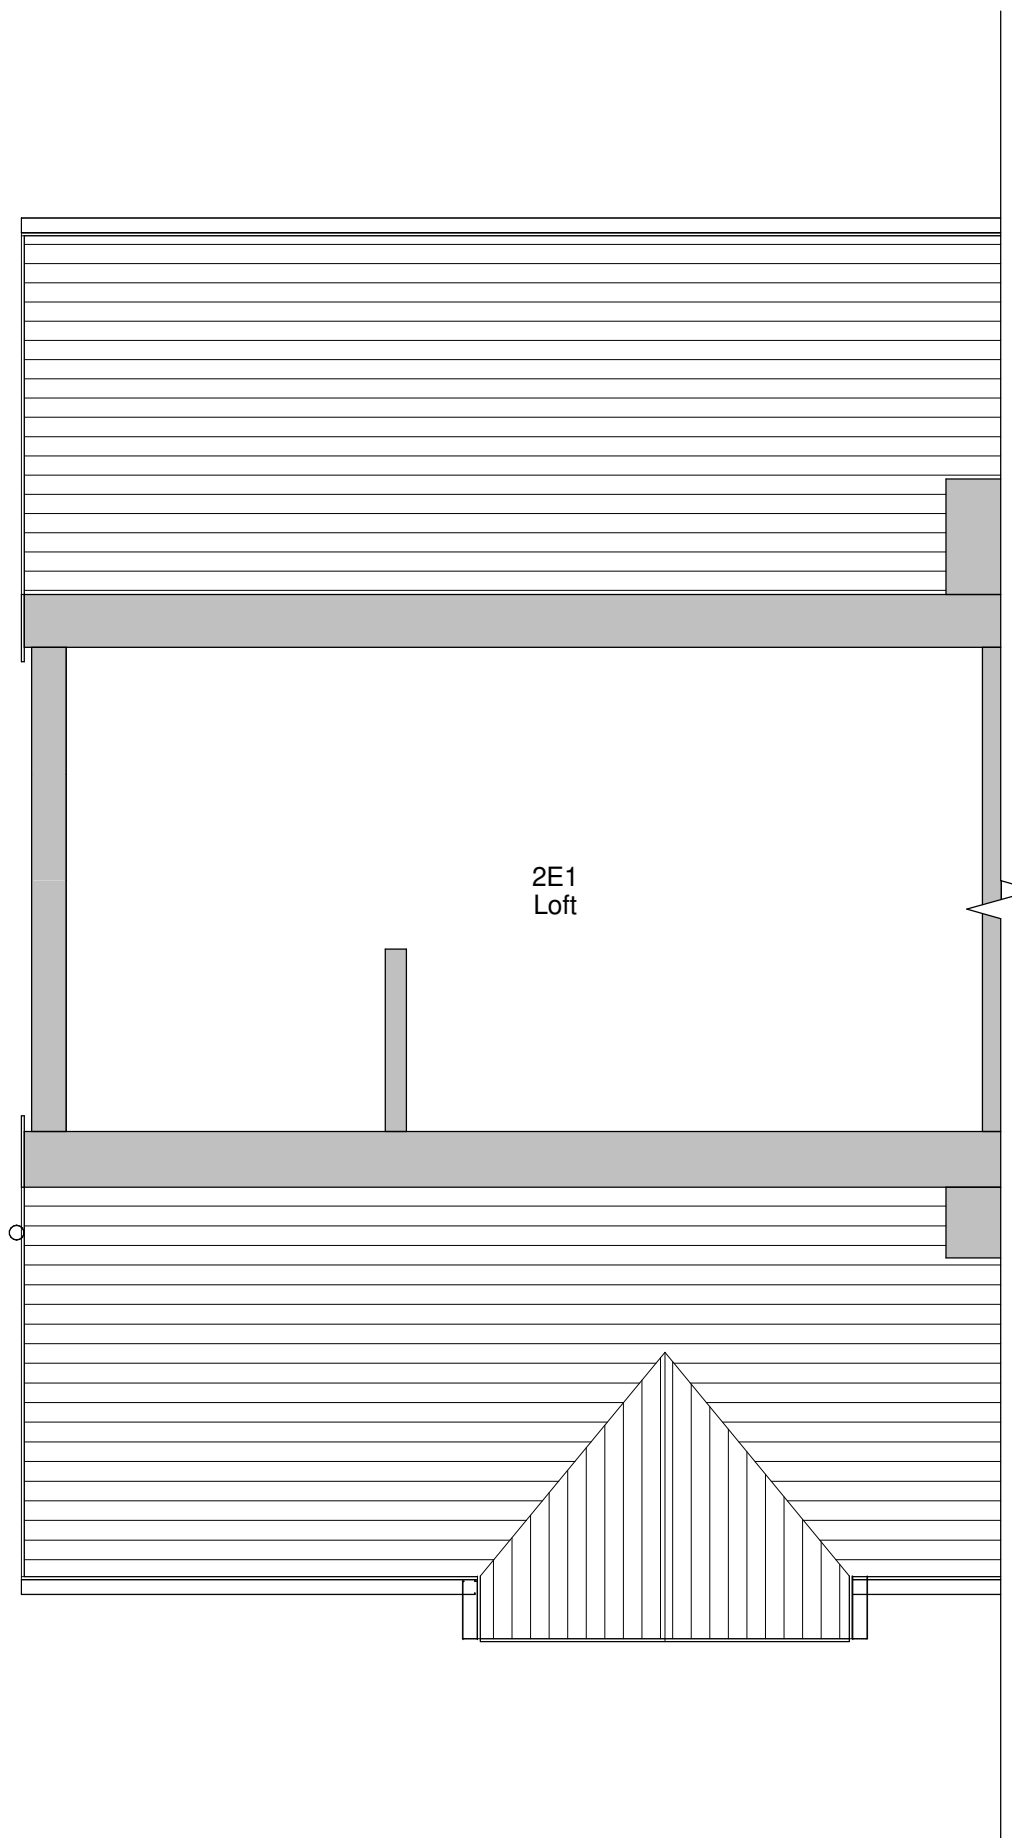

7 LEVEL ROOF
1 : 50

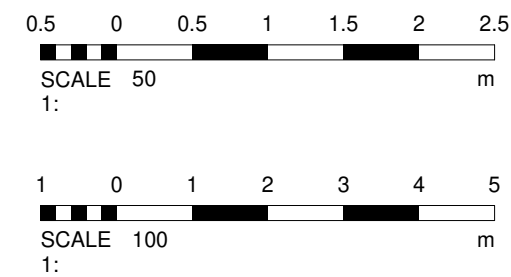

1	Loft Existing	07/06/2023
No.	Description	Date
PROJECT 19 Richmond Avenue		
TITLE Existing Plans and Elevations		
CLIENT Toron		
STATUS DESIGN		
DRAWN BY CB	DATE 20/04/2023	SCALE (@ A1) As indicated
PROJECT NUMBER GSS23025	DRAWING NUMBER 002	REV 1
GOLD SKETCH S T U D I O S www.goldsketch.co.uk info@goldsketch.co.uk 0161 792 9595		
NOTES COPYRIGHT: ALL RIGHTS RESERVED. DISCLAIMER: THIS DRAWING IS NOT TO BE USED FOR CONSTRUCTION. ANY DISCREPANCIES TO BE REPORTED TO THE DRAWING TO THE COMPANY OF THE DRAWING. ALL DIMENSIONS TO BE IN ACCORDANCE WITH CURRENT BUILDING REGULATIONS, RELEVANT CODES OF PRACTICE AND BRITISH STANDARDS. ALL DIMENSIONS ON THIS DRAWING ARE IN MILLIMETRES (UNLESS OTHERWISE STATED).		