

Work to annotated dimensions only. Harrison Ince take no responsibility from any inaccuracies from scaling from this drawing.
All dimensions to be checked on site prior to manufacture and construction. This drawing is the property of Harrison Ince Holdings Limited and should not be reproduced without permission.
All discrepancies to be brought to the attention of the architect immediately.
This drawing is to be read in conjunction with the specification / bill of quantities and related drawings.

REVISIONS				
-	FIRST ISSUE	18.11.2025	SF	
A	REVISED PLANNING ISSUE	27.11.2025	SF	
B	DRAWING TITLE AMENDED FOLLOWING PLANNING COMMENTS	10.03.26	GW	







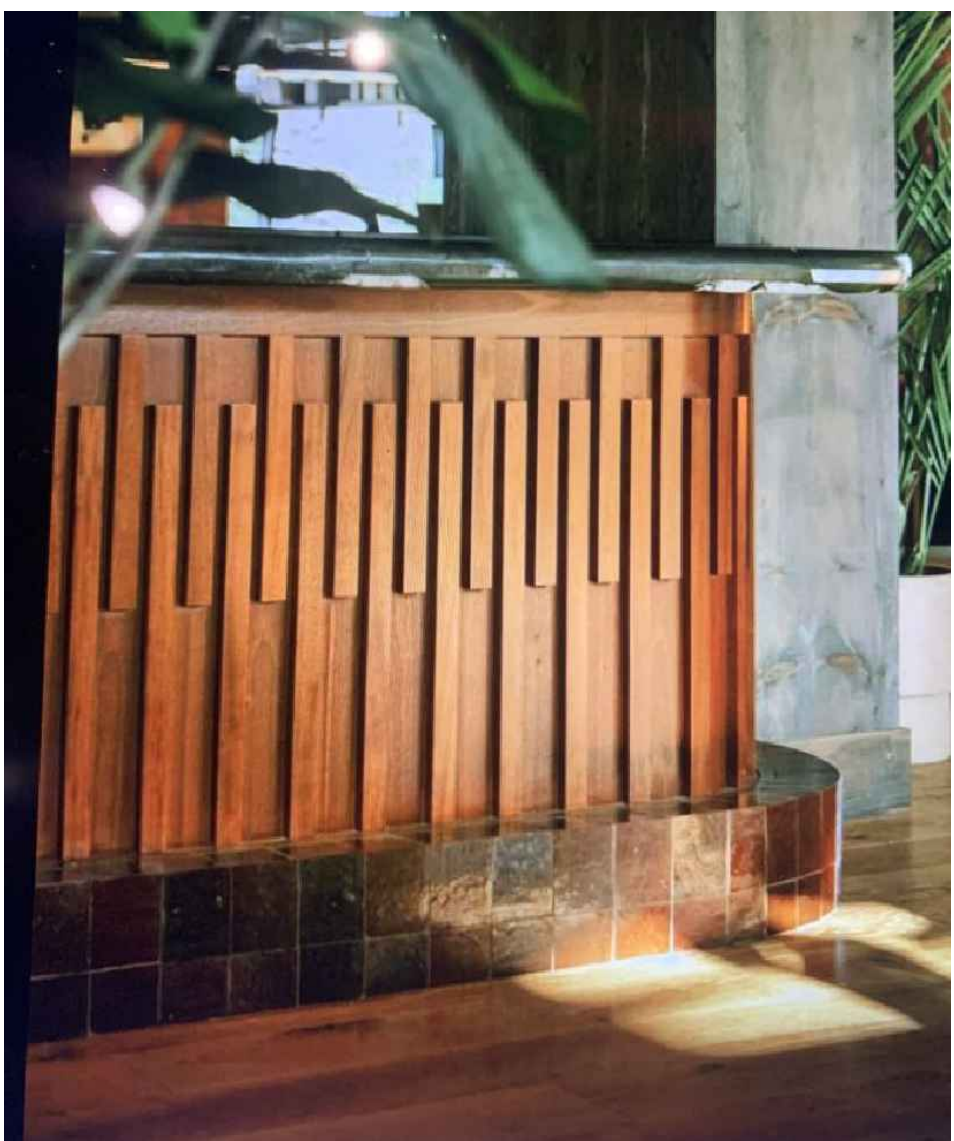


IMAGE A - BAR FRONT DESIGN INSPIRATION
ART DECO INSPIRED DESIGN WITH VERTICAL TIMBER SLATS

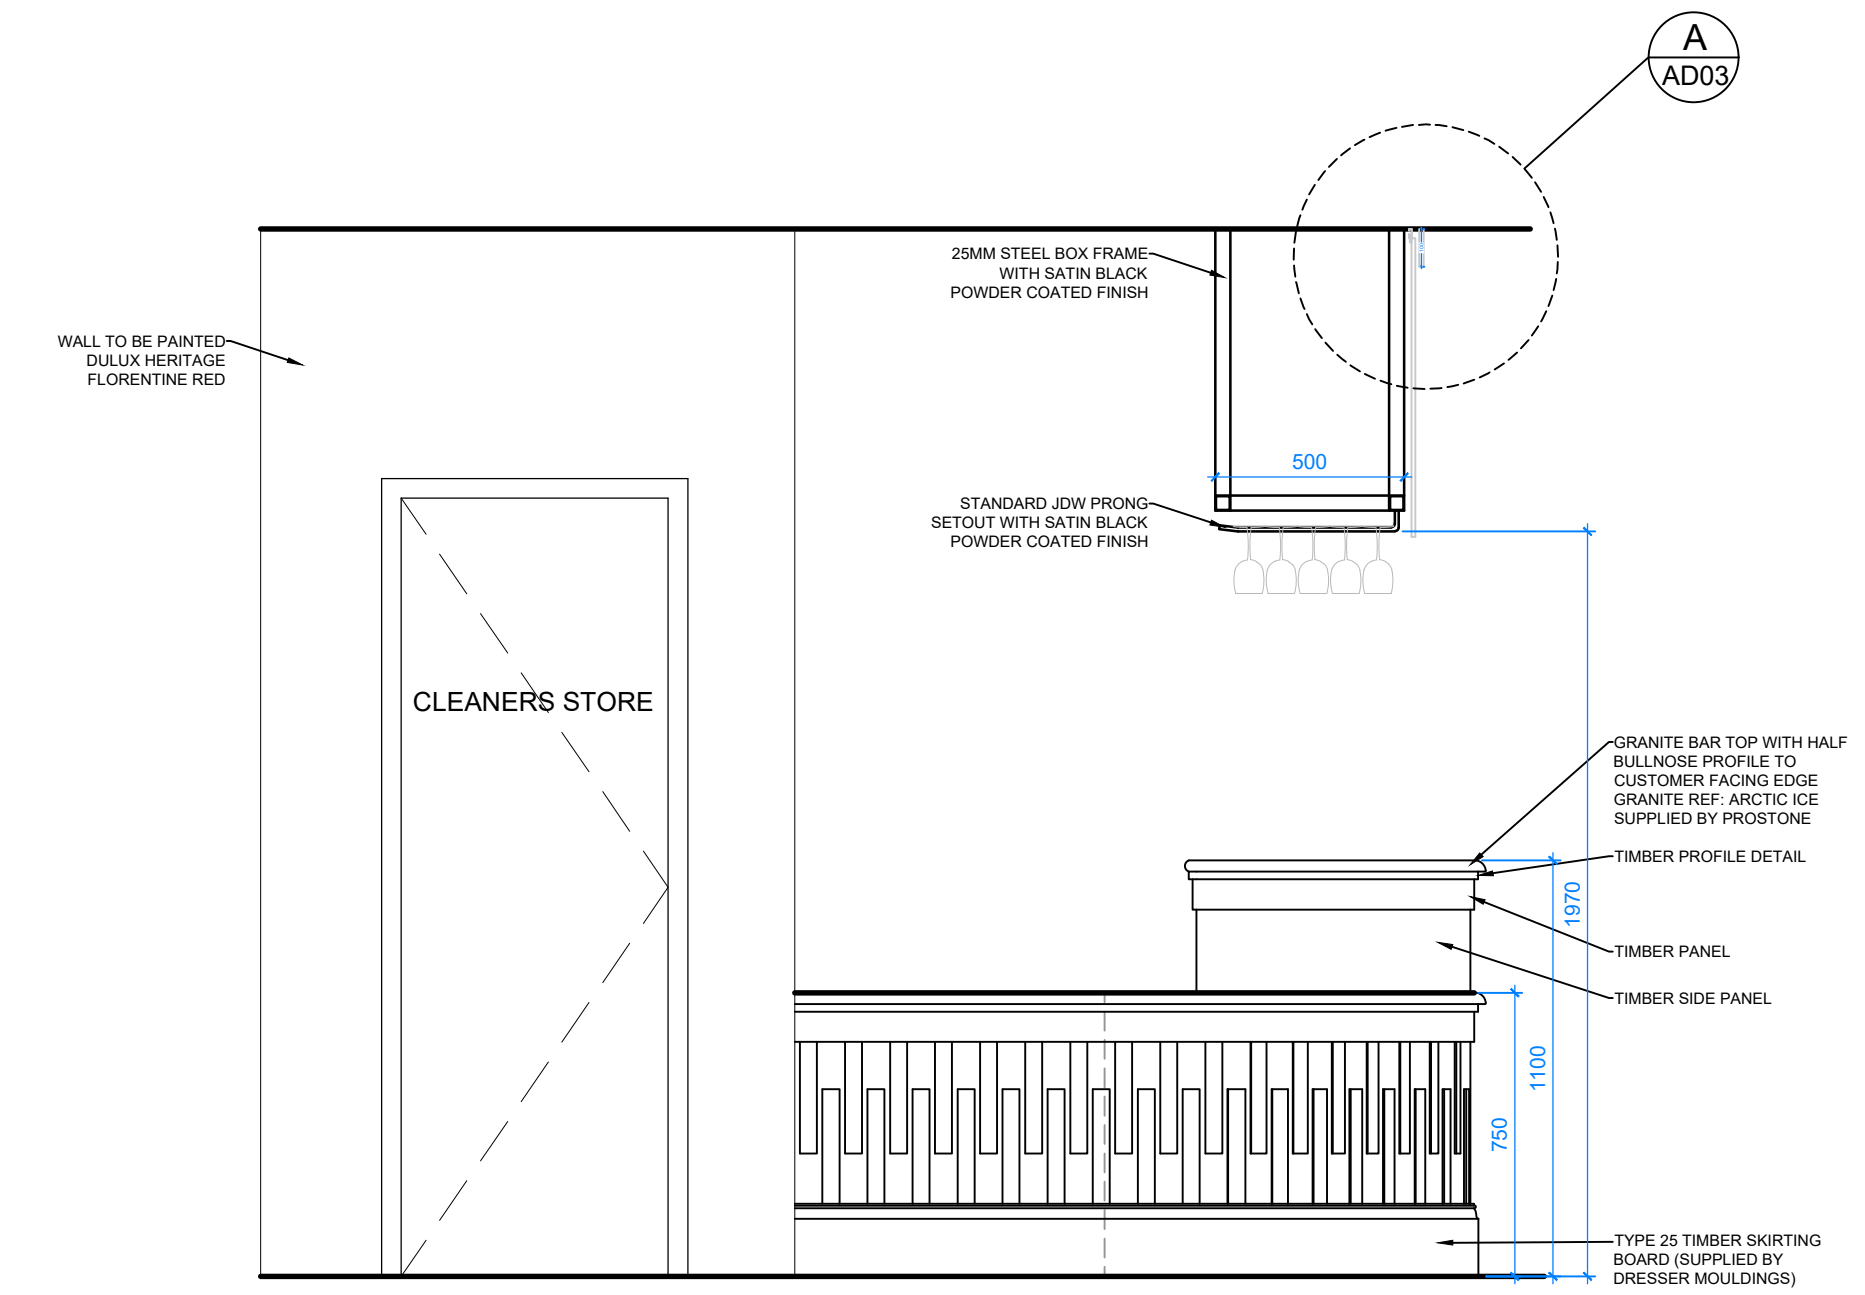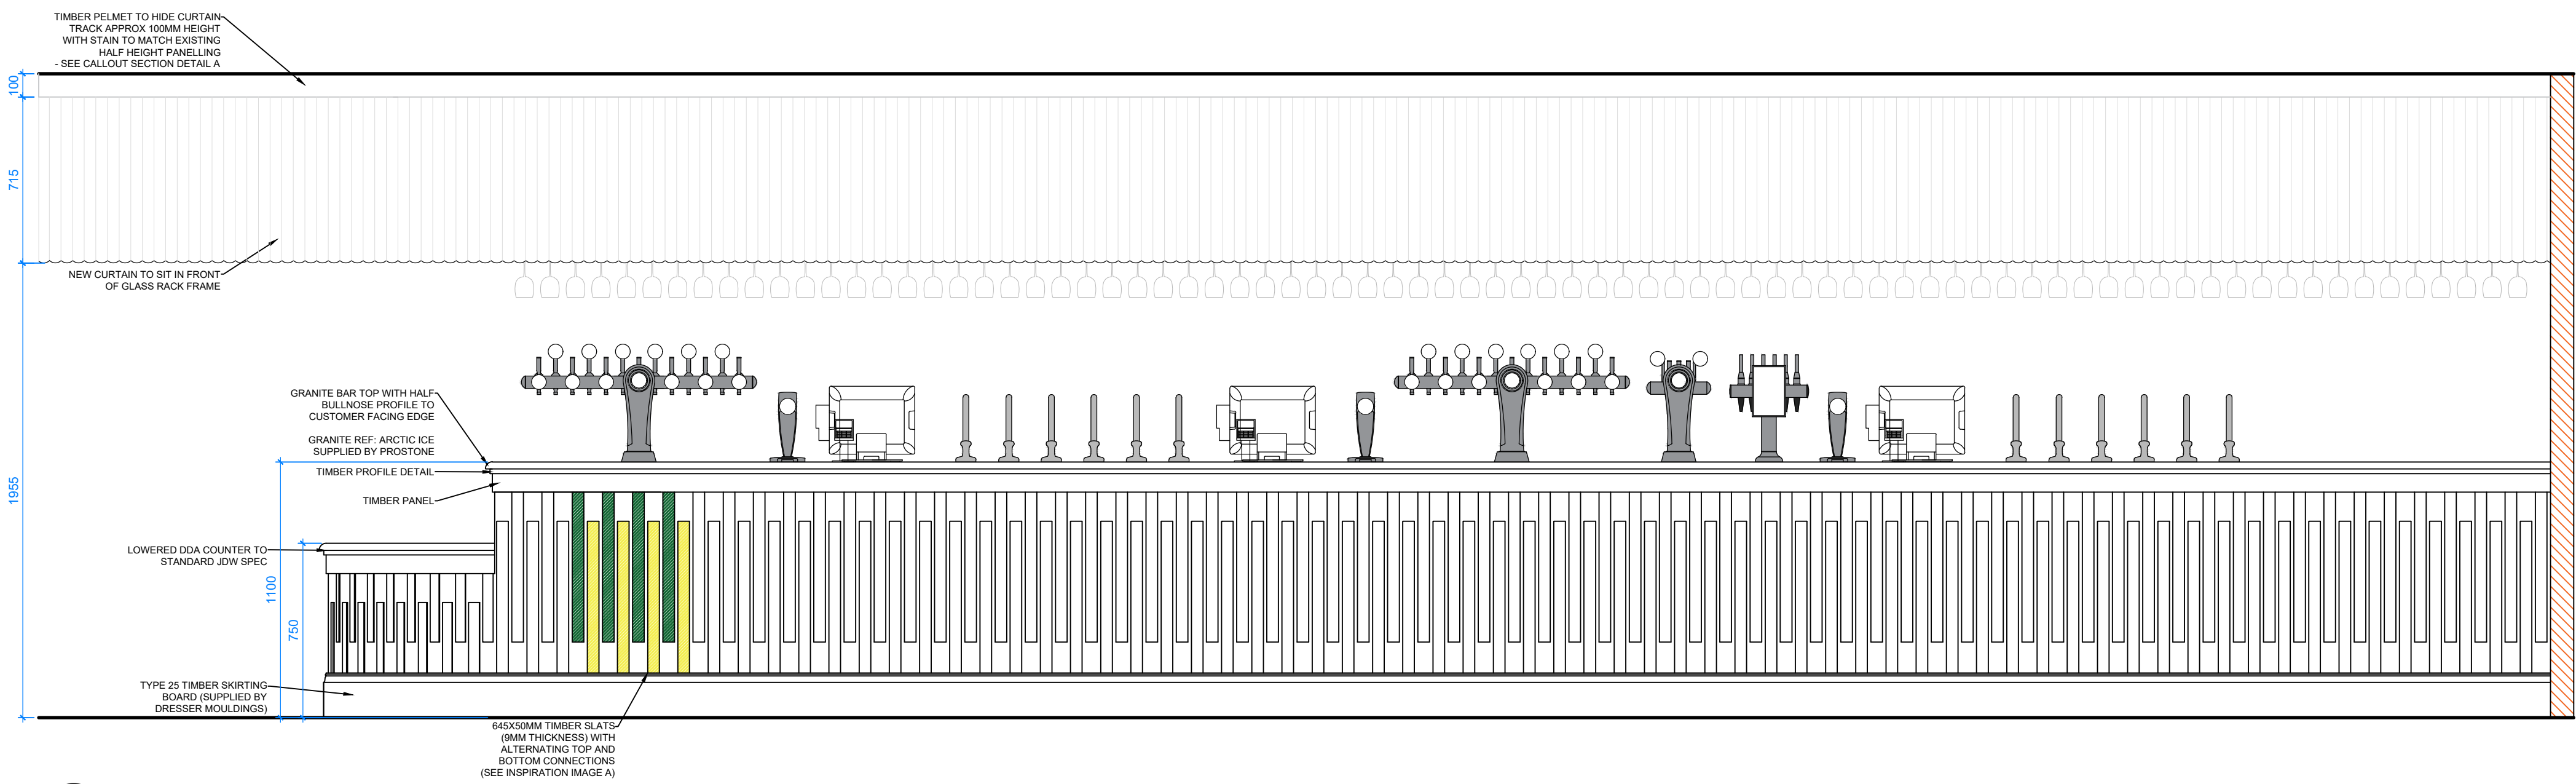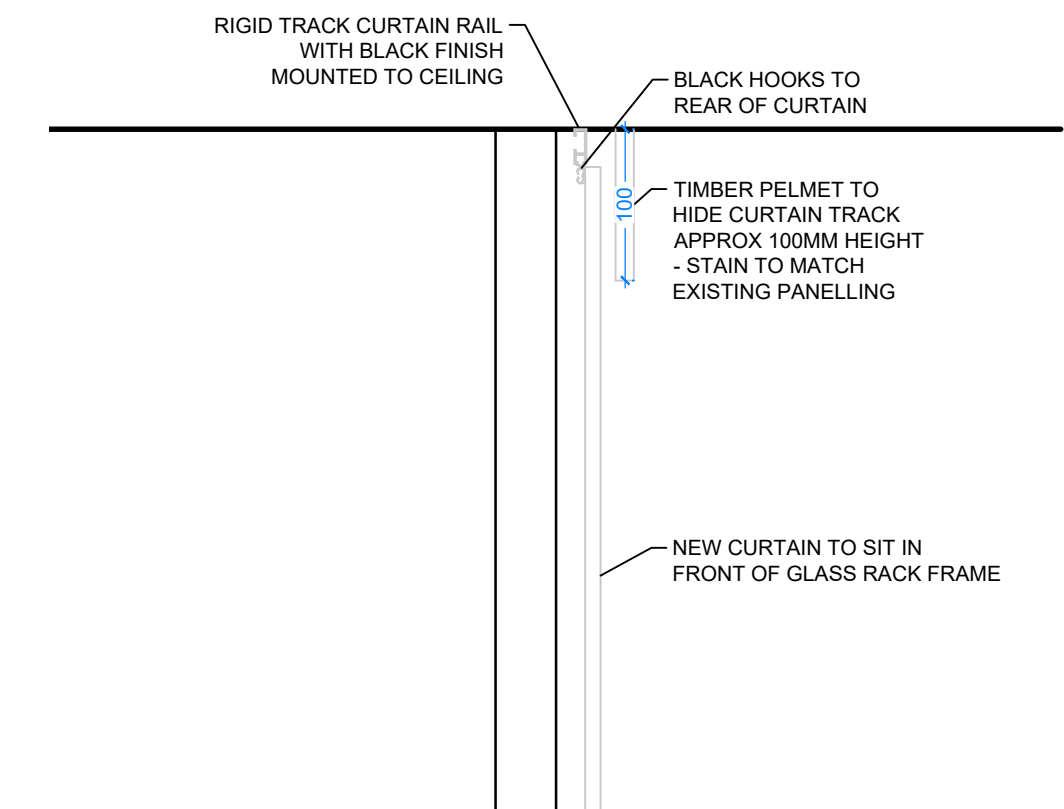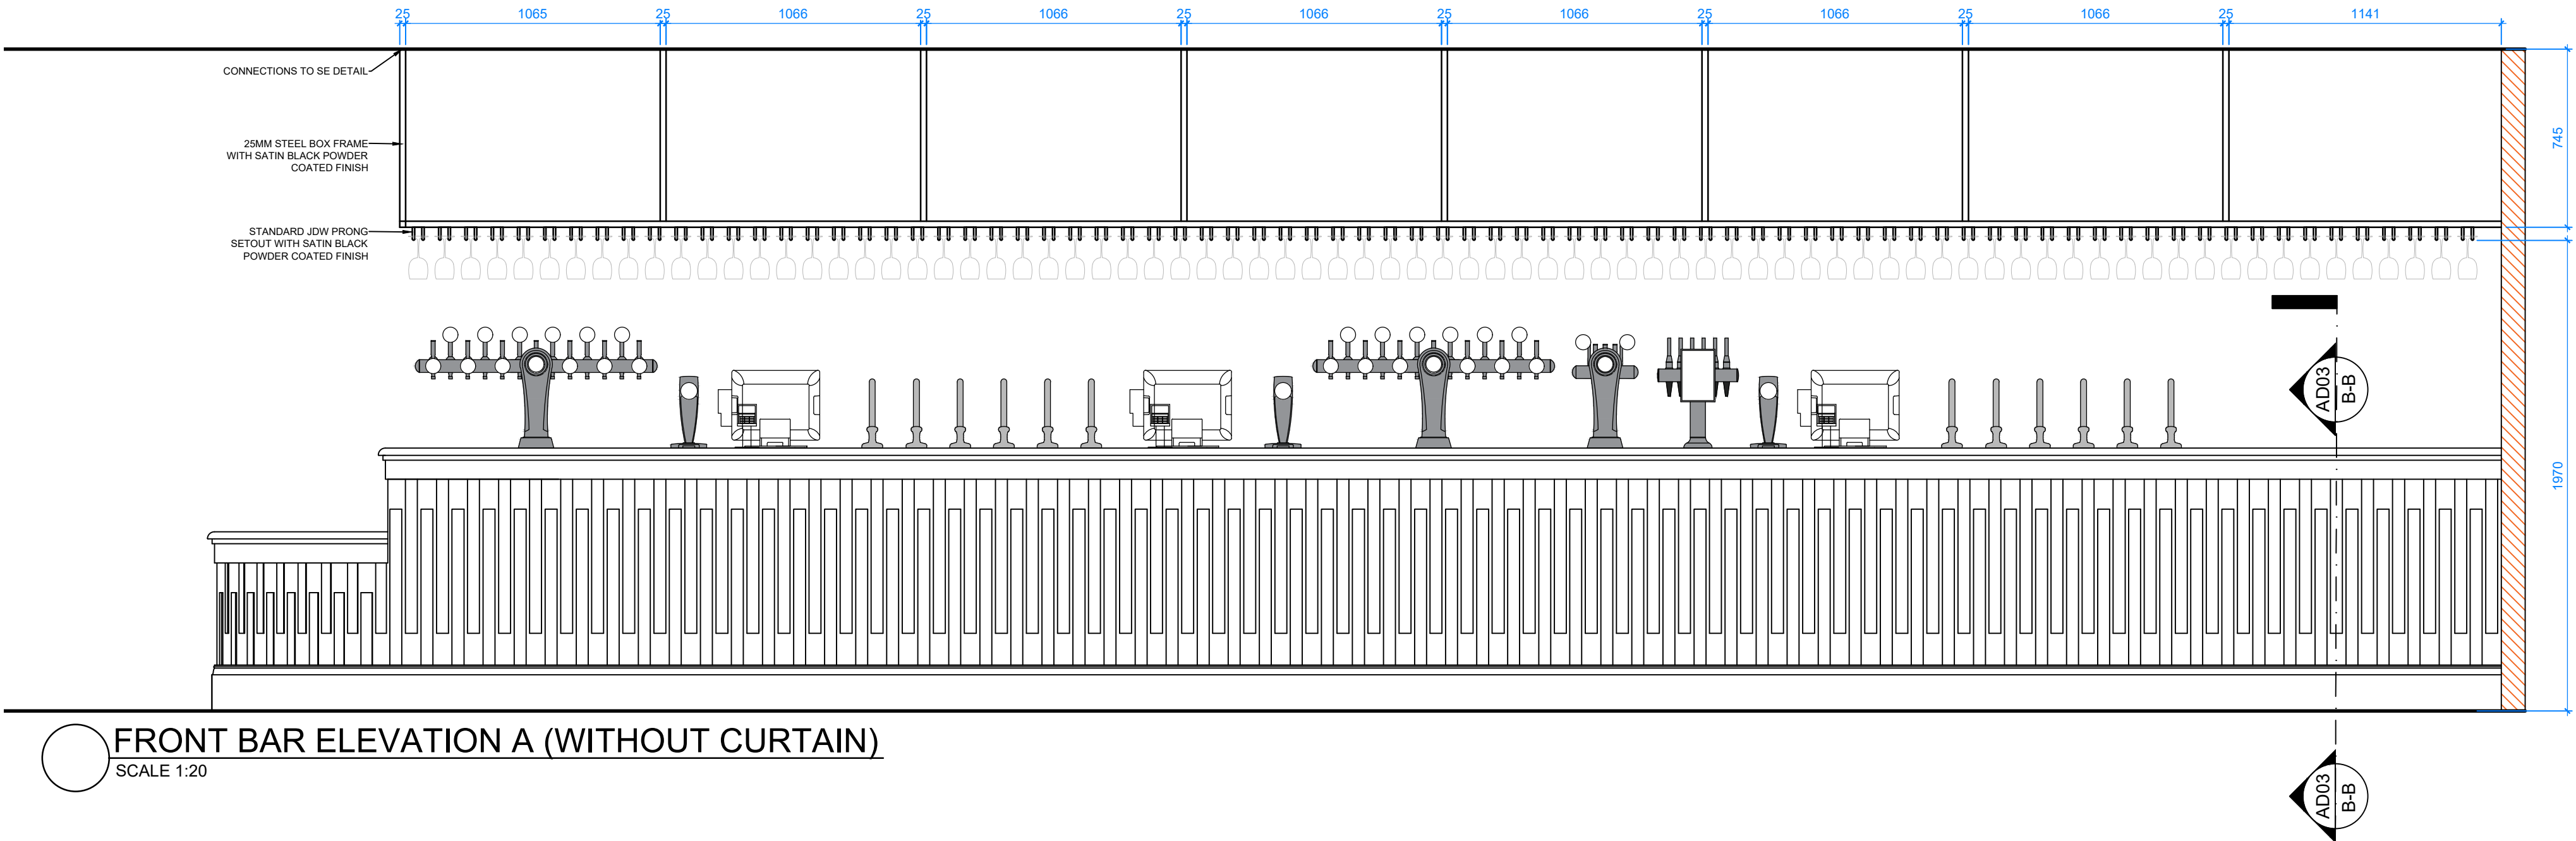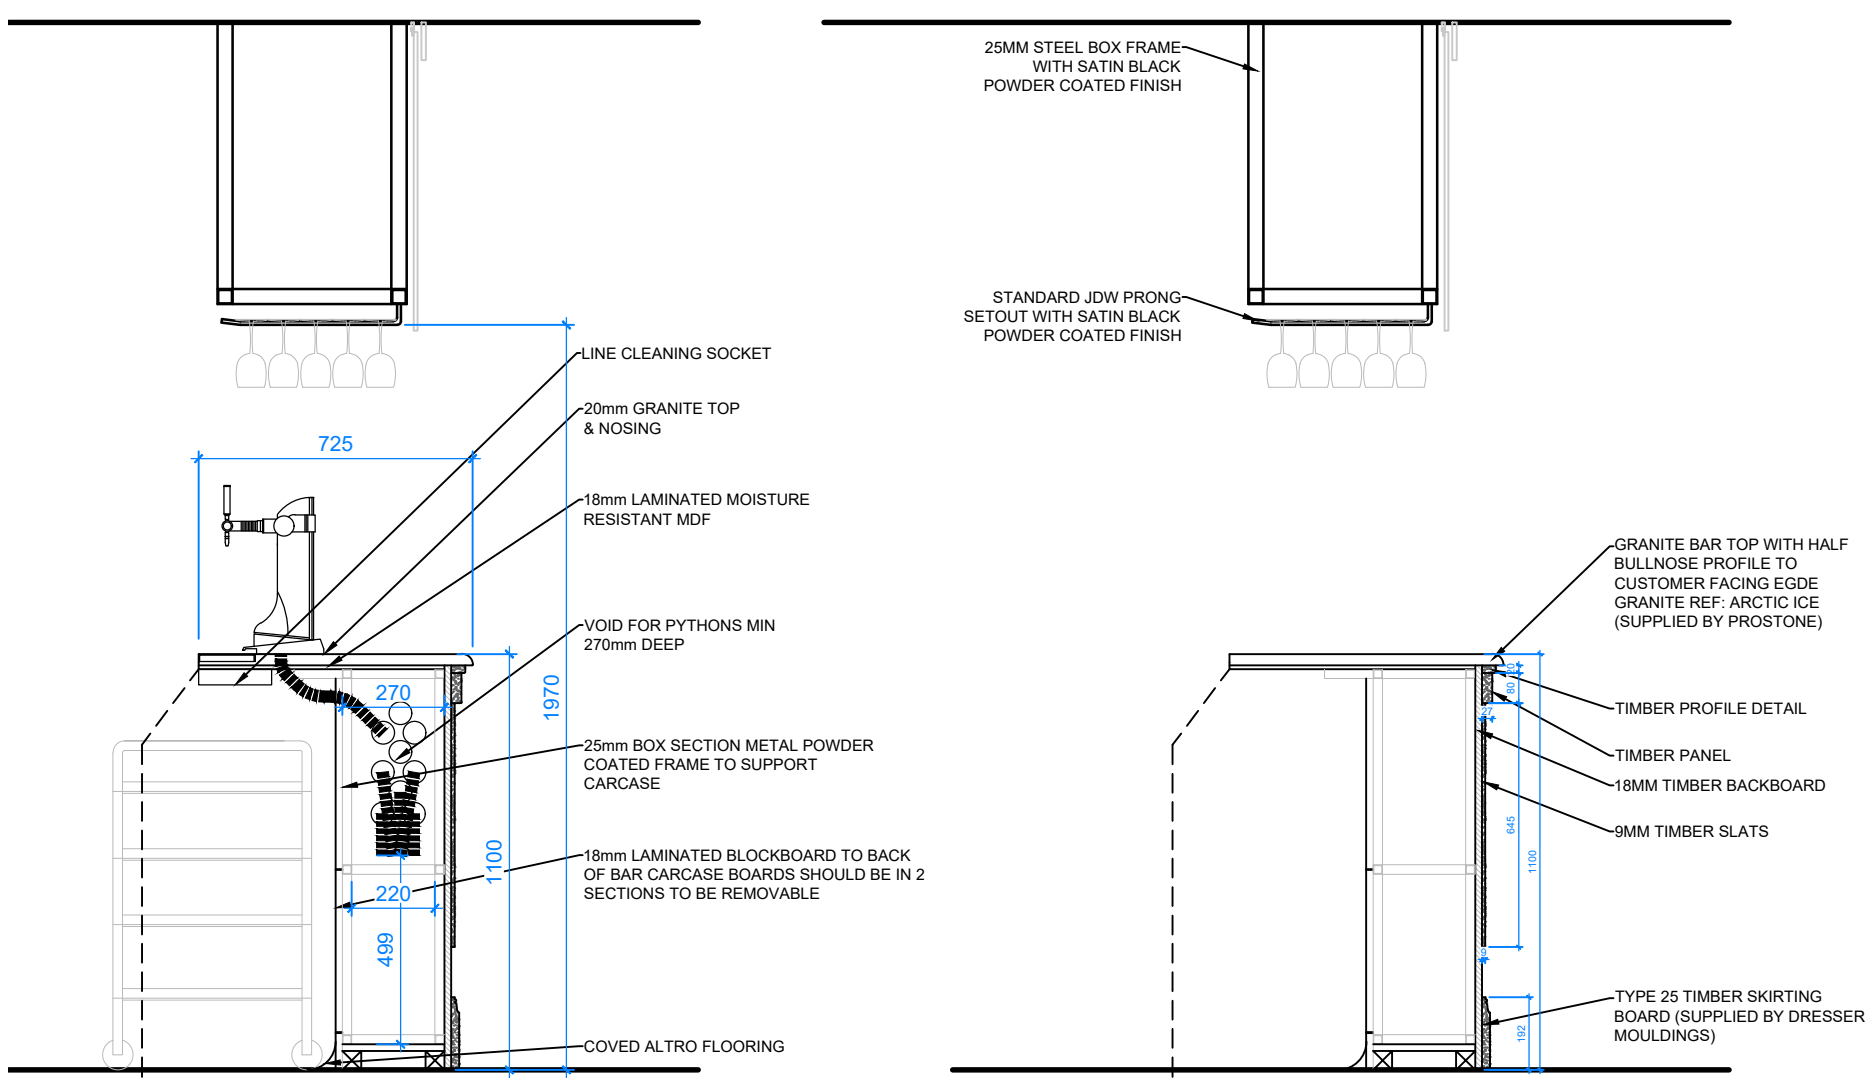

FOR PLANNING

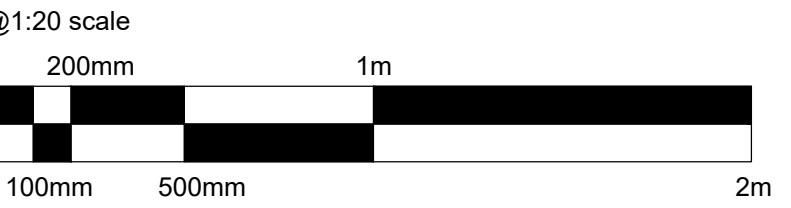

HARRISON INCE			
ARCHITECTS INTERIOR DESIGNERS			
JD WETHERSPOON PLC			
CLIENT			
THE ART PICTURE HOUSE, 36 HAYMARKET STREET, BURY BL9 0AY			
PROJECT			
PROPOSED OVERHEAD BAR GLASSRACK PLAN			
TITLE			
DATE	MARCH 2026	SCALE	1:20 @ A1
JOB NO.	PN 6264	DWG. NO.	AD03 B
DRAWN	CAD/SF	CHECKED	

SECOND FLOOR
EASTGATE
2 CASTLE STREET
MANCHESTER
M3 4LZ
TEL: 0161 236 3650
EMAIL: admin@harrisonince.co.uk