



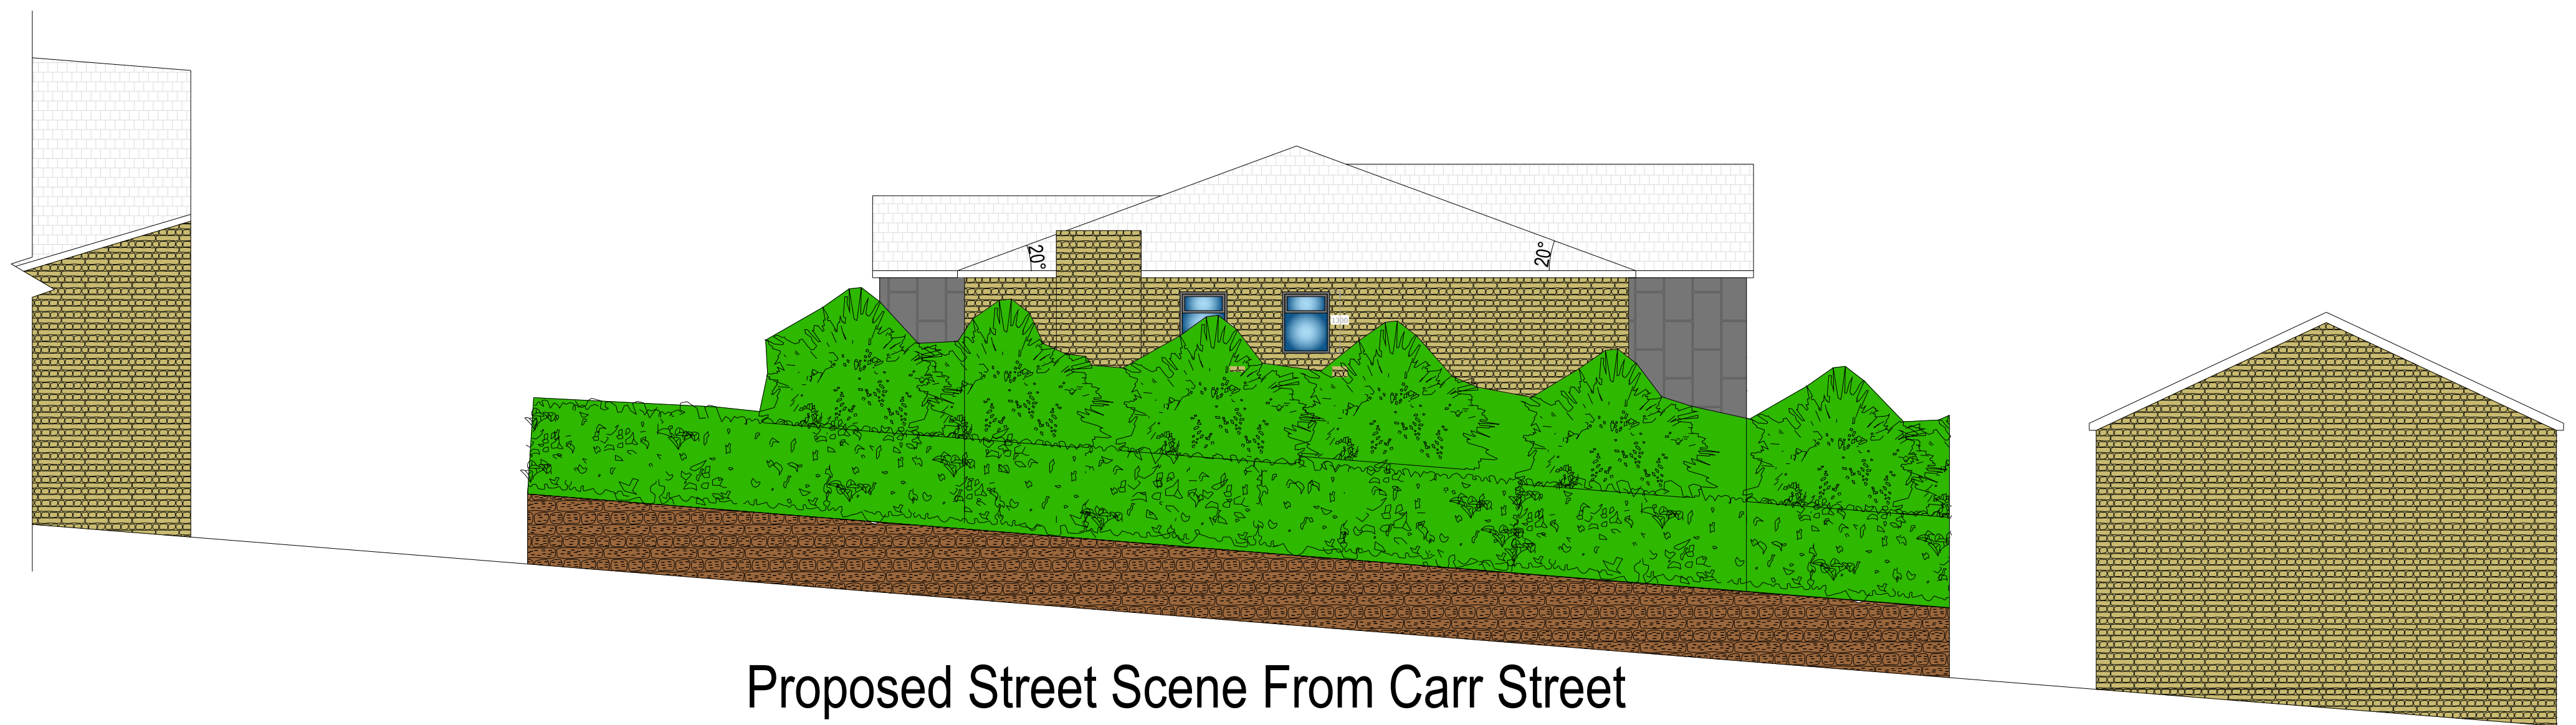

Proposed Street Scene From Carr Street

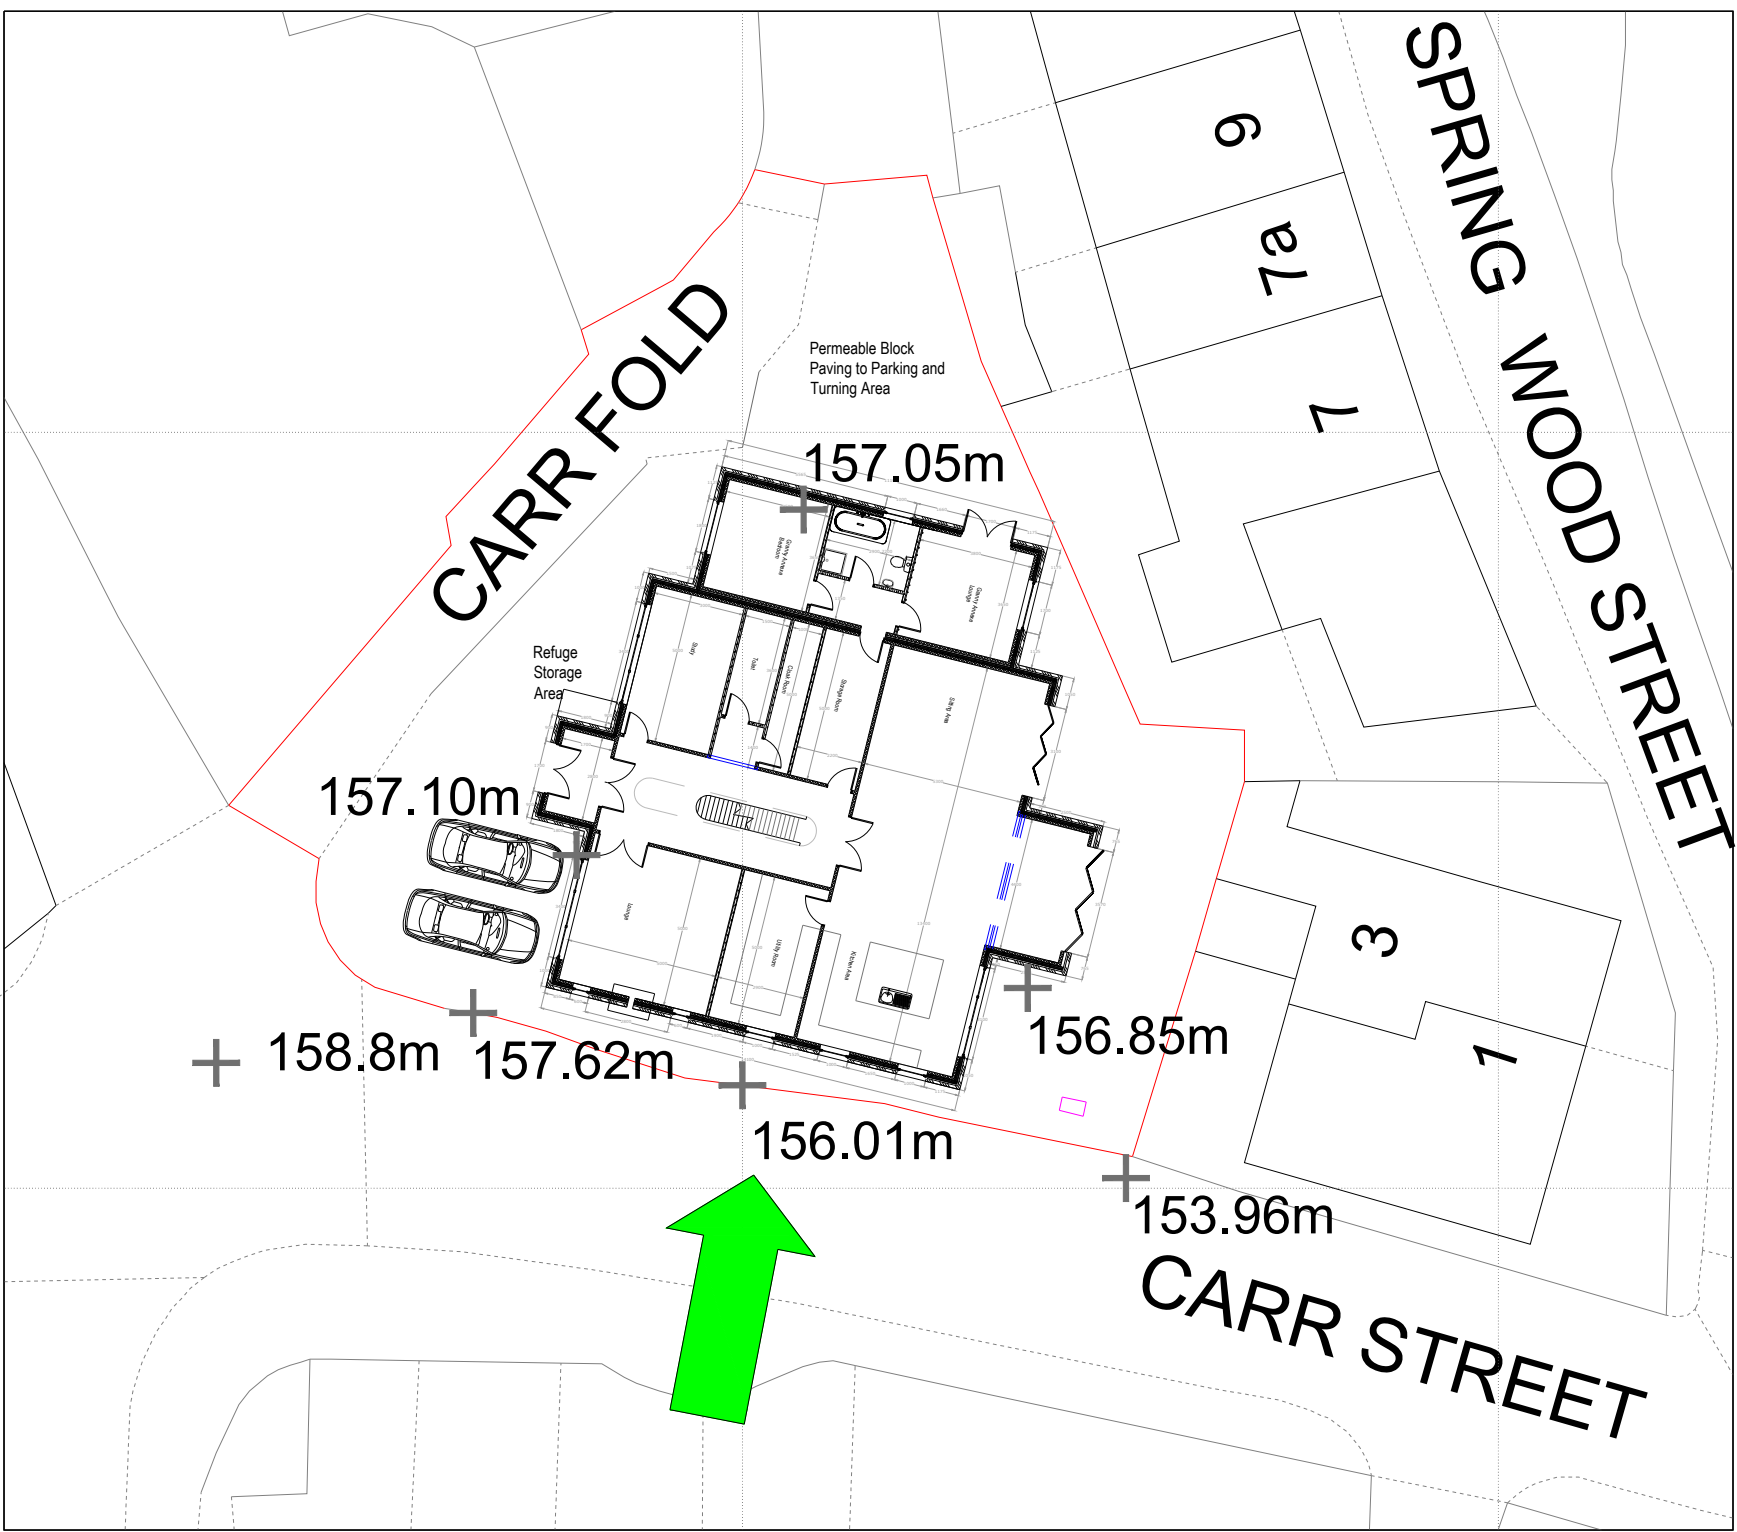

Direction Of Street View Scene

Rev. No.	Revision note.	Date.
Title:	Street View Scene	
Project:	Springview House Carr Fold Lane Off Carr Street Ramsbottom	
Client:	Paul Rothwell 7 Jubilee Close Haslingden BB4 4RN	
Scale: 1:100/250@A1	Designed: AW	Drawn: JW Date: 22.10.2021
Drawing No. JCBD-21-232 - 7. Rev00		
 J C Building Design Ltd Tel: 01706 872797 / 07824 871086 enquiries@jcbuildingdesign.co.uk		