




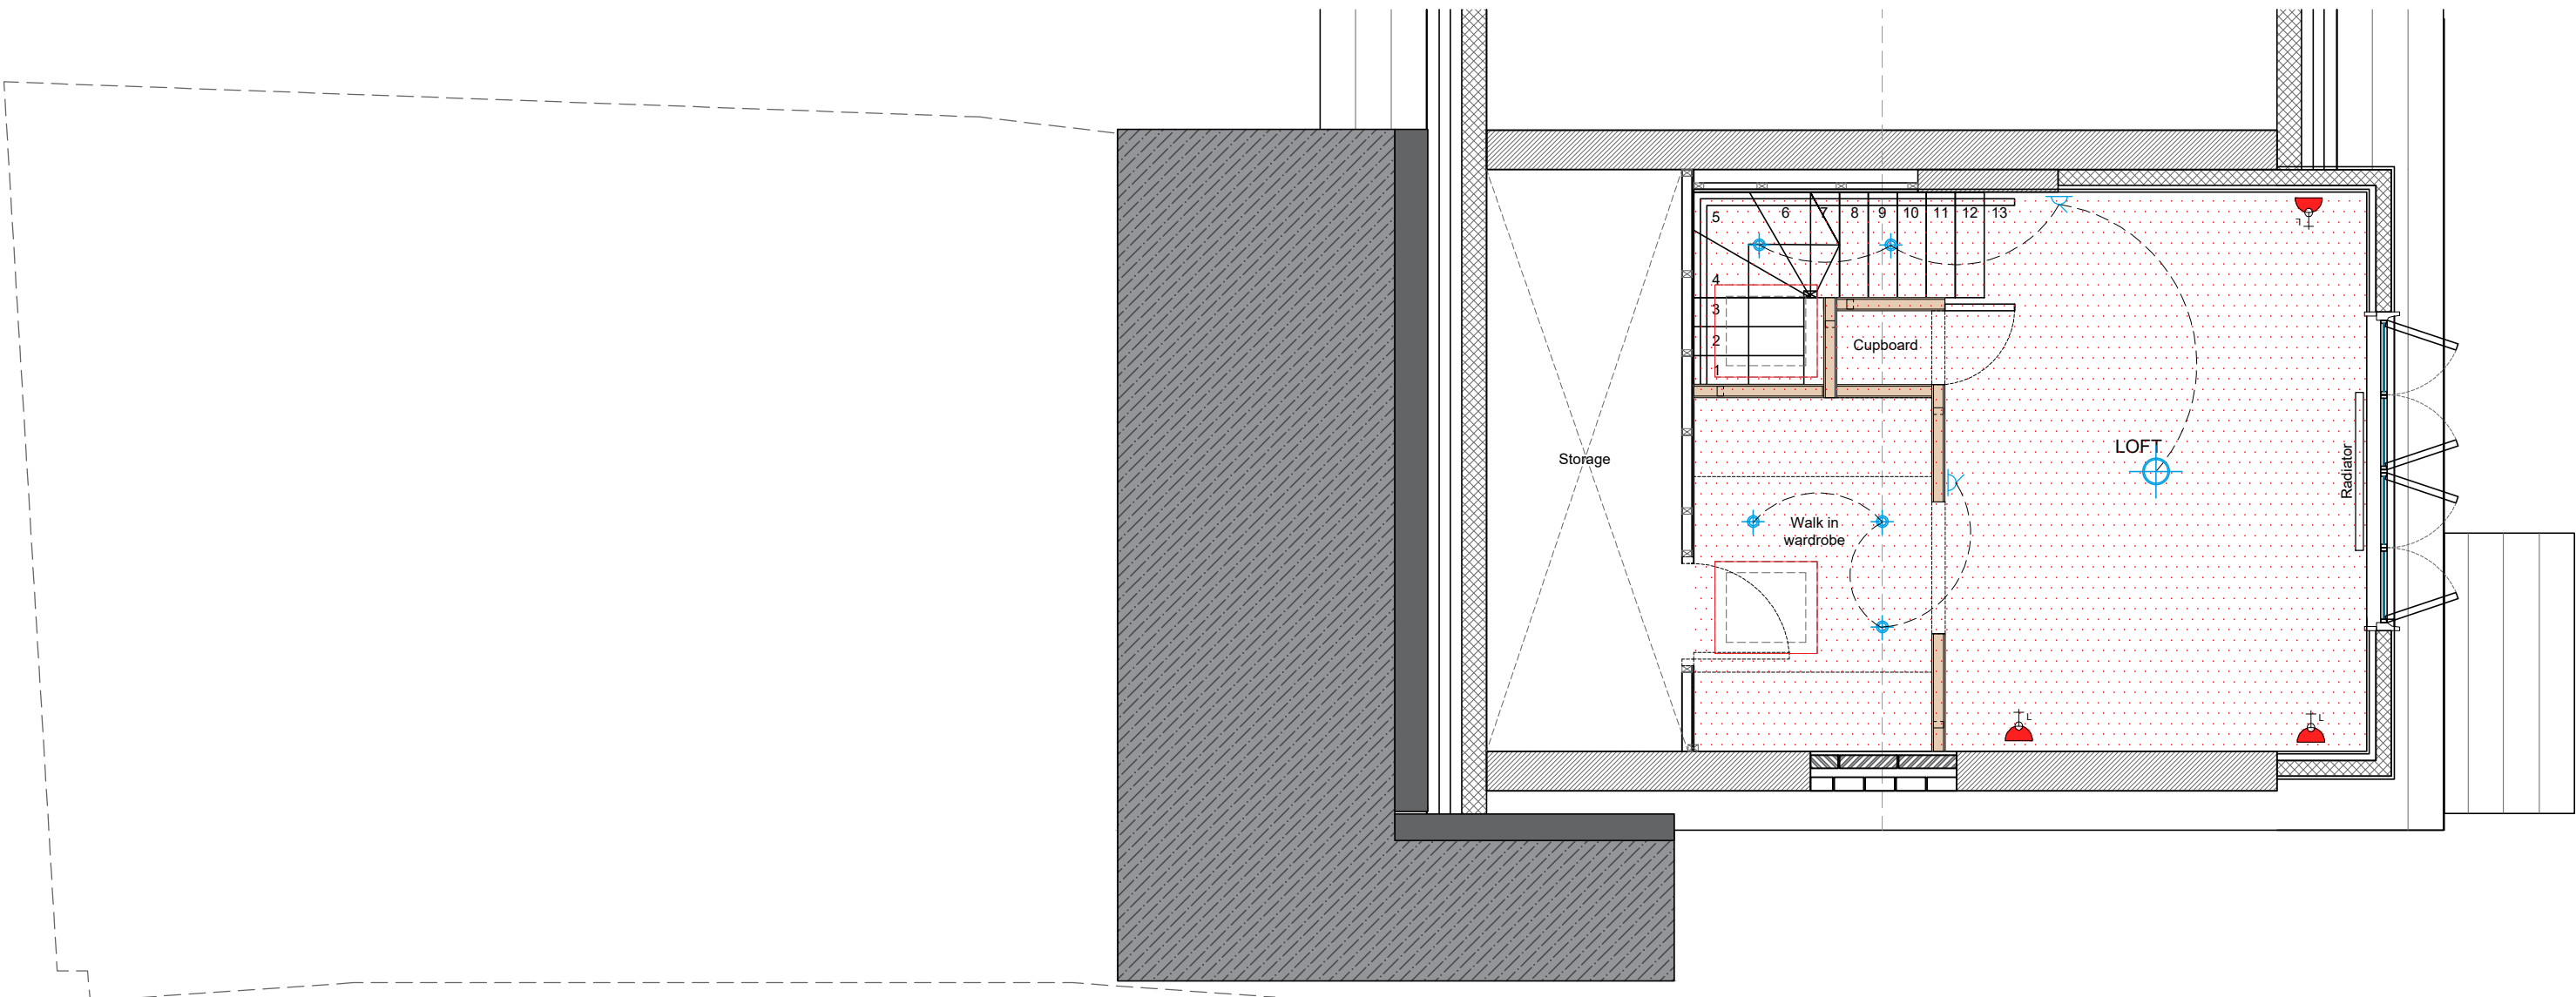

LOFT FLOOR RCP
SCALE 1:50 @ A3

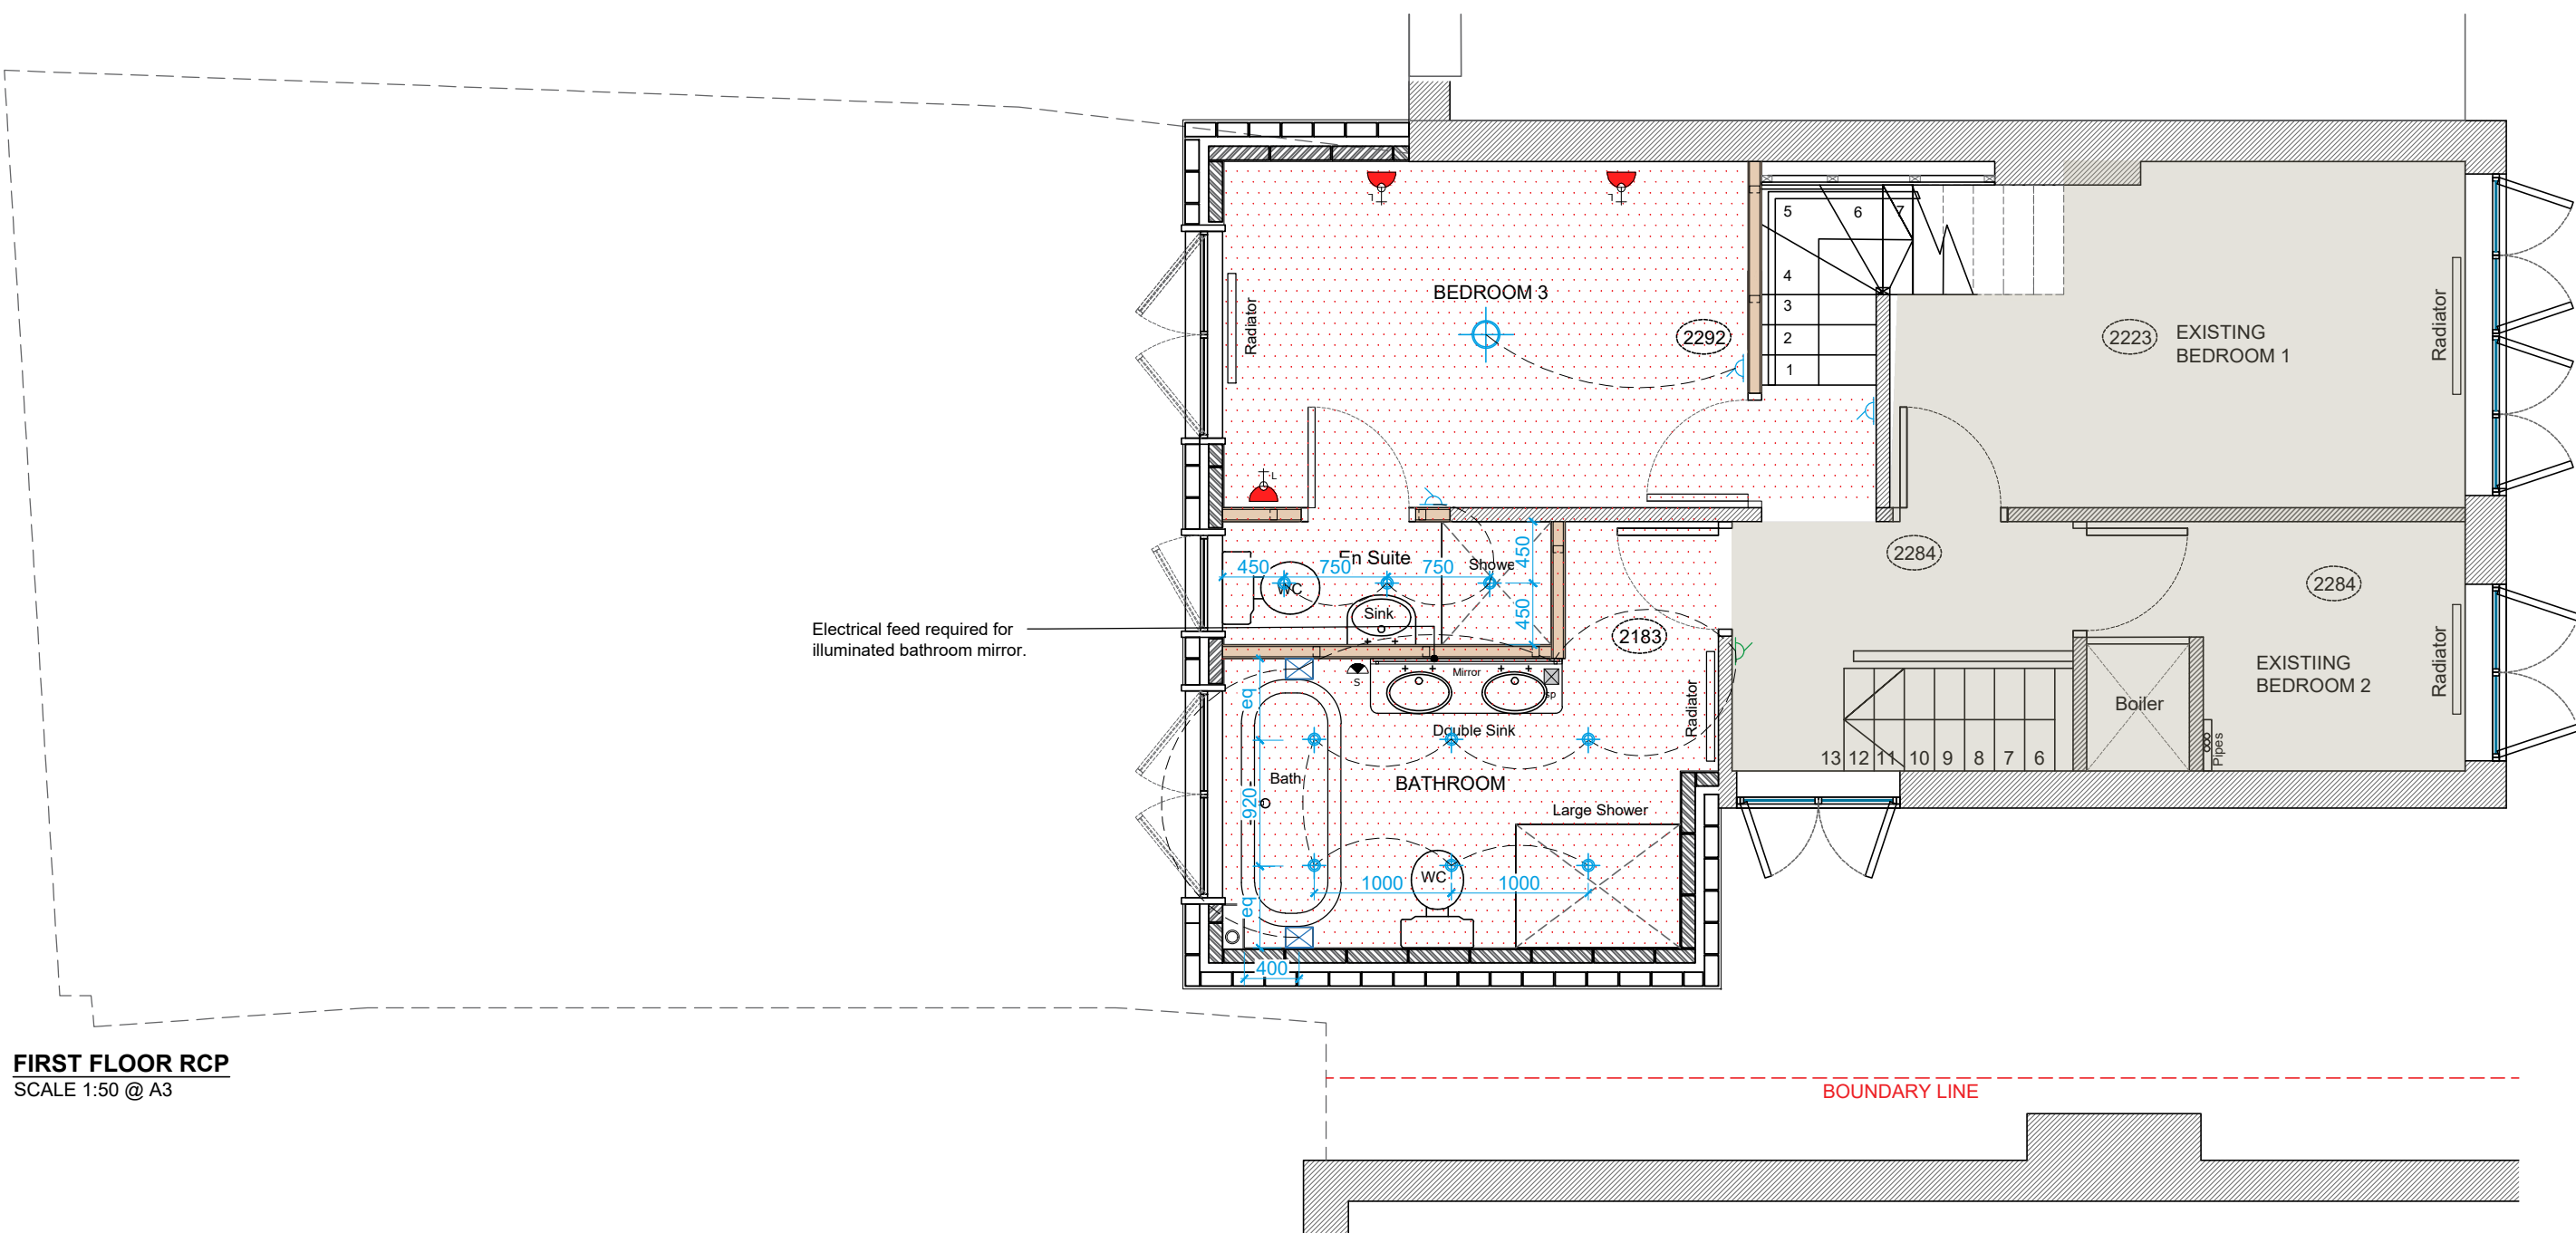

FIRST FLOOR RCP
SCALE 1:50 @ A3

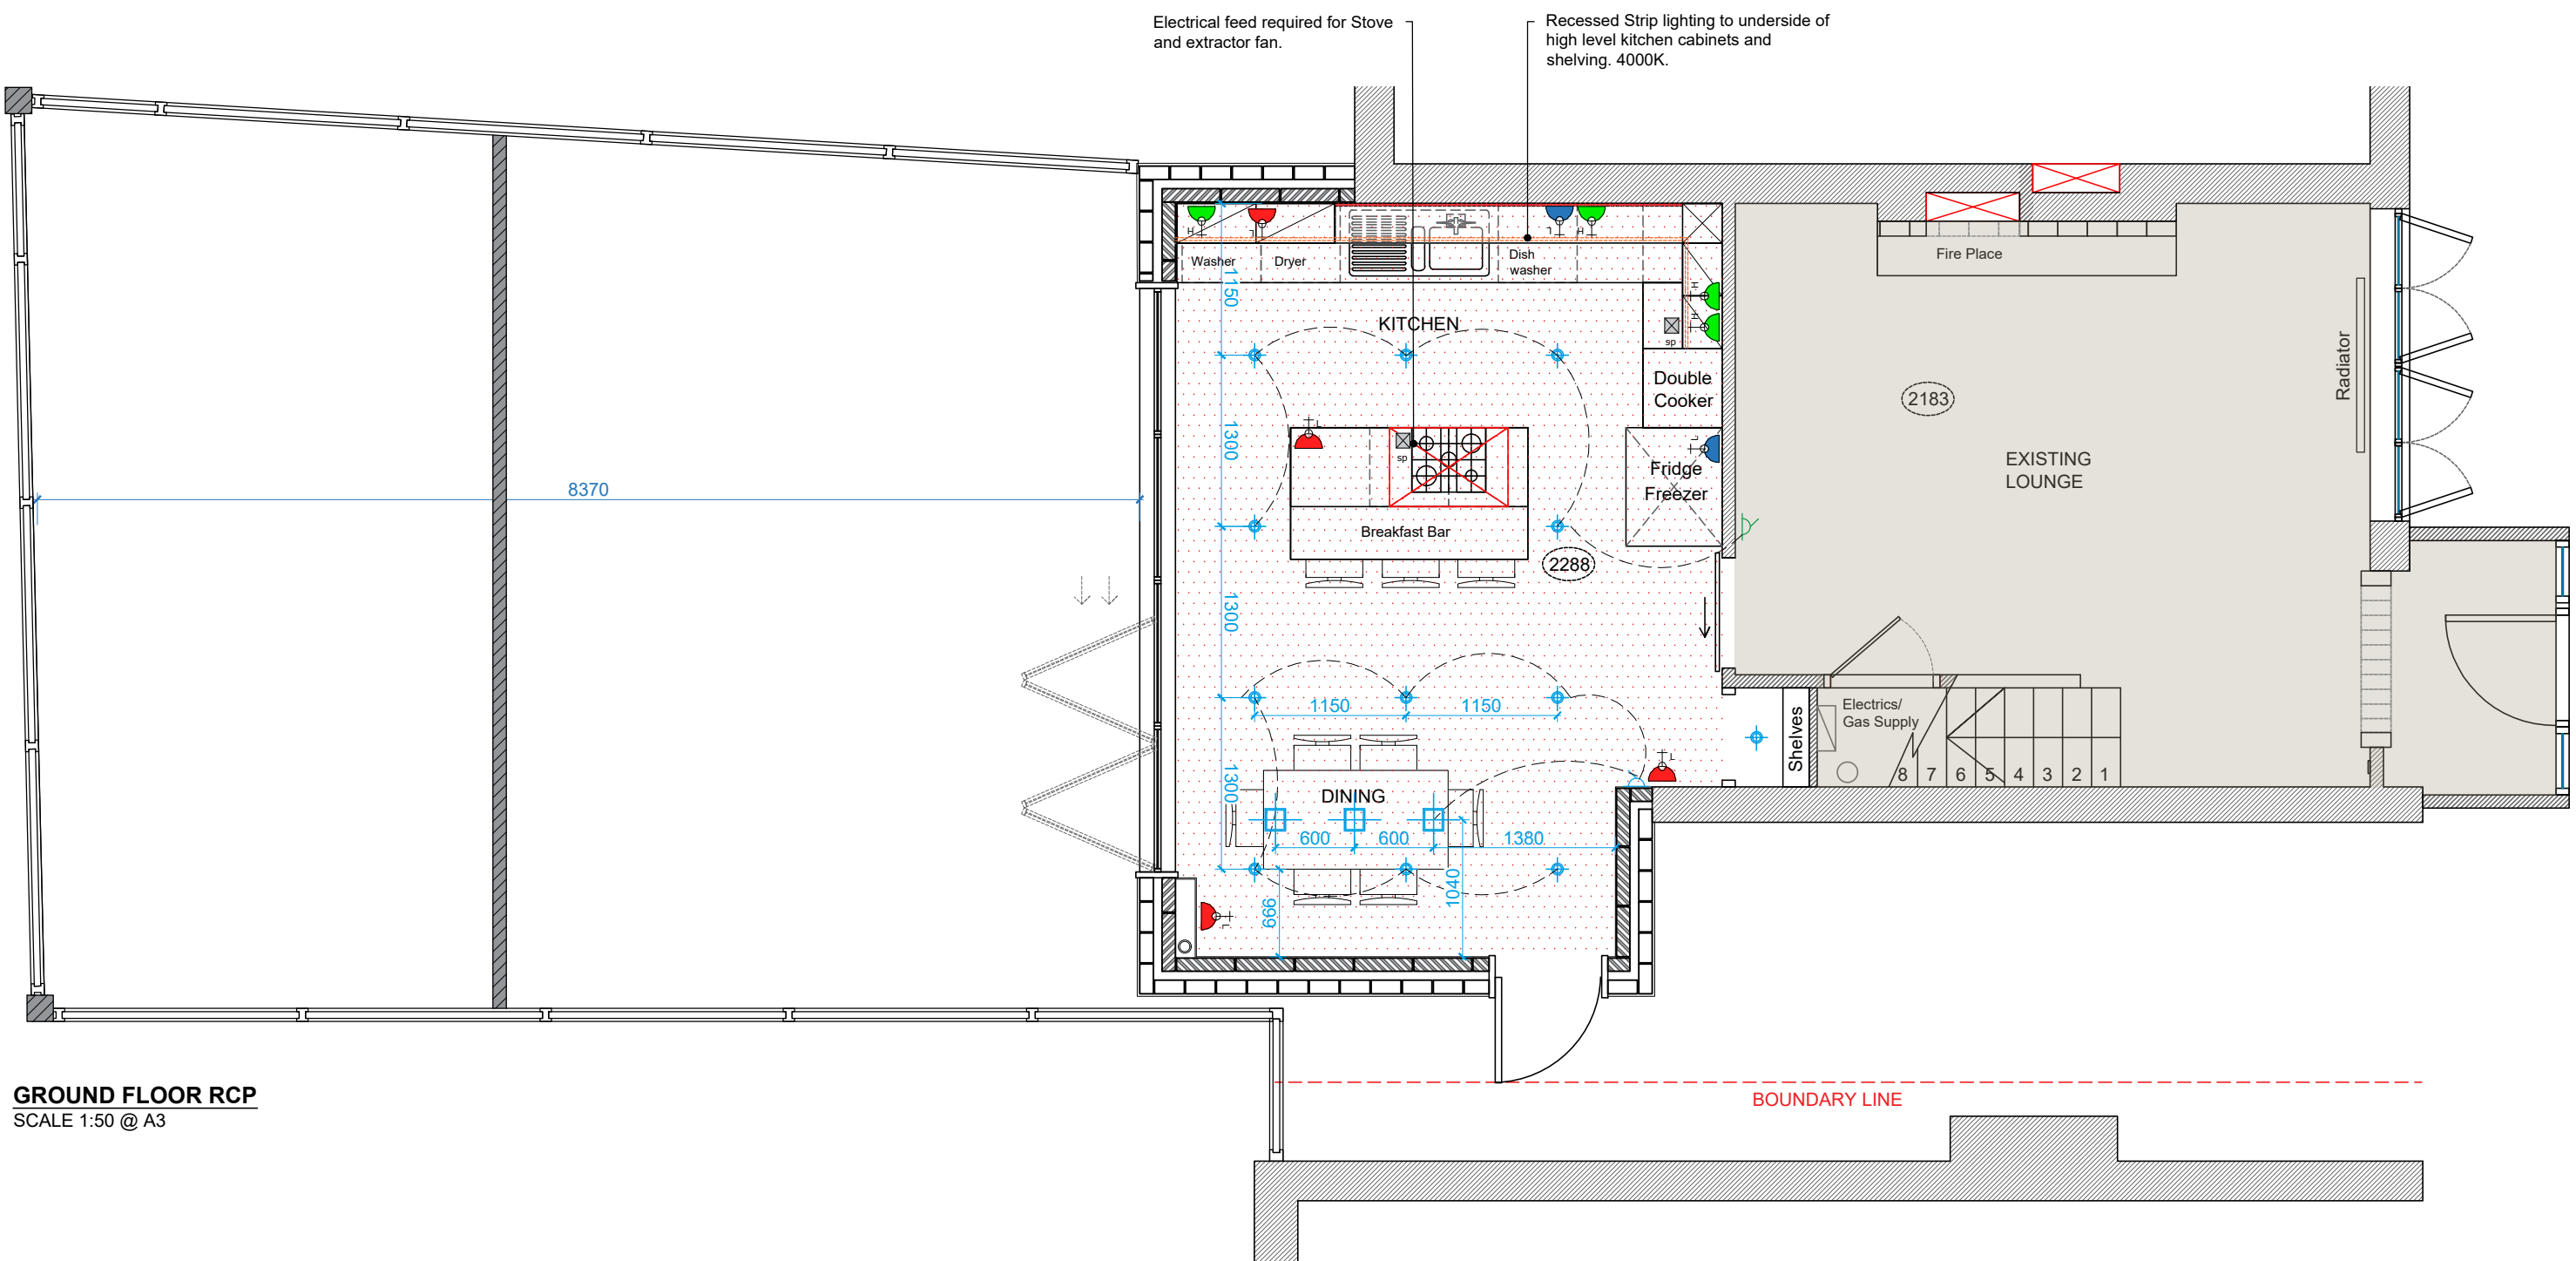

GROUND FLOOR RCP
SCALE 1:50 @ A3

SMALL POWER LEGEND		RCP LEGEND	
	15A DOUBLE SWITCHED SOCKET - LOW		NEW PENDANT DESIGN SPEC. TBC BY CLIENT
	15A DOUBLE SWITCHED SOCKET - HIGH (above counter top)		NEW PENDANT DESIGN SPEC. TBC BY CLIENT
	15A SINGLE SWITCHED SOCKET - LOW		NEW RECESSED DOWNLIGHT - WHITE FINISH
	FUSE SPUR ELECTRICAL FEED REQUIRED		EXISTING LIGHT SWITCH TO BE RETAINED
	TELEPHONE POINT		NEW LIGHT SWITCH
	SINGLE RAS (CAT5 NETWORK) DATA POINT - TO BE LOCATED 800MM APL. UNLESS OTHERWISE STATED		NEW WALL MOUNTED LAMP - DESIGN SPEC. TBC BY CLIENT
	Recessed Strip Lighting @ 4000K		NEW PLASTERBOARD CEILING

Rev	Date	Description	Initial
Project	32, Thornfield Road, Bury		
Territory	UK		
Title	RCP and Small Power		
Stage	PLANNING		
Date	27/08/2022	Drawn	JF
Scale	1:50 @A1	Checked	--
Dwg. No.	JF_100_03	Rev	0.0
JD Sports Fashion Plc, Hollinbrook Way, Poynton, Bury, BL3 8RR, UK Tel: +44(0)161 767 1000 Fax: +44(0)161 767 1001 © JD Sports Fashion Plc 2018			