
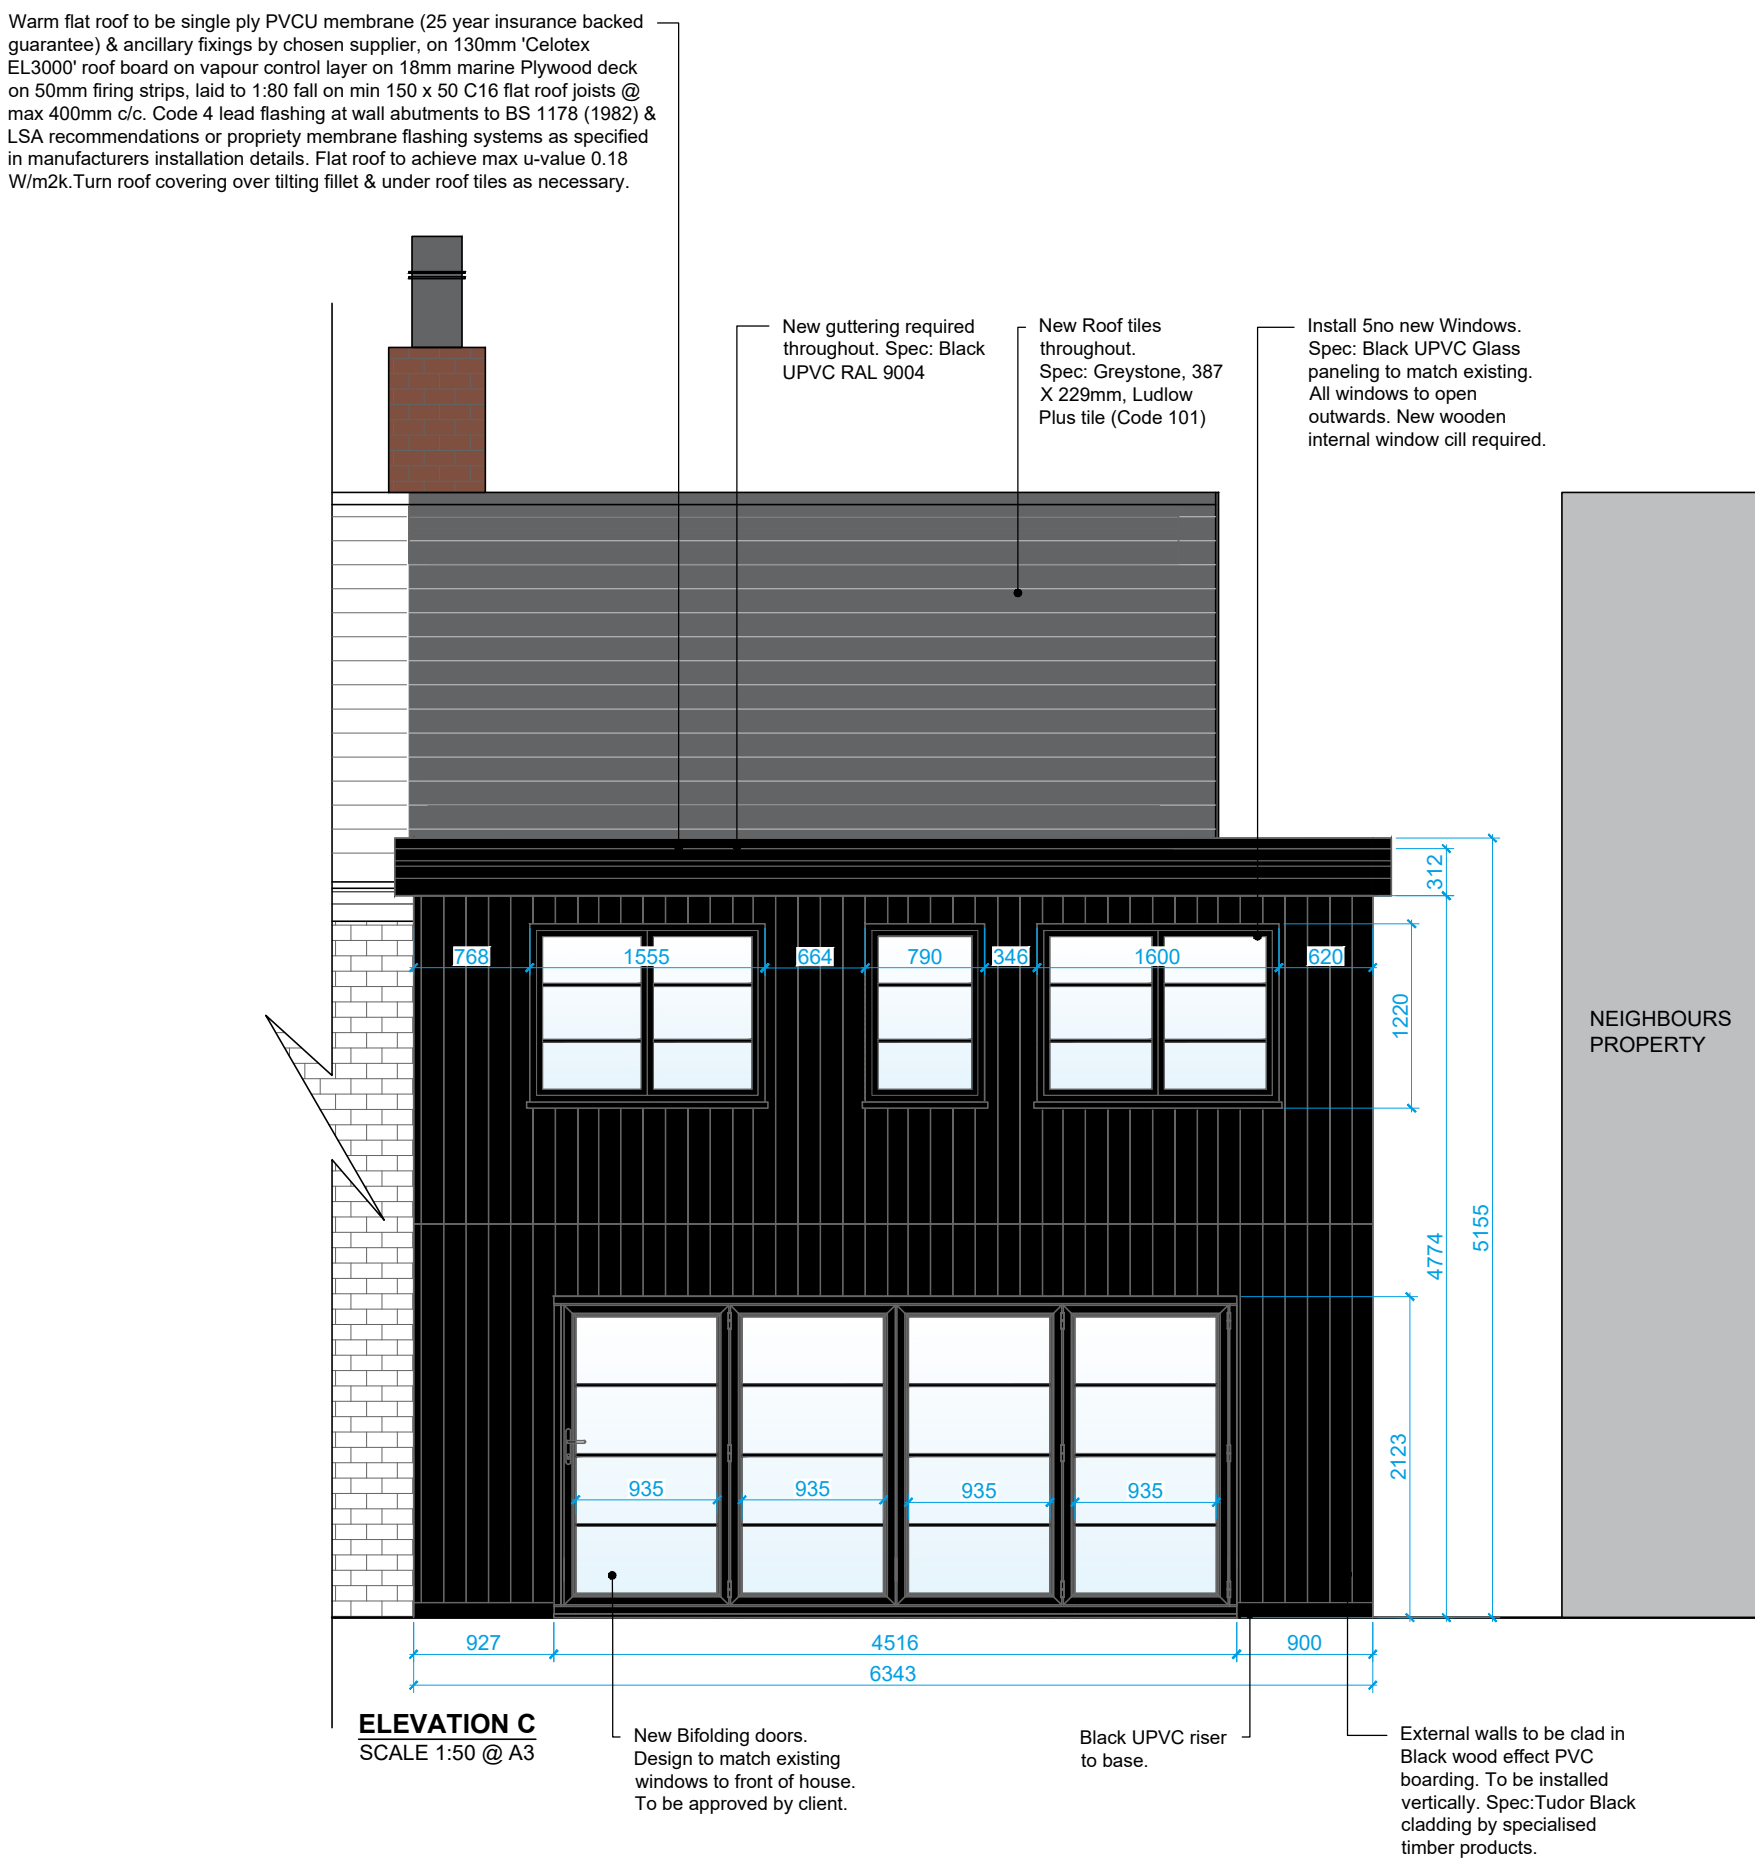
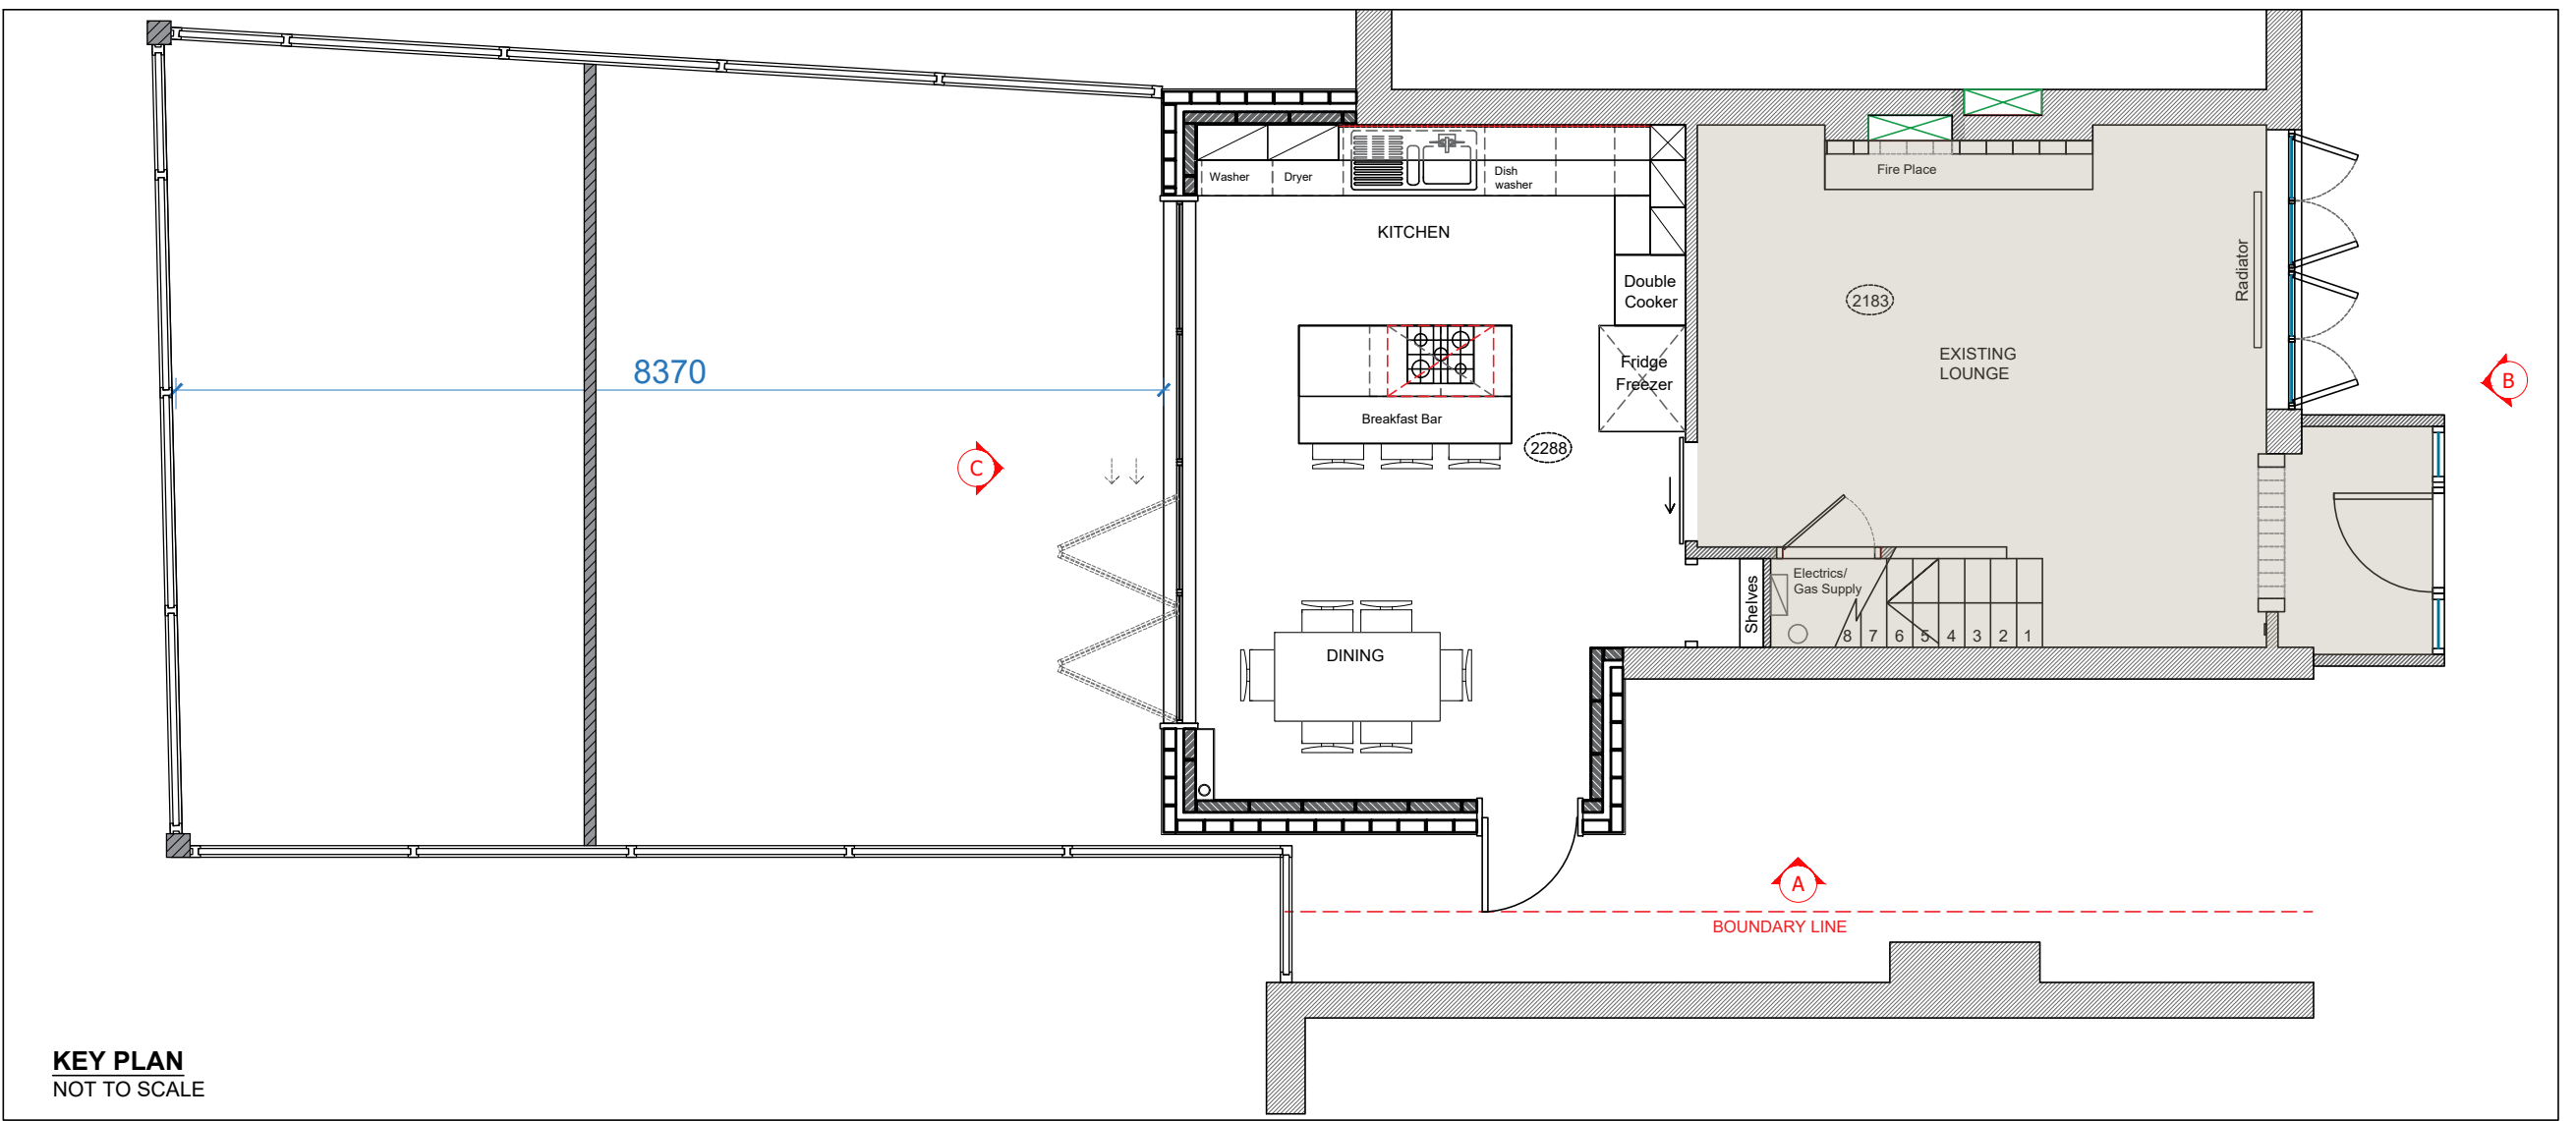
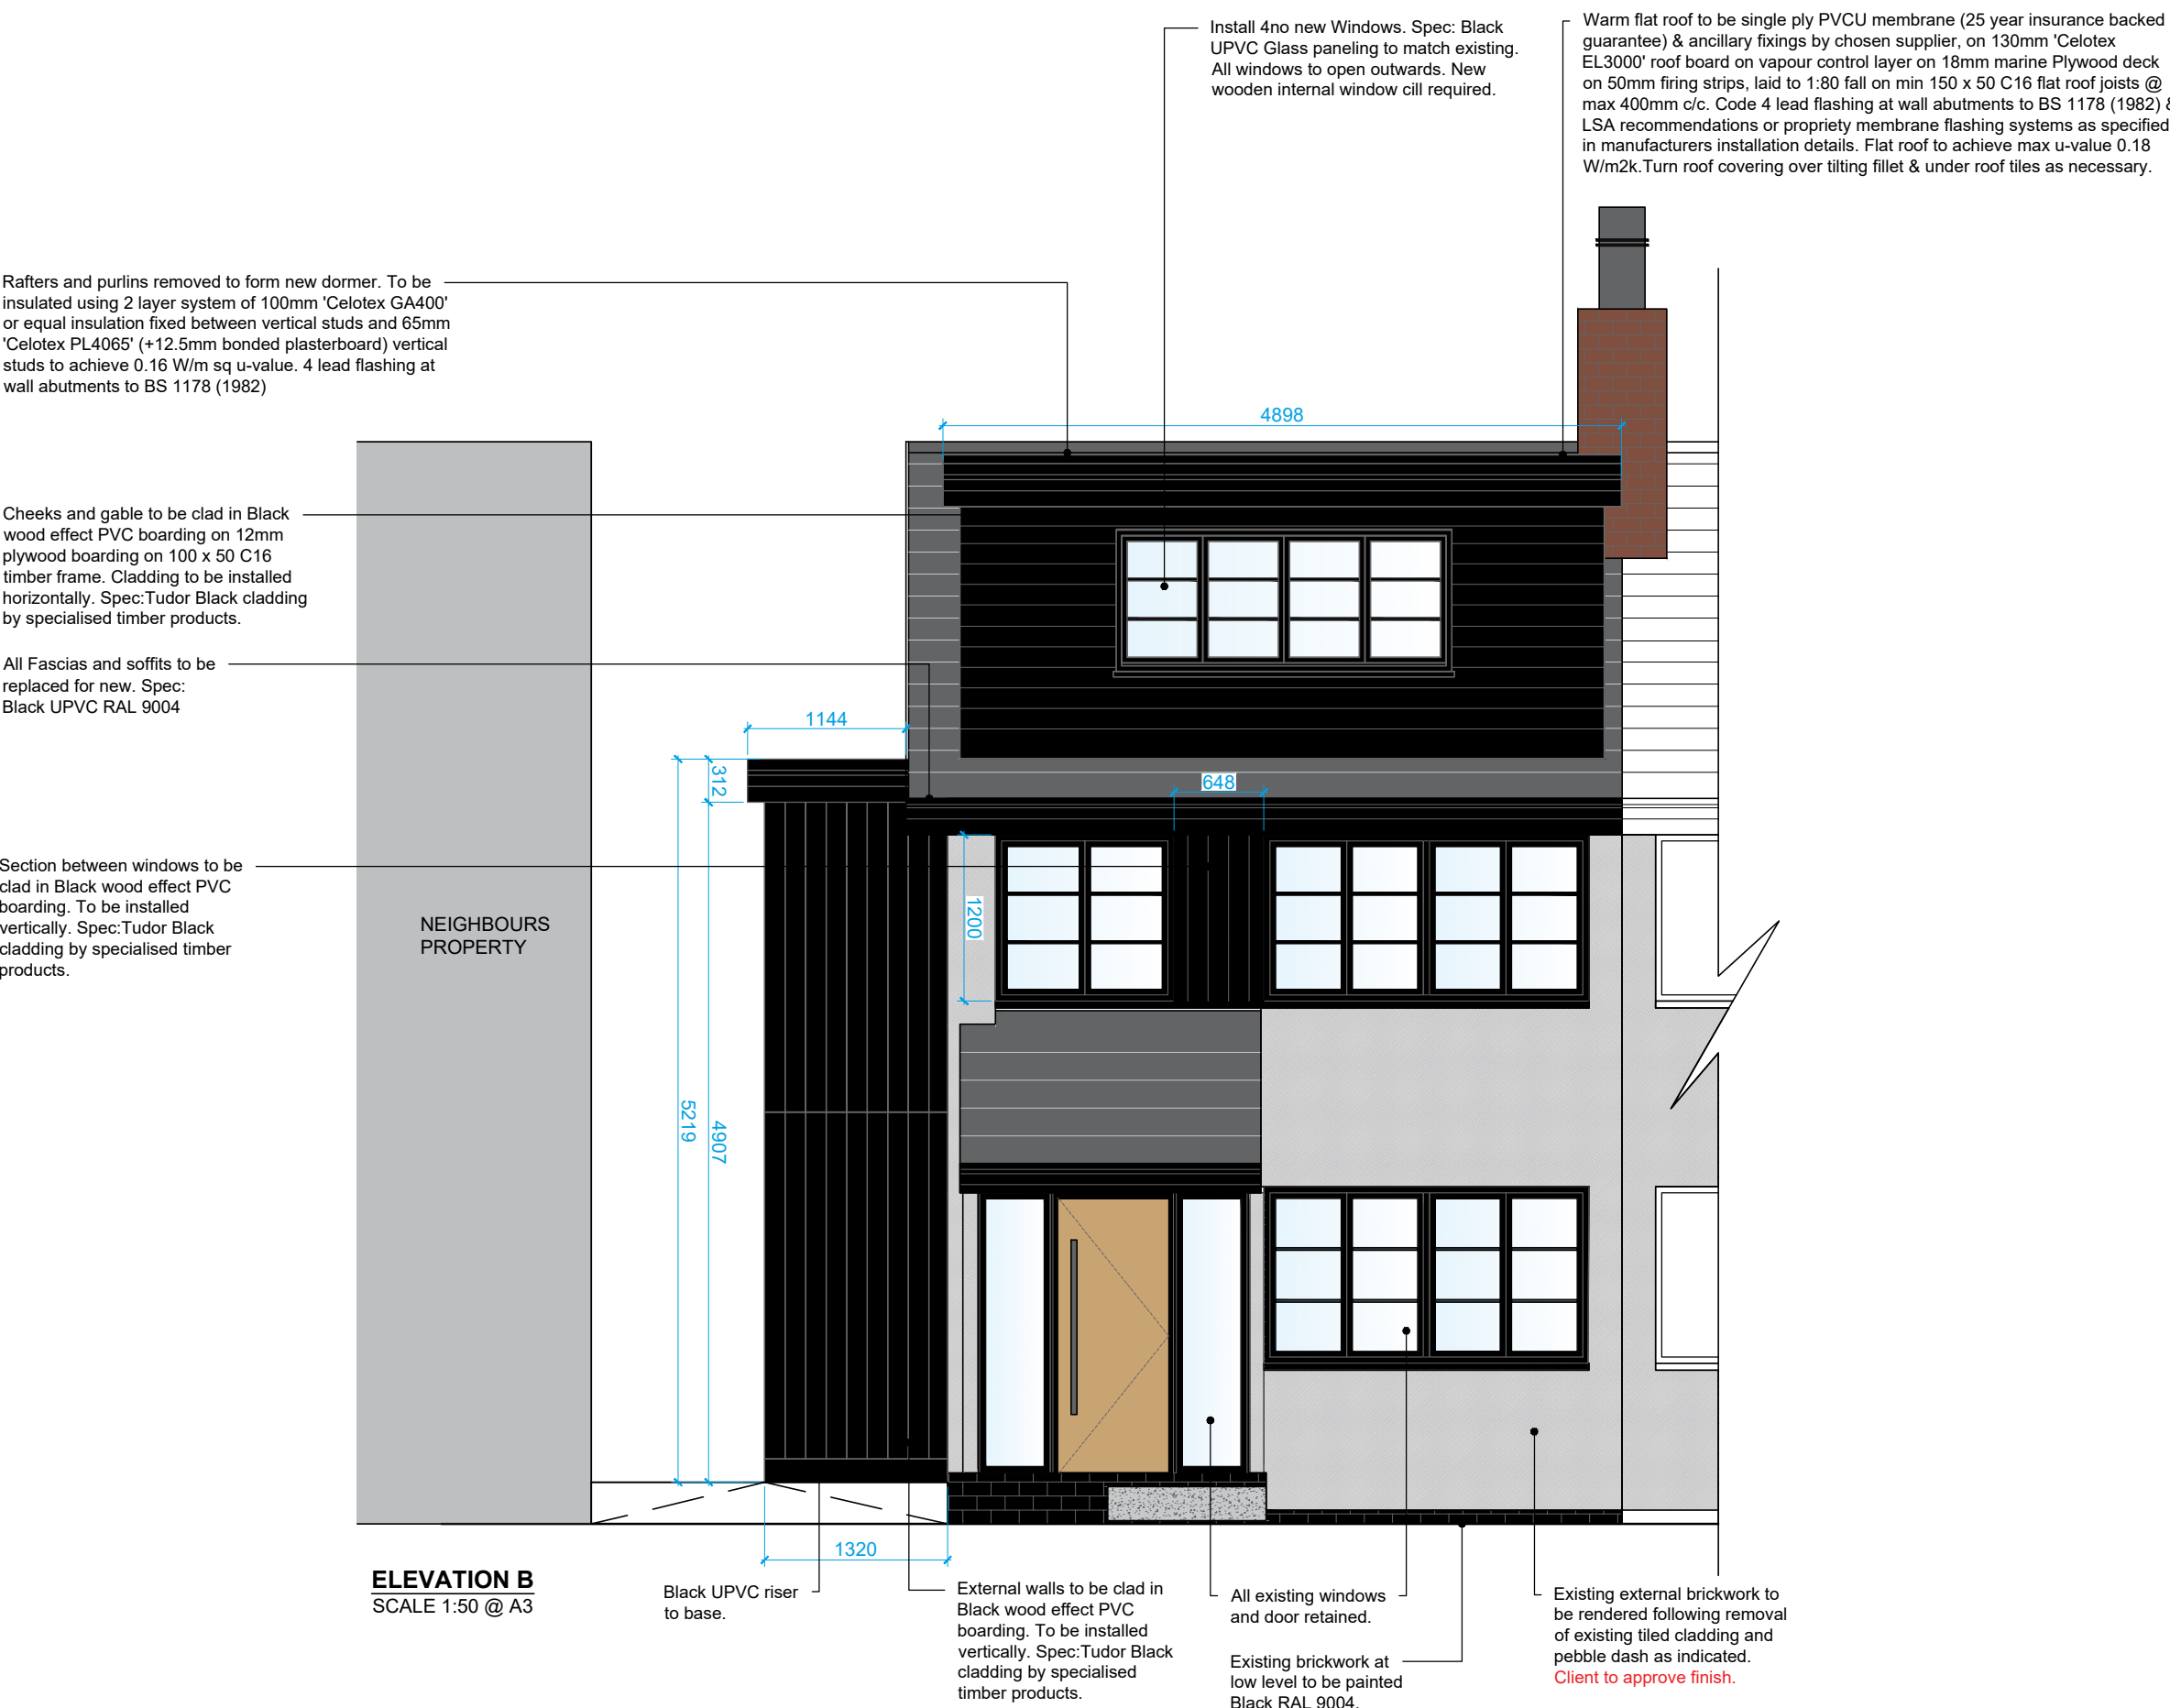


**NOTES:**  
ANY DISCREPANCIES OR ADJUSTMENTS REQUIRED TO BUILD DUE TO PRODUCT LIMITATIONS PLEASE REPORT TO DESIGNER FOR APPROVAL.  
DESIGNER TO APPROVE SAMPLES OF SPECIFIED MATERIALS.  
ALL WINDOWS INSTALLED TO ACHIEVE U-VALUE OF 1.5W/M2K.  
ALL DIMENSIONS TO BE CHECKED ON SITE BY MAIN CONTRACTOR.

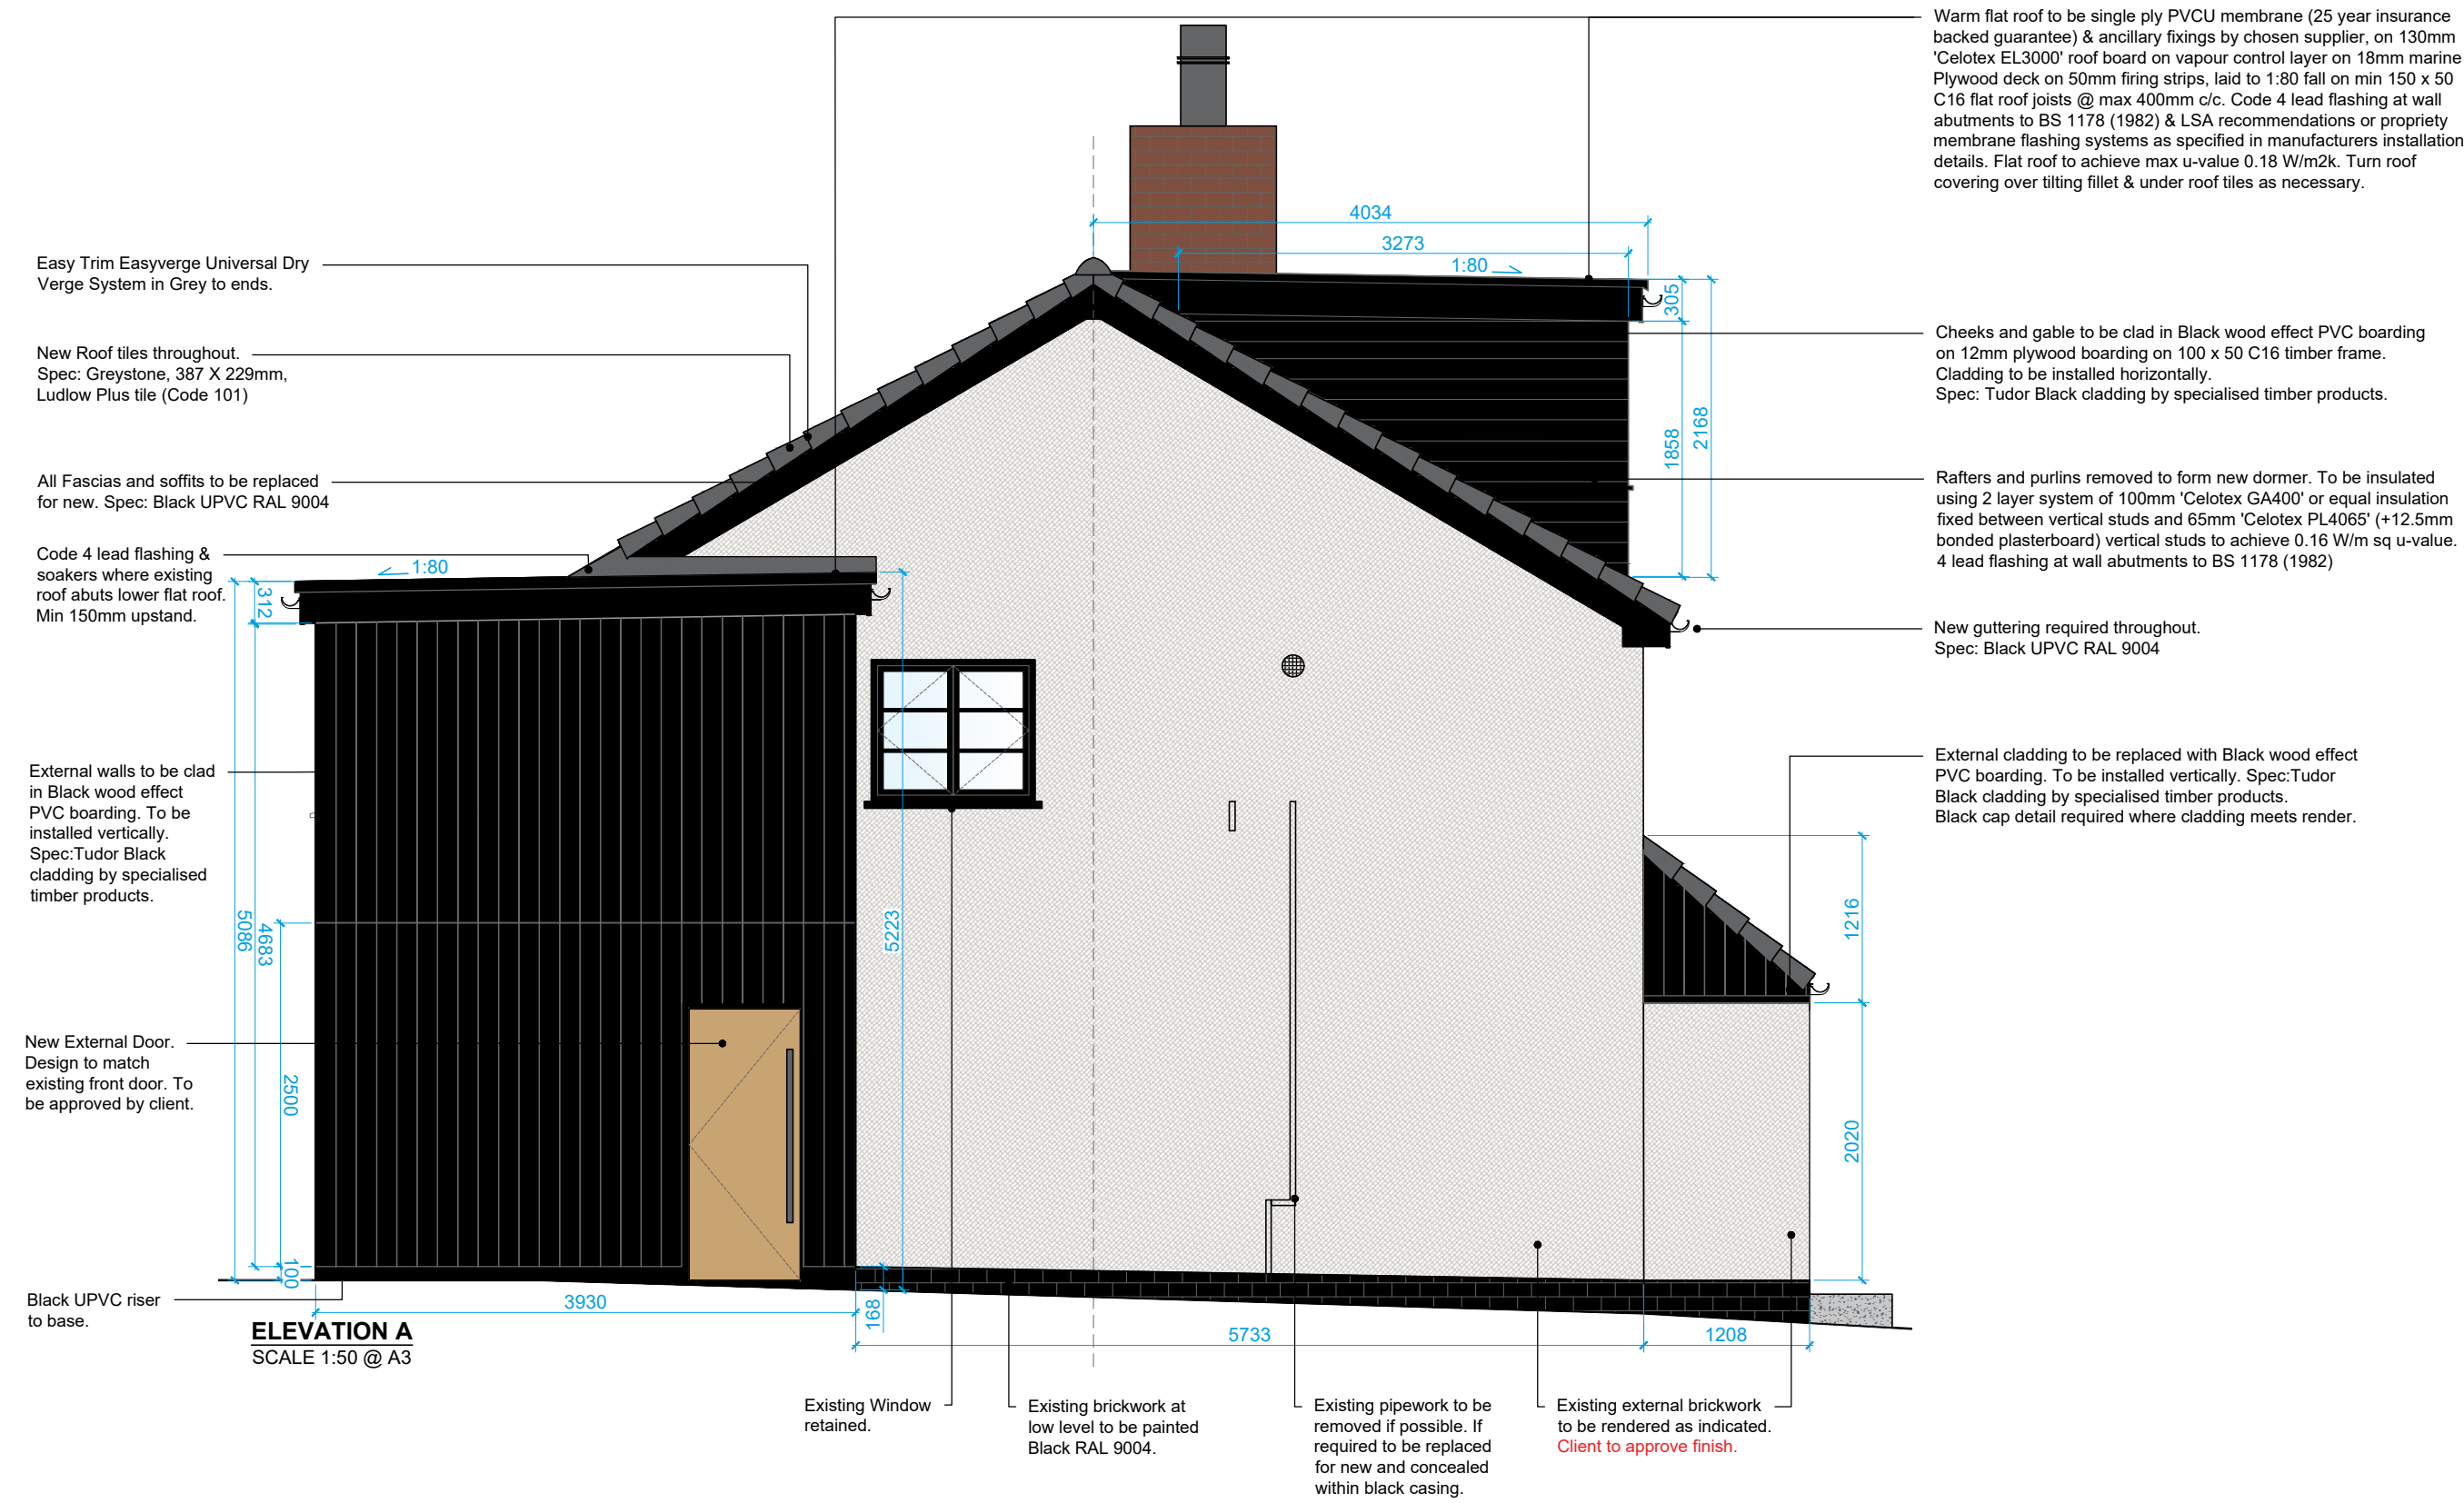

| Rev       | Date                     | Description | Initial |
|-----------|--------------------------|-------------|---------|
|           |                          |             |         |
|           |                          |             |         |
| Project   | 32 Thornfield Road, Bury |             |         |
| Territory | UK                       |             |         |
| Title     | External Elevations      |             |         |
| Stage     | PLANNING                 |             |         |
| Date      | 27/08/2022               | Drawn       | JF      |
| Scale     | 1:50 @A1                 | Checked     | ---     |
| Drg. No.  | JF_100_04                | Rev         | 0.0     |

size?

JD Sports Fashion Plc, Hollinbrook Way, Poynton, Bury, BL3 8RR, UK  
Tel: +44(0)161 767 1000 Fax: +44(0)161 767 1001  
© JD Sports Fashion Plc 2018