


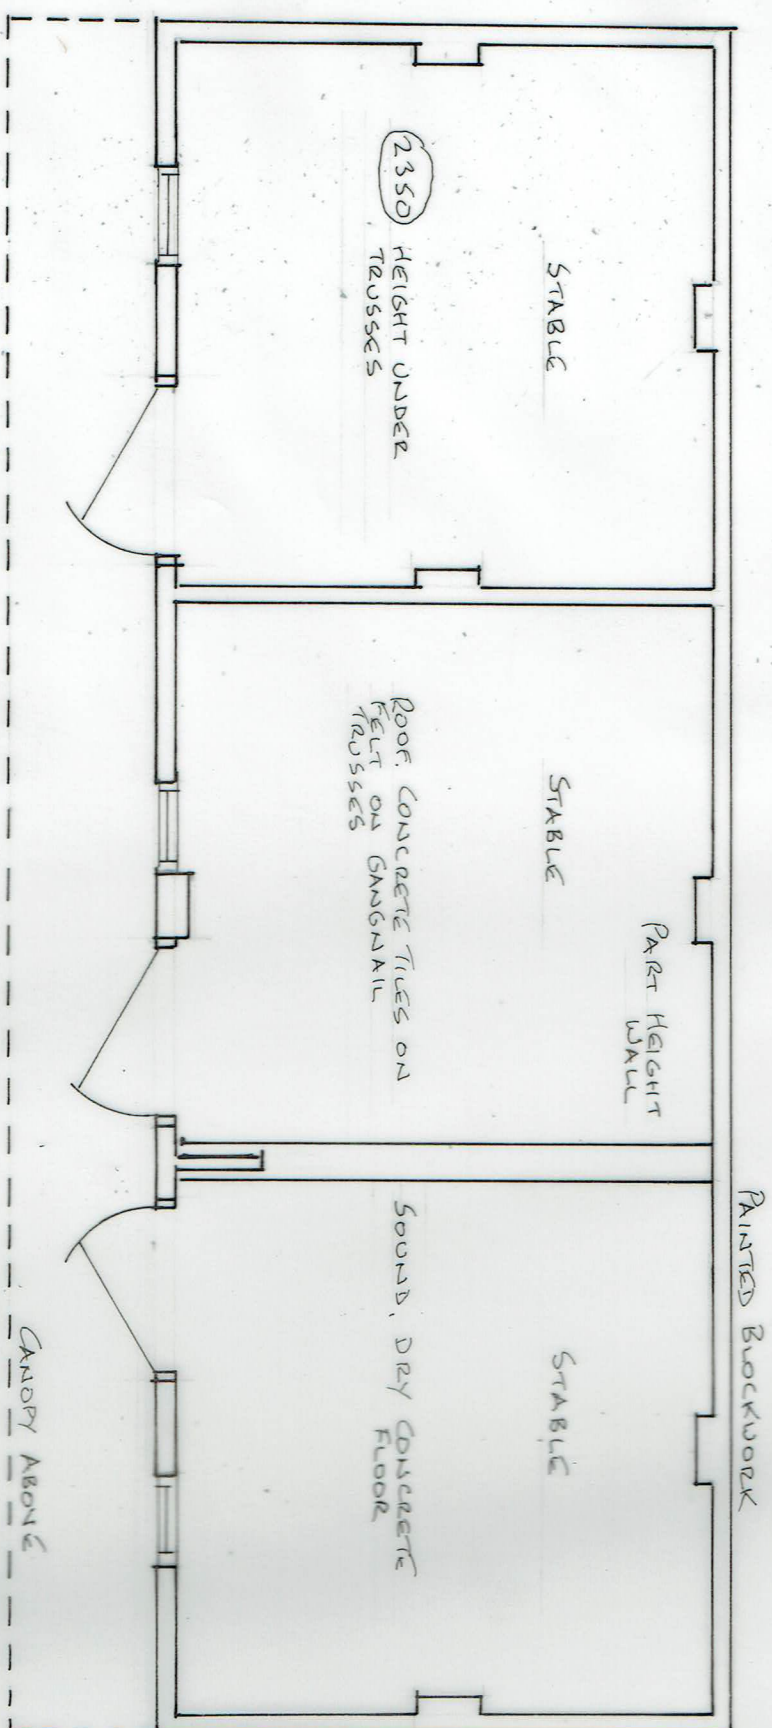

CONCRETE FORECOURT

CANOPY ABOVE

PAINTED BRICKWORK

PART HEIGHT WALL

STABLE

STABLE

STABLE

2350
HEIGHT UNDER
TRUSSES

ROOF: CONCRETE TILES ON
FELT ON GANGLAIL
TRUSSES

SOUND, DRY CONCRETE
FLOOR

EXISTING PLAN



SCALE 1:50 @ A3

24/05/2020

20/54/01

CONVERSION OF STABLE TO DWELLING
41, ARTHUR LANE, AINSWORTH