
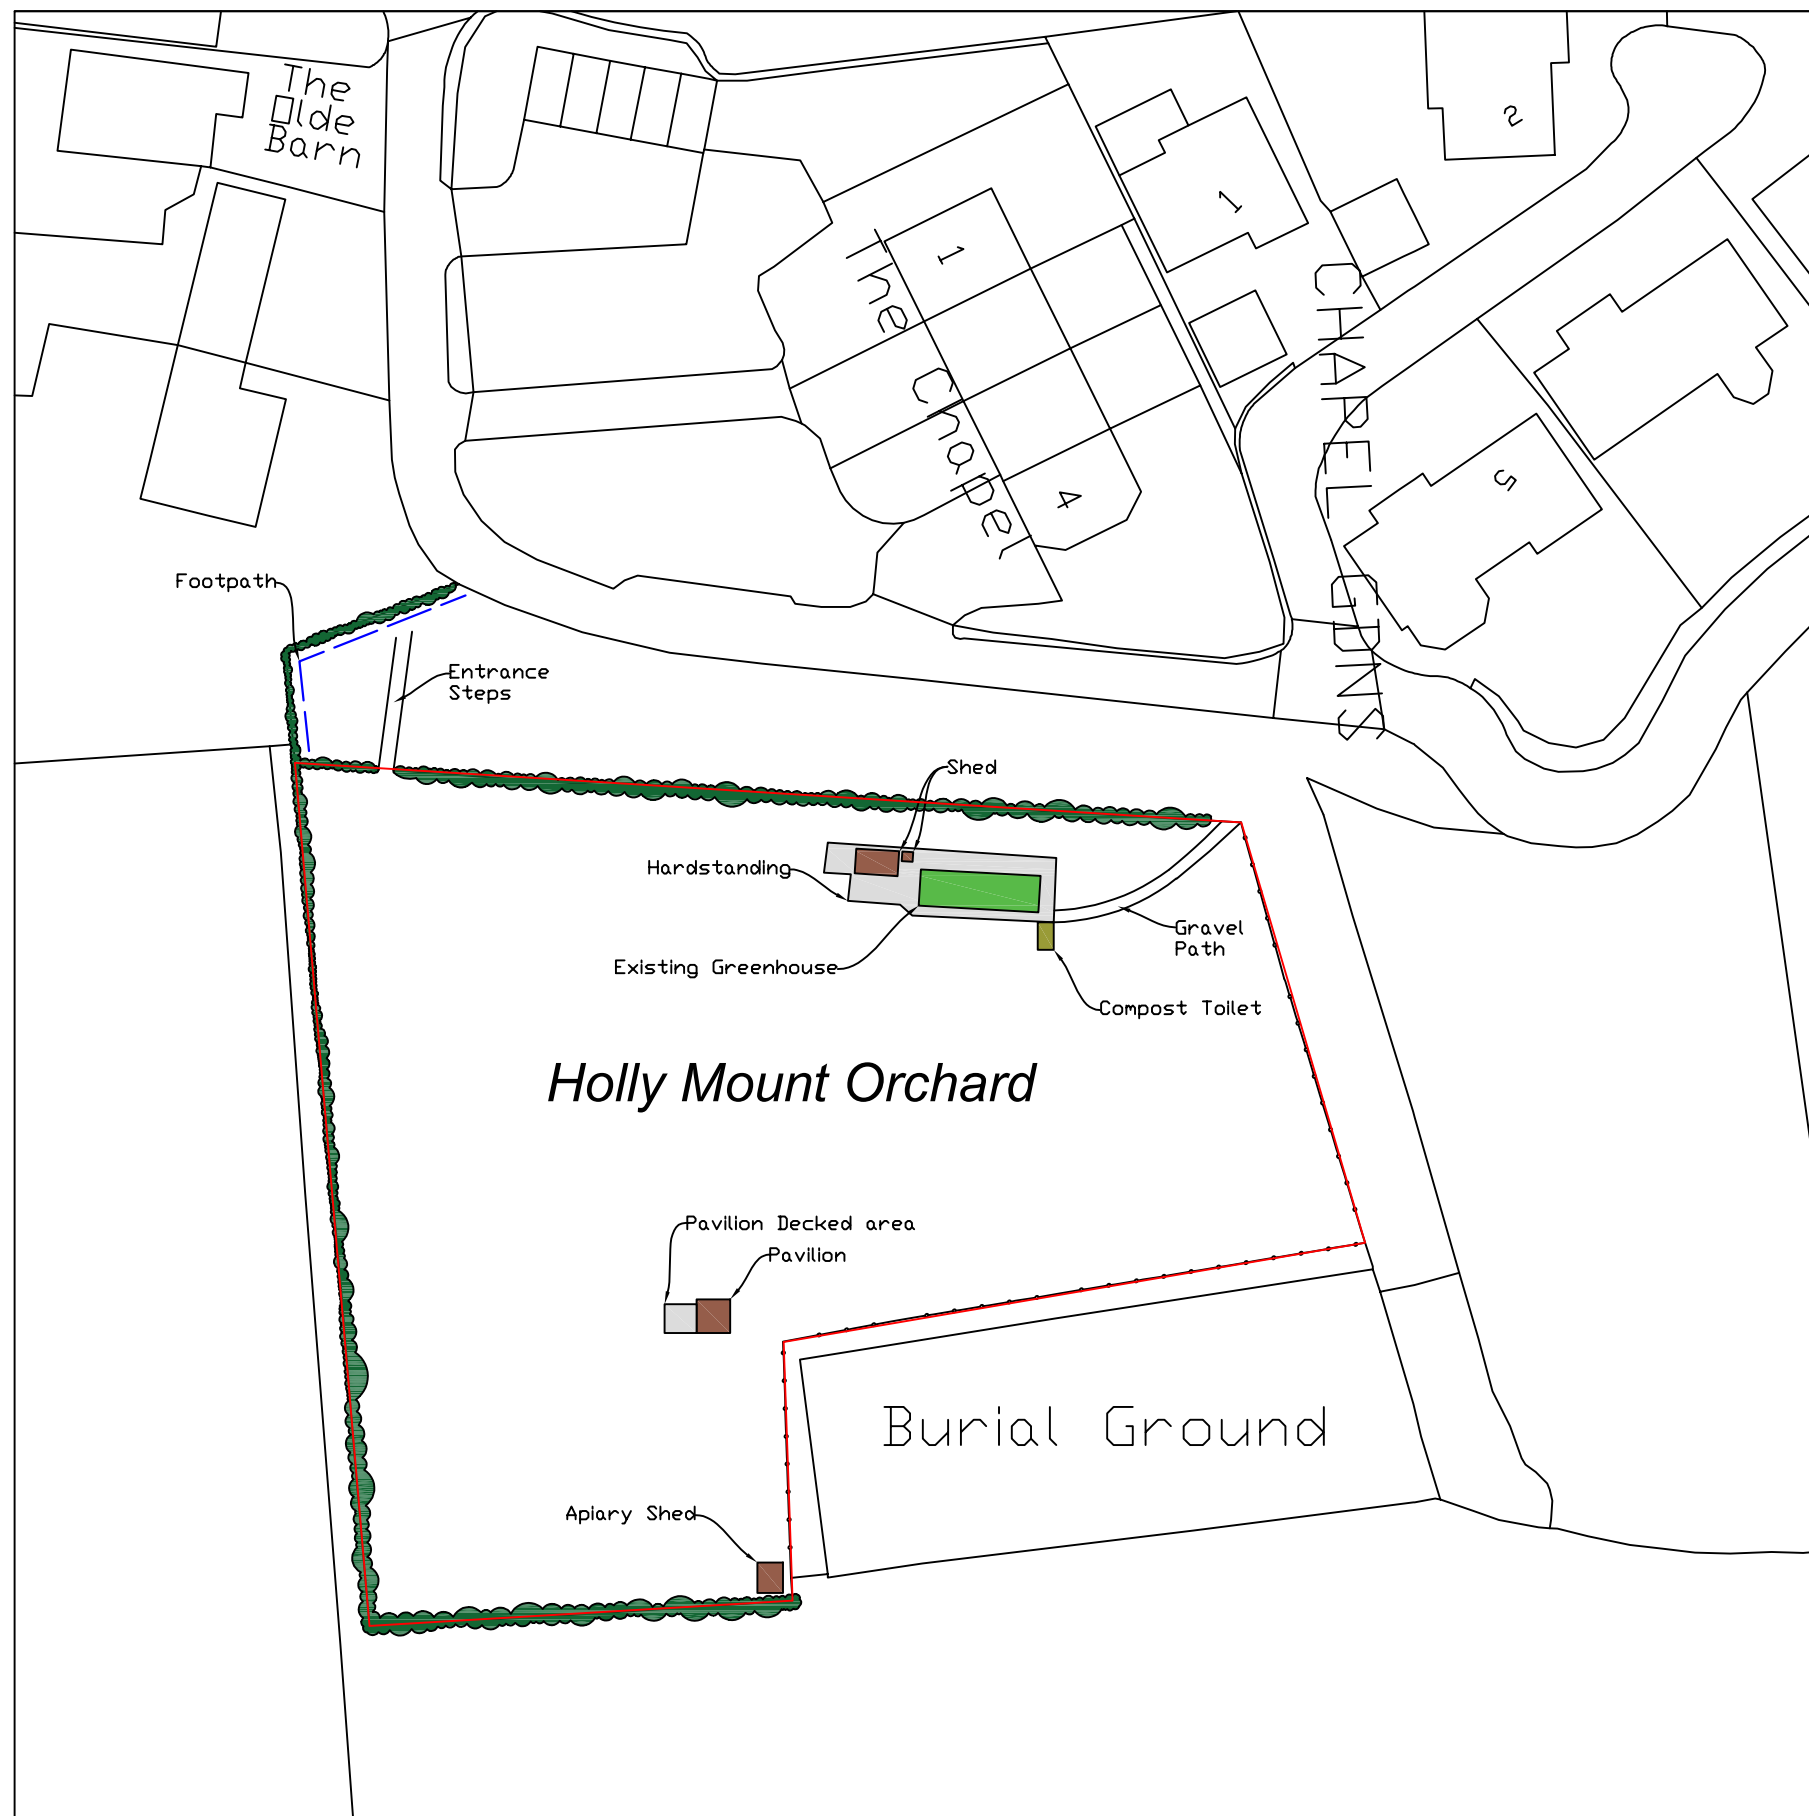
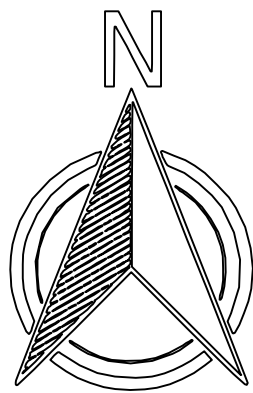


Drawing Notes

Site boundary	
Existing greenhouse	
Not fixed structures - sheds, etc.	
Compost toilet	
Hardstanding & decked areas	
Hedges	
Public footpath	
Fence line	

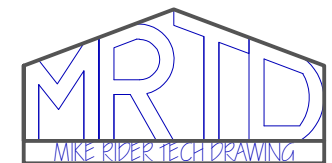

Holly Mount Orchard

4 Carr Bank Road, Ramsbottom, Bury, BL0 9DN

Drawing No:	MR/HMO/001	Rev	0
Drawing Title:	Existing Site Layout Plan		
Scale:	1:500 As drawing Scale	Status:	For Information
Date:	08/11/2022	Drawn By:	MIKE RIDER