



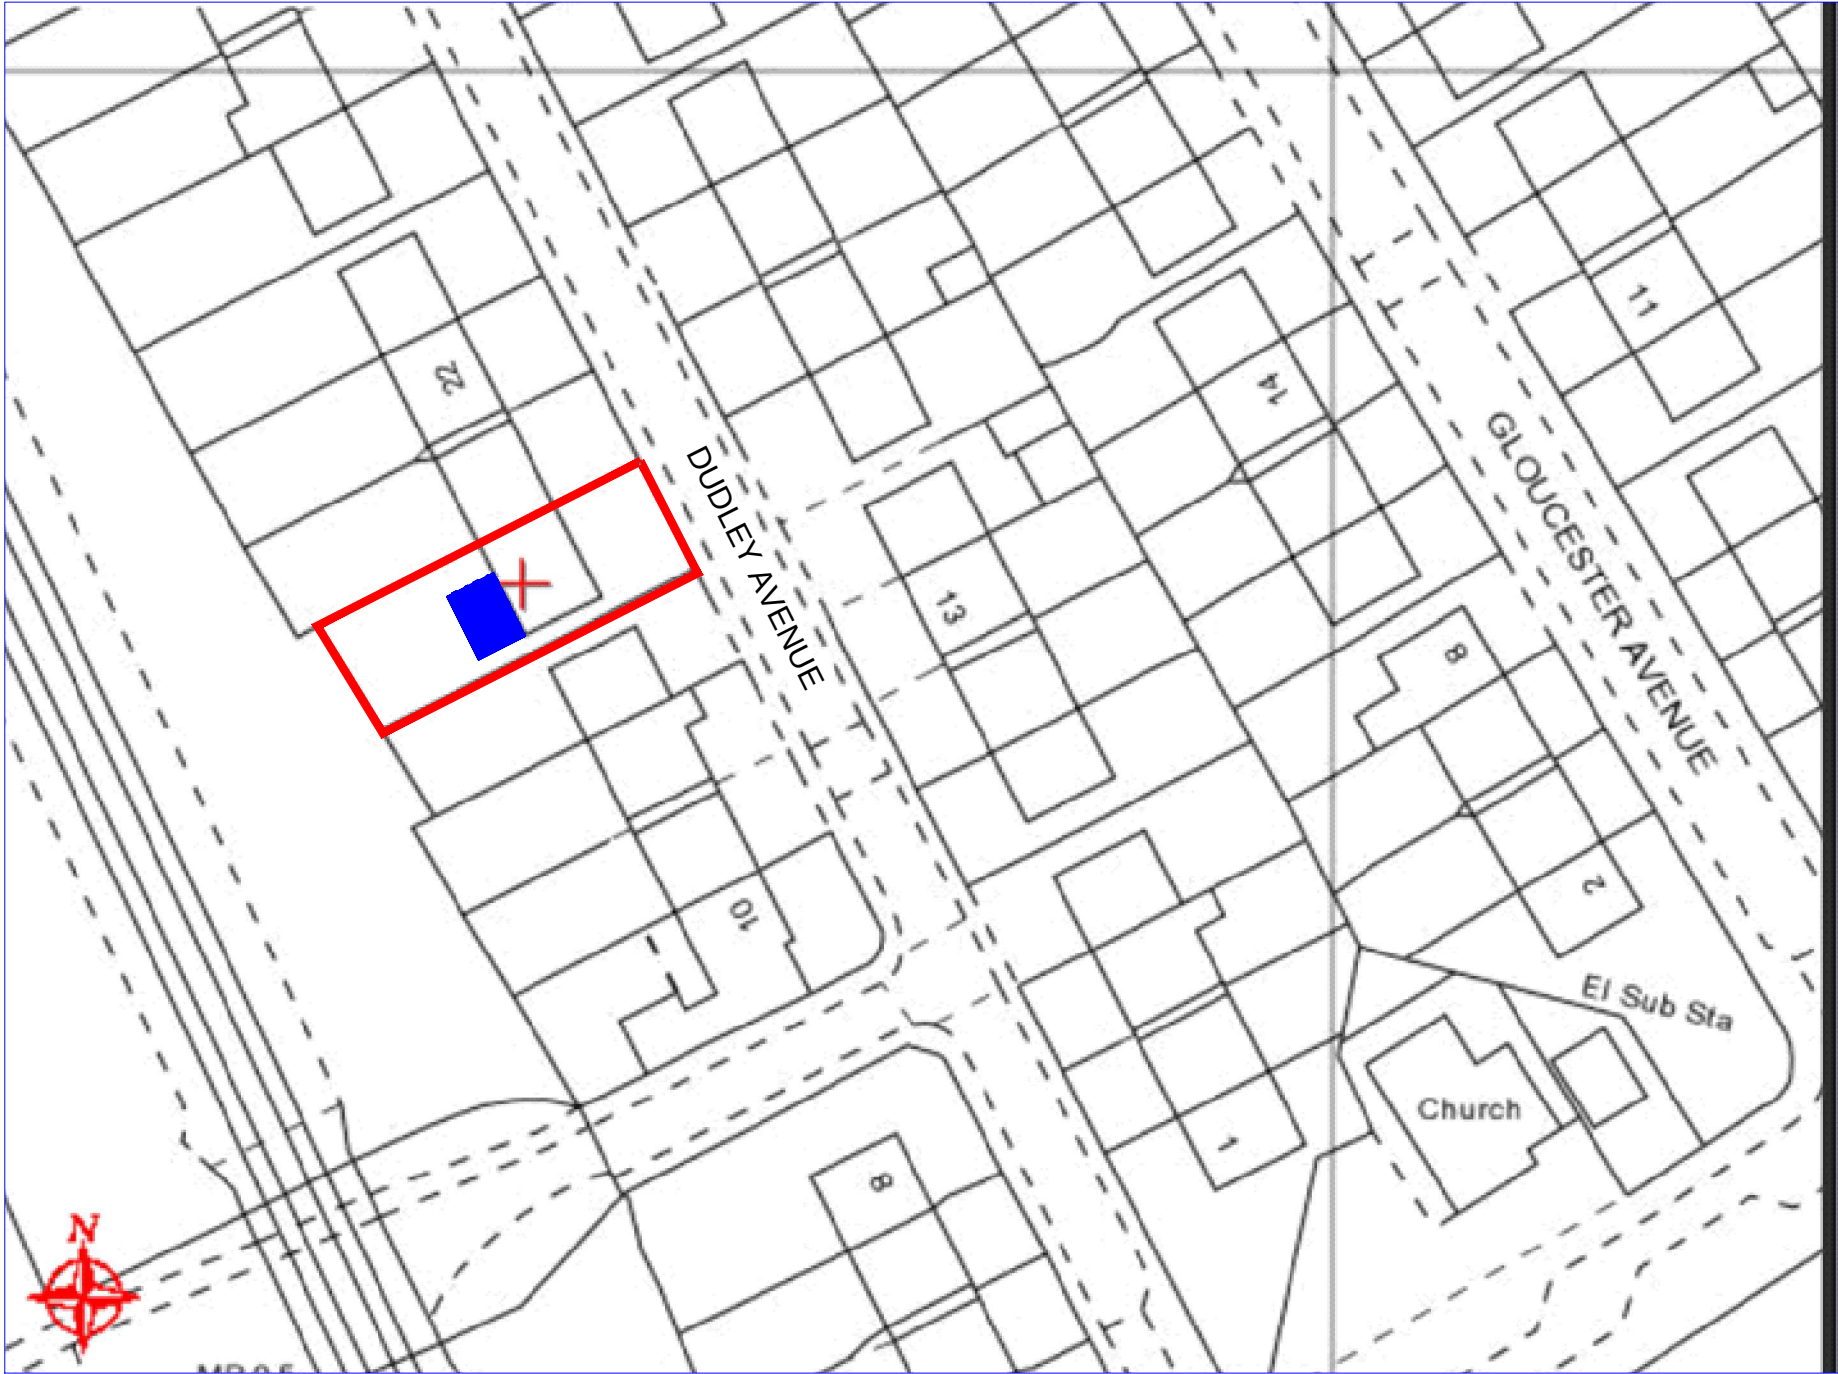

OS Map
Scale 1:500

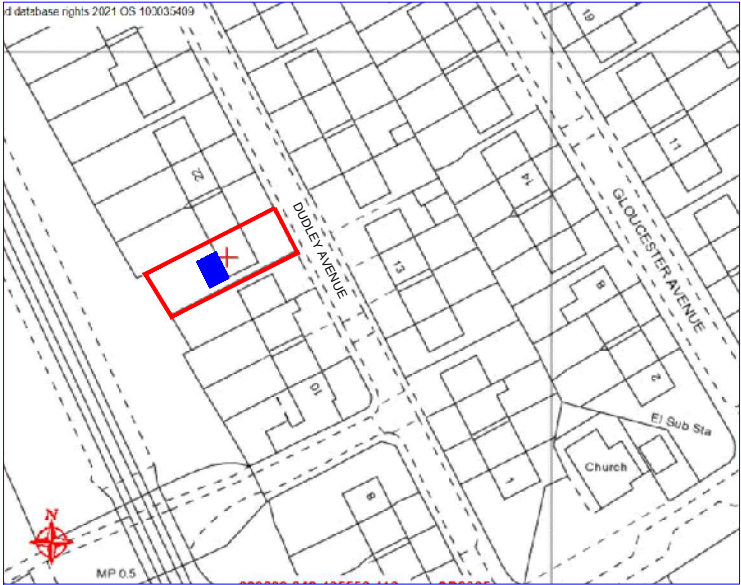

OS Map
Scale 1:1250

Rev	Date	Description
Issued For : INFORMATION PURPOSES ONLY		
Client Mr.		
Project 18 Dudley Ave; Whitefield. M45 6BS Simplified proposed single storey rear extension and access ramp to the rear.		
Scheme - Drawing Title OS Map		
04	Date	20.10.21
Drawing No.	Revision	Scale Various @A3



JK Technical Services (NW) Ltd
Tel: 0161 728 5730
Mob: 07741175755
www.jktechservs.co.uk