


17, PEMBROKE DRIVE, BURY, BL9 9LF

Supplied by: www.ukmapcentre.com

Serial No: 254414

Centre Coordinates: 380179,409359

Production Date: 10/12/2022 11:47:07

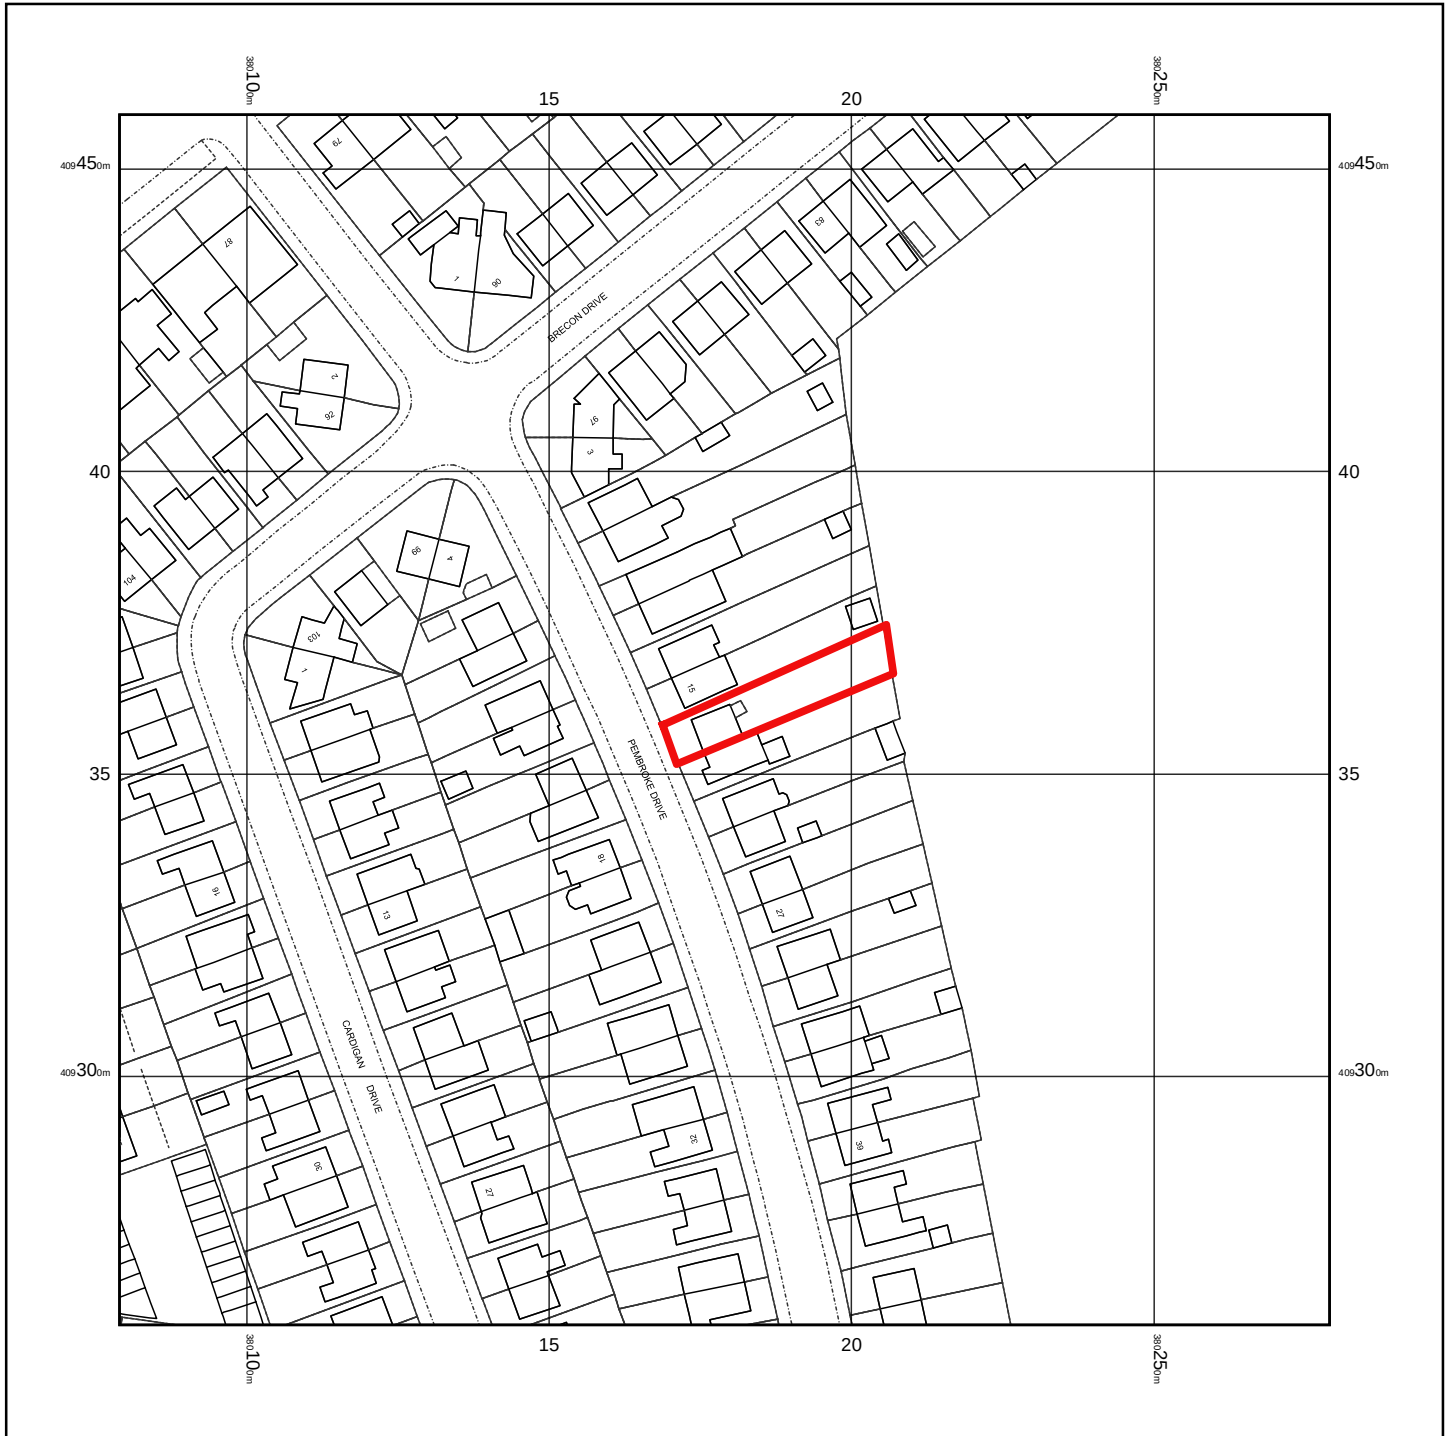

© Crown copyright and database rights 2022 Ordnance Survey 100048957. The representation of road, track or path is no evidence of a boundary or right of way. The representation of features as lines is no evidence of a property boundary.

0m 1cm = 12.5m 62.5m
Scale 1:1250