



SURVEY-LEVEL 00-FFL
▼ 93.295 m

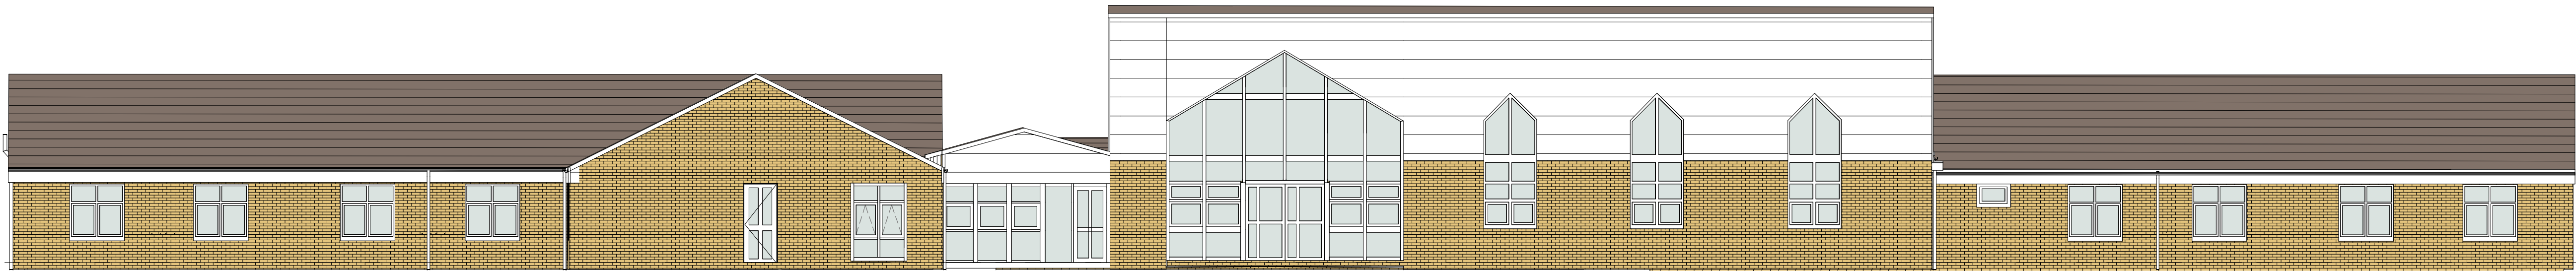

1 Existing Elevation A
1 : 100

SURVEY-LEVEL 00-FFL
▼ 93.295 m

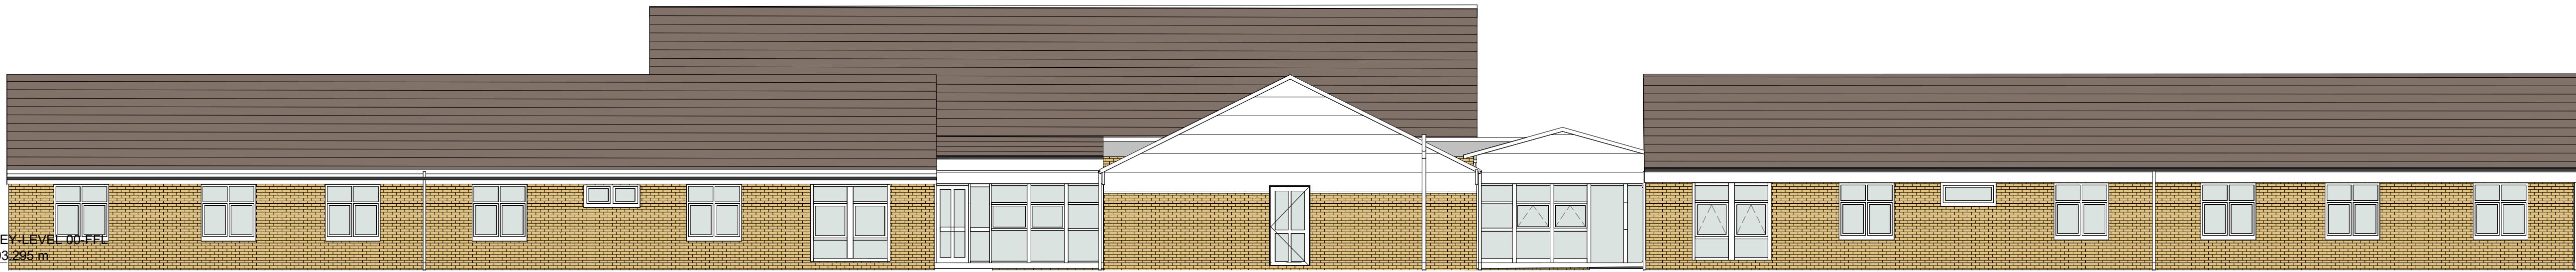

2 Existing Elevation B
1 : 100

SURVEY-LEVEL 00-FFL
▼ 93.295 m




3 Existing Elevation C
1 : 100

SURVEY-LEVEL 00-FFL
▼ 93.295 m



4 Existing Elevation D
1 : 100

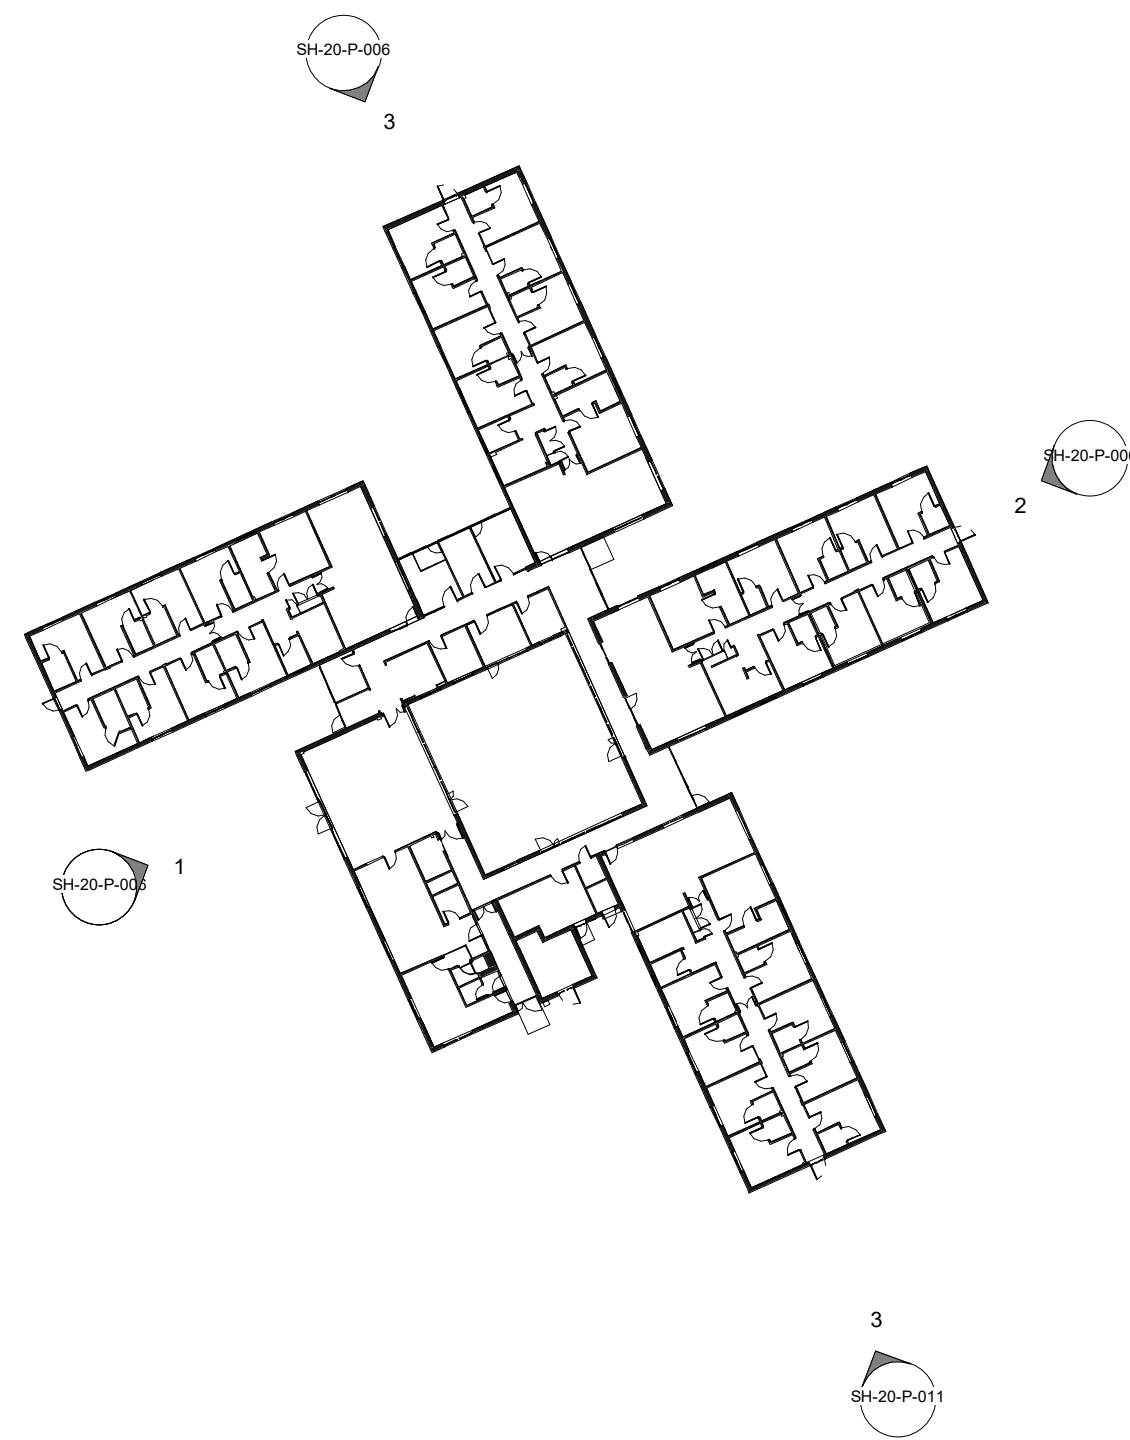

SCALE 1 : 100



Notes

B	Planning	16.12.22	CS	JW
A	Stage 3 Package	02.12.22	CS	JW
Rev	Description	Date	Dr	App by

approved by	date created	approved by
CS	11/07/22	JW

AHR Architects Ltd
5th Floor
55 Princess Street
Manchester
M2 4EW
United Kingdom

T +44(0)161 8287800
E manchester@ahr.co.uk
www.ahr.co.uk

client name
Bury Council

project
Spring Lane PRU

drawing
Existing Elevations

computer file
G:\Bury Council\Bury Council\2022\00385-000-Spring Lane Stage 3
drawing name

project number
2022.00385.000

drawing number
SH-20-P-006

scale
As indicated @A0

rev
B

issue status
Planning

This drawing is to be read in conjunction with all related drawings. All dimensions must be checked and verified on site before commencing any work or producing shop drawings. The originator should be notified immediately of any discrepancy. This drawing is copyright and remains the property of AHR.