



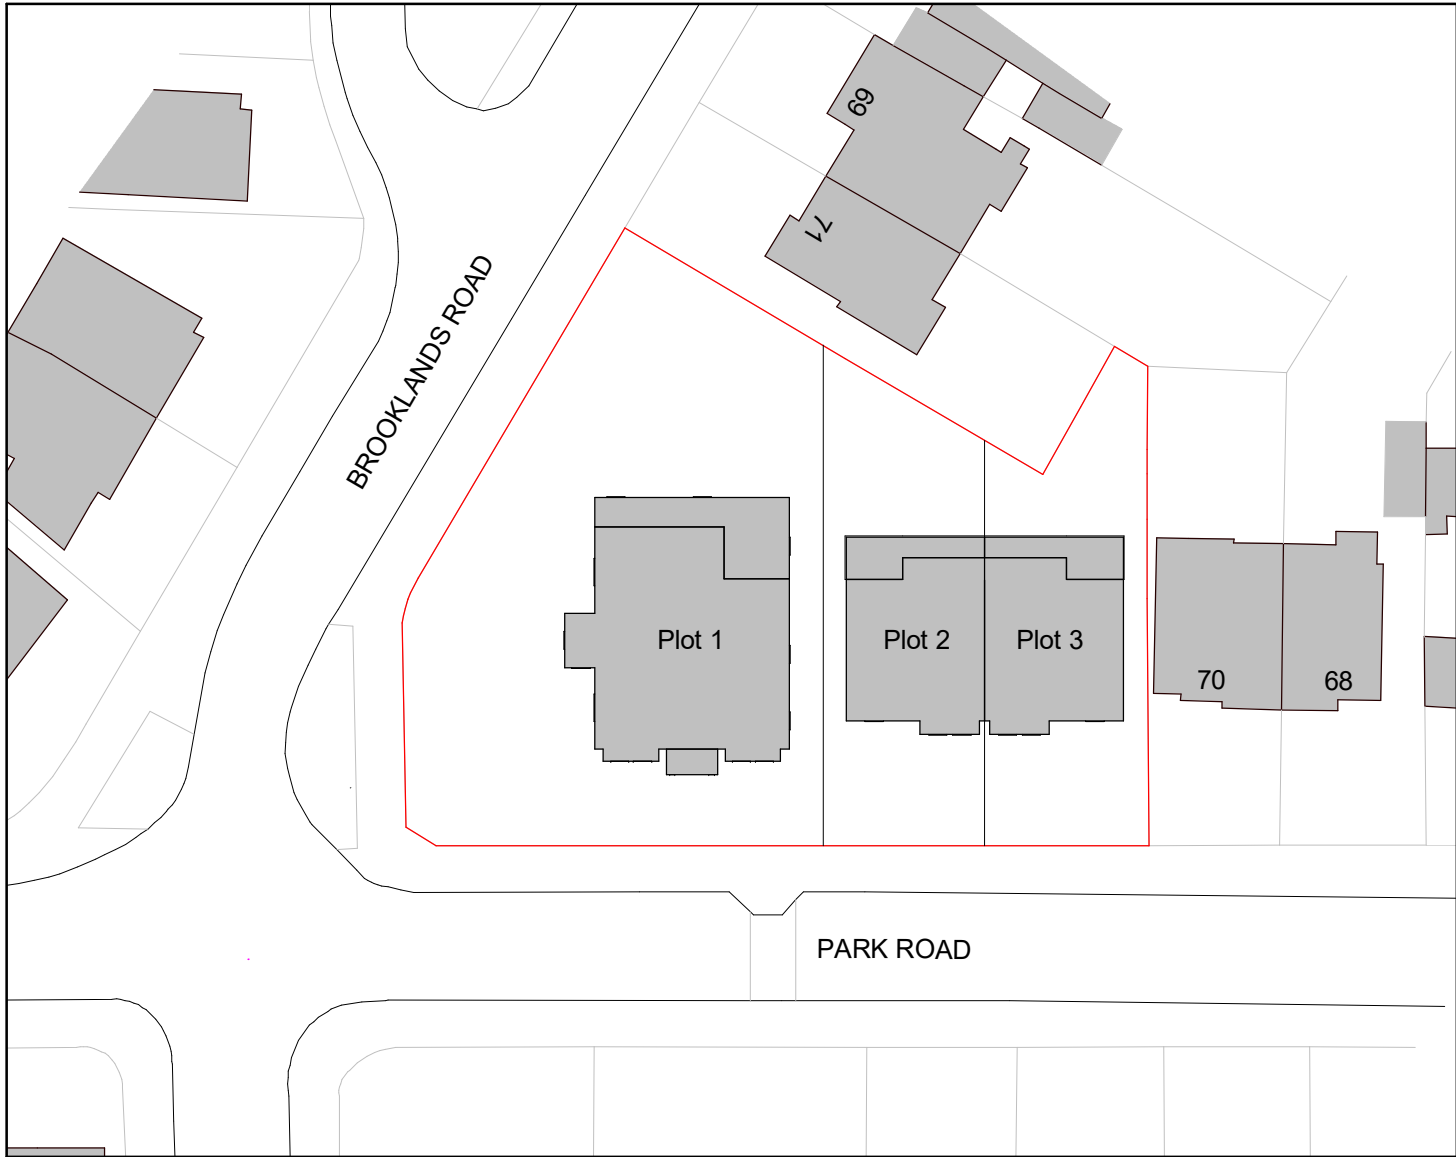

1. Site - Block Plan
1 : 500

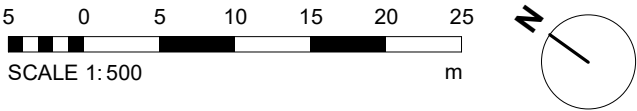


Legend - Boundaries

- Site Boundary
- Site Ownership



2. Site - Location Plan

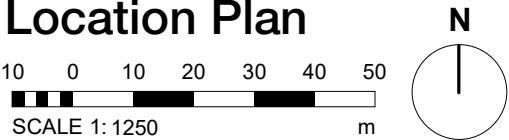

PROJECT		REV	DESCRIPTION	BY	DATE
72 Park Road - Site		SCALE @ A3	DATE	DRAWN BY	
		As indicated	20 JUL 2022	SP	
CLIENT		STATUS			
Mr S. Reichman		PLANNING			
TITLE		PROJECT NO.	DRAWING NO.	REV.	
Site - Location and Block Plan		DA22012.	001.		
		NOTES			
		© COPYRIGHT - ALL RIGHTS RESERVED. THIS DRAWING MUST NOT BE REPRODUCED WITHOUT PRIOR WRITTEN CONSENT. DRAWING TO BE USED FOR THE STATUS INDICATED ONLY. ALL DIMENSIONS AND SETTINGS OUT SHALL BE CHECKED AND CONFIRMED ON SITE. ANY DISCREPANCIES TO BE REPORTED TO THE DESIGNER PRIOR TO THE COMMENCEMENT OF ANY WORK. ALL WORK AND MATERIALS TO BE IN ACCORDANCE WITH CURRENT STATUTORY LEGISLATION, RELEVANT CODES OF PRACTICE AND BRITISH STANDARDS. ALL DIMENSIONS ON THIS DRAWING ARE IN MILLIMETRES (UNLESS OTHERWISE STATED).			