


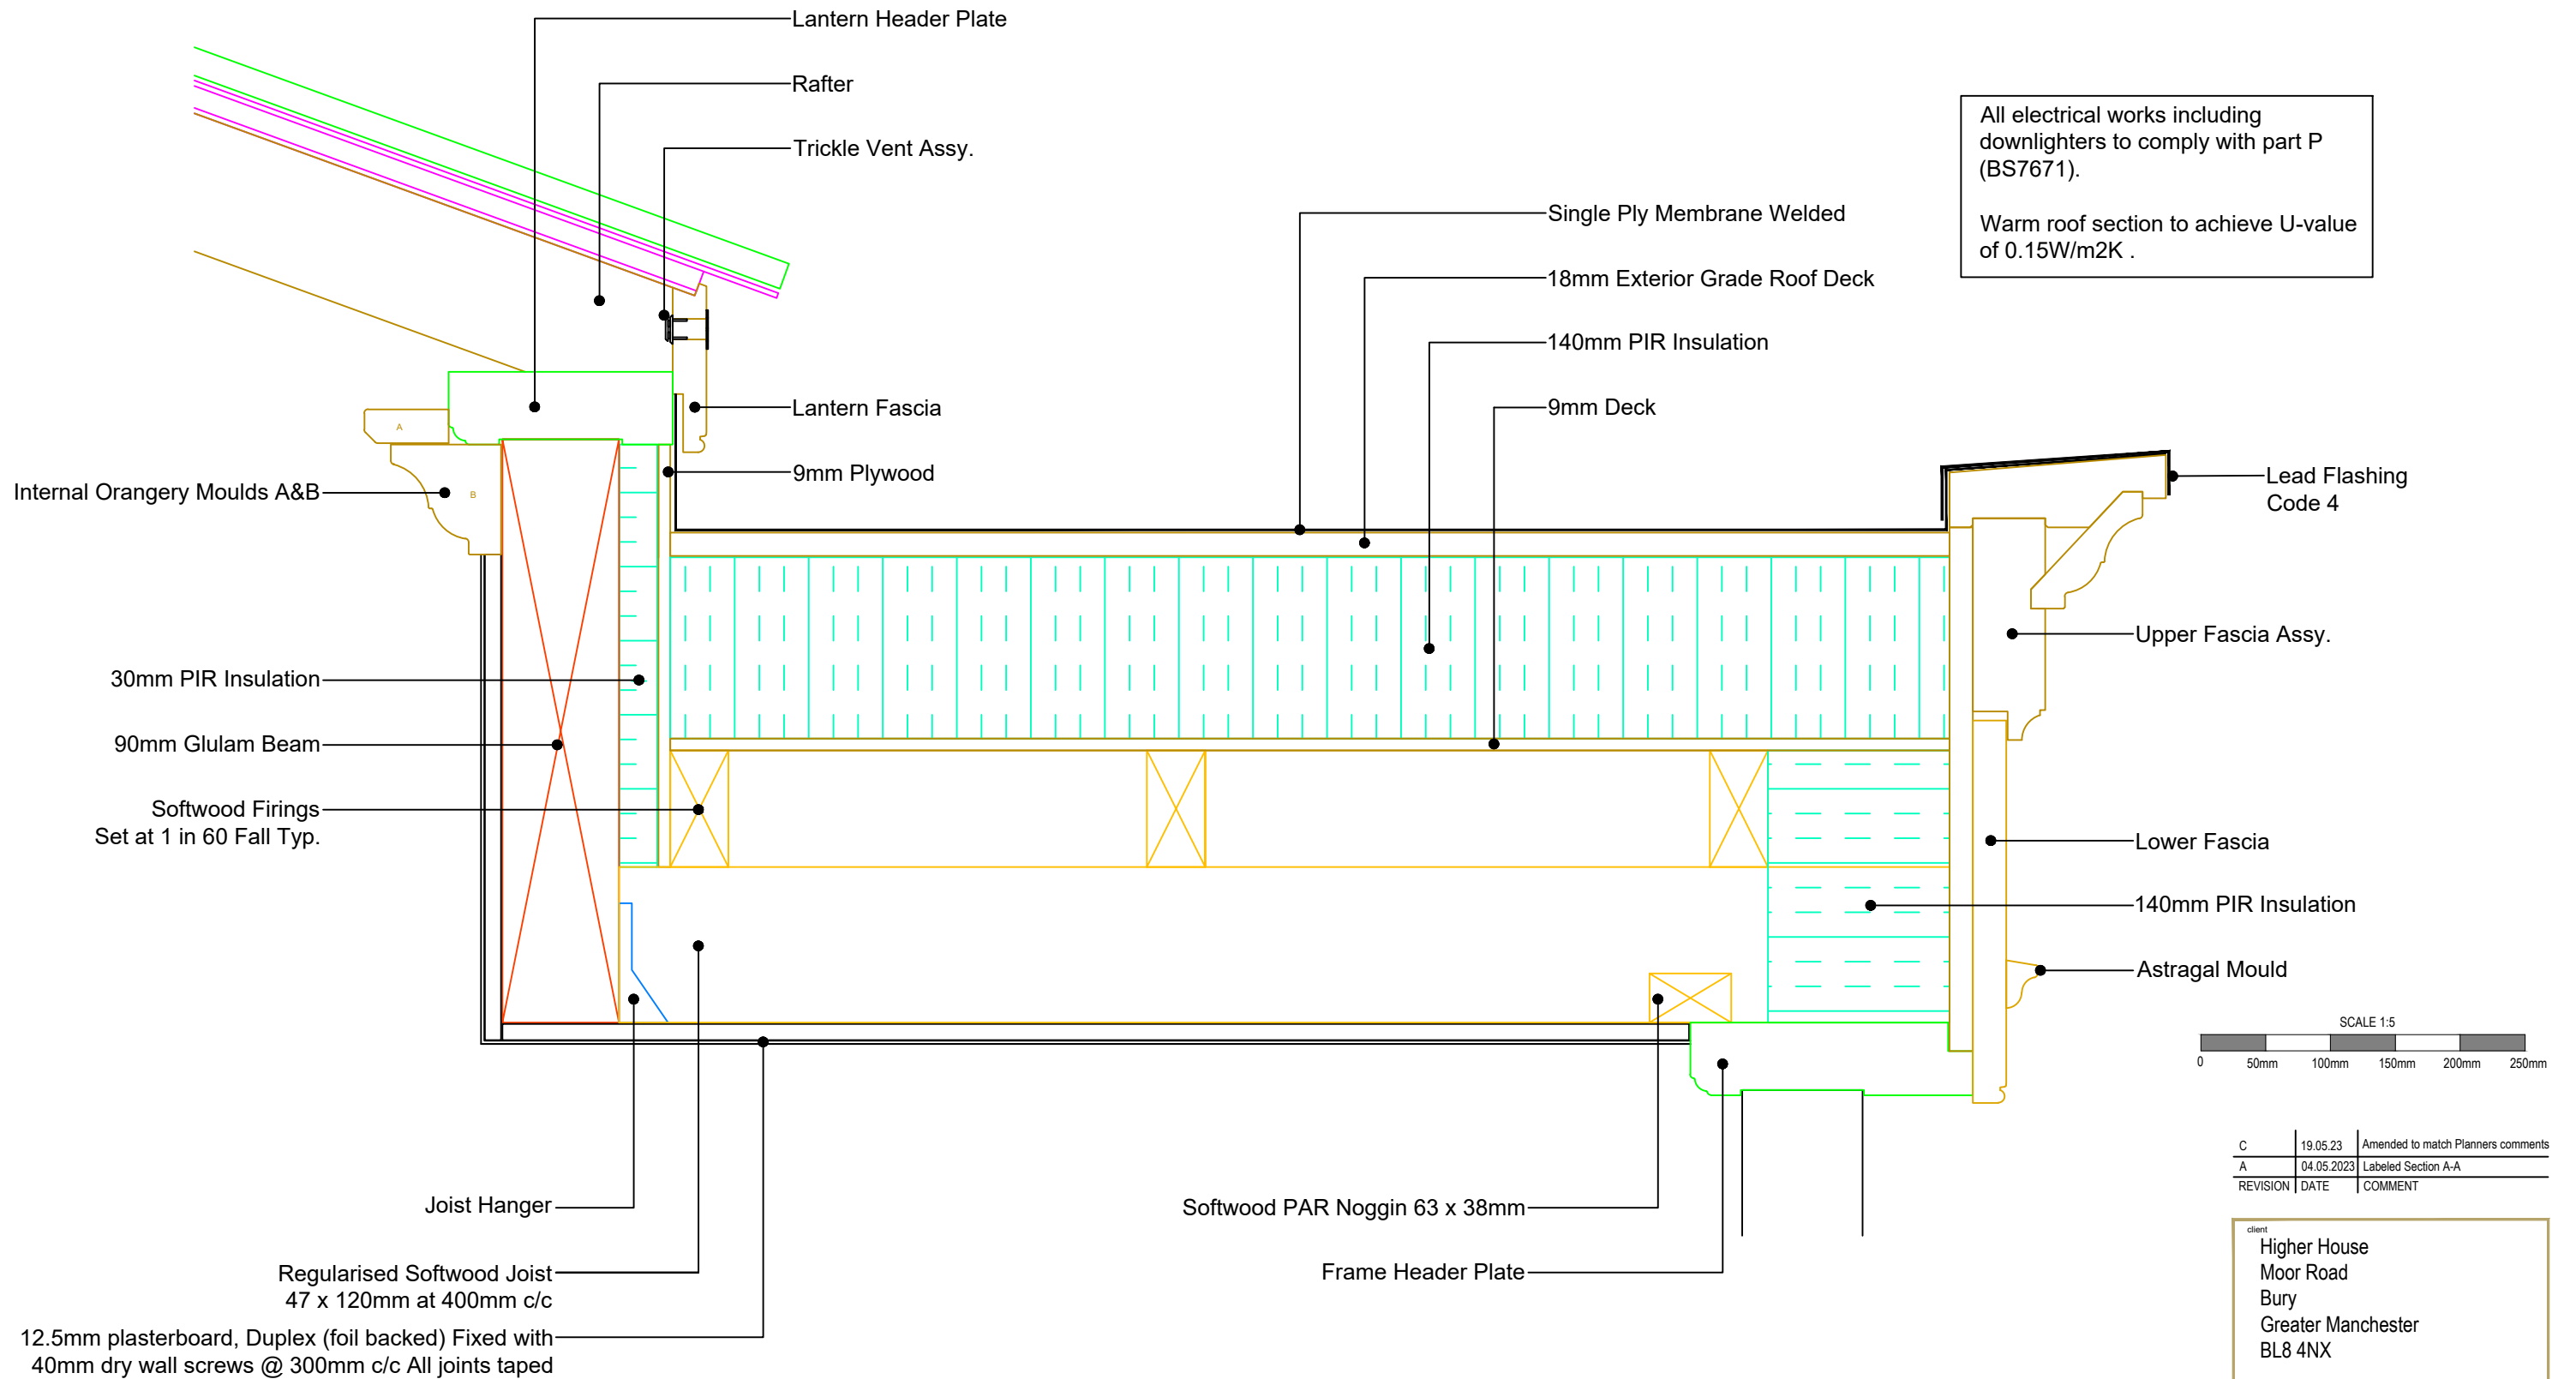

Section A-A

C	19.05.23	Amended to match Planners comments
A	04.05.2023	Labeled Section A-A
REVISION	DATE	COMMENT

client		
Higher House		
Moor Road		
Bury		
Greater Manchester		
BL8 4NX		
Drawing:		
Detail Section A-A		
scale: 1:5 @A3	dwg: 12617 /06	rev: C
date: January '23		


David Salisbury

Bennett Road,
Isleport Business Park,
Highbridge, Somerset, TA9 4PW
Tel: 01278-764400 Fax:
01278-764422